


SIGN TYPE 05


FOR DETAILS REFER TO DOCUMENT
11743 - SQUARE GARDENS EXTERNAL
SIGNAGE - C01 - BLOCK D

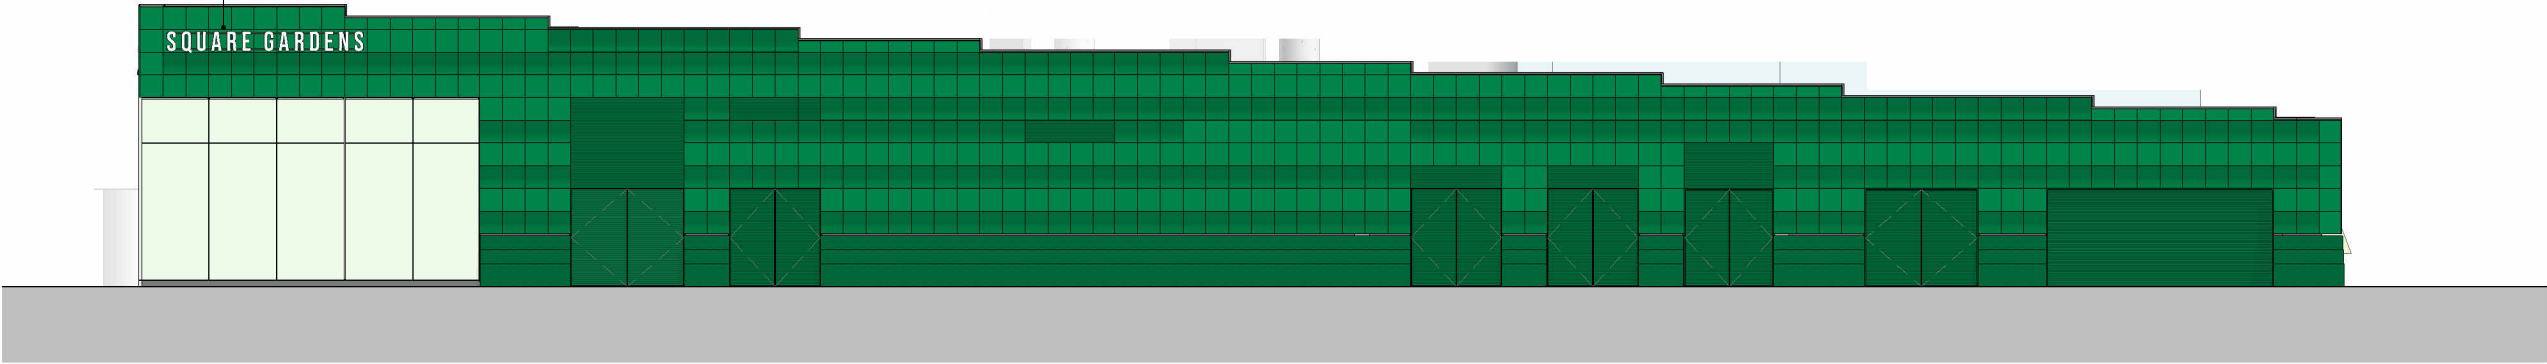

North Elevation

SIGN TYPE 09


FOR DETAILS REFER TO DOCUMENT
11743 - SQUARE GARDENS EXTERNAL
SIGNAGE - C01 - BLOCK D

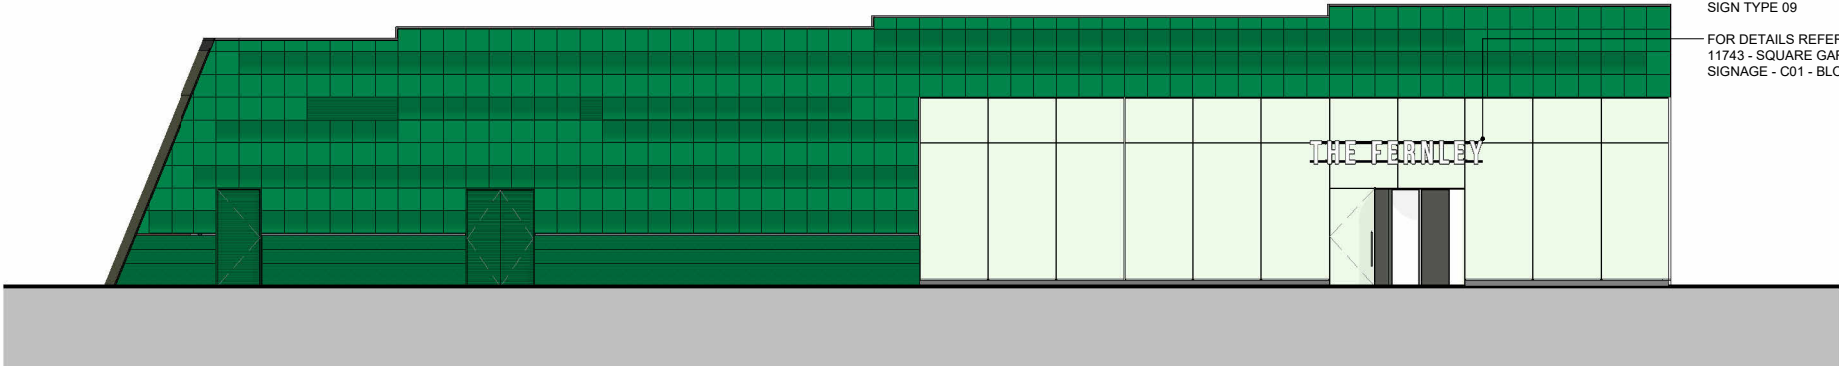

East Elevation

SIGN TYPE 06

FOR DETAILS REFER TO DOCUMENT 11743 -
SQUARE GARDENS EXTERNAL SIGNAGE -
C01 - BLOCK D

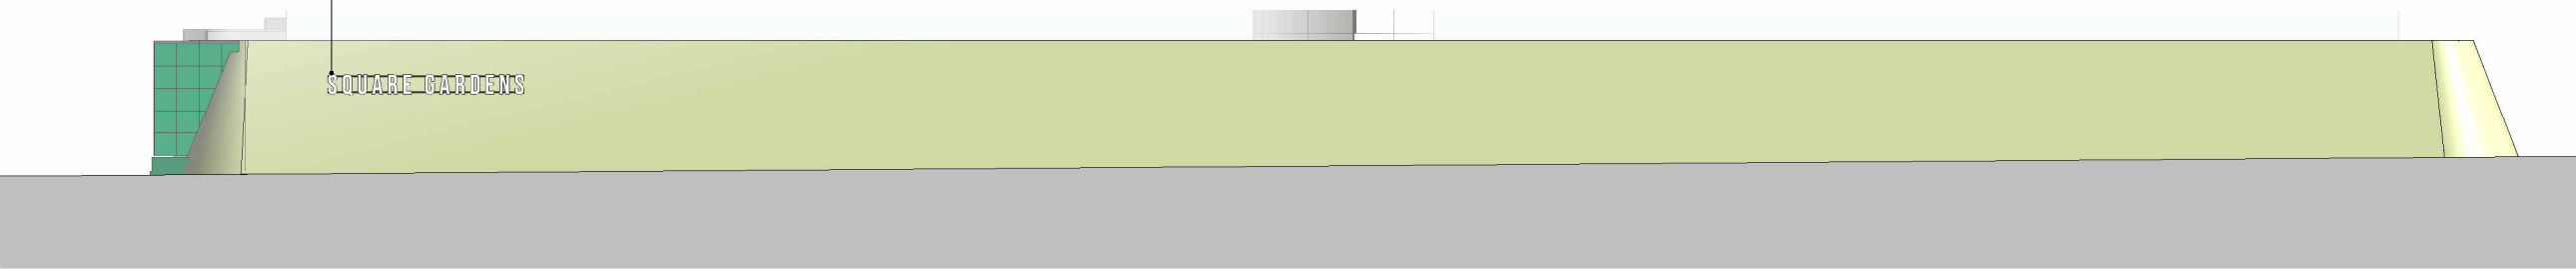

West Elevation


This drawing is copyright.
Do not scale off dimensions.
All dimensions to be checked on site by contractor.
Contractor to report any dimensional discrepancies,
errors or omissions prior to commencing on site.

NOTE:
DO NOT SCALE OFF DRAWING REFER TO INDICATED DIMENSIONS ONLY.

DRAWING TO BE READ IN CONJUNCTION WITH SHP SPECIFICATION.

INDICATIVE DETAILS TO ILLUSTRATE VISUAL INTENT ONLY. ALL TO
CONTRACTORS DESIGN.

ALL DETAILS TO BE COORDINATED WITH ADJACENT TRADES AND SE AND
M/E ENGINEER DETAILS.
THE CONTRACTOR IS RESPONSIBLE FOR MEETING THE SPECIFIED
PERFORMANCE CRITERIA.

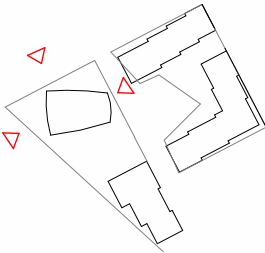

Rev	Date	Description
1	14-03-2024	FIRST ISSUE



Project Title
First Street South
Manchester

Drawing Title
Building D
Podium Elevations
External Signage

Status
FOR INFORMATION

Job No 10266	Scale 1 : 200@A3
SHP Drawing Code 10266-ZD-A-G491-EL-XX-001	Revision -

simpsonhaugh

Manchester
+44 (0)161 836 2345
London
+44 (0)20 7549 4000