






00	OV	29-Dec-23	Brada Developments	
Rev No.	Drawn By	Drawn Date		
First Issue	29.12.2023		Client Name	
				
Project Title Ashbrook, Heald Green				
Drawing Title GA - Site Location				
Drawing Number 25781-TUR-DR-00-00				
Turvec Reference 25781		Drawing Scale 1:50 @A3	Page Number 00	



Plan View

Turvec Reference 25781	Drawing Scale 1:30 @A3	Page Number 01
----------------------------------	------------------------------	-------------------

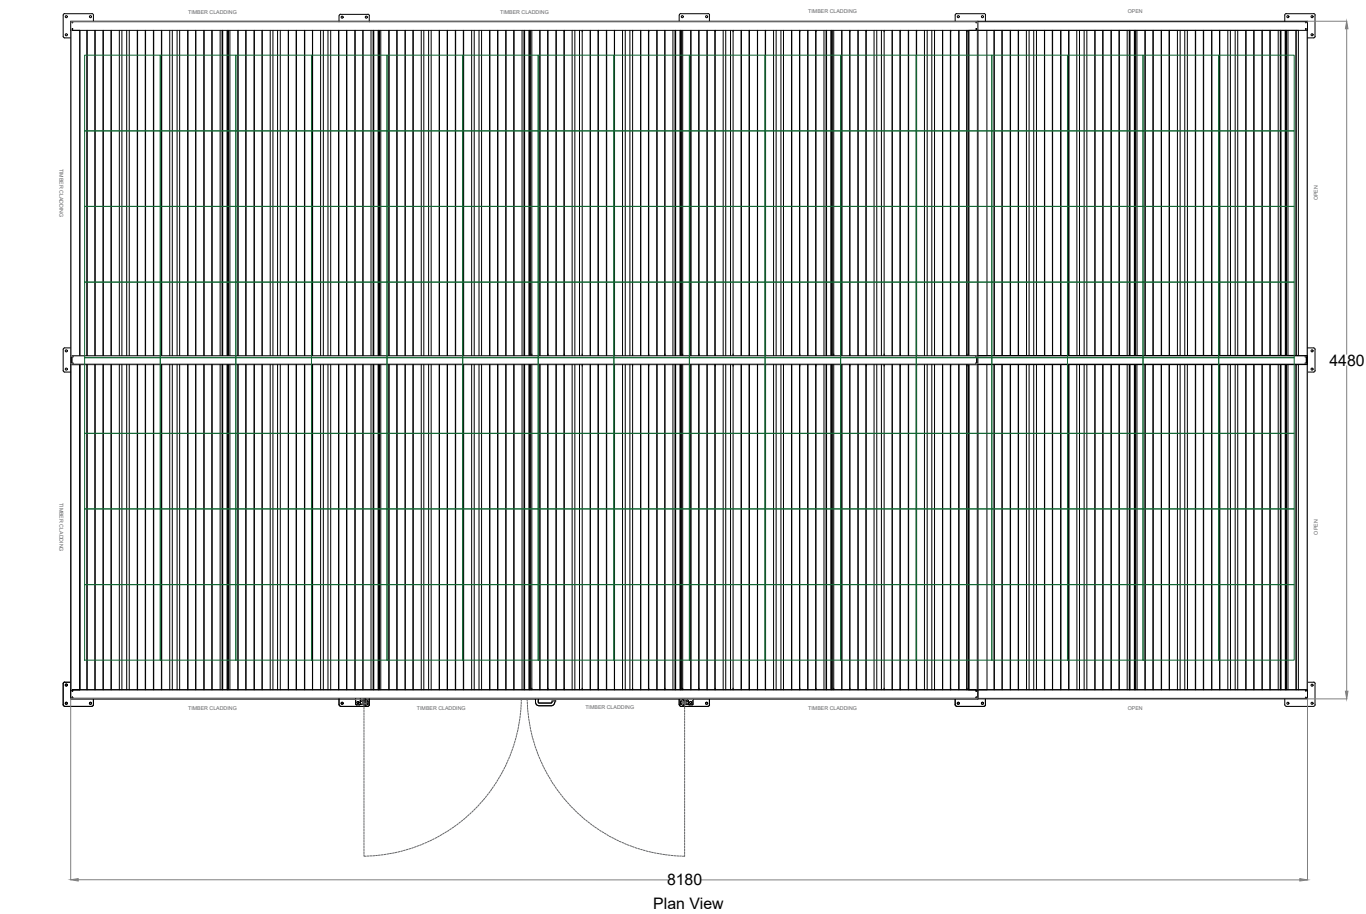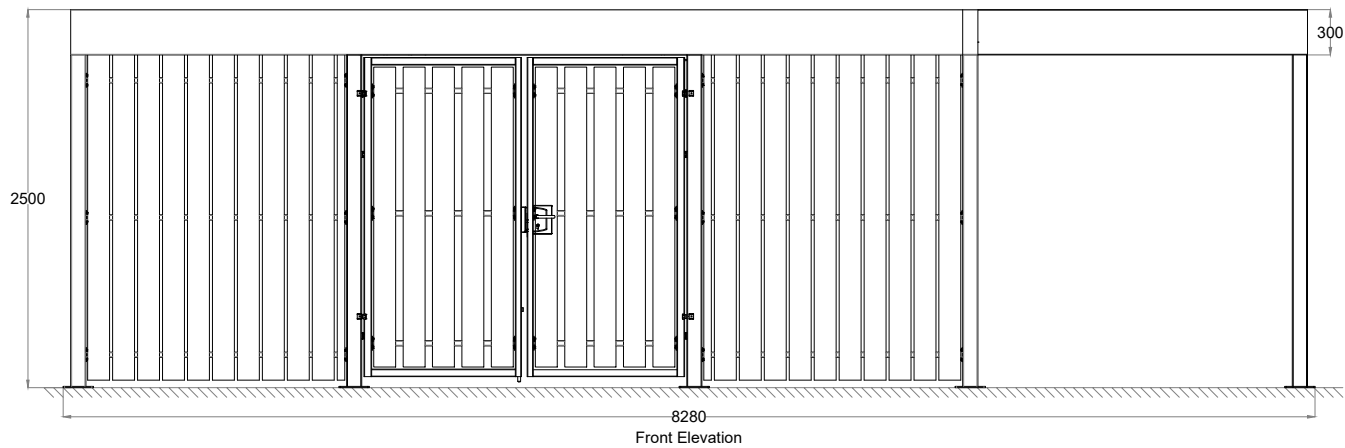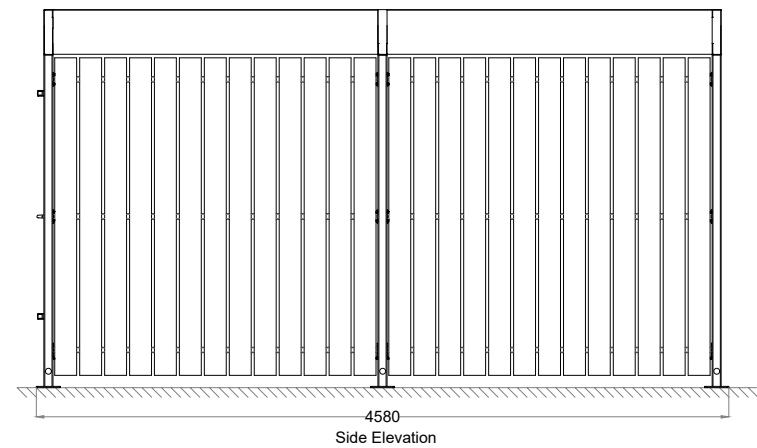


Product:	Cubic Shelter
Quantity:	1 Module
Finish:	Galvanised & PPC
Colour:	RAL 7021 (Black Grey)
Fixing Method:	Surface Mounted
Fixing:	M12
Concrete:	Client to Provide Level Concrete Foundation
Drainage:	Surface
Lighting:	No
Gate Finish:	Timber - Treated Softwood Sawn Finish
Gate Opening:	Outwards
Gate Hinge:	Left & Right
Lock Type:	Key-Turn - Locinox LAKQU2 Left Gate has Drop Bolt
Other Detail:	Timber - Treated Softwood Sawn Finish Sedum Roof Cassettes

Number of bicycle places: N/A			
00	OV	29-Dec-23	Brada
Rev No.	Drawn By	Drawn Date	Developments
First Issue		29.12.2023	Client Name


Project Title Ashbrook, Heald Green	
Drawing Title Cubic Bin Store & Cycle Shelter	
Drawing Number 25781-TUR-DR-00-02	

Turvec Reference 25781	Drawing Scale 1:50 @A3	Page Number 02
---------------------------	---------------------------	-------------------


Drawing Scaled from PDF
All dimensions in mm

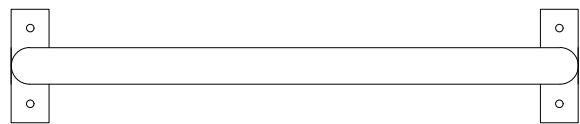

Plan View

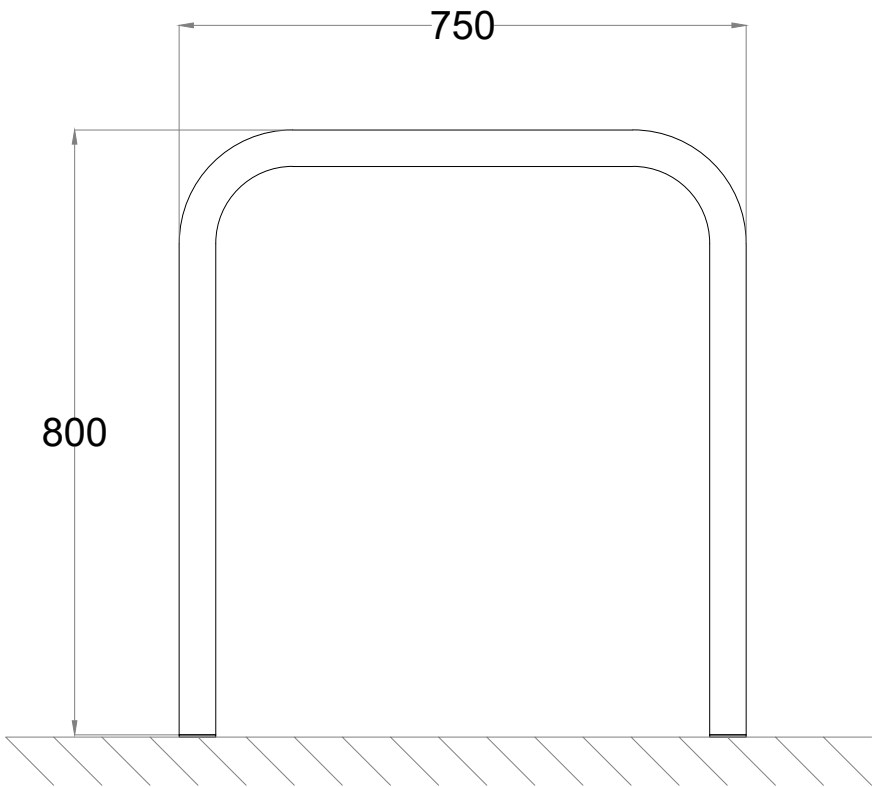

Front Elevation

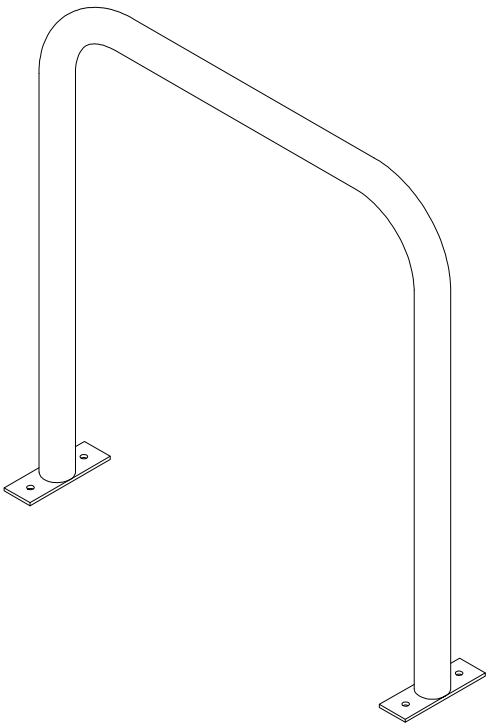

Side Elevation

~Typical Sheffield Stand Surface Mounted~

Product:	Sheffield Stand
Quantity:	5 Units
Tube Dia:	48.3 mm
Material:	Mild Steel
Finish:	Galvanised
Colour:	N/A
Fixing Method:	Surface Mounted
Fixing:	M10 Anchor

Number of bicycle places: 10			
00	OV	29-Dec-23	Brada
Rev No.	Drawn By	Drawn Date	Developments
First Issue		29.12.2023	Client Name

Project Title Ashbrook, Heald Green	
Drawing Title Sheffield Stand Cycle Rack	
Drawing Number 25781-TUR-DR-00-03	

Drawing Scaled from PDF
All dimensions in mm

Turvec Reference 25781	Drawing Scale 1:10 @A3	Page Number 03
---------------------------	---------------------------	-------------------