


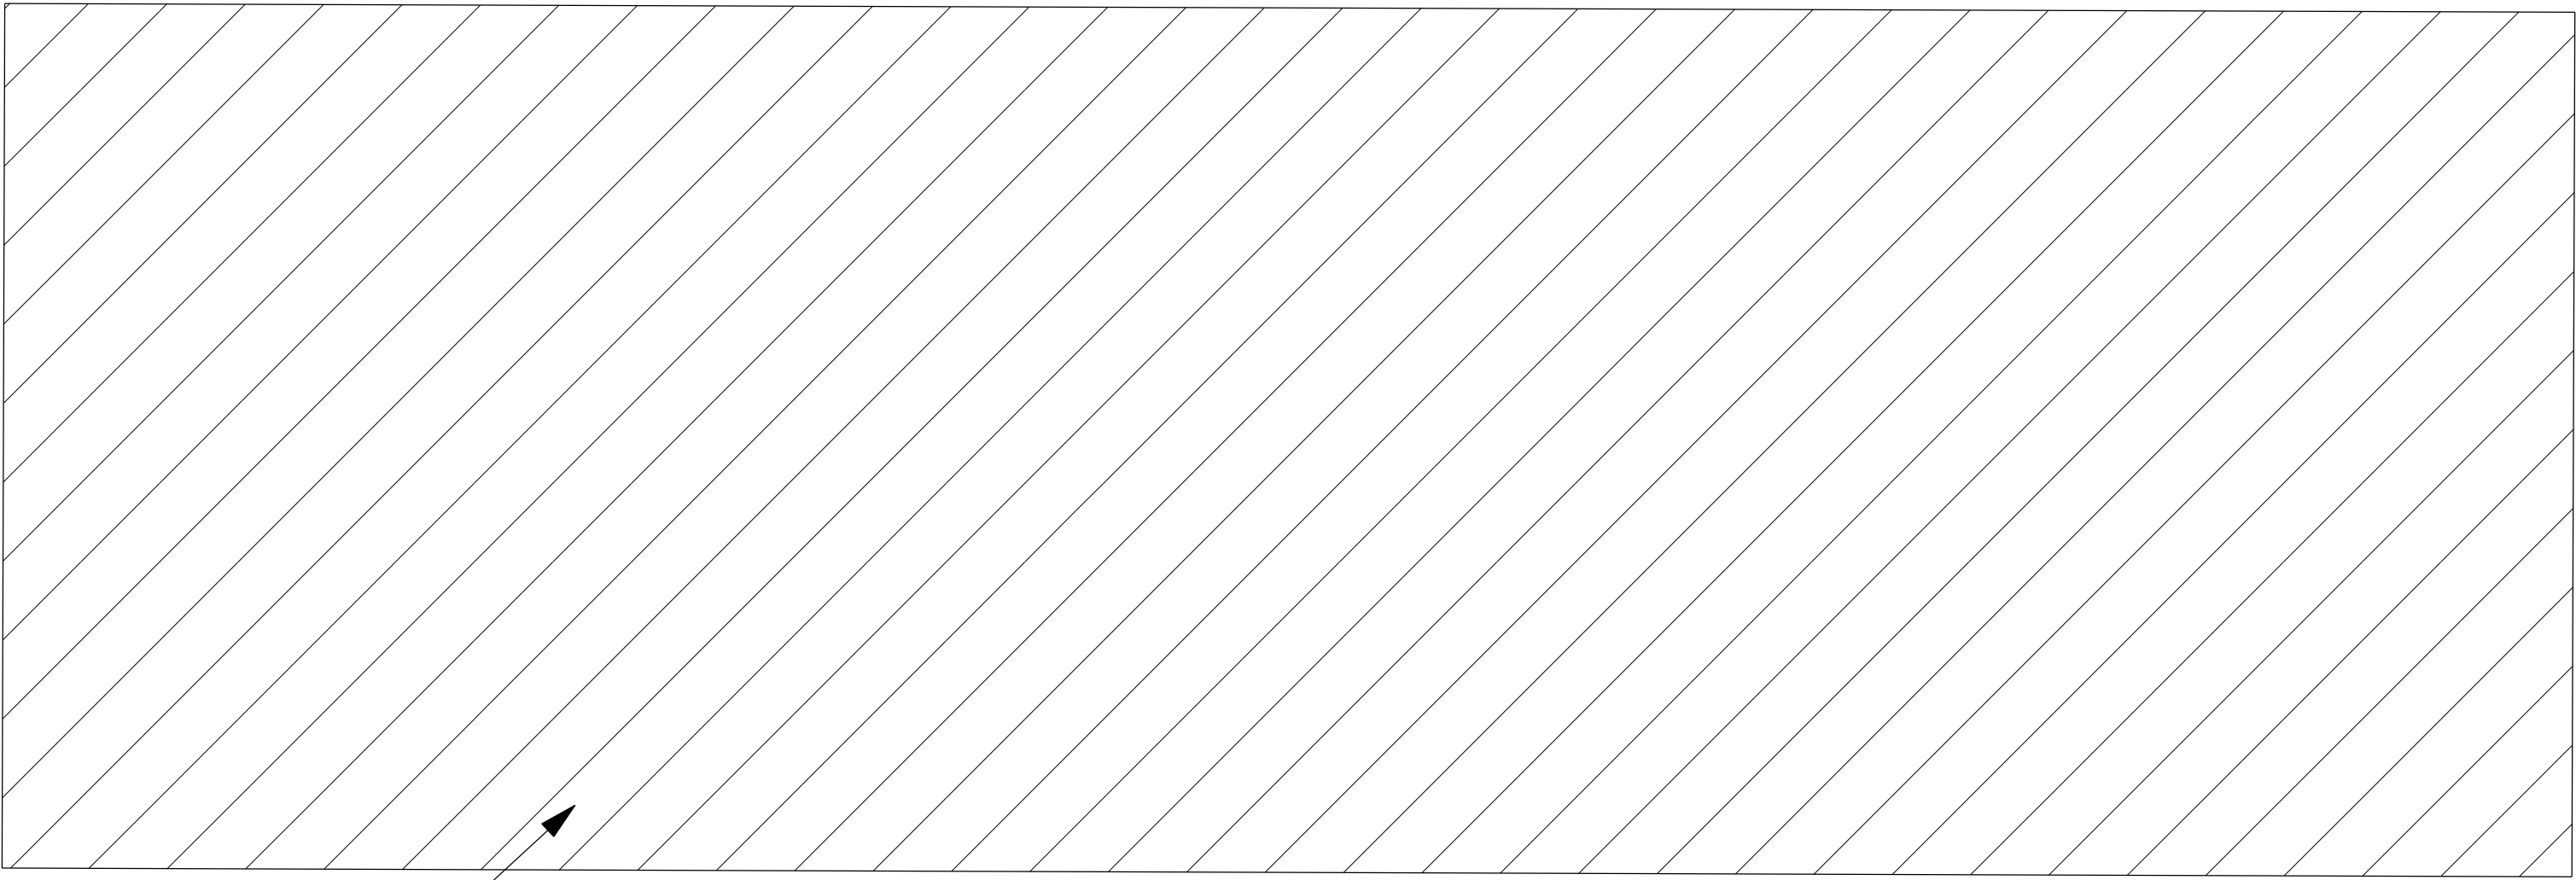
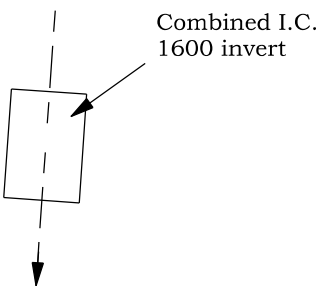


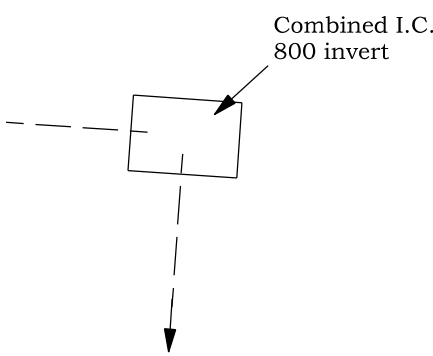

Proposed
outbuilding

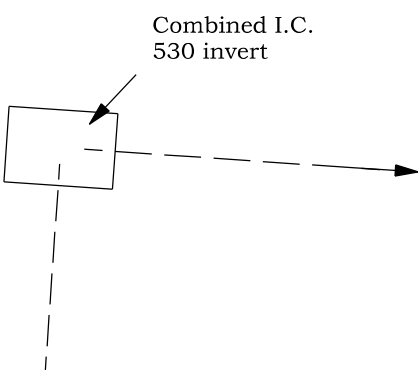

BRADLEY BUILDING DESIGN LTD.
KEEPERS COTTAGE,
LYME PARK,
DISLEY,
STOCKPORT.
SK12 2NS.
01625 858244
Mob 07989 326039
bradleybuildingdesign@bopenworld.com

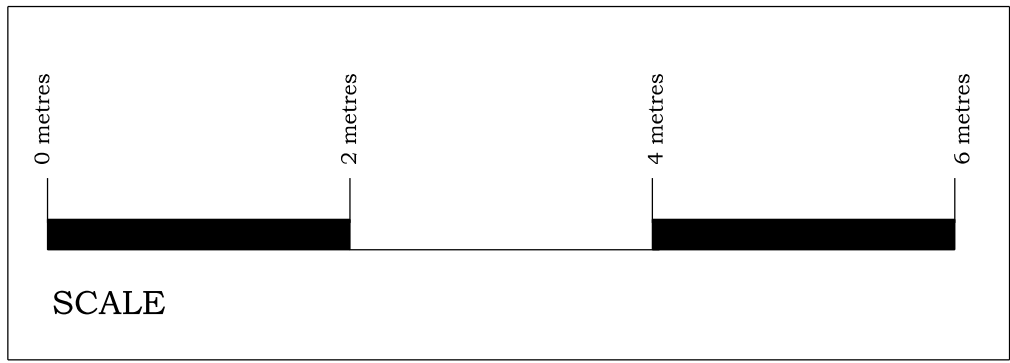

SITE PLAN
CONSTRUCTION OF REAR OUTBUILDING
for
A.J.ESTATES.
at
2, LADYBARN CRESCENT,
WITHINGTON,
M14 6UU
Scale 1:50 @ A1
Date MARCH 2024
Drawing Number 2220/1