


DO NOT SCALE FROM THIS DRAWING.
ALL DIMENSIONS TO BE CHECKED ON SITE.
(DRAWINGS MAYBE SCALED FOR LOCAL AUTHORITY & PLANNING PURPOSE ONLY)
COPYRIGHT PROTECTED.

FOR PLANNING
DO NOT USE FOR CONSTRUCTION


CONSULTANT REFERENCES IN DRAWING:

STRUCTURAL - REF/REVISION


GENERAL NOTES:

 

Scale 1:1250

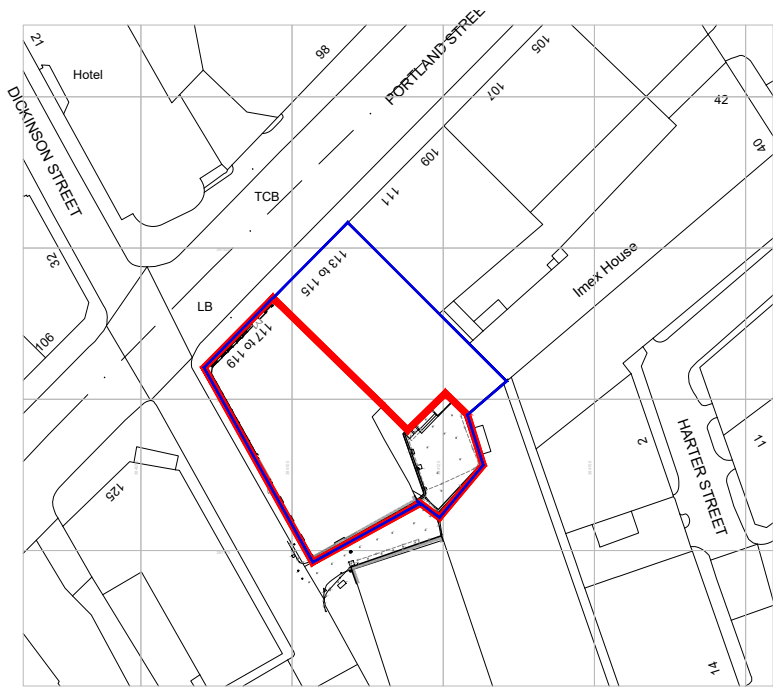

Ordnance Survey, (c) Crown Copyright 2024. All rights reserved. Licence number 100022432

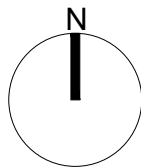

01
S01

SITE PLAN AS EXISTING
SCALE - 1:1250 @ A1

3.00	04/04/2024	ISSUED FOR PLANNING	SO	ARB
REV	DATE	DESCRIPTION	DRAWN	CHECKED
AXI ADDRESS : 41 SOUTH KING STREET, MANCHESTER, M2 6DE TELEPHONE : +44 (0)161 879 7357 EMAIL : www.axi.studio COMPANY No : 11847325				
CLIENT bruntwood SciTech				
PROJECT 117 - 119 PORTLAND STREET MANCHESTER				
DRAWING REFERENCE SITE PLAN AS EXISTING				
JOB REFERENCE	DRAWING SCALE	DATE	DRAWN	CHECKED
23-192	1:1250@A3	04.04.24	SO	ARB
PROJECT No			STAGE	REV
AXI S01			3	00