


NOTES


DO NOT SCALE FROM THIS DRAWING.
ALL DIMENSIONS TO BE CHECKED ON SITE.
(DRAWINGS MAYBE SCALED FOR LOCAL AUTHORITY & PLANNING PURPOSE ONLY)
COPYRIGHT PROTECTED.

 

FOR PLANNING
DO NOT USE FOR CONSTRUCTION

CONSULTANT REFERENCES IN DRAWING:

STRUCTURAL - REF/REVISION

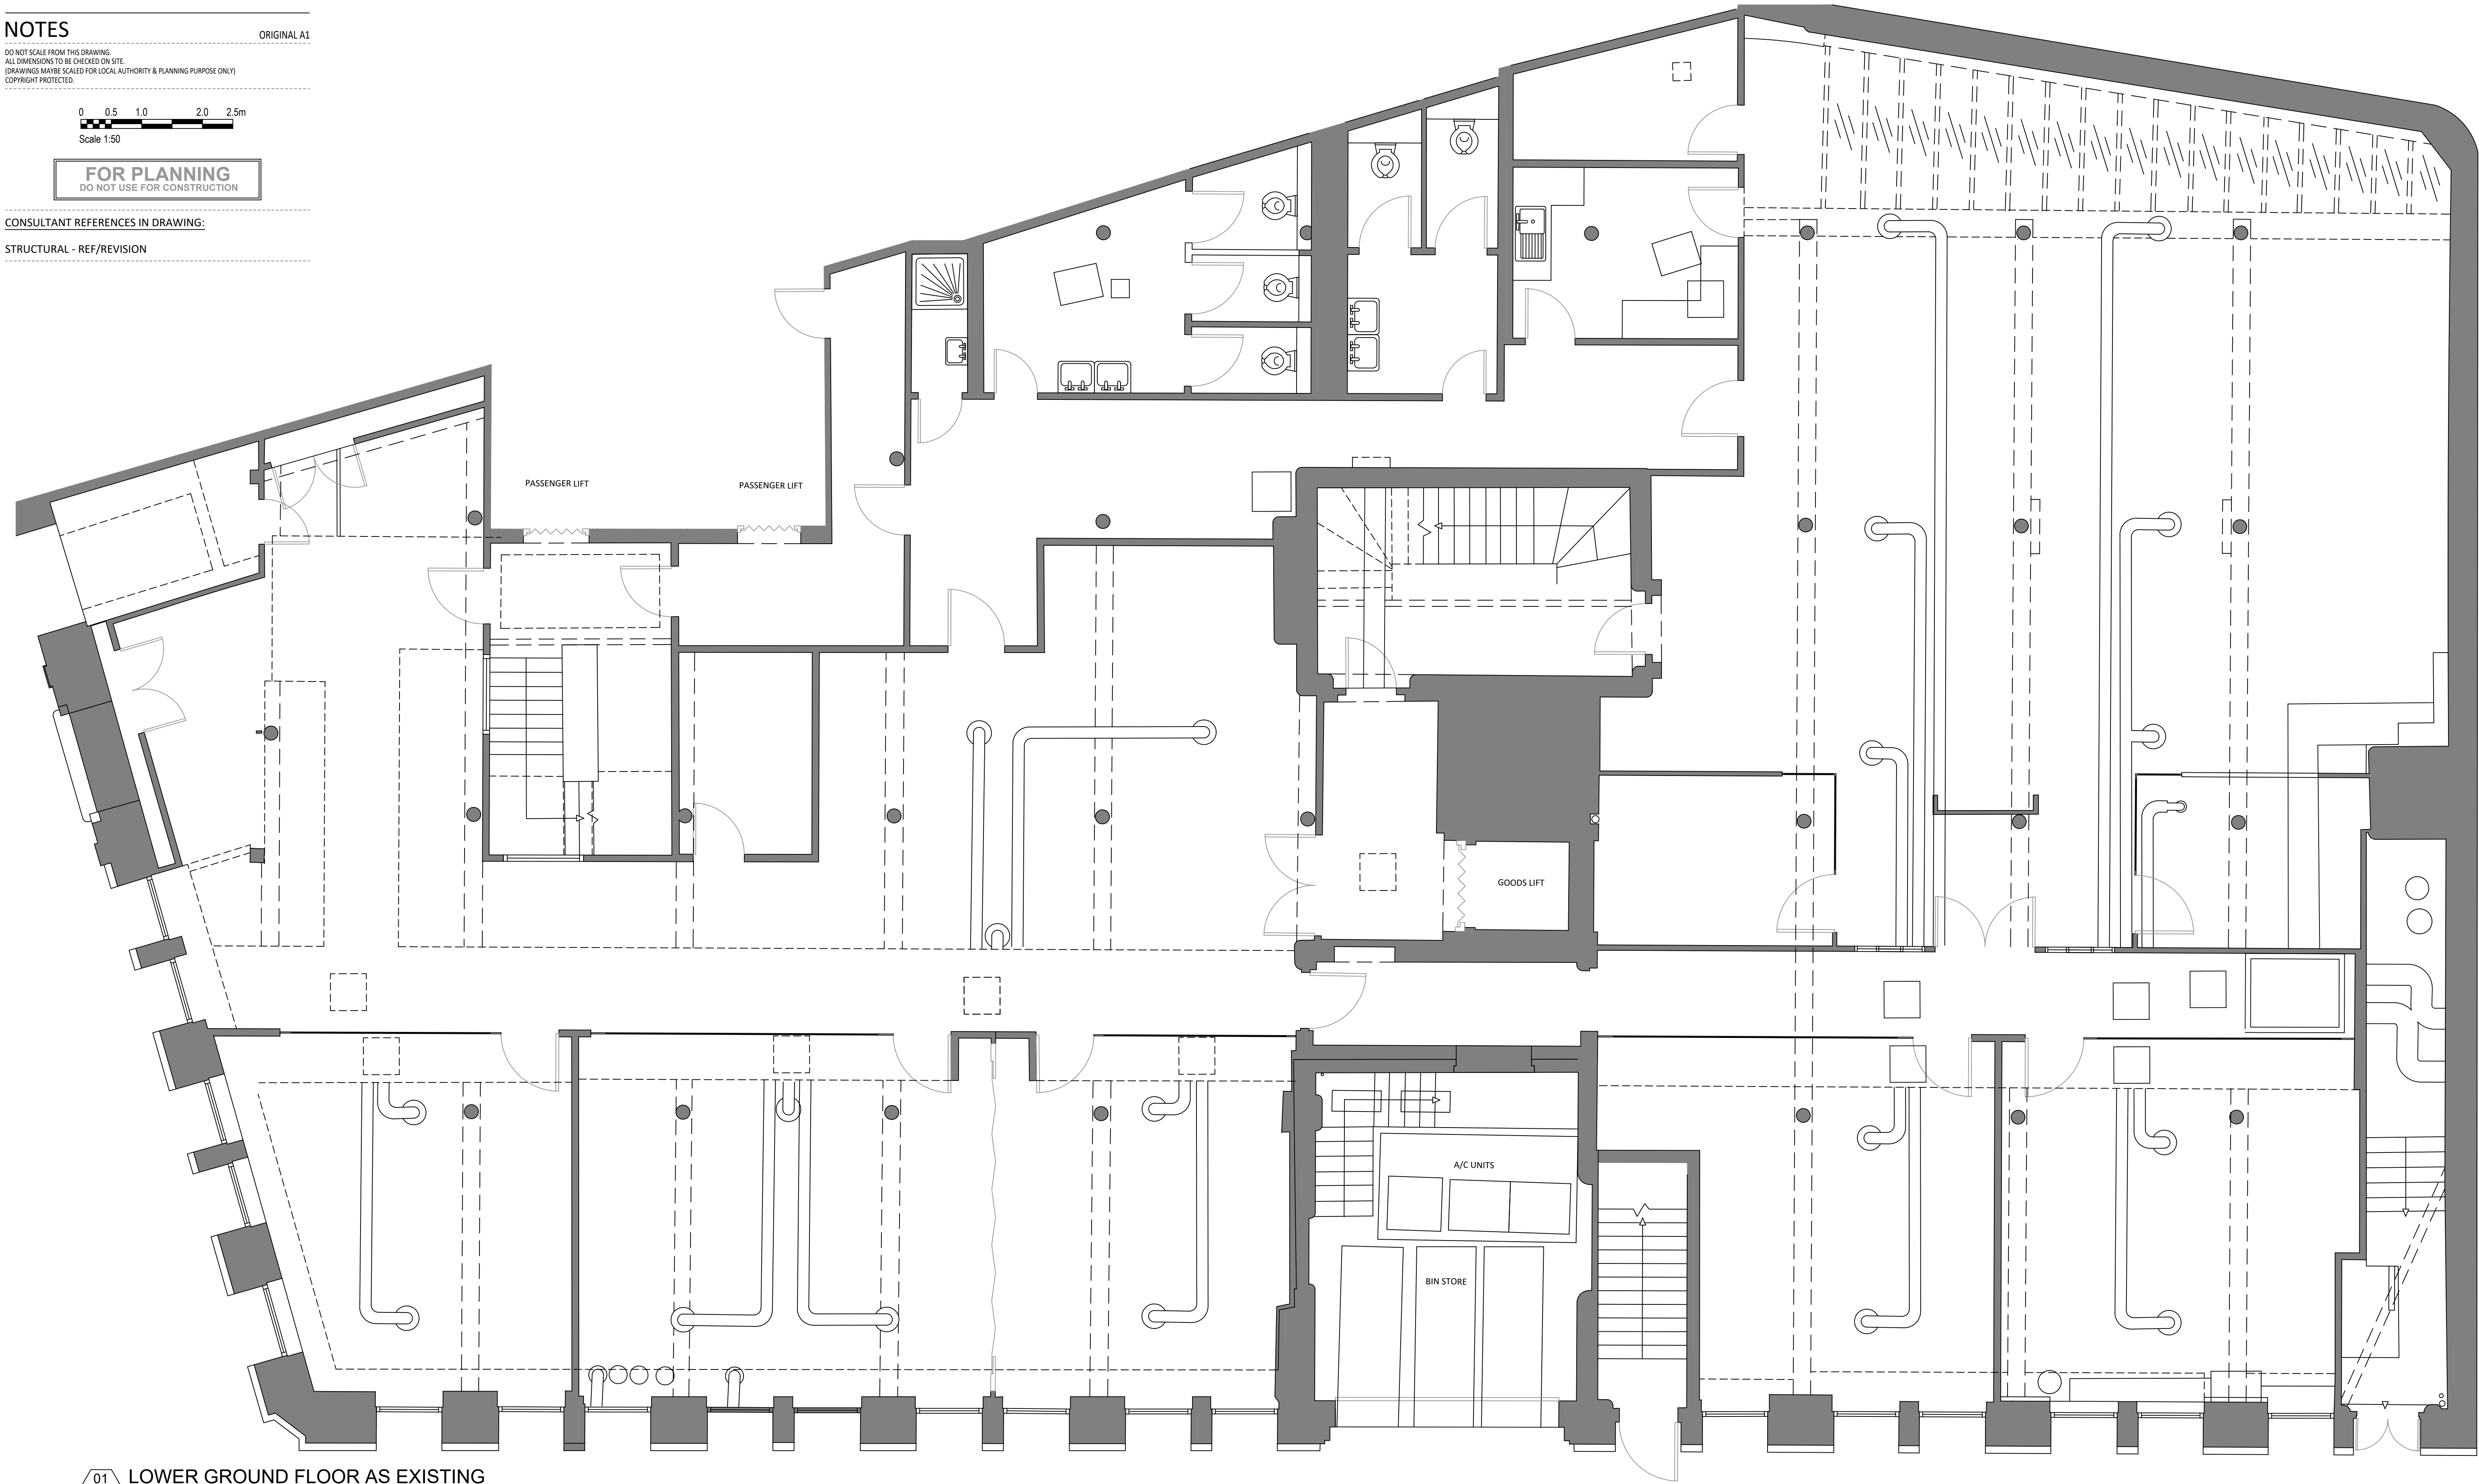

01 LOWER GROUND FLOOR AS EXISTING
-001 SCALE - 1:50 @ A1 PLAN

3	00	05/04/24	ISSUED FOR PLANNING Issued for planning approval	JW	ARB
REV	DATE	DESCRIPTION	DRAWN	CHECKED	

A X I

ADDRESS : 4th FLOOR CALICO 55-55 MOSLEY STREET,
MANCHESTER, M2 3HQ
TELEPHONE : +44 (0)161 879 7357
EMAIL : www.axi.studio
COMPANY NO : 11847325

bruntwood
SciTech

PROJECT 117 - 119 PORTLAND STREET MANCHESTER					
DRAWING REFERENCE LOWER GROUND FLOOR PLAN AS EXISTING					
JOB REFERENCE 23 - 192	DRAWING SCALE 1:50@A1	DATE	DRAWN ARB	CHECKED FWE	
DRAWING REFERENCE AXI -001				STAGE	REV 3 00