



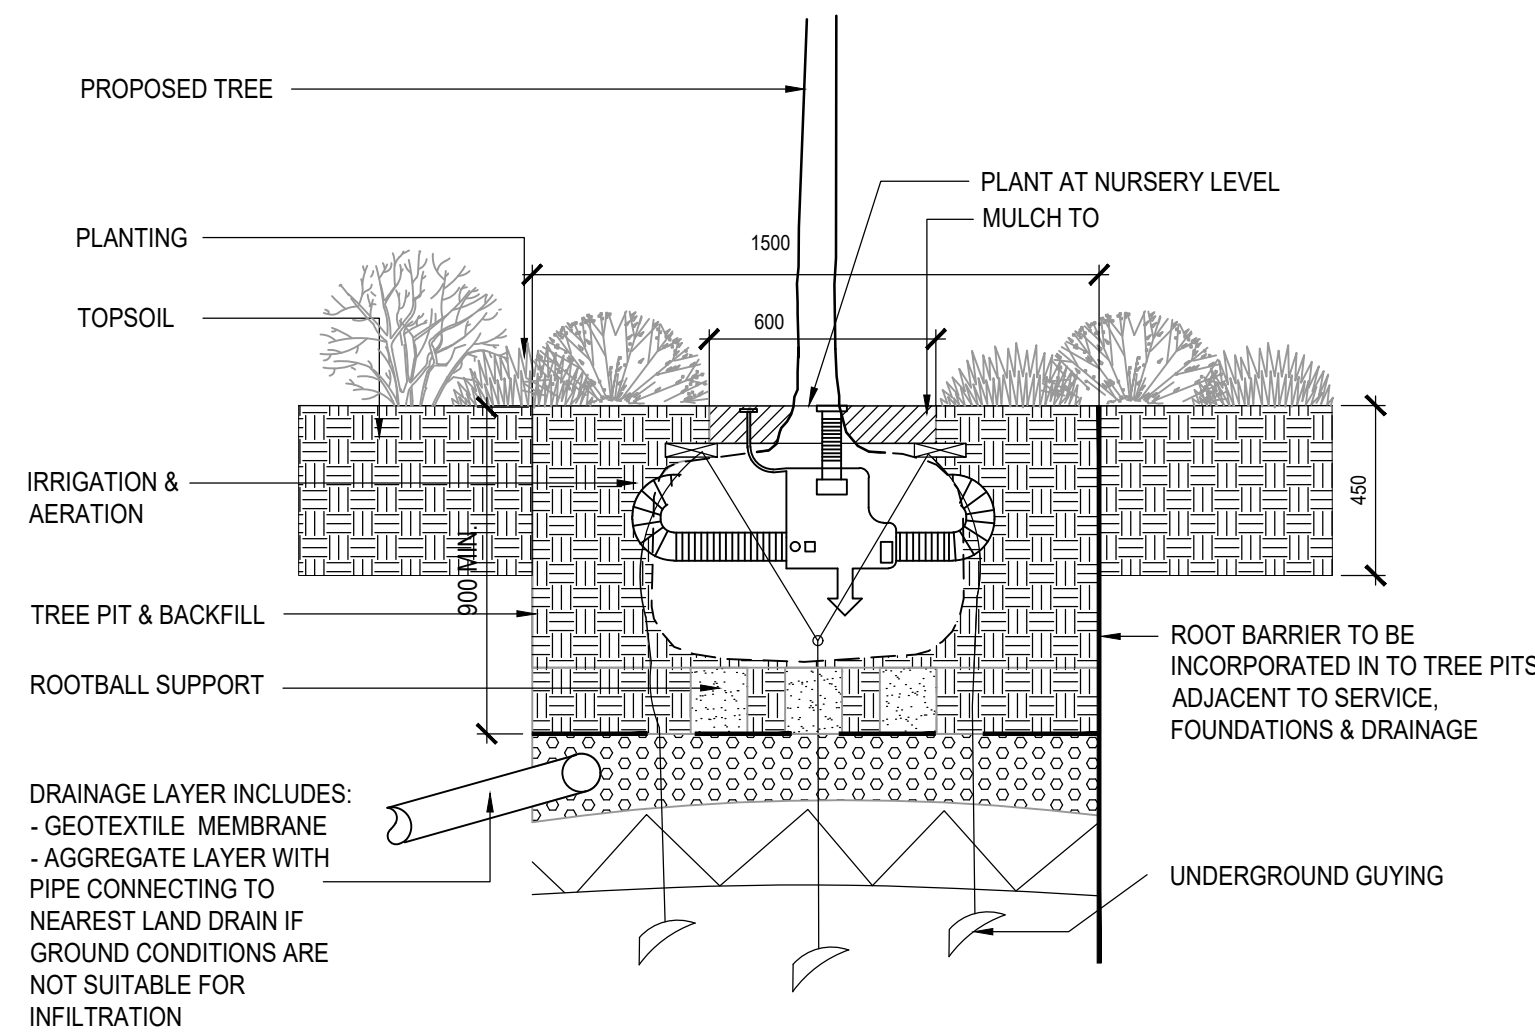


* NOTE:
TREE PITS TO HAVE FREE
DRAINING BASES.
SOAK-AWAY TEST TO BE
CARRIED OUT IN
ACCORDANCE WITH BS
6297 SECTION 6.2 PRIOR
TO CONSTRUCTION OF
TREE PITS

DETAIL A - TREE WITHIN PLANTING
SCALE 1:20

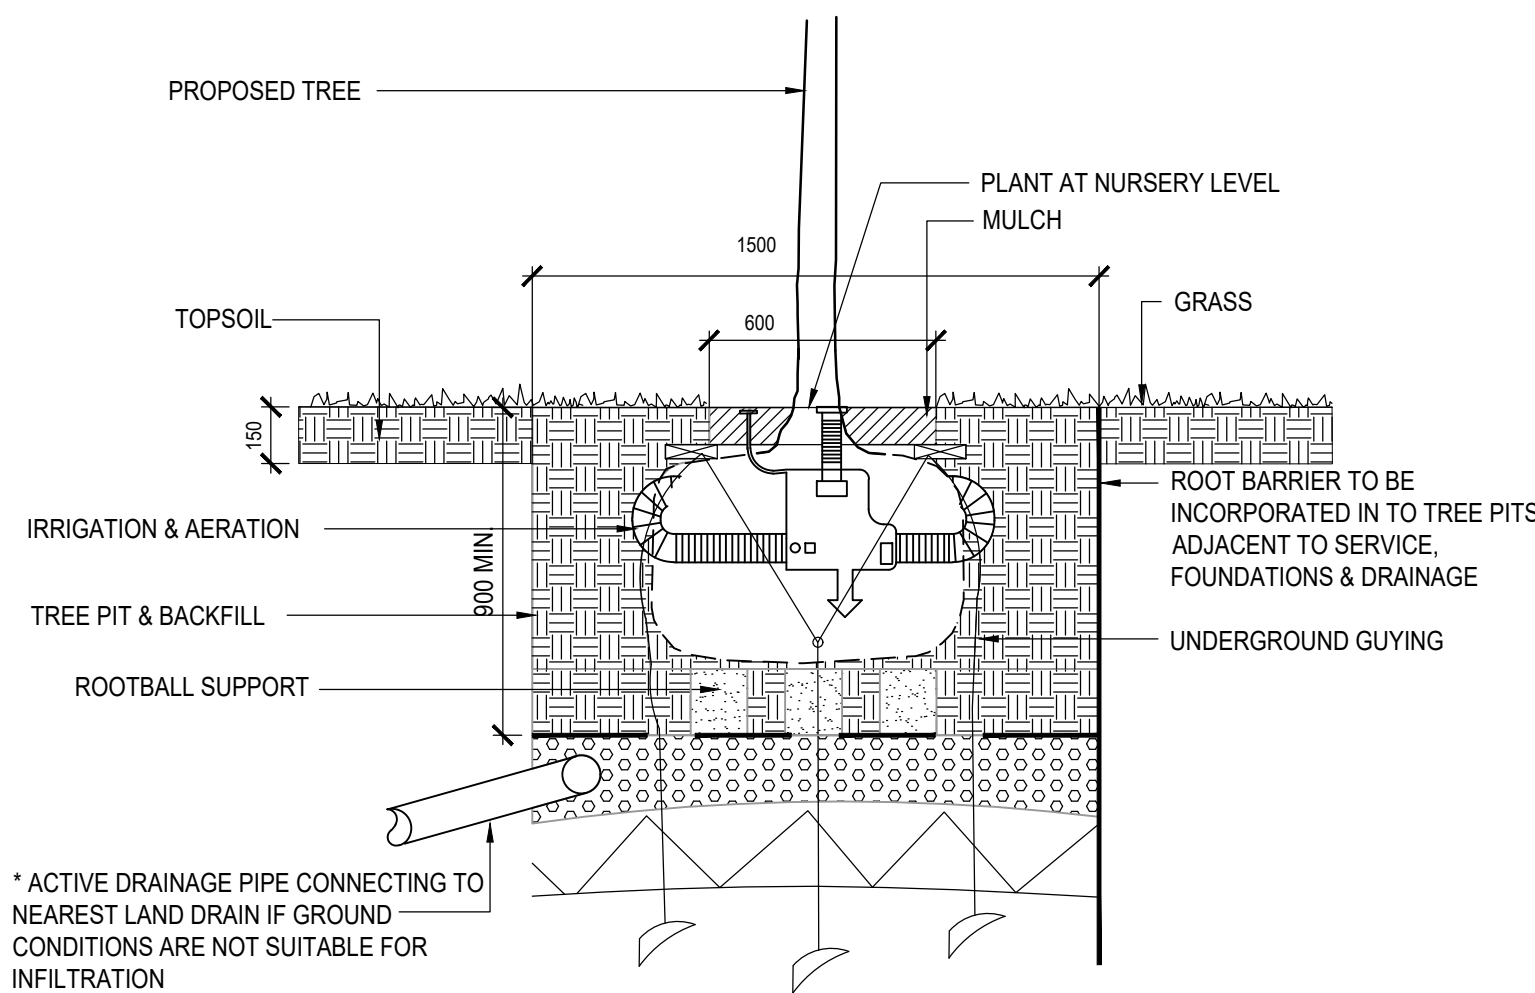

DETAIL B - TREE WITHIN GRASS
SCALE 1:20

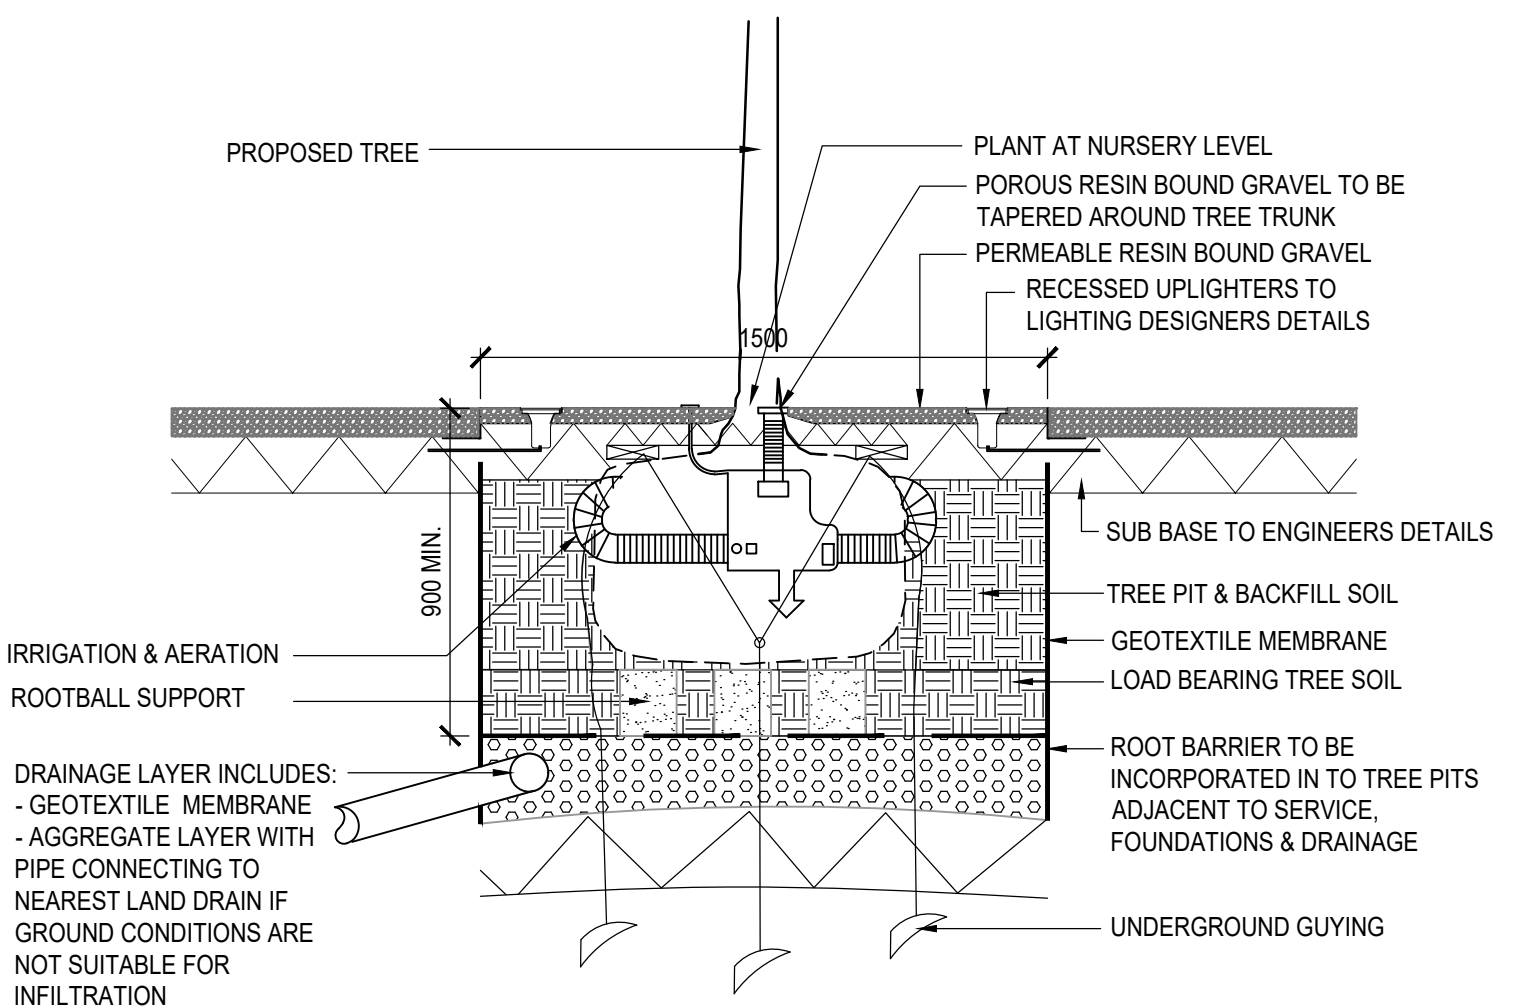

NOTE: TREE PIT MAY REQUIRE ROOT
CELLS SUBJECT TO CONFIRMATION BY
MANCHESTER CITY COUNCIL SUBJECT
TO SECTION 278 AGREEMENT

DETAIL C - TREE WITHIN RESIN BOUND GRAVEL TO GREENHEYS LANE
SCALE 1:20

DETAIL D OMITTED
- REFER TO DRAWINGS
GRE-BDP-ZZ-XX-DR-L-00-602 AND
603 FOR ROOF PLANTER DETAILS

BUILDING DESIGN PARTNERSHIP SHALL HAVE NO RESPONSIBILITY FOR ANY USE
MADE OF THIS DOCUMENT OTHER THAN FOR THAT WHICH IT WAS PREPARED AND
ISSUED.
ALL DIMENSIONS SHOULD BE CHECKED ON SITE.
DO NOT SCALE FROM THIS DRAWING.
ANY DRAWING ERRORS OR DIVERGENCES SHOULD BE BROUGHT TO THE
ATTENTION OF BUILDING DESIGN PARTNERSHIP AT THE ADDRESS SHOWN BELOW.

NOTES

C01	ISSUED FOR STAGE 5	IF	JF	04.12.23
P04	NOTE ADDED TO DETAIL C	IF	JF	23.08.23
P03	DETAIL D OMITTED	AV	JF	27.07.23
P02	AMENDMENTS TO DETAIL D	AV	JF	04.04.23
P01	FIRST ISSUE	AV	JF	24.02.23

FIRST ISSUE

REVISION | DESCRIPTION | DRAWN | CHECKED | DATE

KEY PLAN

CLIENT

BDP.

11 Ducie Street
P.O. Box 85, Piccadilly Basin
Manchester M60 3JA
United Kingdom
T +44 (0)161 828 2200
F +44 (0)161 828 2235
www.bdp.com

PROJECT TITLE Greenheys Redevelopment	
PROJECT NUMBER P3001624	
DRAWING TITLE TYPICAL TREE PIT DETAILS	SCALE @ A1 1:20
DRAWING No. GRE-BDP-ZZ-XX-DR-L-00601	DATE APRIL '23
REVISION	REVISION C01