




OUR
TOWN
HALL
PROJECT

Document Name: Plaster Removal Plan L01 Central
Document Ref: OTH-PUR-TH-01-SKE-A-0570
Status: For Construction
Document Type: Sketch

Revision History:

REV.	DATE	DESCRIPTION OF CHANGE
-	15/01/2021	First Issue

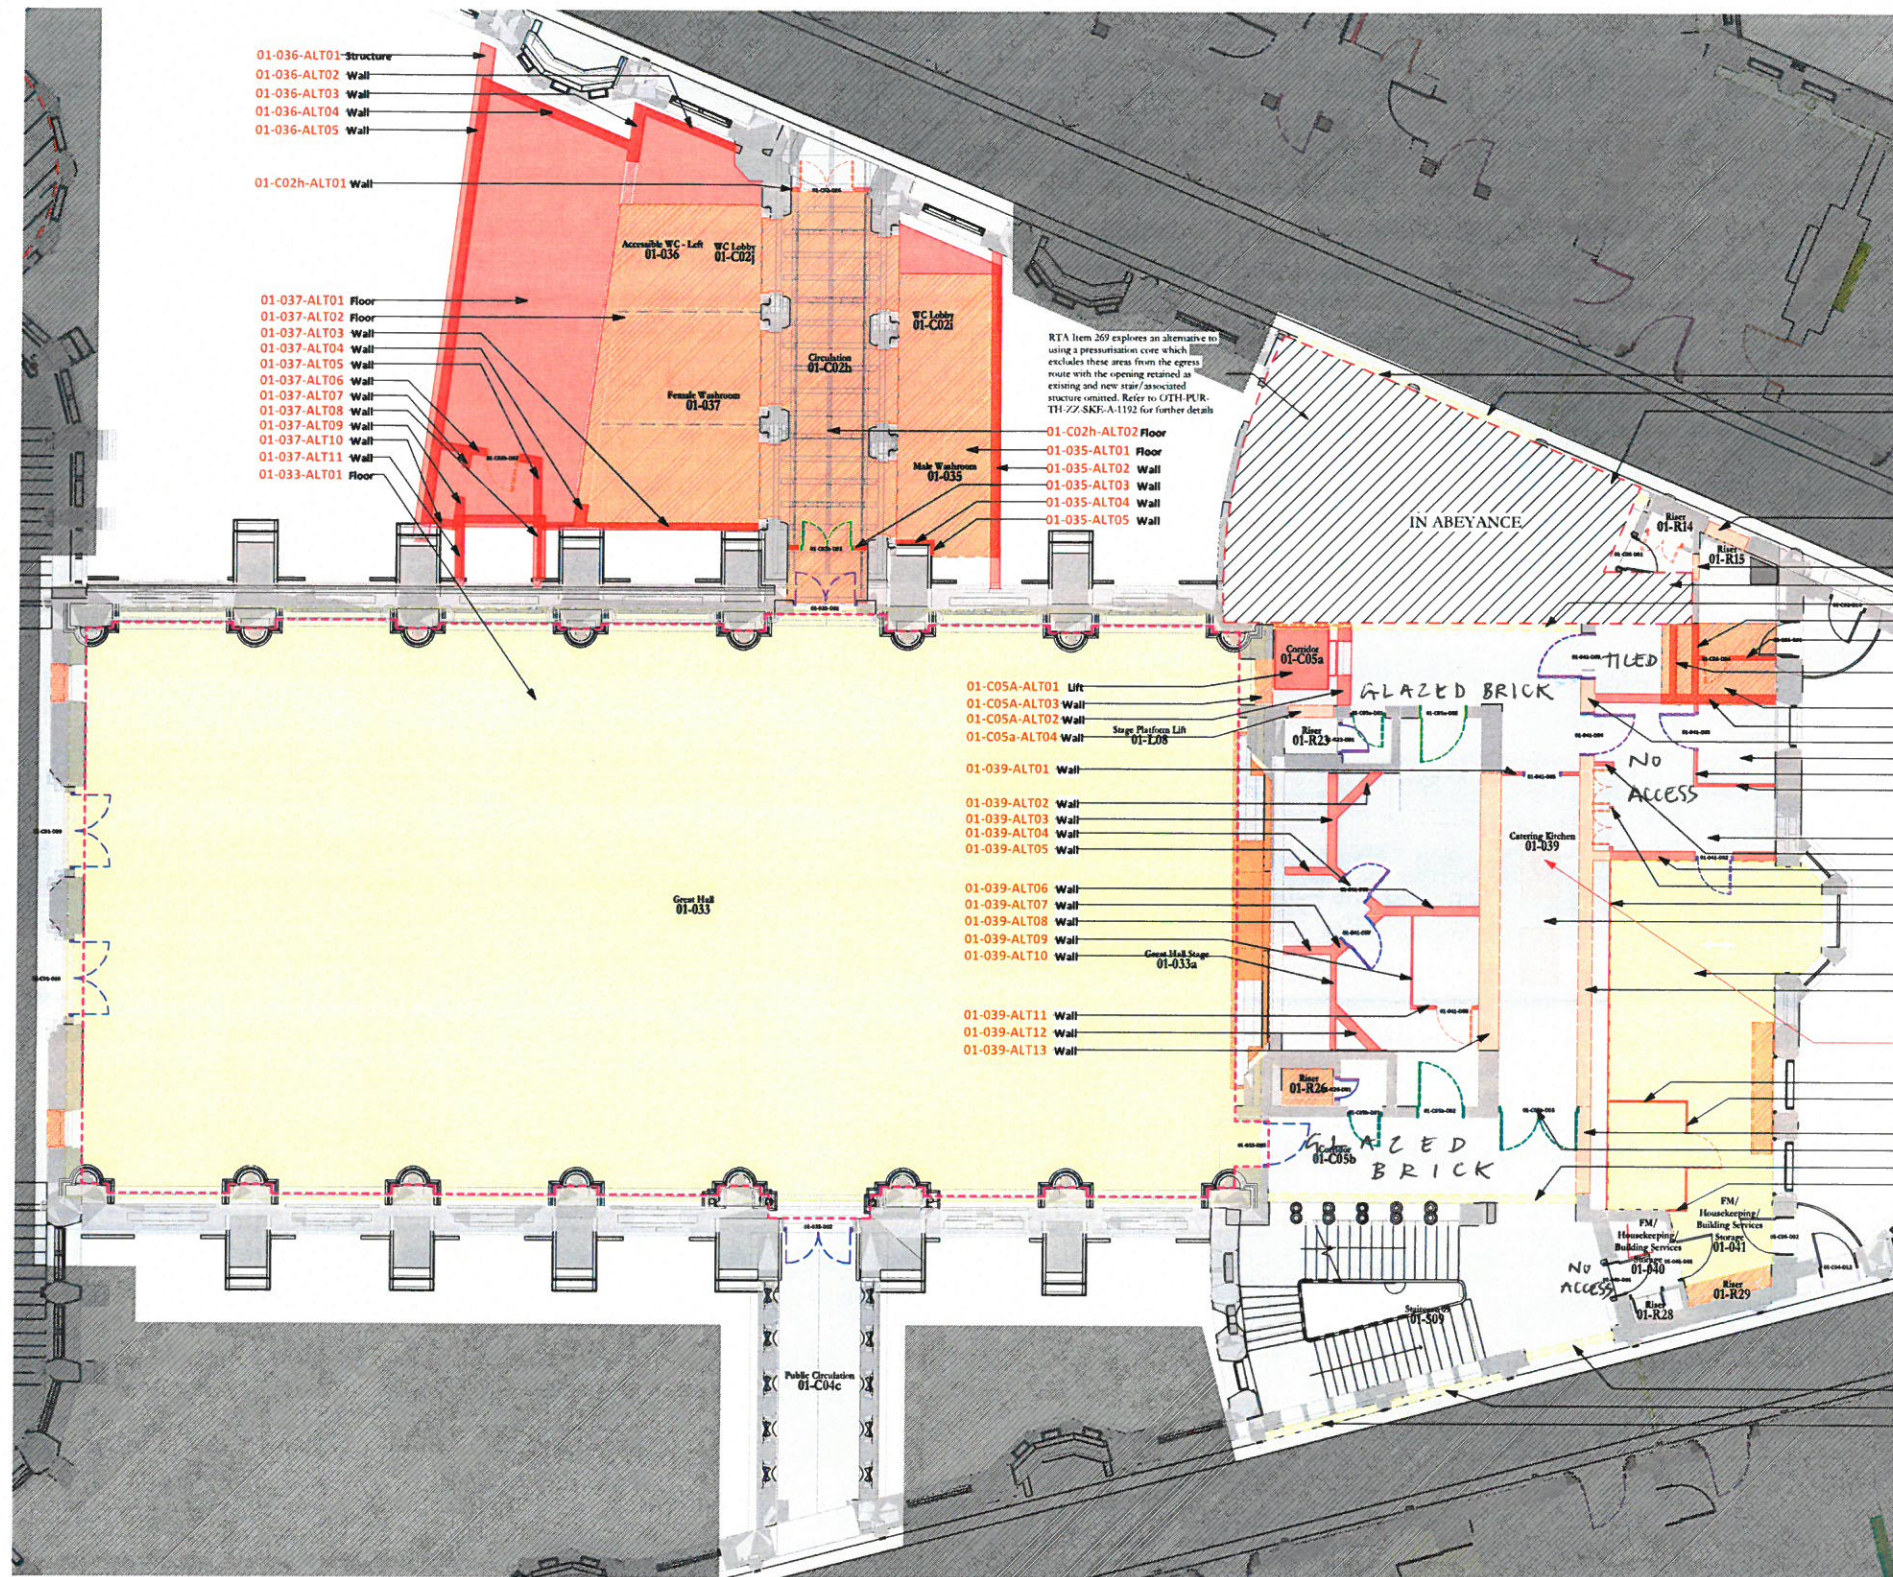

Alteration Plan 01 - 03 CENTRAL
1 : 100

Demolition Strategy Key

- | | |
|---|---|
| Items to be demolished/removed | Existing fireplace removed and set aside for re-use. For exact fireplace information refer to drawings OTH-PUR-TH-ZZ-DWG-A-0610 to 0617 |
| Items to be altered - plan | Existing fireplace removed |
| Items to be altered - section | For detailed door proposals refer to door schedule OTH-PUR-TH-ZZ-SCH-A-5802 |
| Non-structural alterations | Existing doors - unaltered |
| Existing fabric | Existing doors (and possibly frames) - altered |
| BWIC penetrations or widening of existing openings: | Existing doors removed and set aside for possible re-use |
| 00-000-BW01 BWIC | Existing doors removed/demolished |
| BWIC at high level | Area in abeyance: Items pending change/information |
| BWIC trench within floor build up | |
| Very High Significance Rooms | |
| Area in abeyance: RTA items | |


GENERAL NOTES

- These drawings illustrate and label alterations to the fabric of the existing building; this includes various types of alterations, removals or adaptations of heritage fabric, BWIC openings, structural alterations and demolitions. Further schedules and drawing packages contain more detailed information about methodologies, relocation of assets, specifications and rebuild.
- Please also refer to schedules OTH-PUR-TH-ZZ-SCH-A-5810 and OTH-PUR-TH-ZZ-SCH-A-0395 for detailed information regarding the Builder's Works penetrations and the Alterations respectively.
- Items prefixed with BA to be cross referred to schedule OTH-PUR-TH-ZZ-SCH-A-2451 for further information relating to Building Heritage Assets.
- Read in conjunction with the Ramboll Structural information for further details, specifications and methodologies for all fabric alterations.
- Definitions of Alteration, Demolitions etc. have been consulted on with the Heritage Consultancy, Planning and Conservation teams.
- Refer to the following drawing series for further information and setting out for the Very High Significance areas: 3350 to 3600 and 5750 to 5768
- Lower Ground floor alterations omitted from Alterations plans. For further information please refer to Limecrete Floor Plans OTH-PUR-TH-IG-DWG-A-5097 to 5700
- For detailed description of updates to individual alterations, please refer to the 'Revisions' column of the Alterations & Demolitions Schedule OTH-PUR-TH-ZZ-SCH-A-0395
- For detailed setting out information for these alterations and demolitions refer to drawing suite 2500 to 2650 and report numbers 0119 and 0124
- Areas hatched as Route to Affordability are not yet issued for construction status.

Scale Bars to be used as guidance only - refer to sheet size below
1:100
1:200
1:500
1:1000
1:2000
1:5000
1:10000

Notes:
Drawings are based on survey data and may not accurately represent what is physically present.
Do not scale from this drawing. All dimensions are to be verified on site before proceeding with the work.
All dimensions are in millimeters unless noted otherwise.
Purcell shall be notified in writing of any discrepancies.

Key Plan

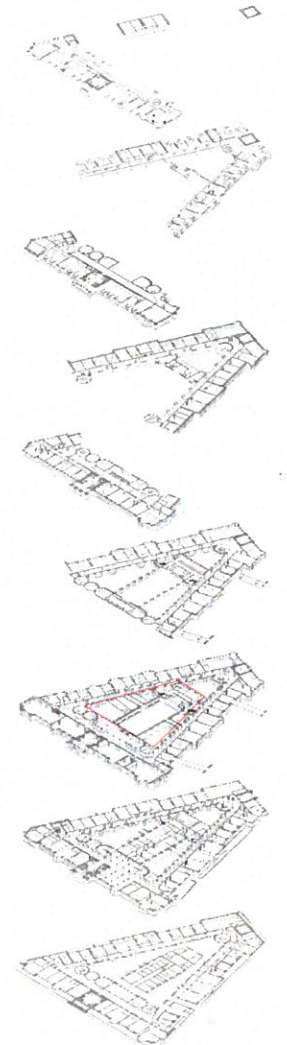

Project Office, Town Hall, MANCHESTER M60 2L1
+44 (0) 7970 097 432
www.purcelluk.com

PROJECT STATUS	RIBA STAGE 5
CLIENT	MANCHESTER CITY COUNCIL
PROJECT	OUR TOWN HALL
DRAWING TITLE	Plaster removal L01 Central
SIZE & SCALE	A1:As indicated
DRAWING STATUS	For Construction
JOB NUMBER	236959
DRAWING NO.	OTH-PUR-TH-01-SKE-A-0570