

General Notes

The Architect shall have no responsibility for any use made of this document other than for that which it was prepared and issued. All dimensions should be checked on site. To be read in conjunction with all other Consultant's drawings. The Architect to be immediately notified of any discrepancies.

Copyright on this drawing retained by the Architect.

LEGEND

Approved
134755/FO/2022

P2 03/04/24 SA Amended Proposal
P1 26/03/24 SA Initial Issue
No. Date Dwn Chk App Revision or reason for issue

Client
Twana Gardi

create **it** studios
Architects & Designers


Create It Studios (NW) Ltd
Universal Square
Devonshire Street North
Manchester M12 6JH
0161 974 6165
www.createitstudios.co.uk
info@createitstudios.co.uk

Project Title
Land to the rear of 8 Fairfax Ave,
Manchester M20 6AJ


Scale / North Point
1 : 100

Drawing Title
Proposed Elevations


Drawing Number
A1544(02)AP005
Drawing Status
Preliminary
Revision
P2

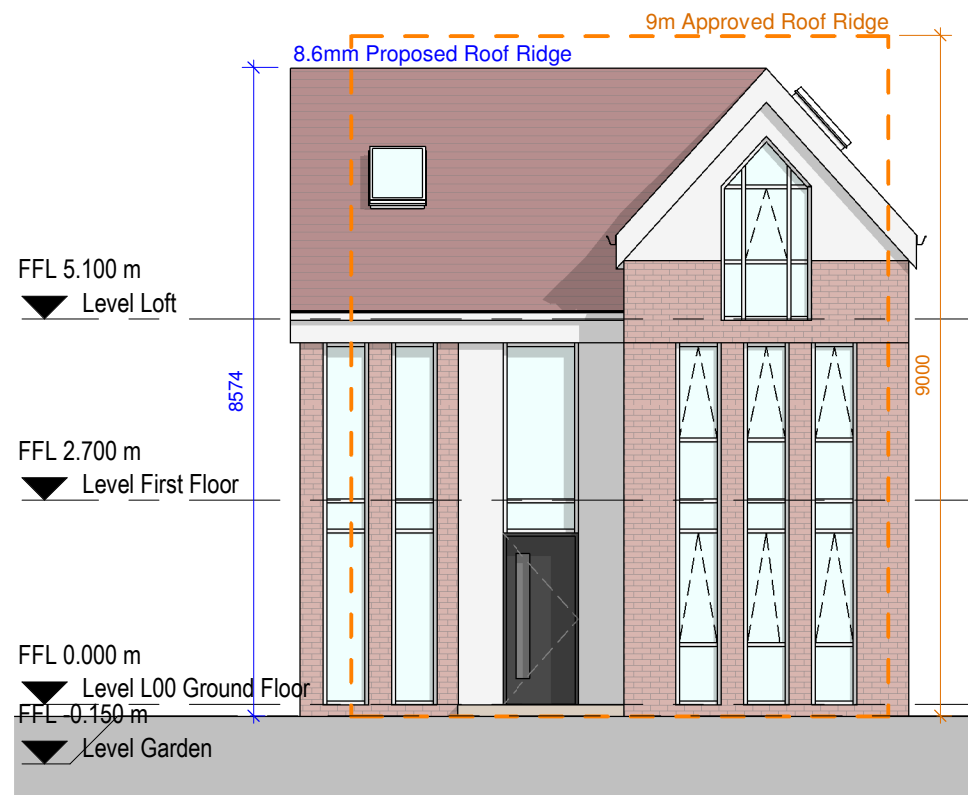


1 Proposed East Elevation
1 : 100

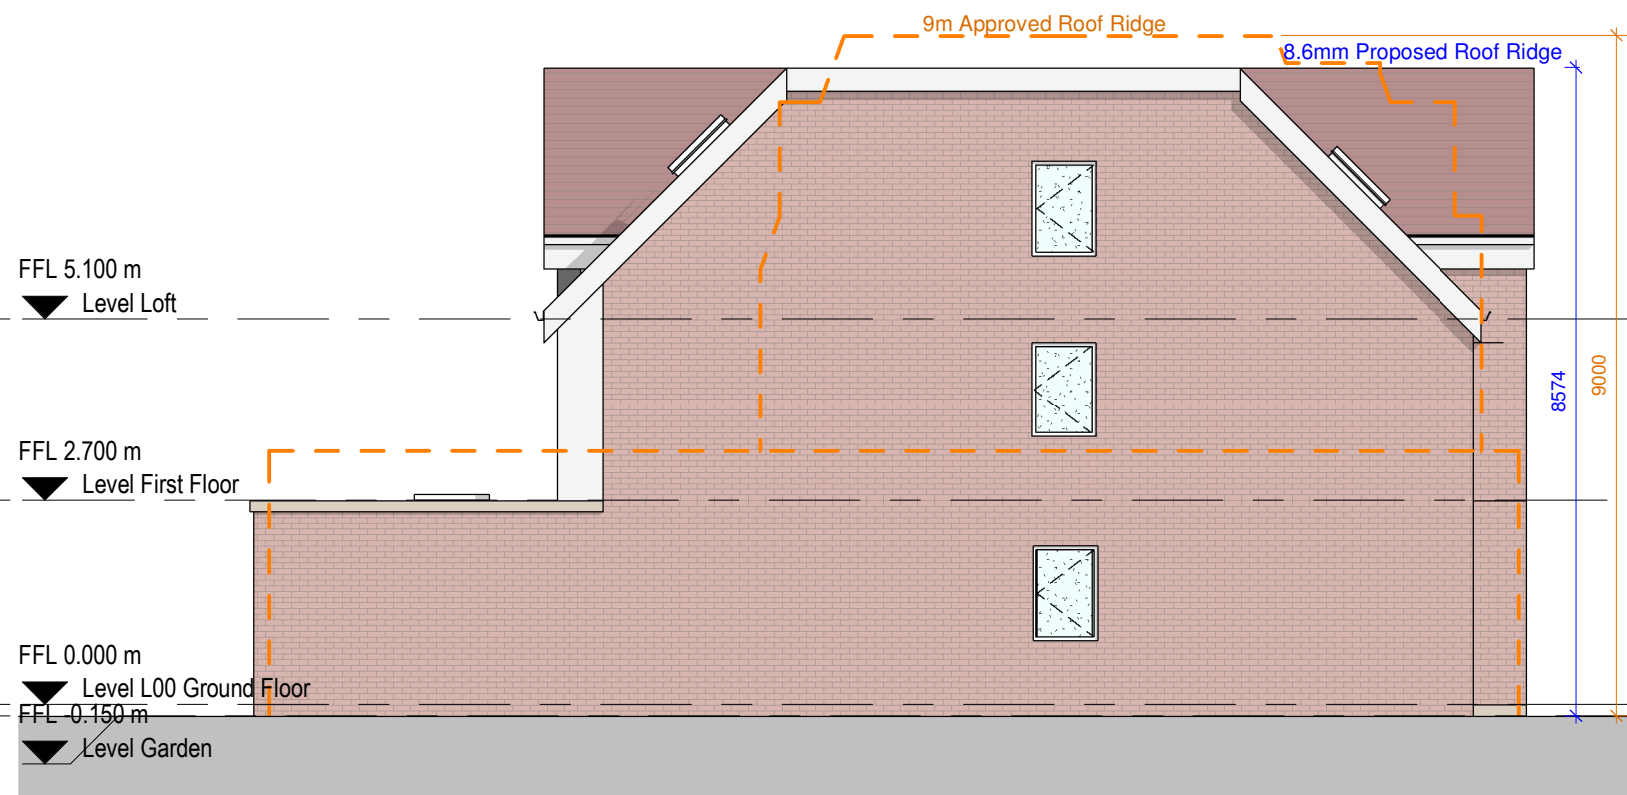

3 Proposed South Elevation
1 : 100

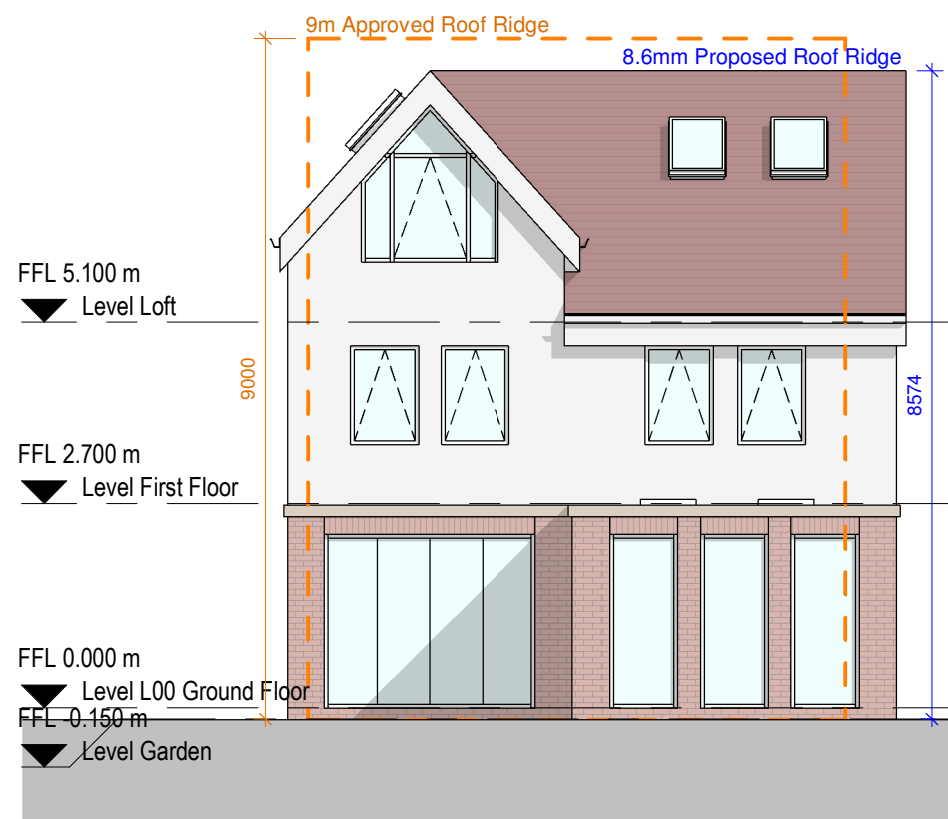

2 Proposed West Elevation
1 : 100

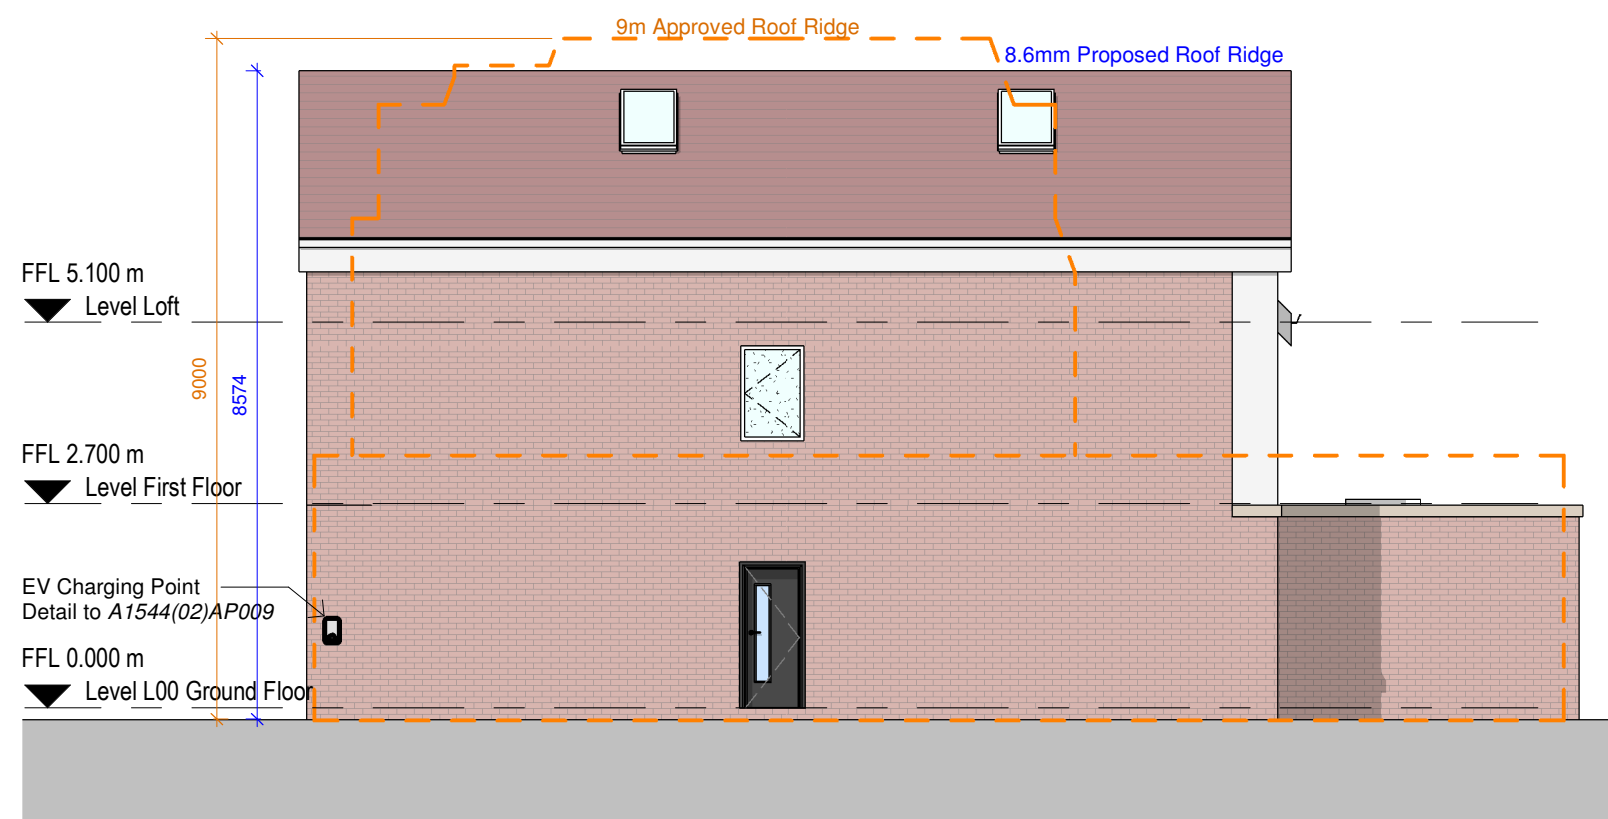

4 Proposed North Elevation
1 : 100

0 1 2 3 4m
1:100