

| Scale Bars |    | TO BE USED ONLY AS GUIDANCE |      |      |      |
|------------|----|-----------------------------|------|------|------|
| 1:100      | mm | 0                           | 1000 | 2000 | 3000 |
| 1:200      | mm | 0                           | 500  | 1000 | 1500 |
| 1:500      | M  | 0                           | 5    | 10   | 15   |
| 1:1250     | M  | 0                           | 10   | 20   | 30   |

#### NOTES

- All dimensions and levels are to be checked on site.
- Any discrepancies are to be reported to the architect before any work commences
- This drawing shall not be scaled to ascertain any dimensions. Work to figured dimensions only.
- This drawing shall not be reproduced without express written permission from AEW.
- Title overlay drawings and ownership boundaries are produced using all reasonable endeavors. AEW cannot be responsible for the accuracy or scale discrepancy of base plans supplied to them.
- All works are to be undertaken in accordance with Building Regulations and the latest British Standards.
- All proprietary materials and products are to be used strictly in accordance with the manufacturers recommendations.

This drawing contains the following model files: -

12481-AEW-XX-XX-M3-A-0012

#### CDM 2015

Client notified of duties: **07/04/21**

Principal Designer: **Client**

Unless noted below, all known hazards have been highlighted on the drawing.

|     |          |                     |          |            |
|-----|----------|---------------------|----------|------------|
| P02 | 01/05/24 | Title block amended | MW       | DRS        |
| P01 | 26/04/24 | Planning Issue      | MW       | DRS        |
| Rev | Date     | Description         | Drawn by | Checked By |

Status: S4  
Purpose of Issue: For Approval

drawing stage: **Stage 3 Planning**


client: **NSJV Ltd**

project: **Welcomb Street**


drawing title: **Unit 2 Proposed Plans**

date: 26/04/24  
scale @ A1: 1 : 100

drawn: MW  
checked: DRS

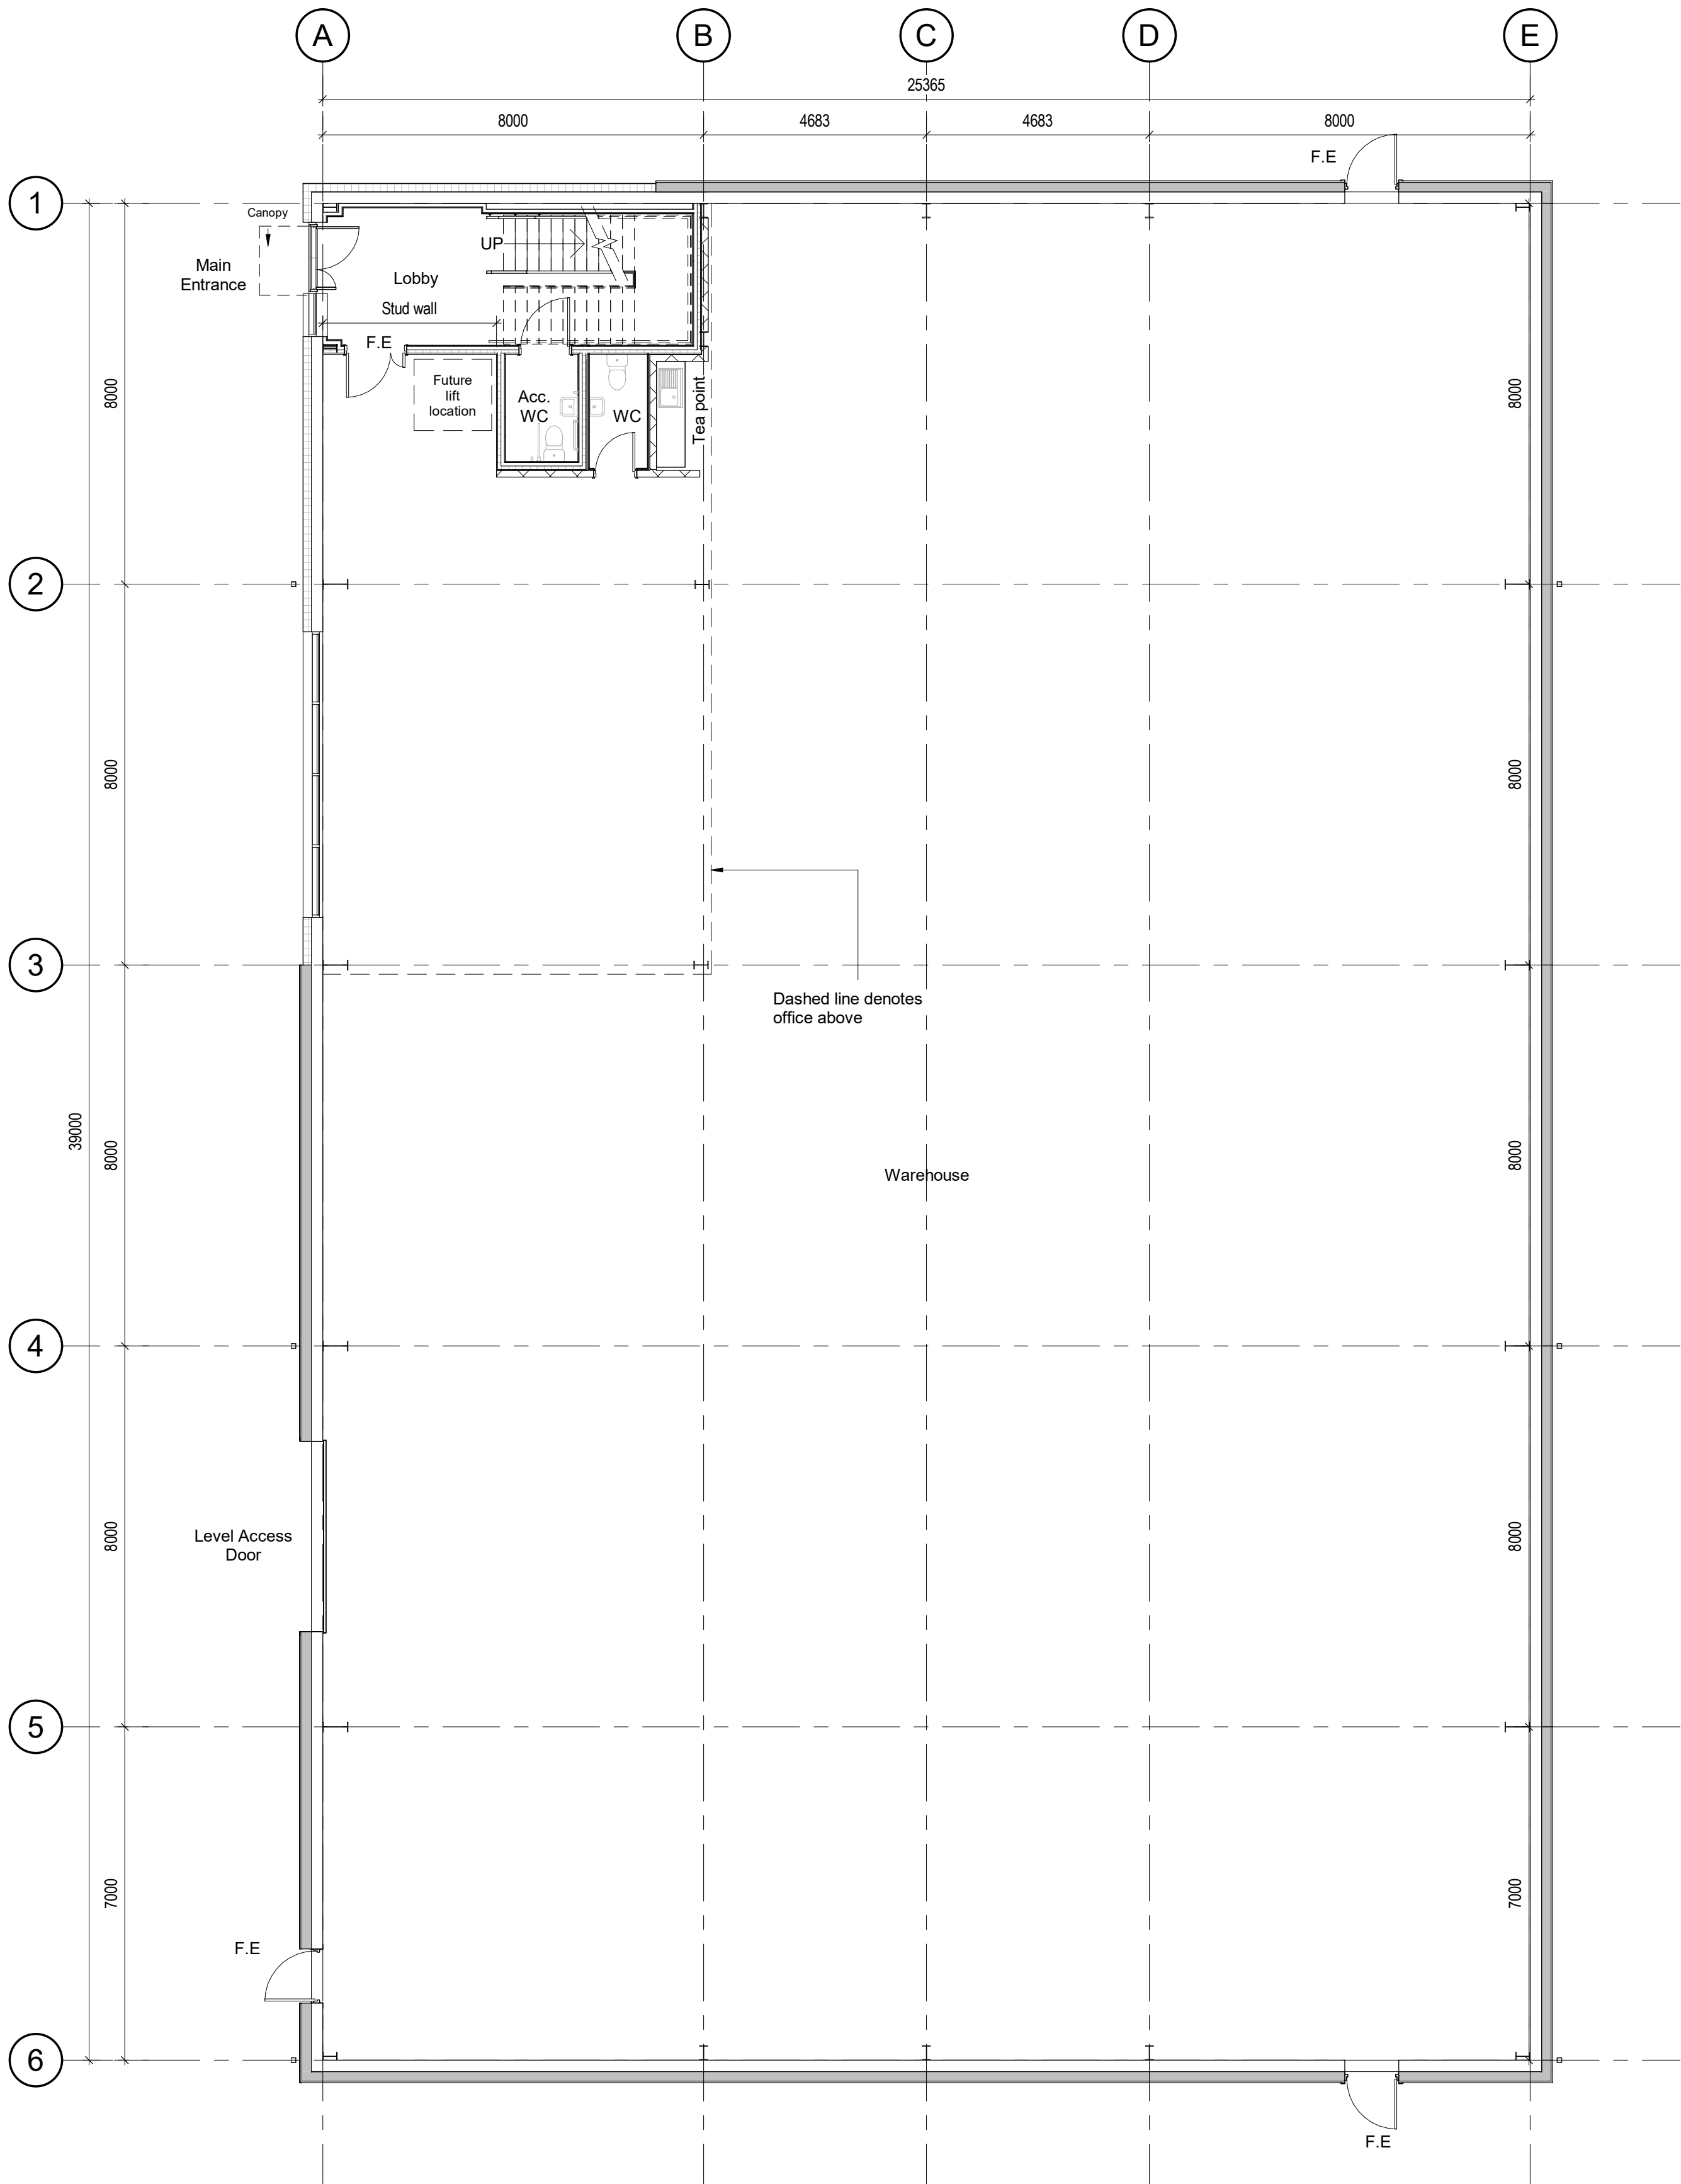

Unit 2 Proposed Ground Floor Plan  
Scale @ 1 : 100

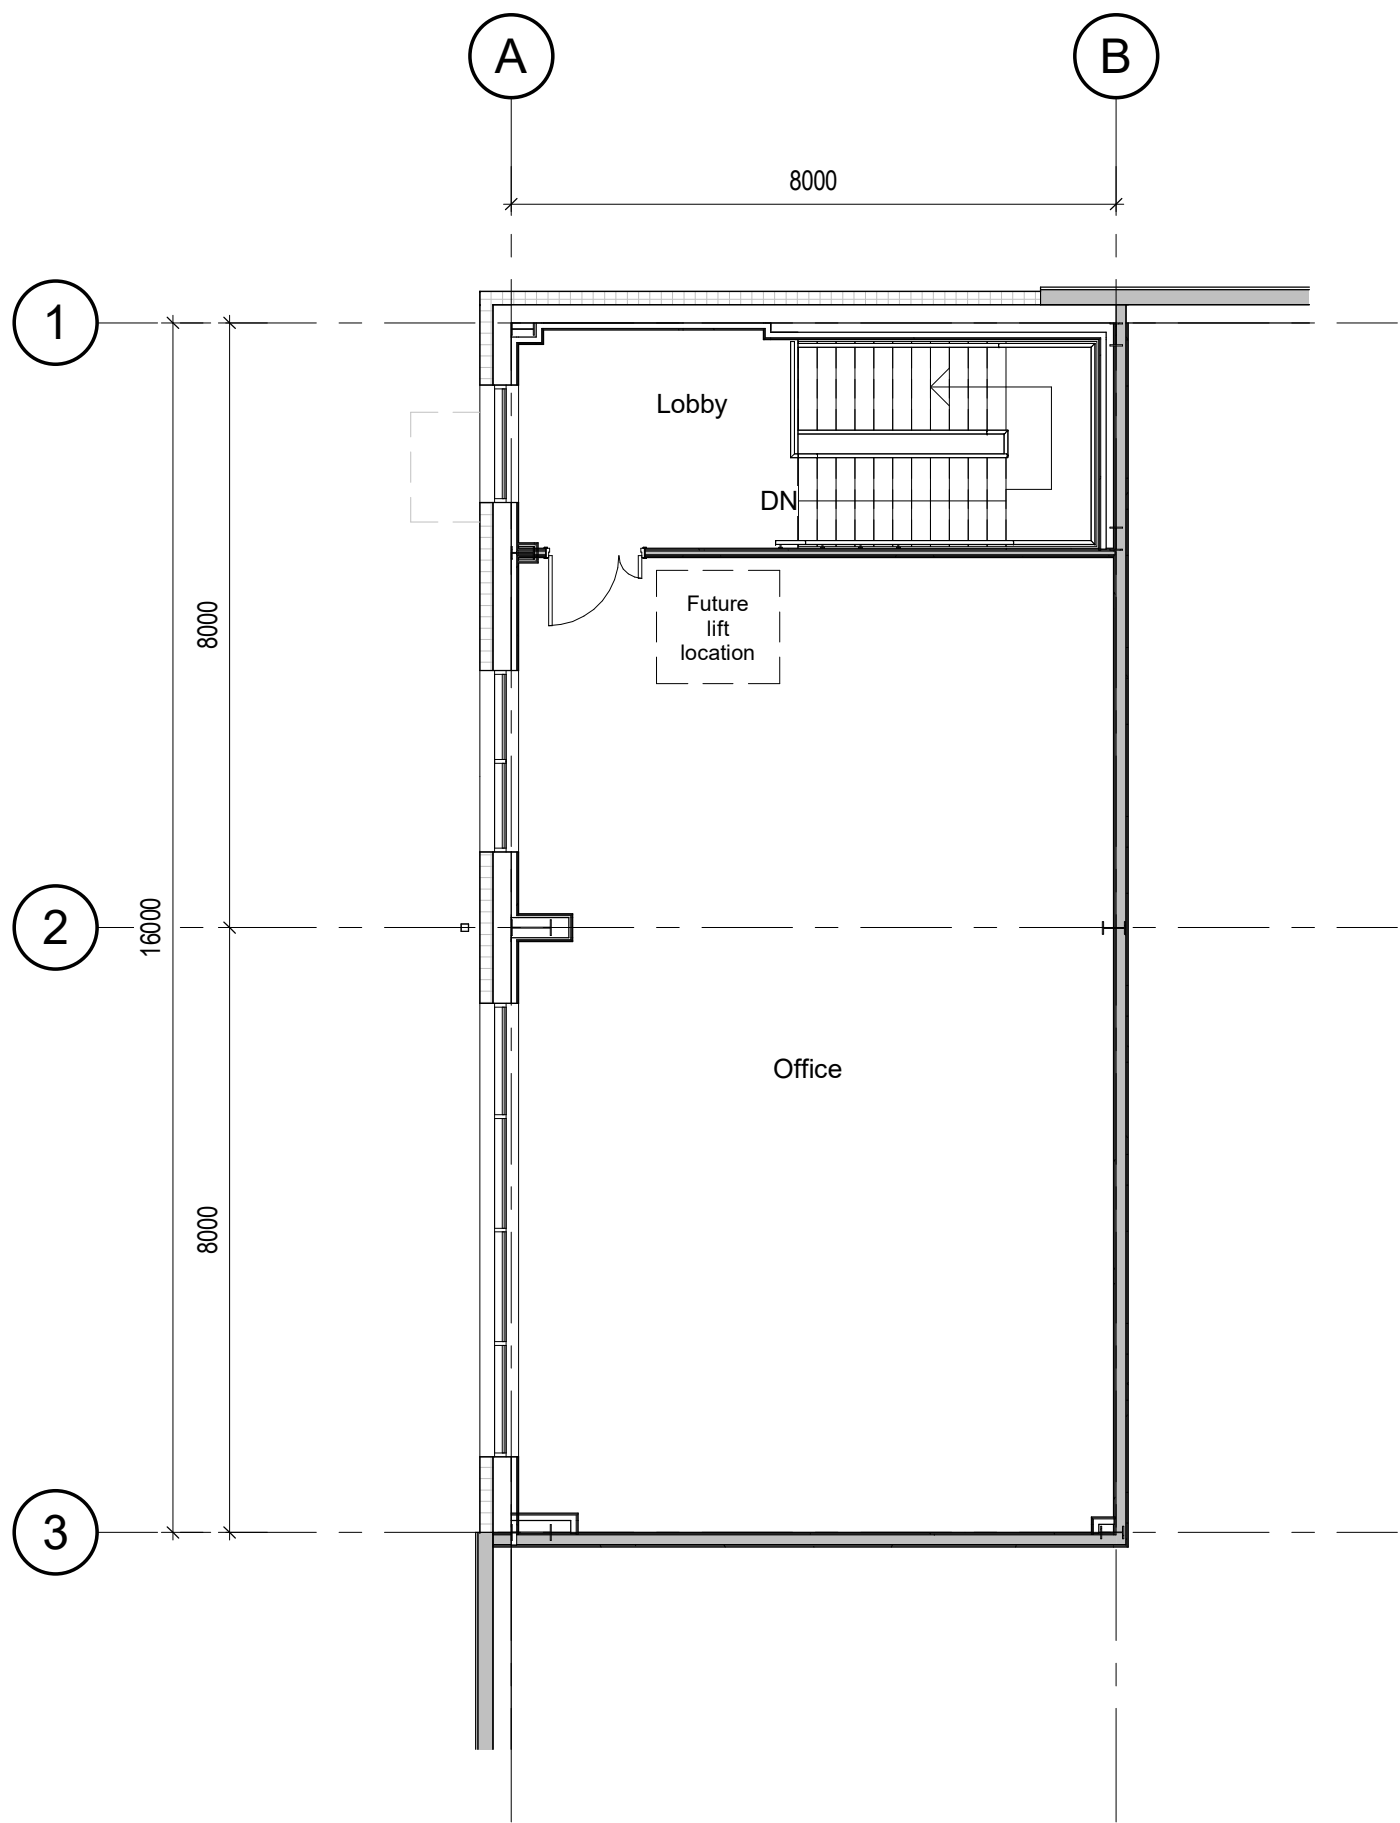

Unit 2 Proposed First Floor Plan  
Scale @ 1 : 100

Rev: **P02**

Proj No: **12481-AEW-B2-00-DR-A-0621**

aew architects  
0161 214 4370  
www.aewarchitects.com

aew