

DEVON


DALE CRESCENT

Devonshire Street
Jigsaw Homes



Drawing Title: Proposed Roof Plan
Date: 06/06/2023
Drawing no: 1326-103
Scale: 1:200 @ A3
Drawn: NS

revision: H
revision notes:
F 10/01/2024
G 31/01/2024 Bin and Bike Store Updated
H 12/03/2024 EV Parking added

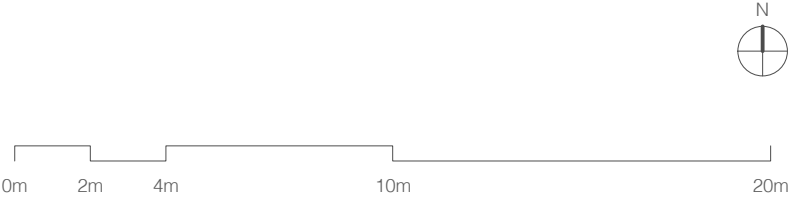

DK-Architects
26 Old Haymarket
Liverpool
L1 6ER
0151 231 1209 T
mail@dk-architects.com E
www.dk-architects.com W