


Do not scale from this drawing. All information should be checked by the contractor on site before commencing work. Any discrepancies should be reported to the architect immediately. All rights are reserved and are not transferable. Unauthorised reproductions of this drawing are not permitted.

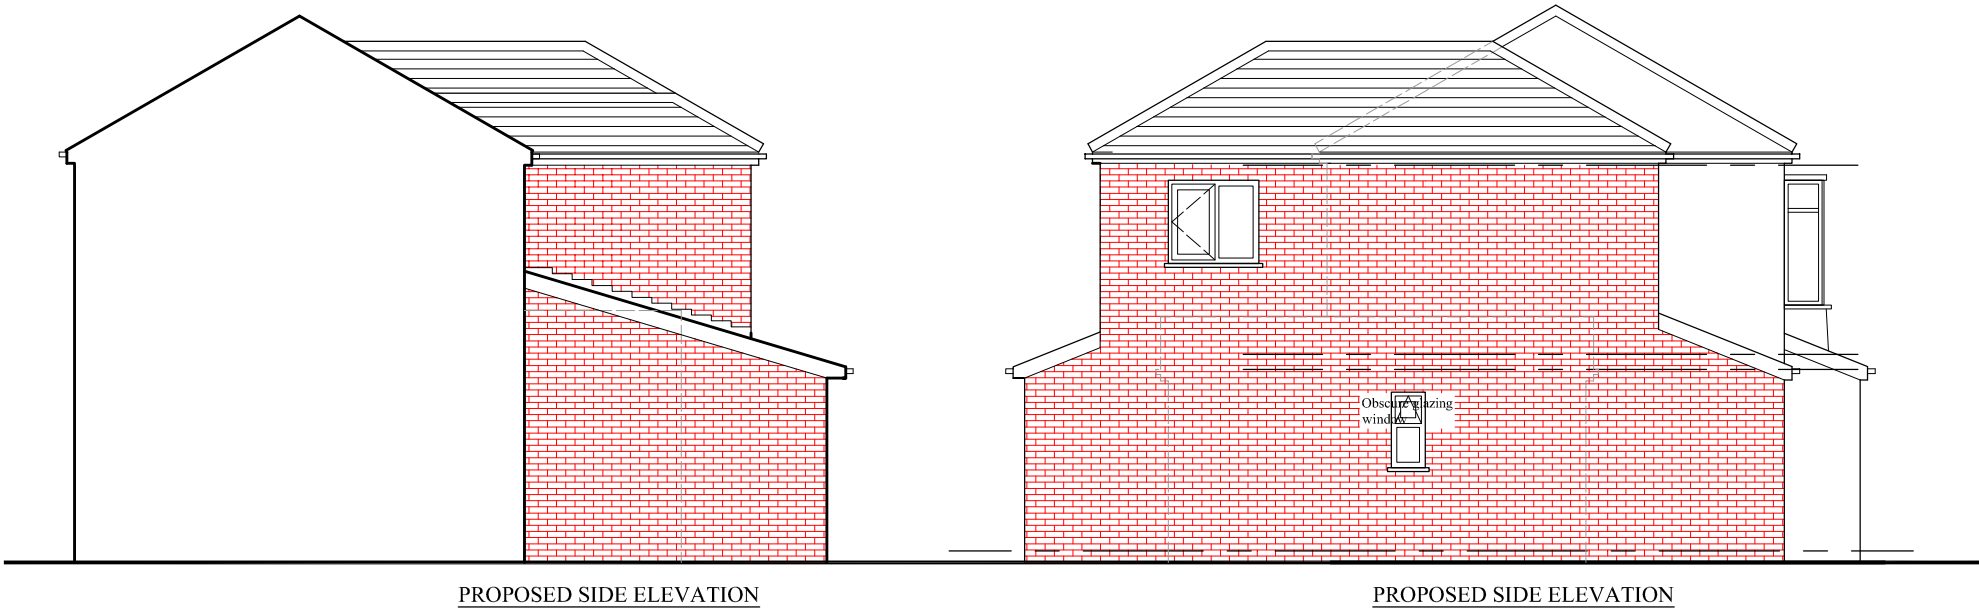

PROPOSED SIDE ELEVATION

PROPOSED SIDE ELEVATION



PROPOSED REAR ELEVATION

PROPOSED FRONT ELEVATION

PROJECT
12 Hinstock Crescent,
Gorton

CLIENT
Mr. M Abdullah Bajwa

DRAWING TITLE
Proposed Elevation

JOB No
-

DRAWING No
NA-P03

SCALE
1:100@A3

DATE
Nov. 2022

REVISION
-

DRAWN
NA

CHECKED BY

t: 0782 895 3405
e: niamat@hotmail.co.uk

niamat design