


Any discrepancies in dimension or location of objects subject of this contract to be referred immediately to DSDesign prior to any excavation, construction or fabrication on site or off site if the work is dependent on or determined by the information provided on this drawing.

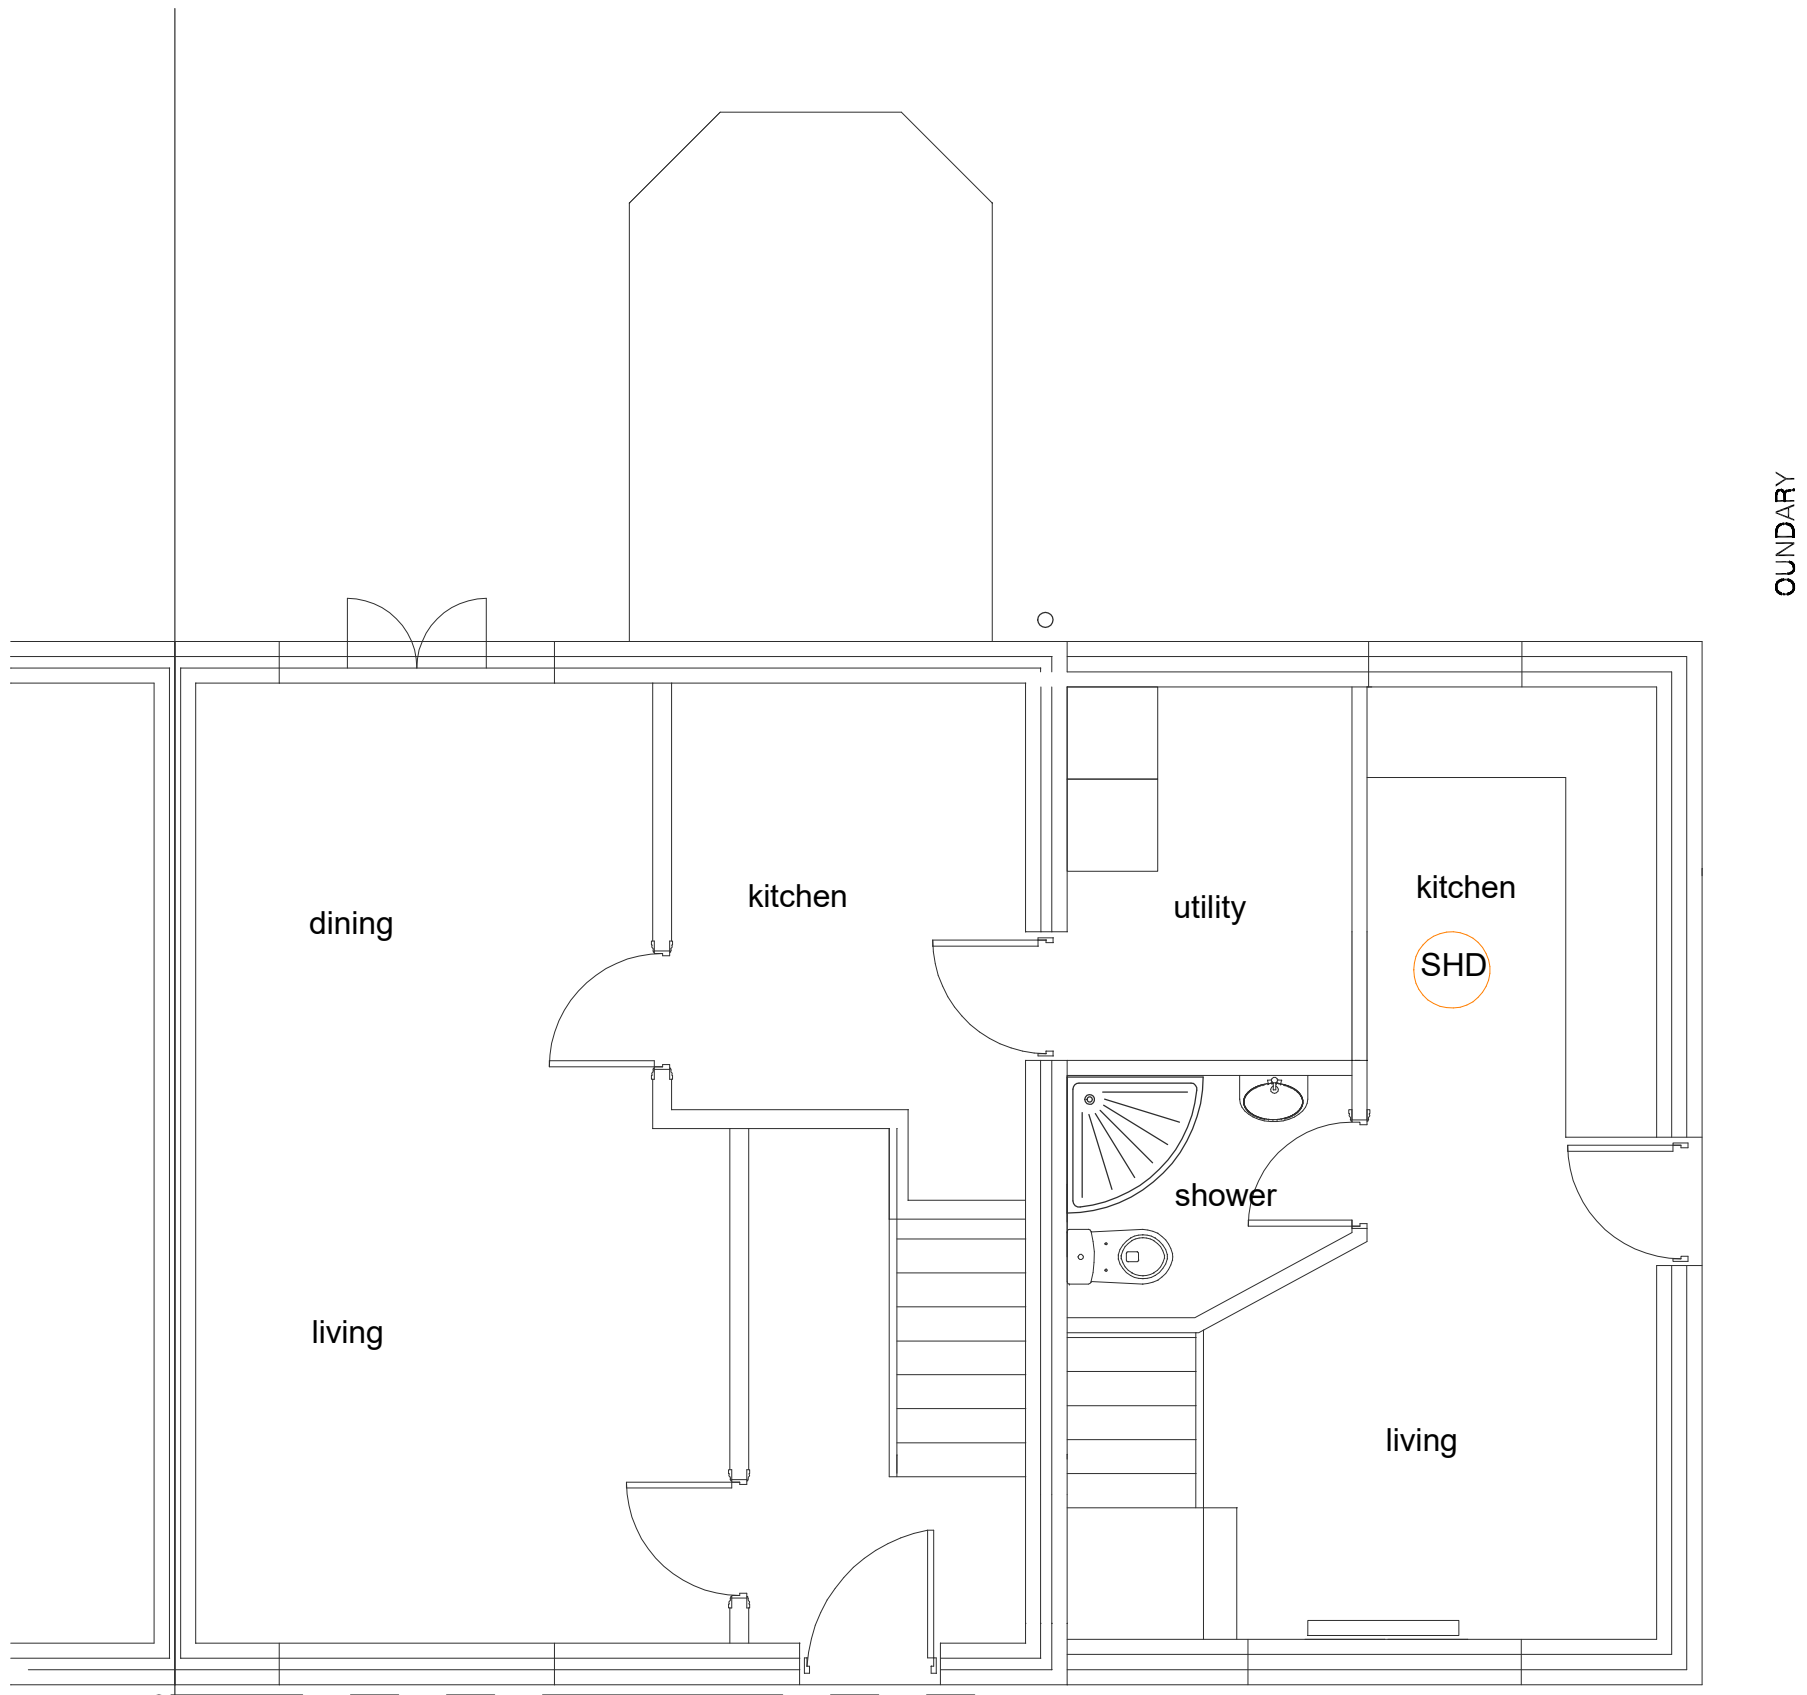


Existing Ground Floor Plan



Existing Front Elevation




Existing Side Elevation

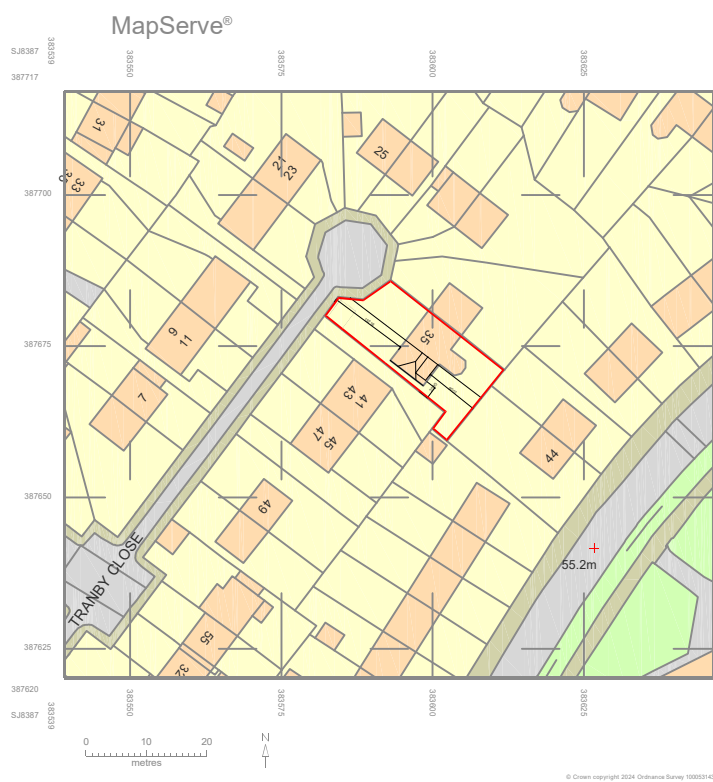


OS Site Location Plan
Scale 1:1250



OS Block Plan
scale 1:500

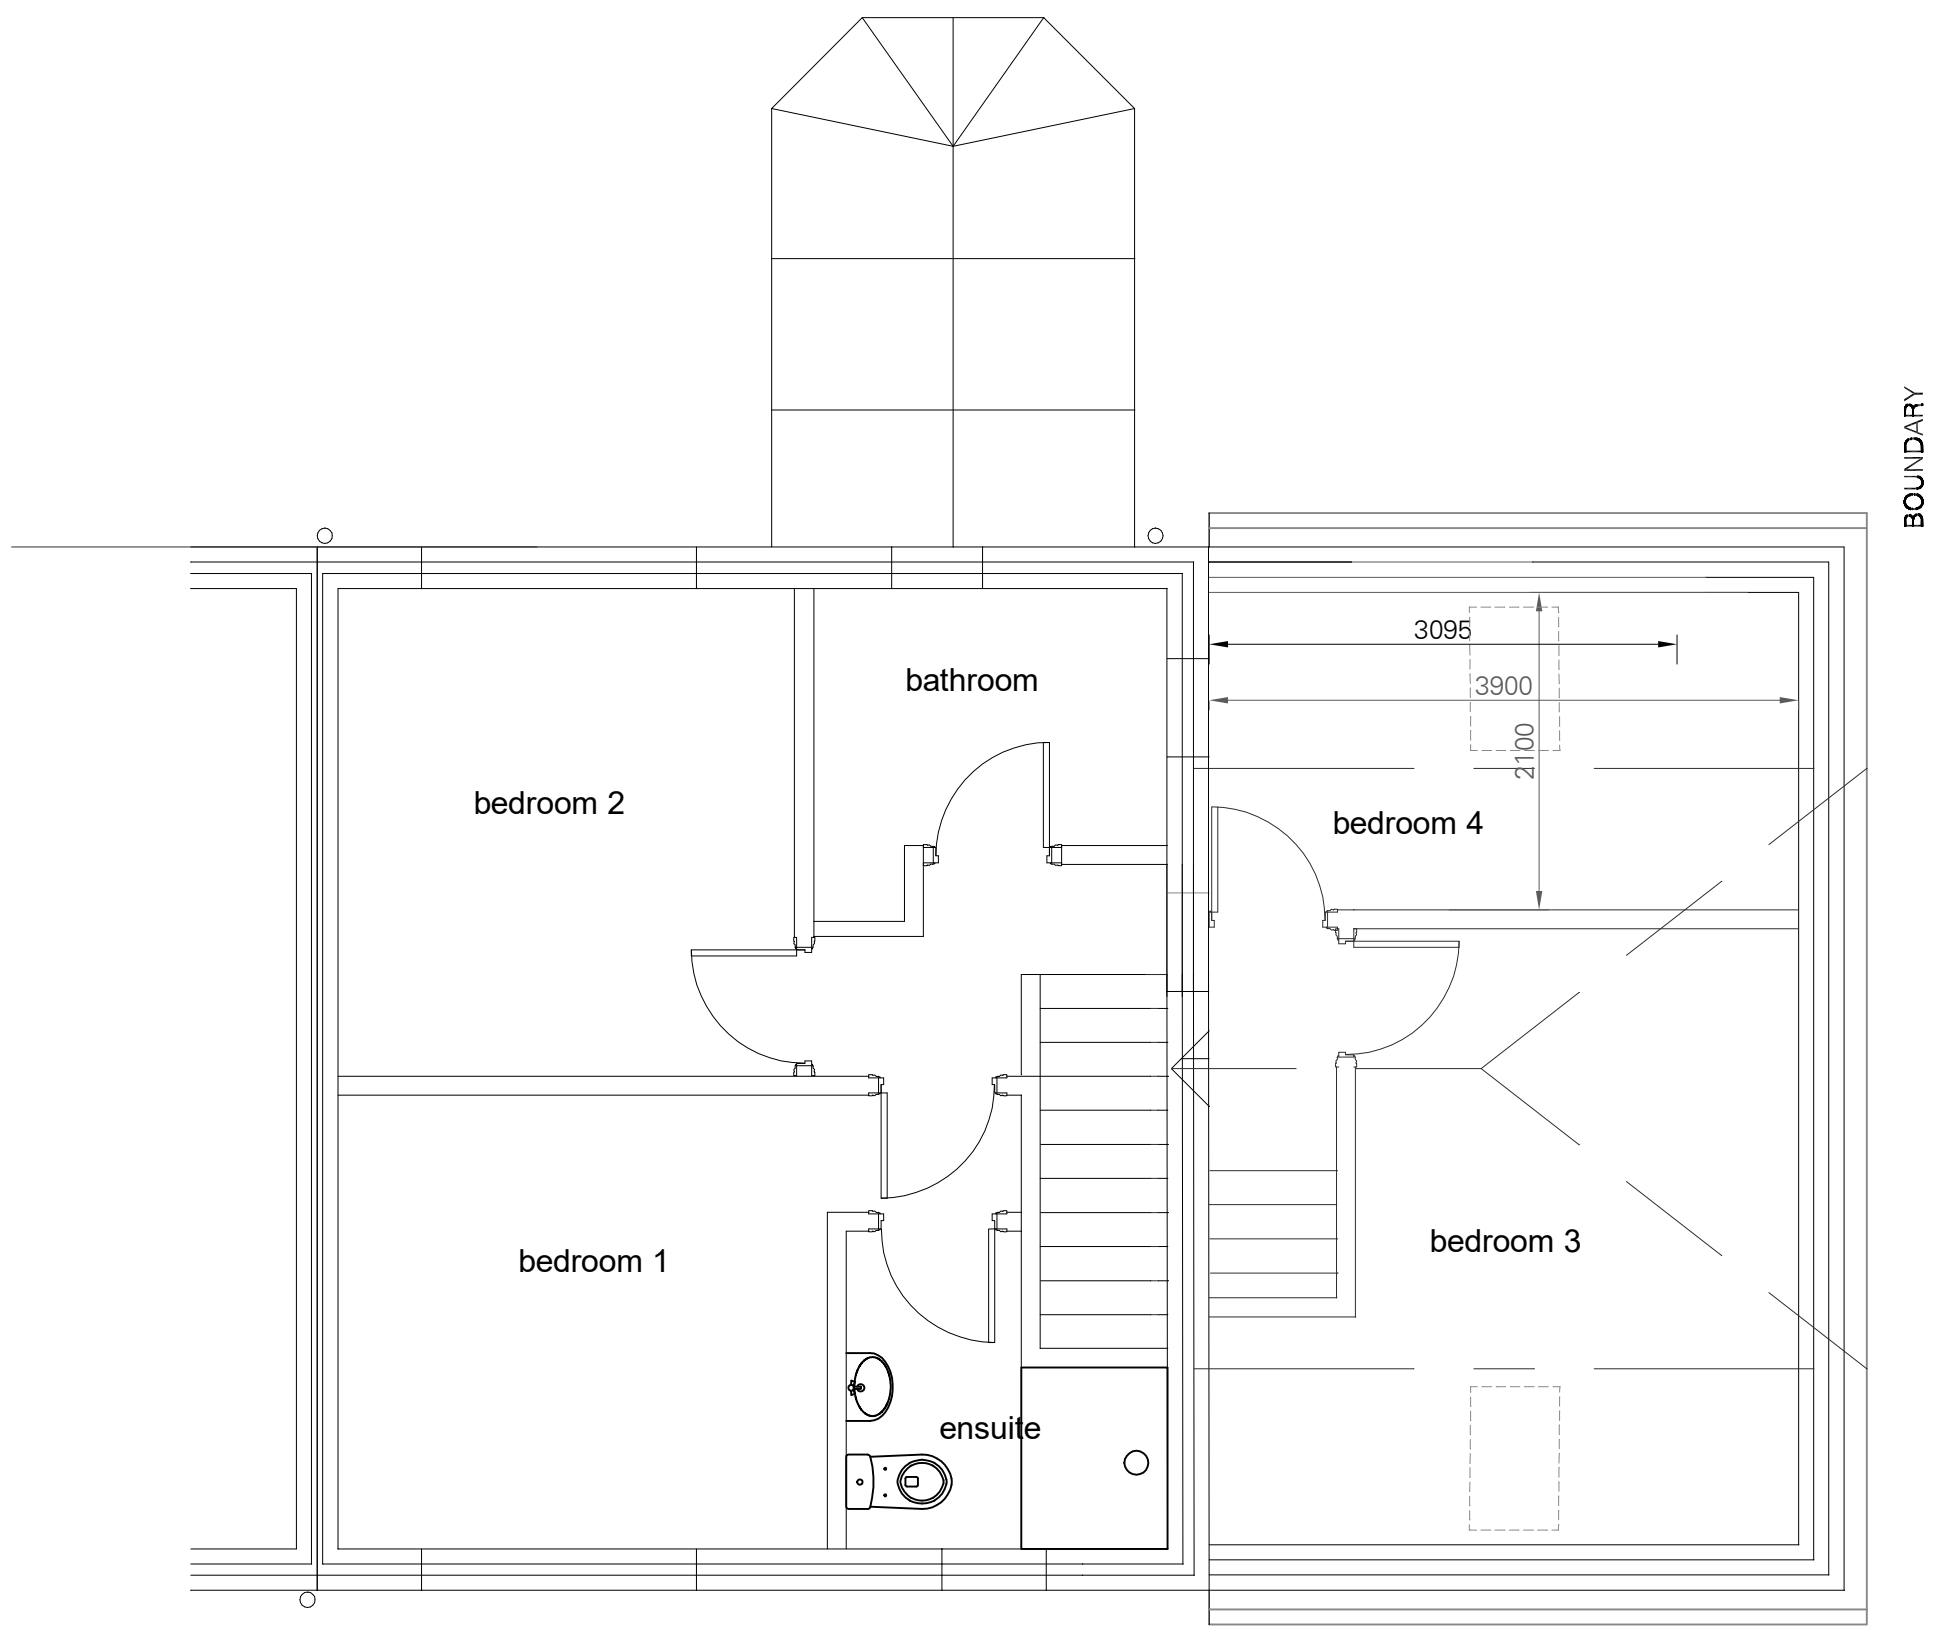

Existing First Floor Plan

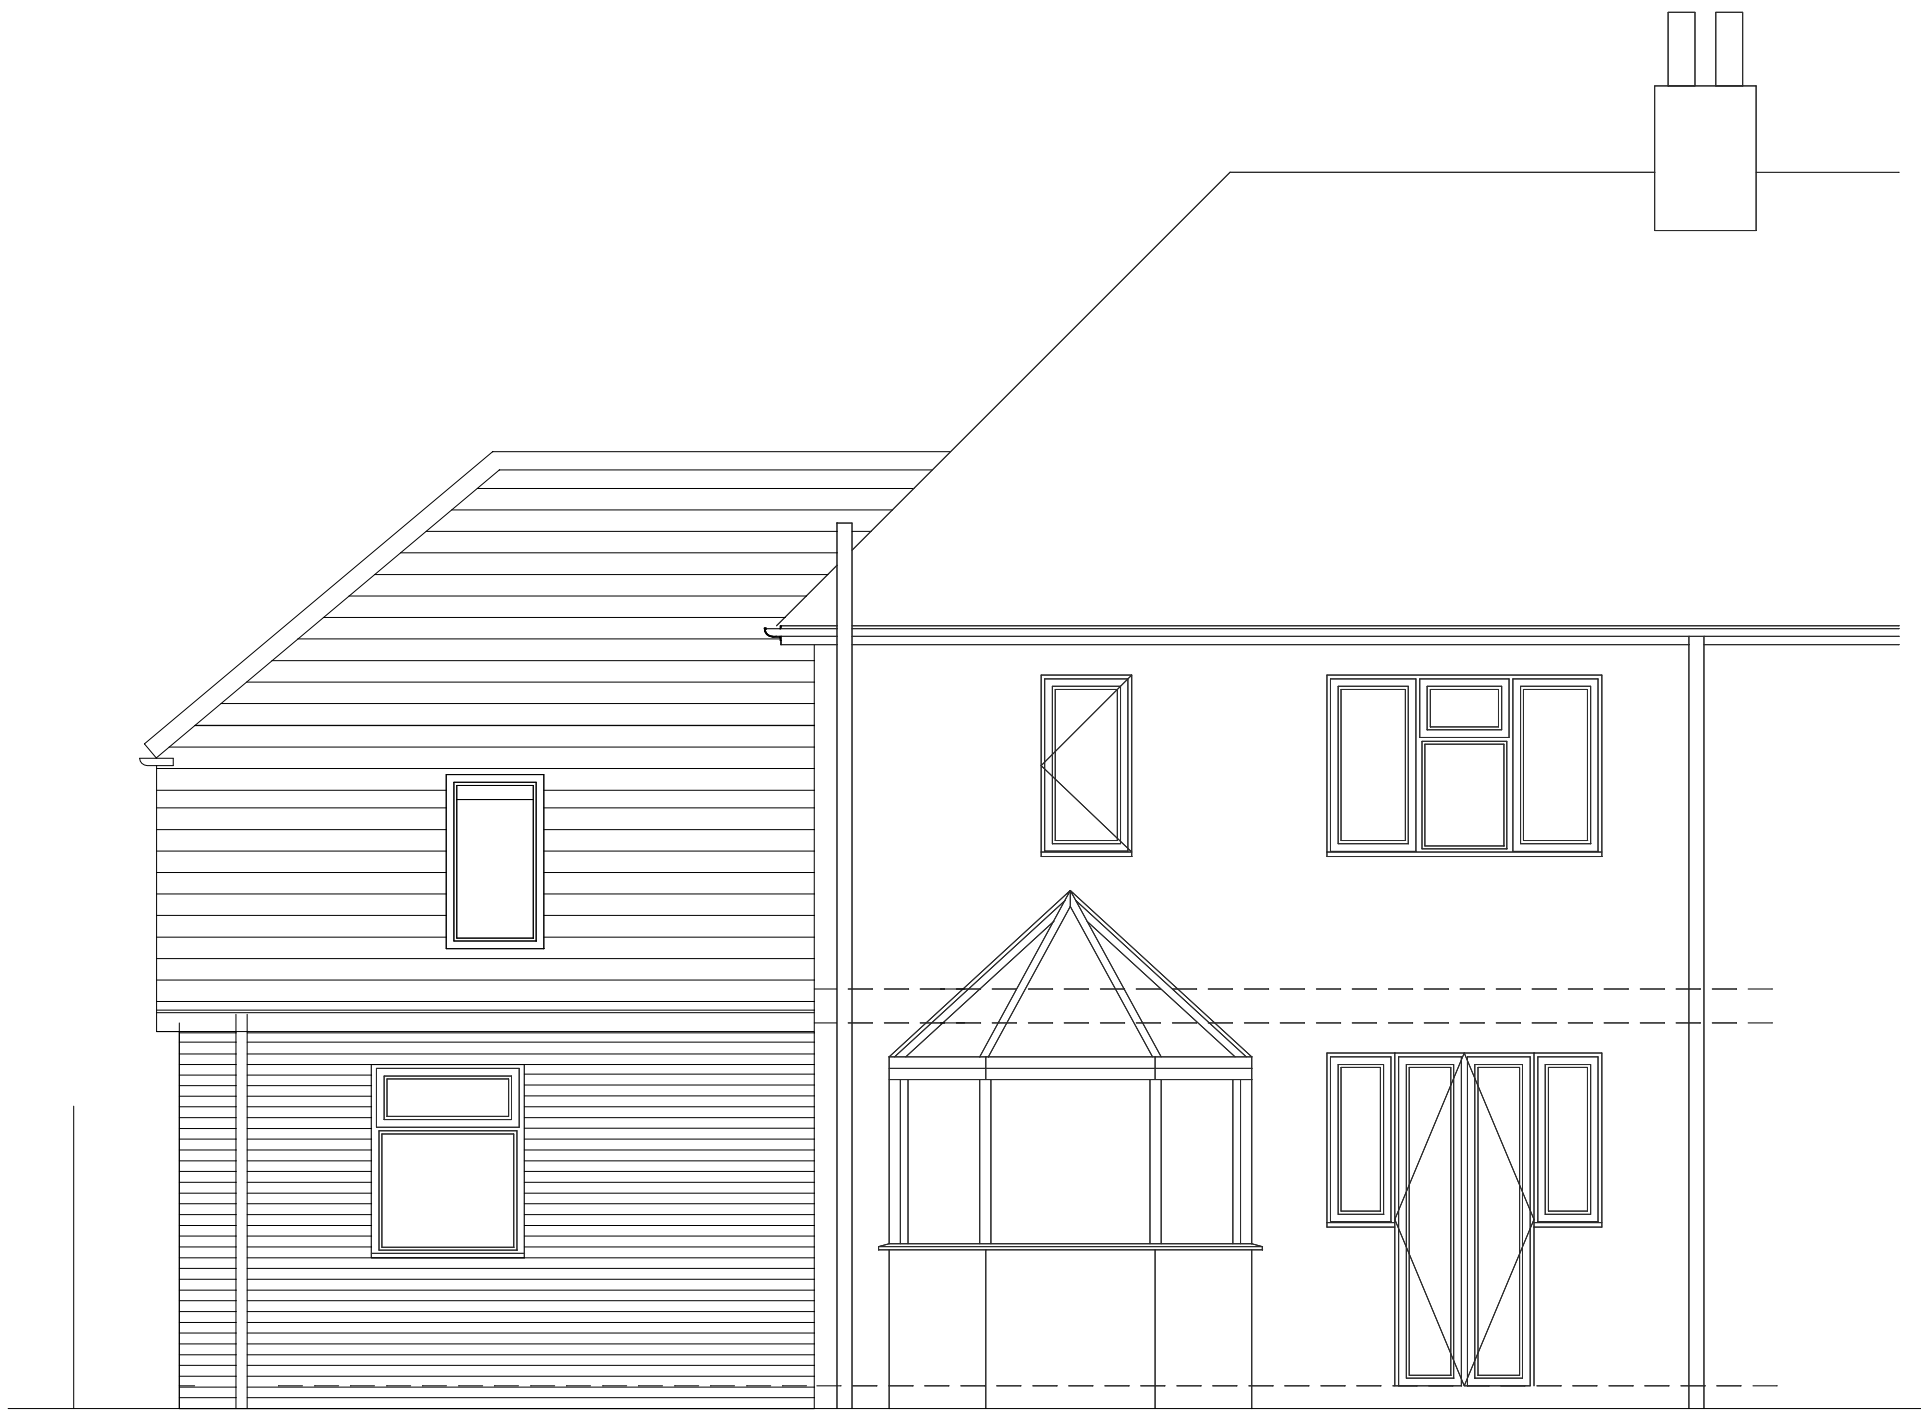

Existing Rear Elevation

Rev 0	Original	Mar 24	
Client	Mr. P.Bennett 35A Tranby Close Wythenshaw M22 9ZB		
Project	Annexe Dormer Extension		
Drawing Title	Existing Plans and Elevations		
DSDesign Architectural and Structural Services 47 Elm Grove, Wardle, Rochdale, Lancs, OL12 9LF Tel/Fax 01706 374036 mb 07971 599056 e-mail dsdesign@sky.com			
Drg. Number	24003 01	Rev 0	
Scale	Date	Drawn By	Checked
1:100atA1	20/05/23	DS	