



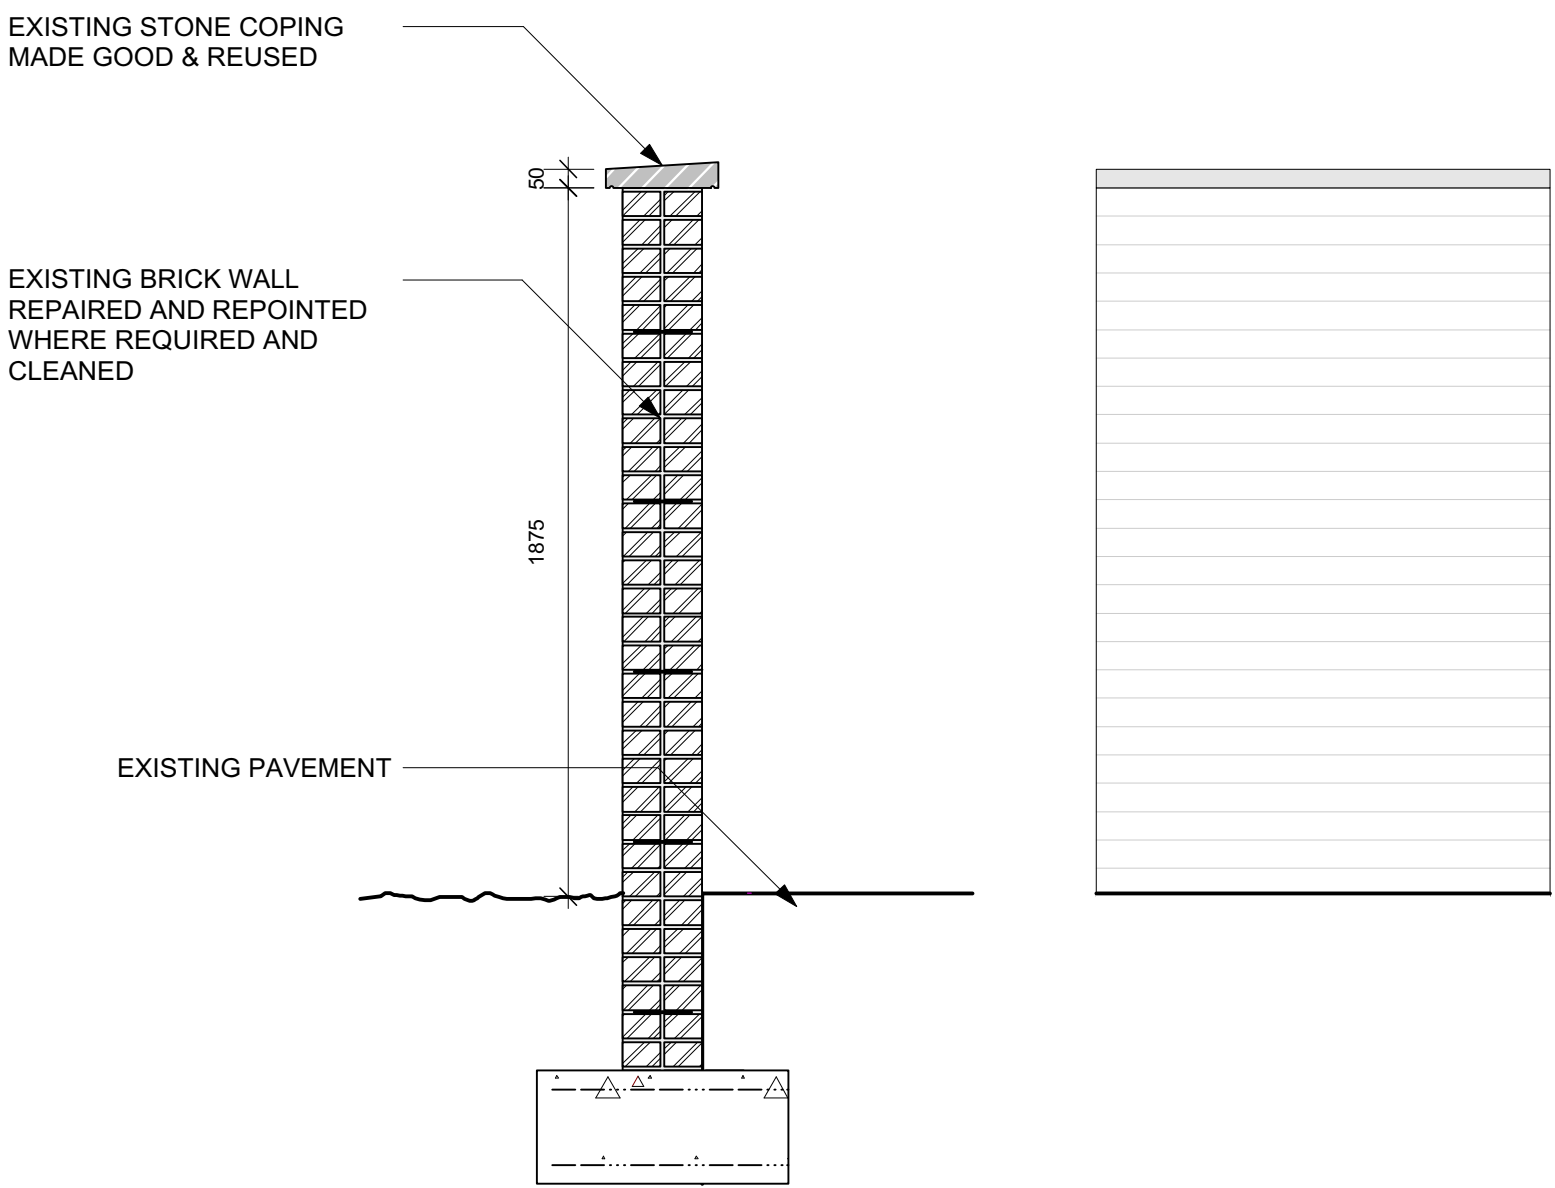


EXISTING HIGH RED BRICK WALL SECTION
1:20 @ A1




EXISTING HIGH RED BRICK WALL ELEVATION
1:20 @ A1

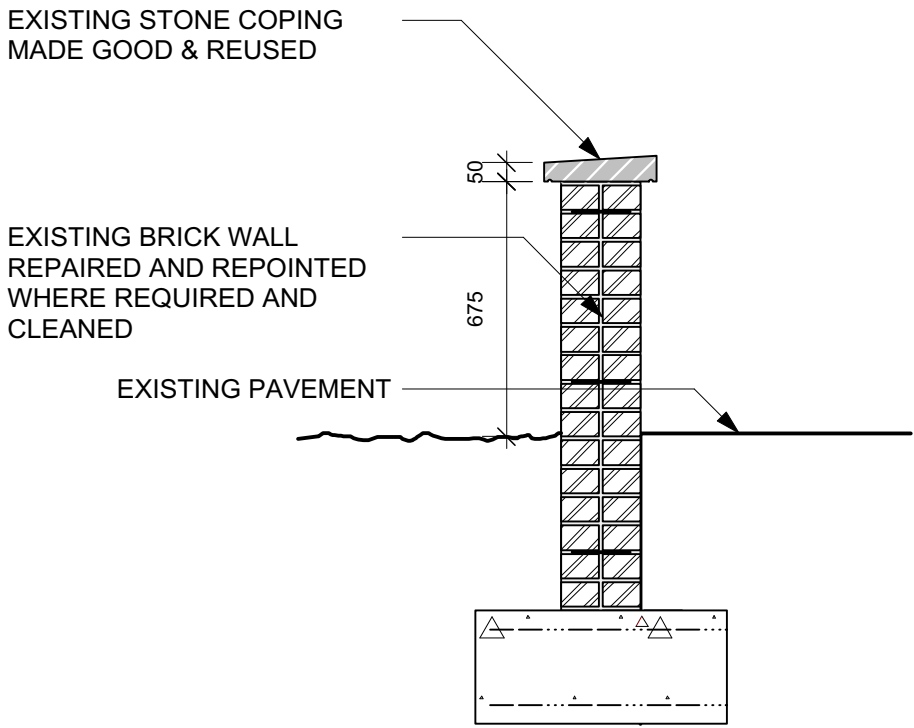


EXISTING LOW RED BRICK WALL SECTION
1:20 @ A1

 


EXISTING LOW RED BRICK WALL ELEVATION
1:20 @ A1

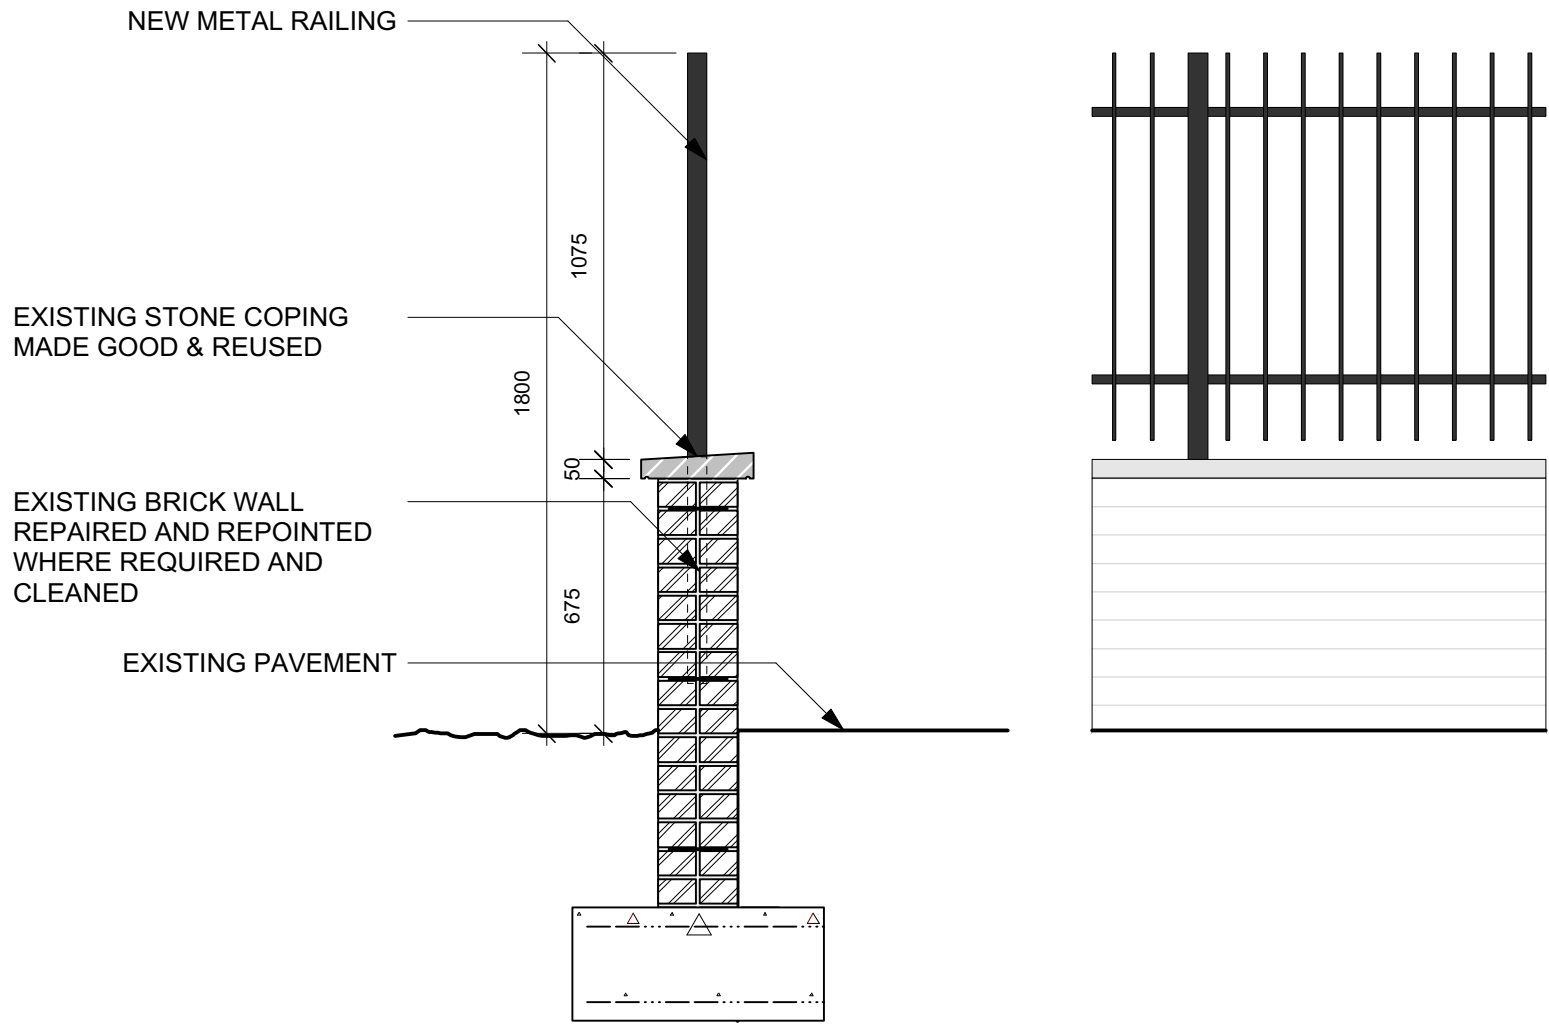

LOW RED BRICK WALL WITH METAL
RAILING SECTION
1:20 @ A1

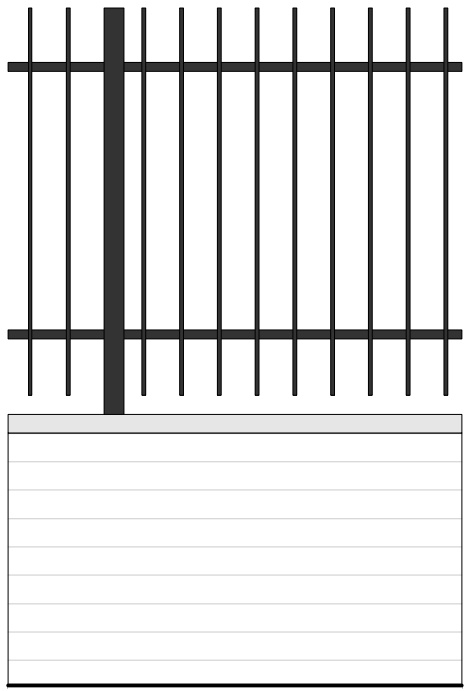

LOW RED BRICK WALL WITH METAL
RAILING ELEVATION
1:20 @ A1

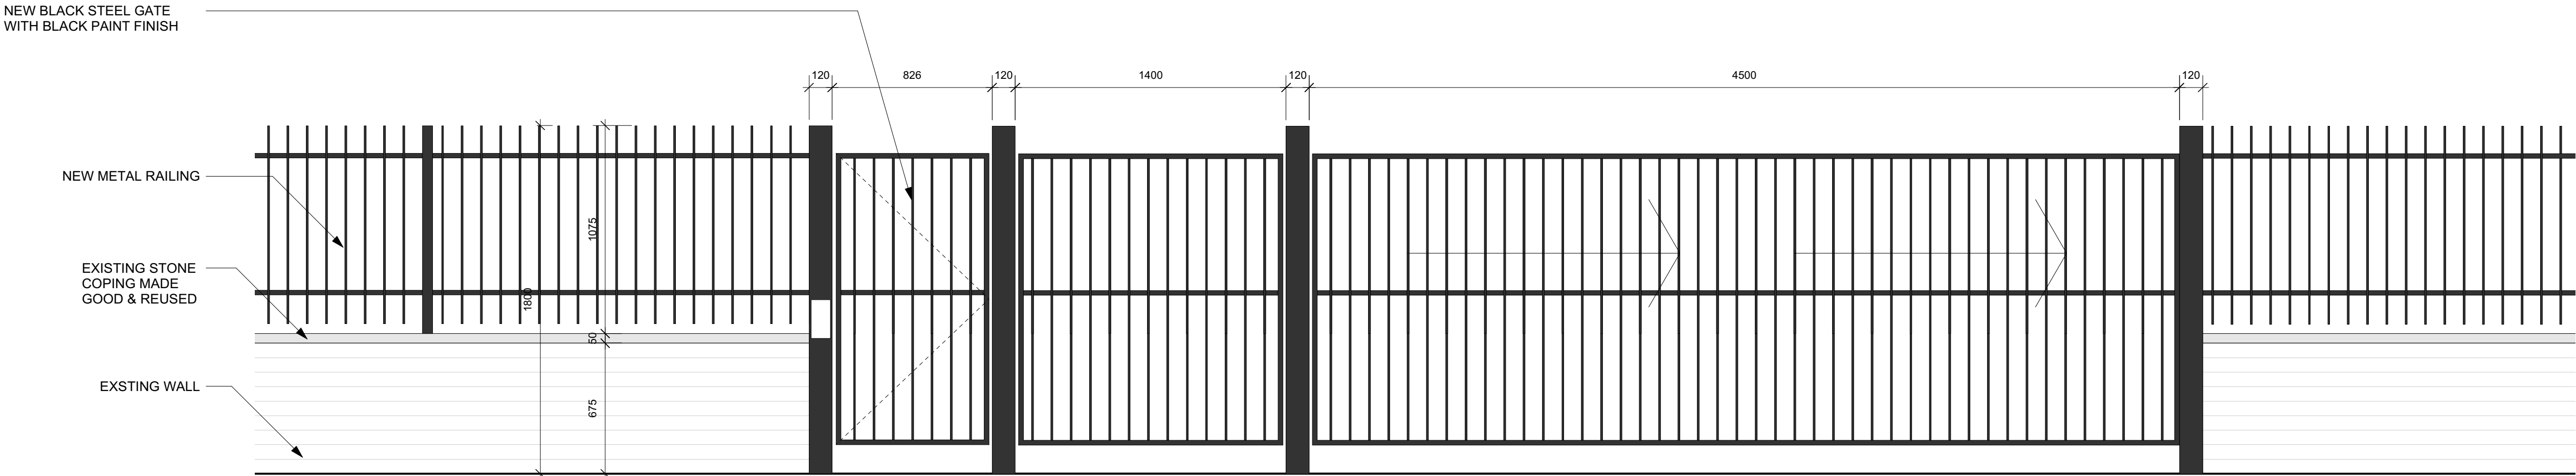

VEHICLE AND PEDESTRIAN ACCESS GATE
1:20 @ A1

EXTERNAL GATE AND WALL DETAILS
1:20 @ A1

PLANNING

IMPORTANT NOTES:

B	05/03/24	Coping note amended
A	23/10/23	Vehicle gate updated to reflect changes to site plan
REVISION	DATE	DESCRIPTION

CLIENT: MCCAUL DEVELOPMENTS	
PROJECT: PROPOSED RESIDENTIAL DEVELOPMENT	
ADDRESS: EVERY STREET, MANCHESTER, M4 7DQ	
DRAWING TITLE:EXTERNAL GATE AND WALL DETAILS	
SCALE: 1:20 @ A1	DATE: APRIL 2023
DRAWING NO: A695_P_4000B	

OLLIER SMURTHWAITE ARCHITECTS

40 King Street, Manchester, M2 6BA
T 0161 883 0839
P 0161 883 0839
E mail@olliersmurthwaite.com