


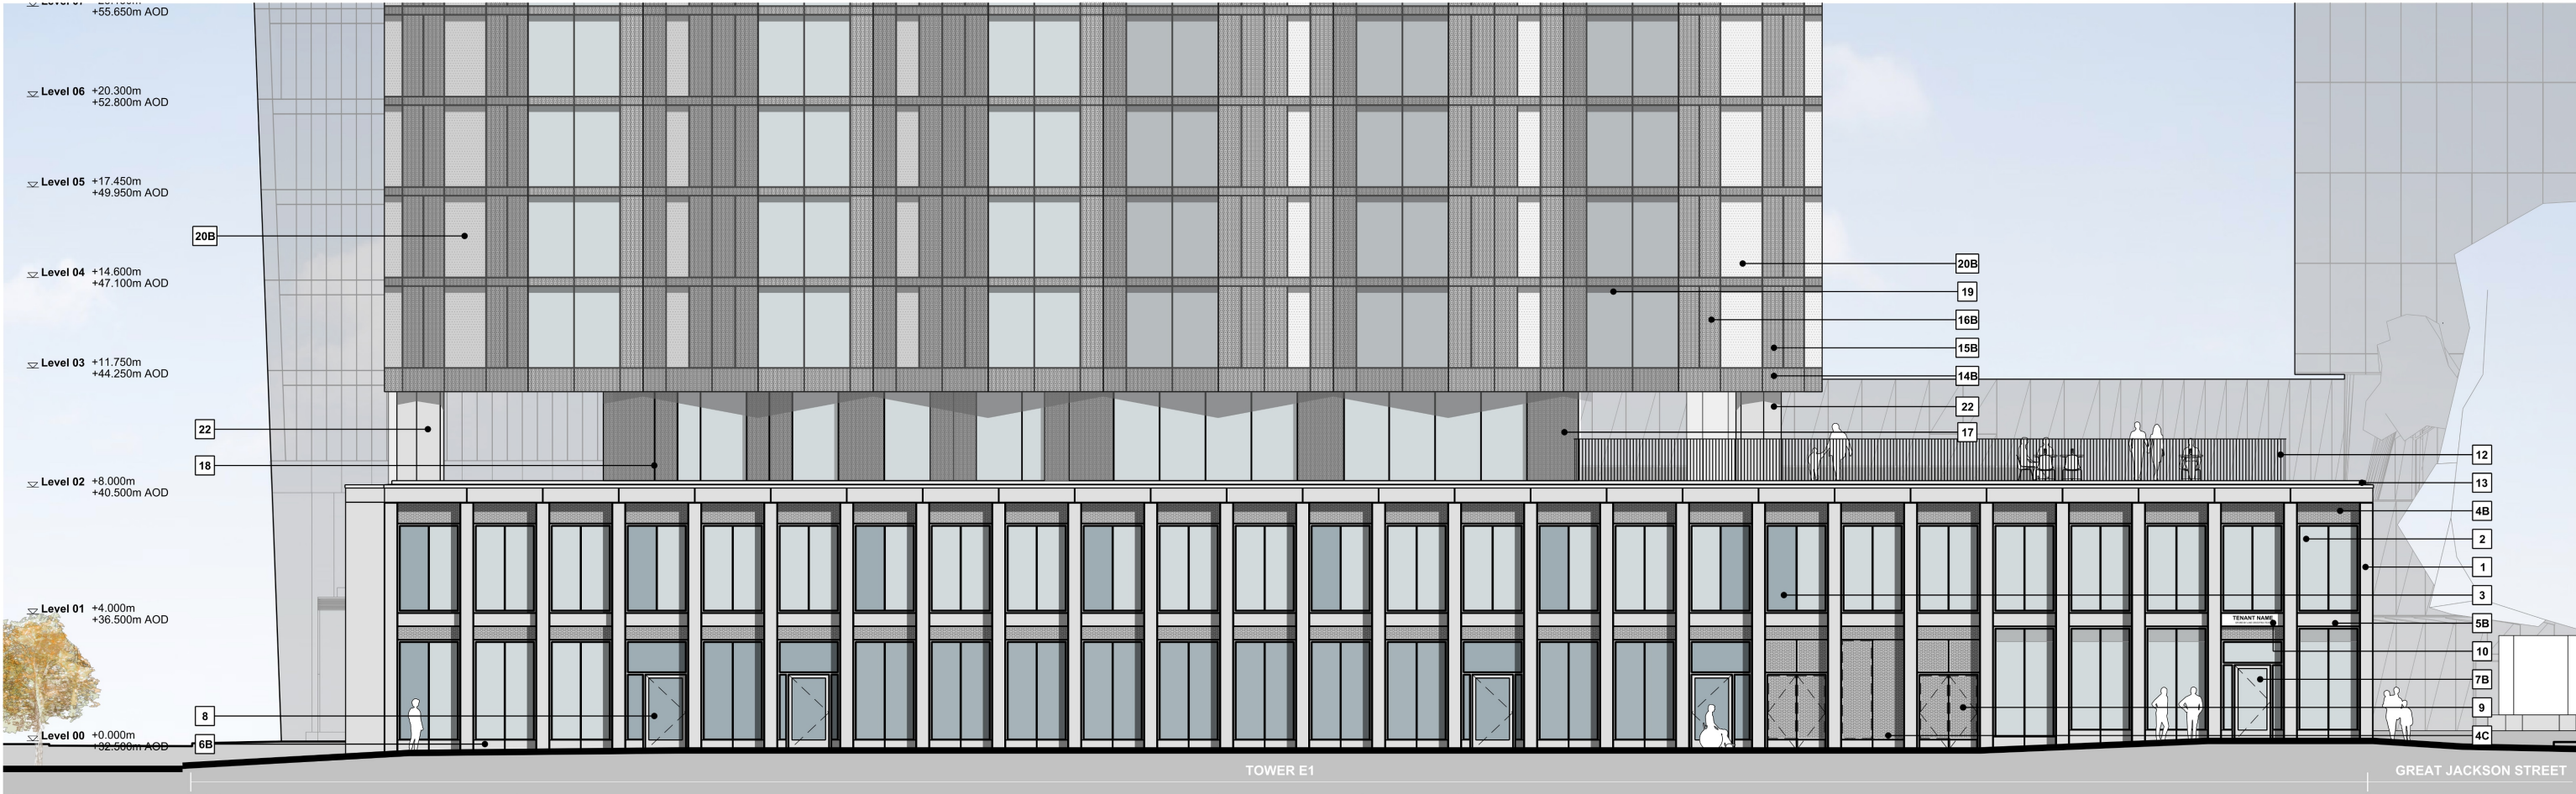

E1 PODIUM - NORTH ELEVATION



C8 PODIUM - NORTH ELEVATION

This drawing is copyright Do not scale off dimensions. All dimensions to be checked on site by contractor. Contractor to report any dimensional discrepancies, errors or omissions prior to commencing on site.	NOTE:	NORTH	Rev	Date	Description	Key Plan	Project Title	Drawing Title	Job No	Scale	Revision	MANCHESTER Riverside, 4 Commercial St Manchester M15 4PC +44 (0)161 835 2345 www.simpsonhaugh.com	LONDON 5-8 Roberts Place London EC1R 9BB +44 (0)20 7549 4000 mail@simpsonhaugh.com
			X01	20.04.2023	Planning Issue								
							Status	Z1-SHP-G100-EL-XX-B5D823					
							Planning						