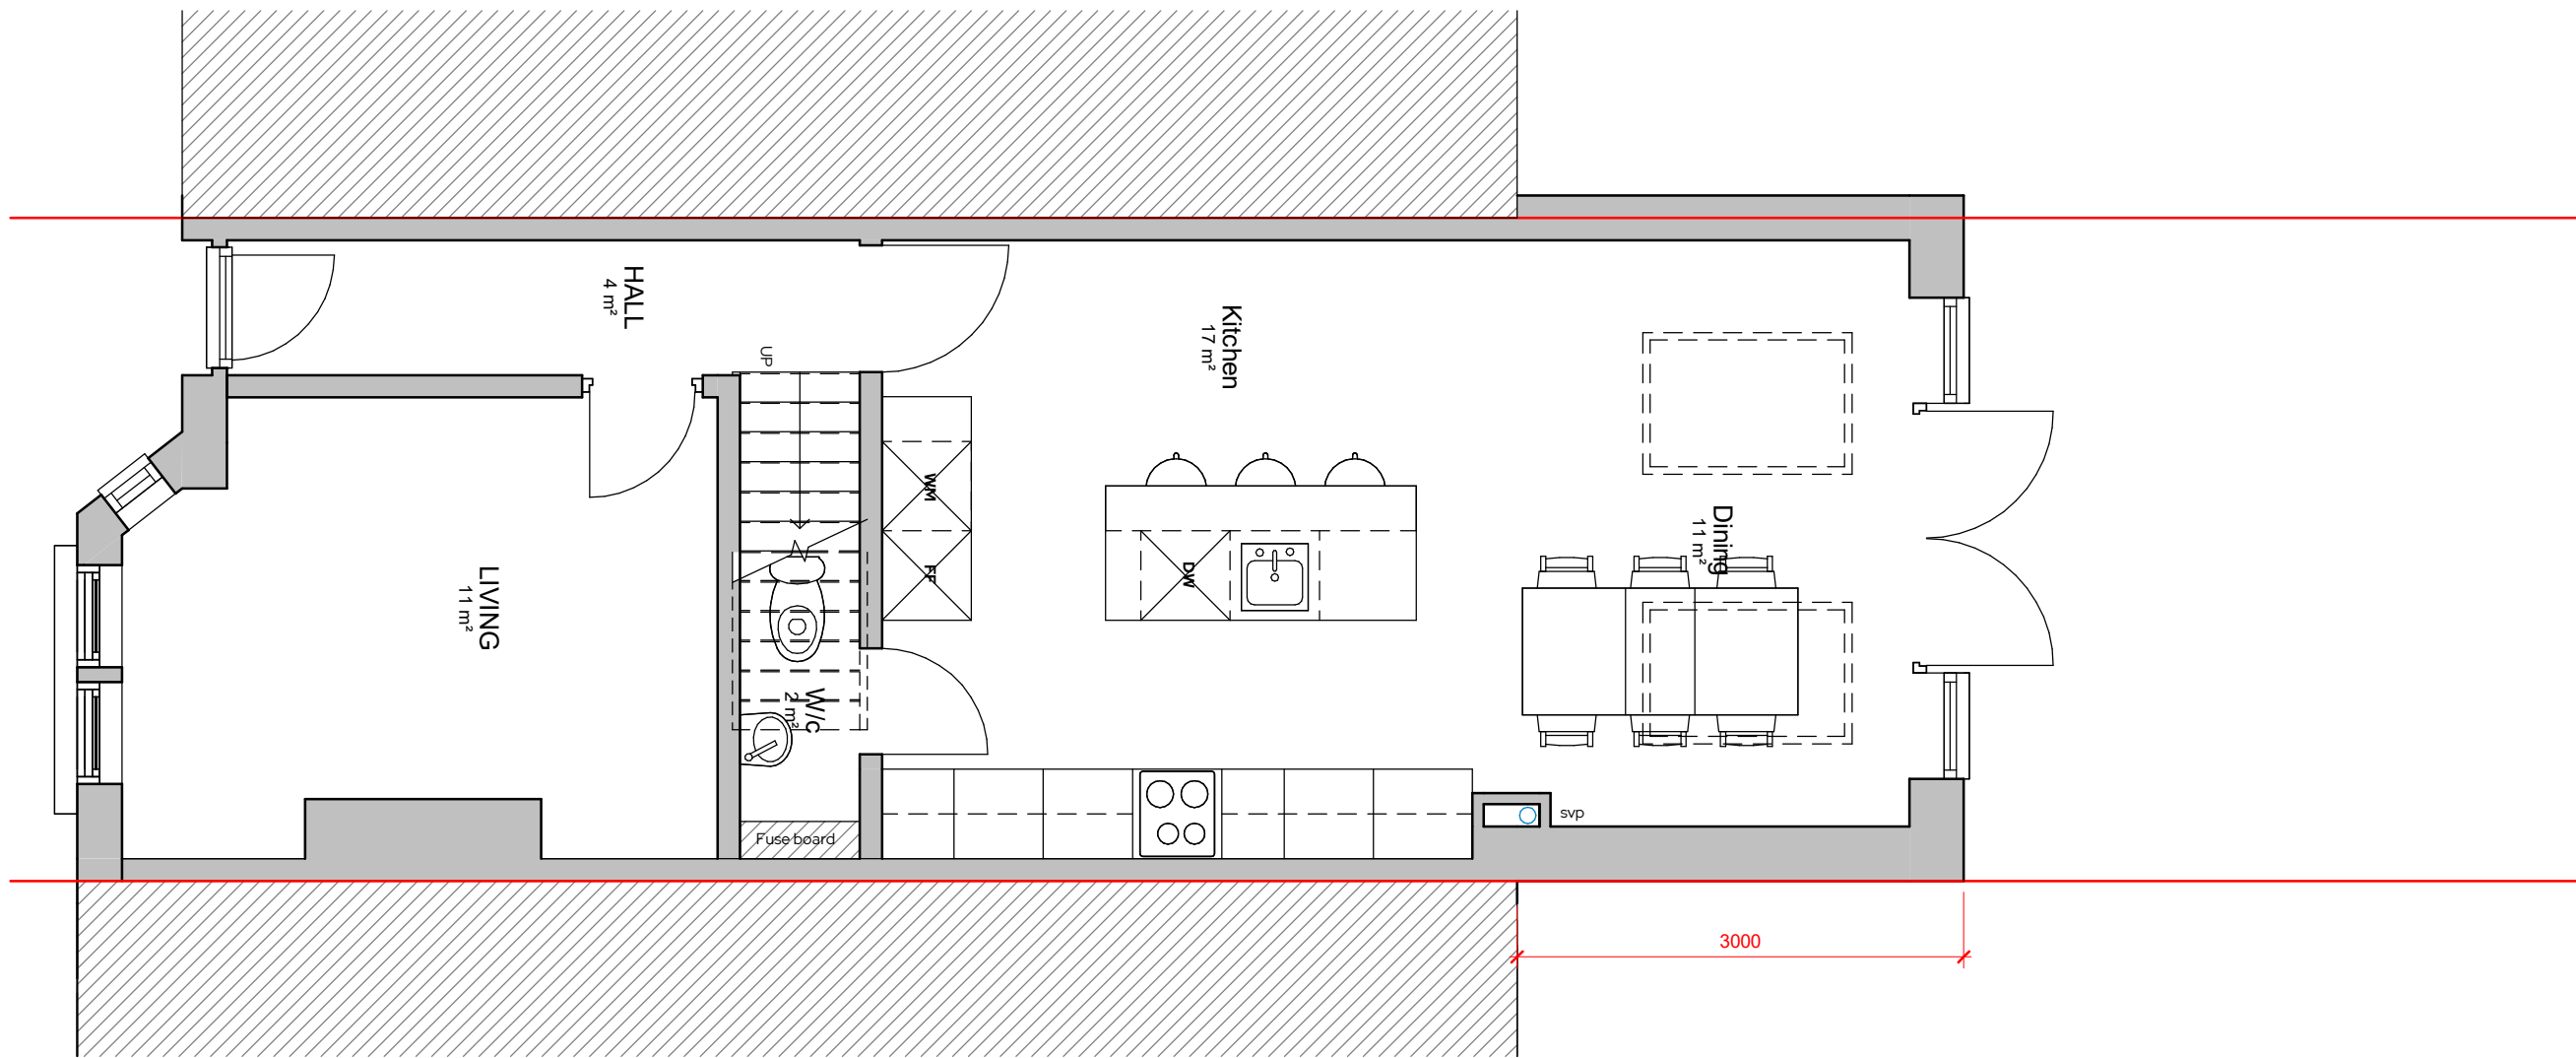


0m 1m 2m 3m 4m
VISUAL SCALE 1:50 @ A3

REV	Date	Description	Issued	Additional Notes	Project Title	Title				
A	29/06/22	Planning Issue	RJ		1201 - 3 Eleanor Road	Ground Floor Plan - Proposed				
B	12/01/23	Planning Issue	RJ							
C	02/01/2024	Lawful Development Pack	RJ							
					Client Name	1201-02-03-004 Rev C				
					Project Address	Date				
						04/06/22				
						Scale		Sheet Size	Drawn by	Checked by
						1:50		A3	RJ	DRB

STUDIO 256
Architecture • Design • Interiors

Unit 256, Slater Studios, 9 Slater Street, Liverpool, L1 4BW
D.banister@studio256design.co.uk / +44 (0)151 345 7600