


Location Plan
Scale 1/1250

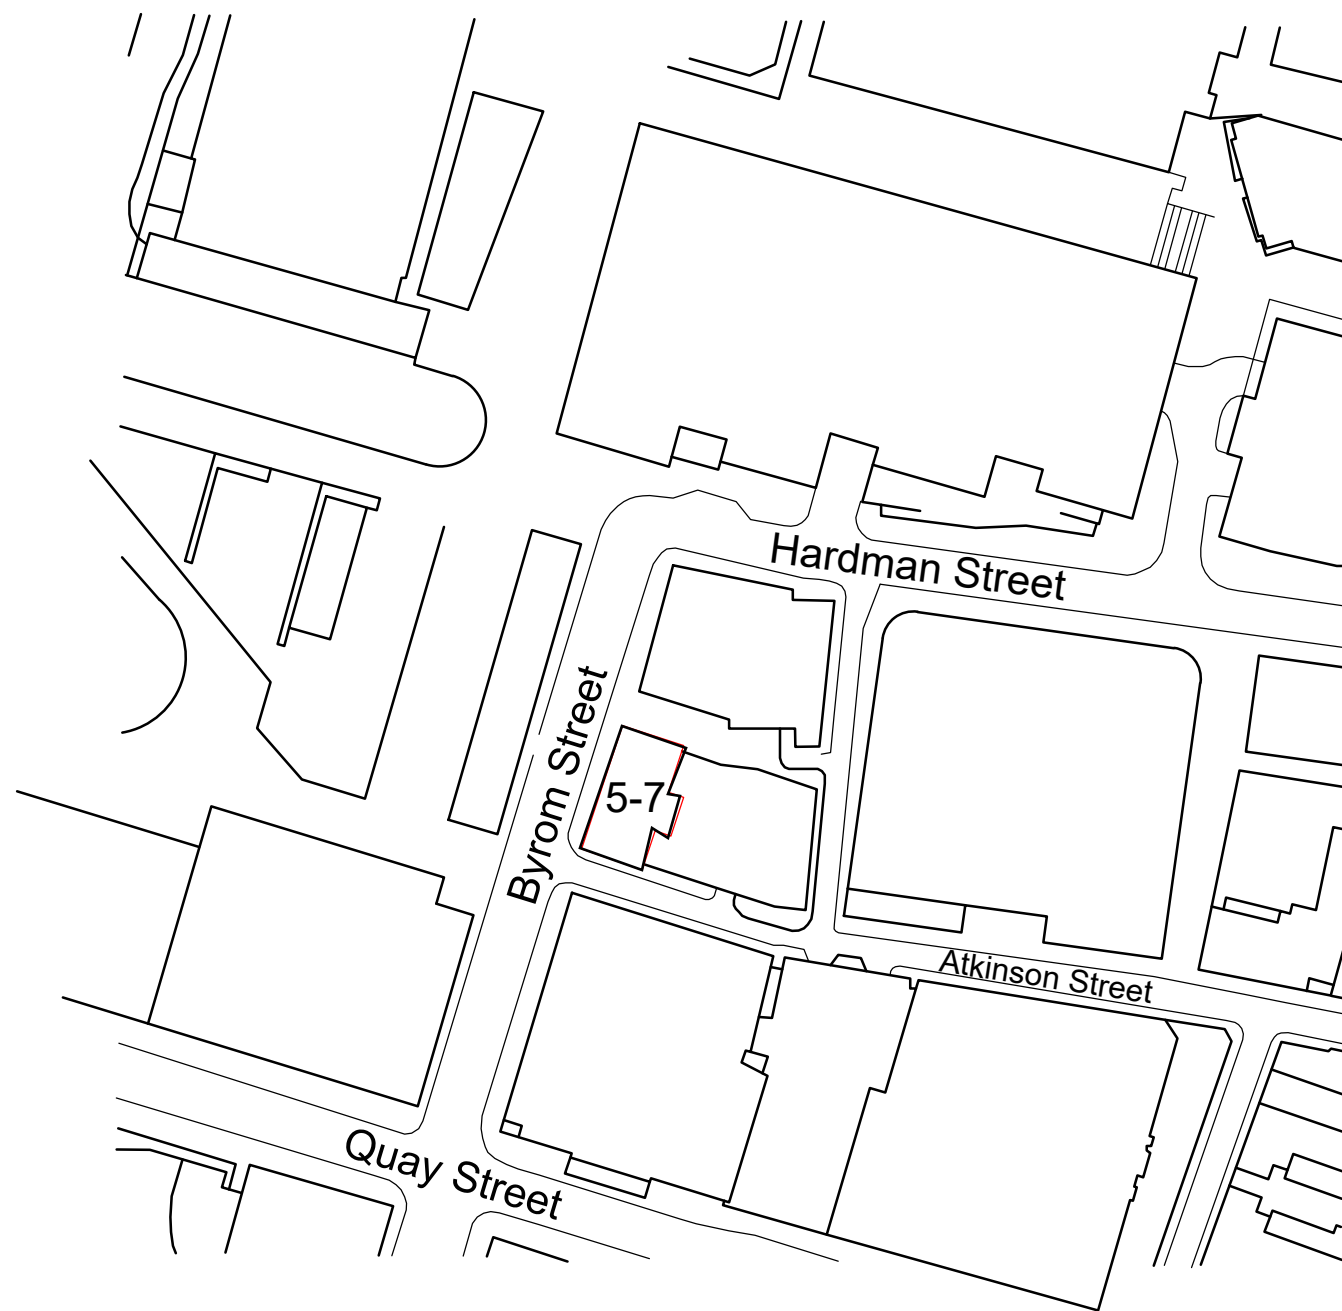

PROJECT: The Old School House
5-7 Byrom Street Manchester

DRAWING: Location Plan



DATE: March 24	DRAWN BY:	CHECKED BY:
SCALE: 1/1250@A3	DRAWING NO: P1276 / 01	REV:

403 Chester Road
Woodford
Stockport
Cheshire
SK7 1QP

Tel 0161 439 1502

Site Plan
Scale 1/500

North

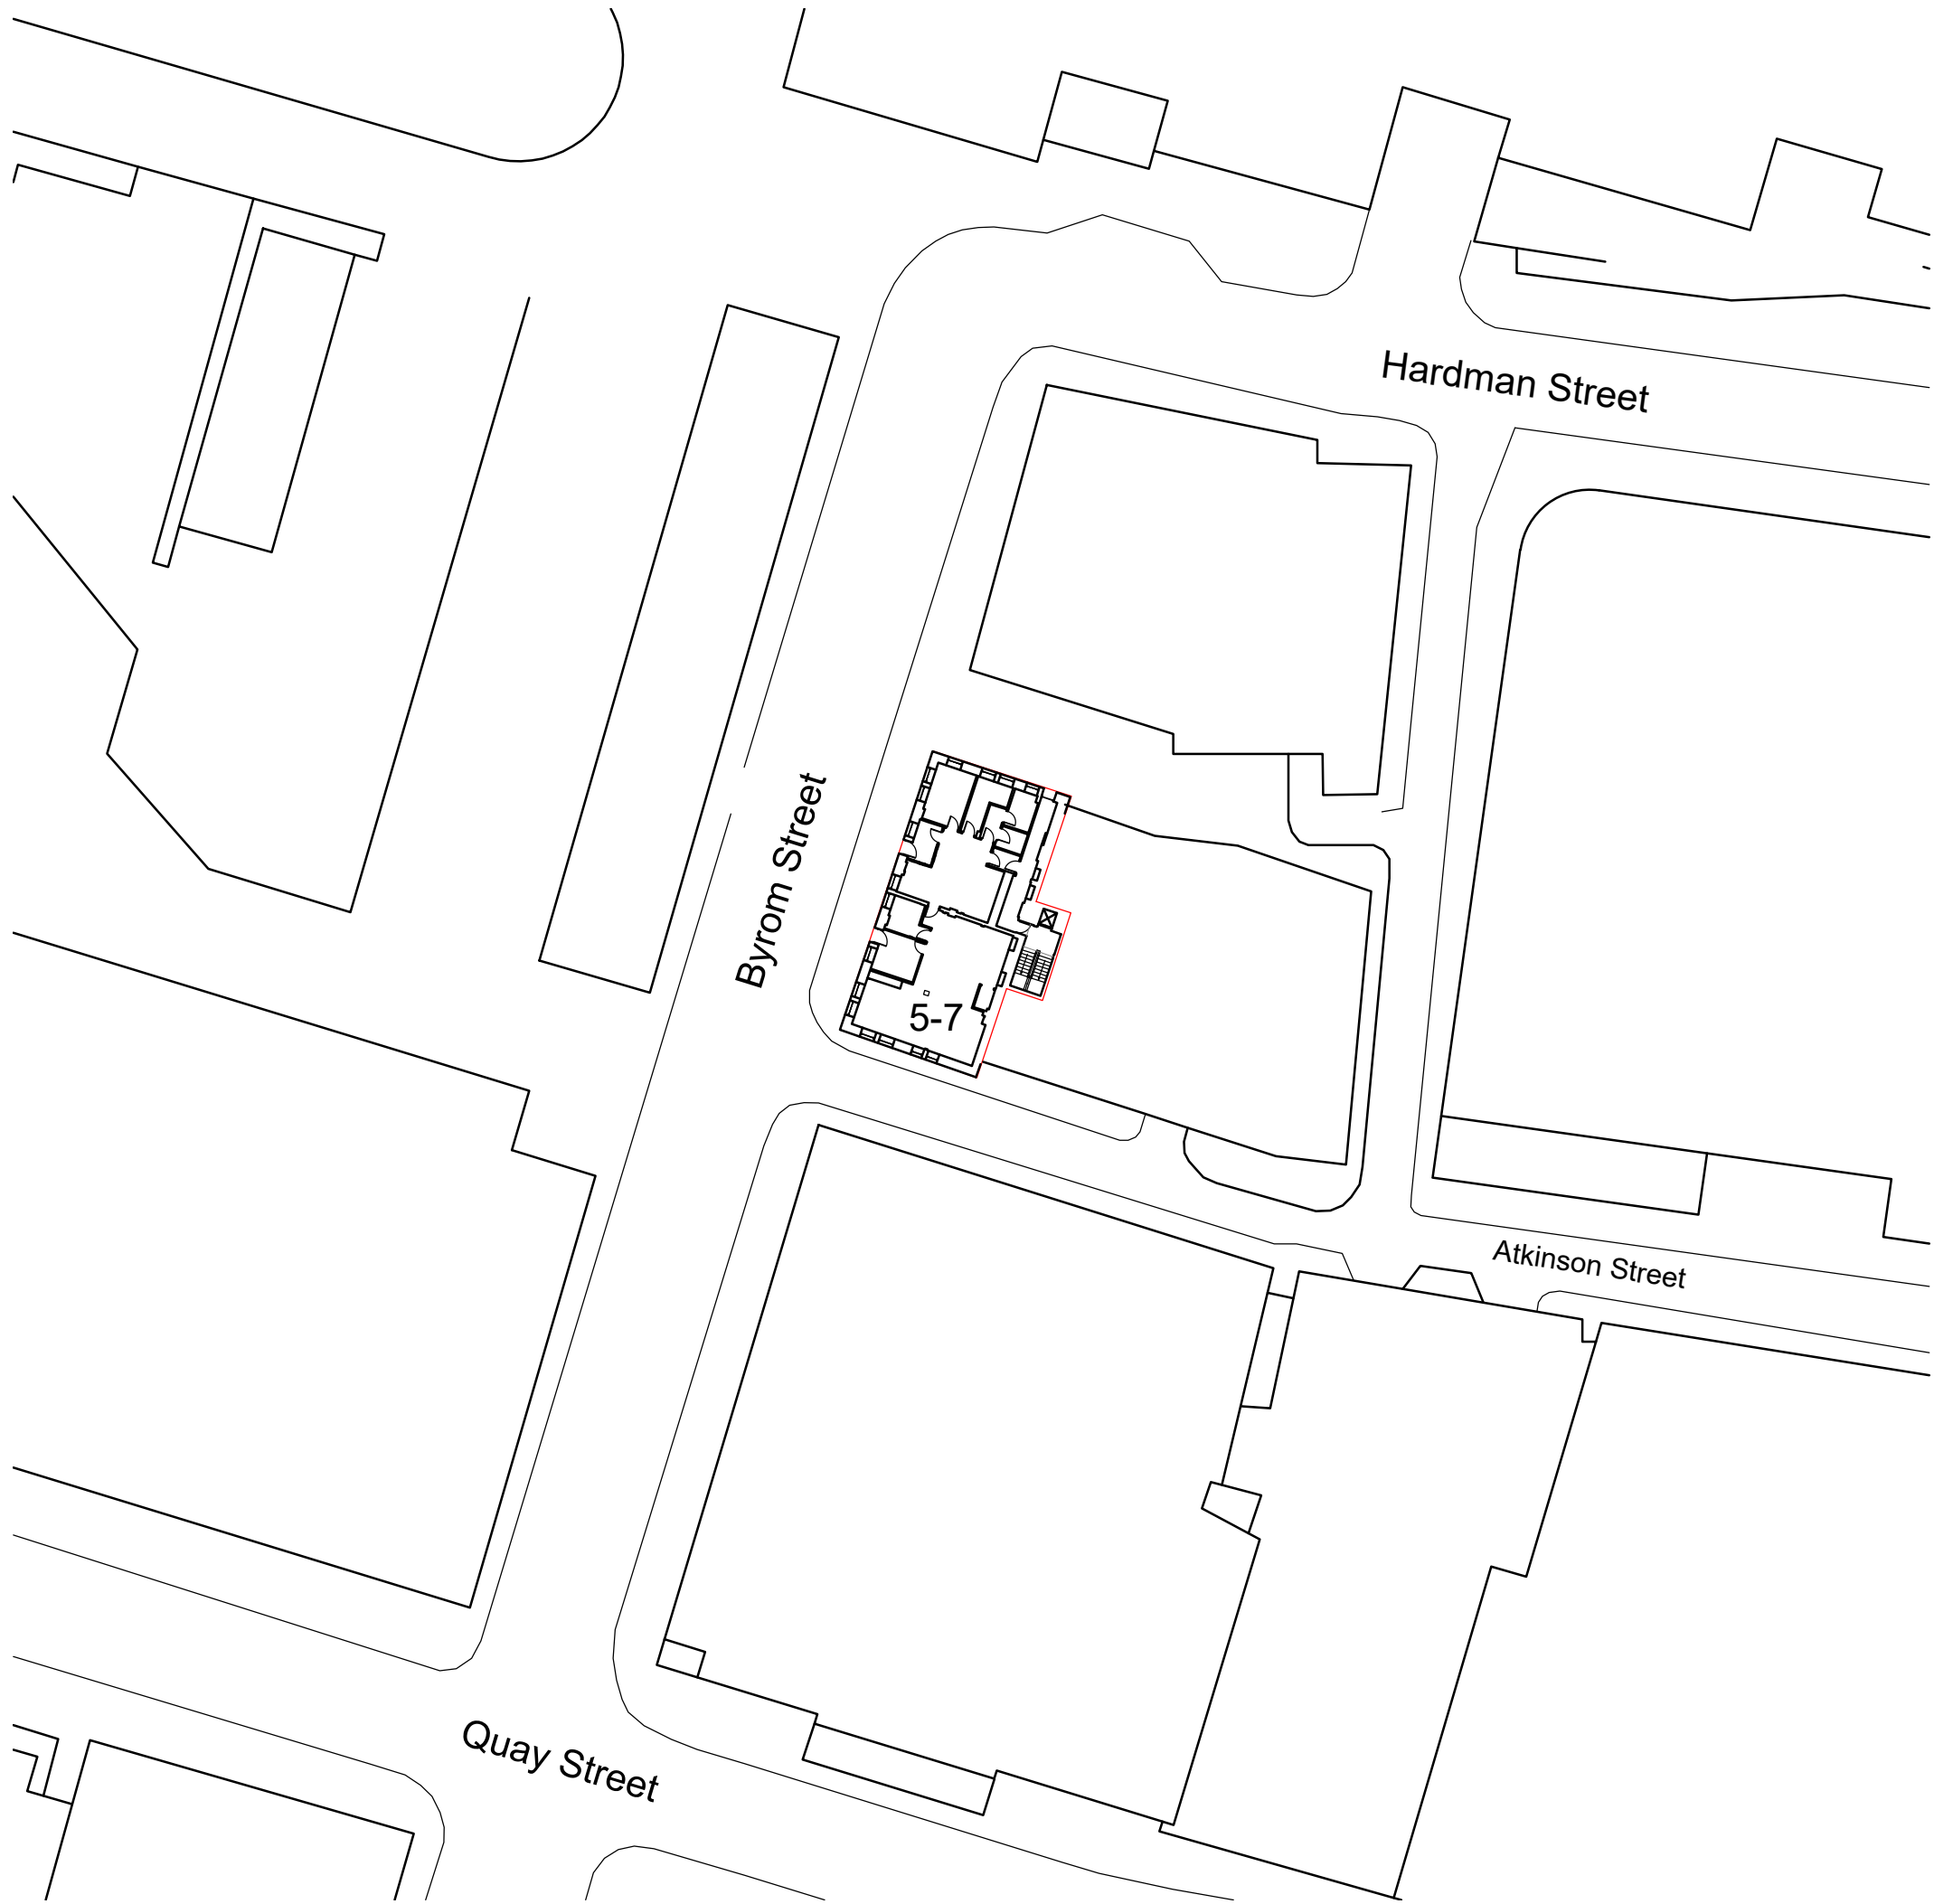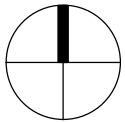

PROJECT: The Old School House
5-7 Byrom Street Manchester

DRAWING: Site Plan


DATE: March 24	DRAWN BY:	CHECKED BY:
SCALE: 1/500@A3	DRAWING NO: P1276 / 02	REV:

403 Chester Road
Woodford
Stockport
Cheshire
SK7 1QP

Tel 0161 439 1502

Site Plan
Scale 1/200

North

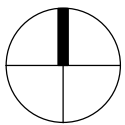

Byrom Street

Atkinson Street

5-7

igloo
architecture


PROJECT: The Old School House
5-7 Byrom Street Manchester

DRAWING: Site Plan


DATE: March 24	DRAWN BY:	CHECKED BY:
SCALE: 1/200@A3	DRAWING NO: P1276 / 03	REV:

403 Chester Road
Woodford
Stockport
Cheshire
SK7 1QP

Tel 0161 439 1502

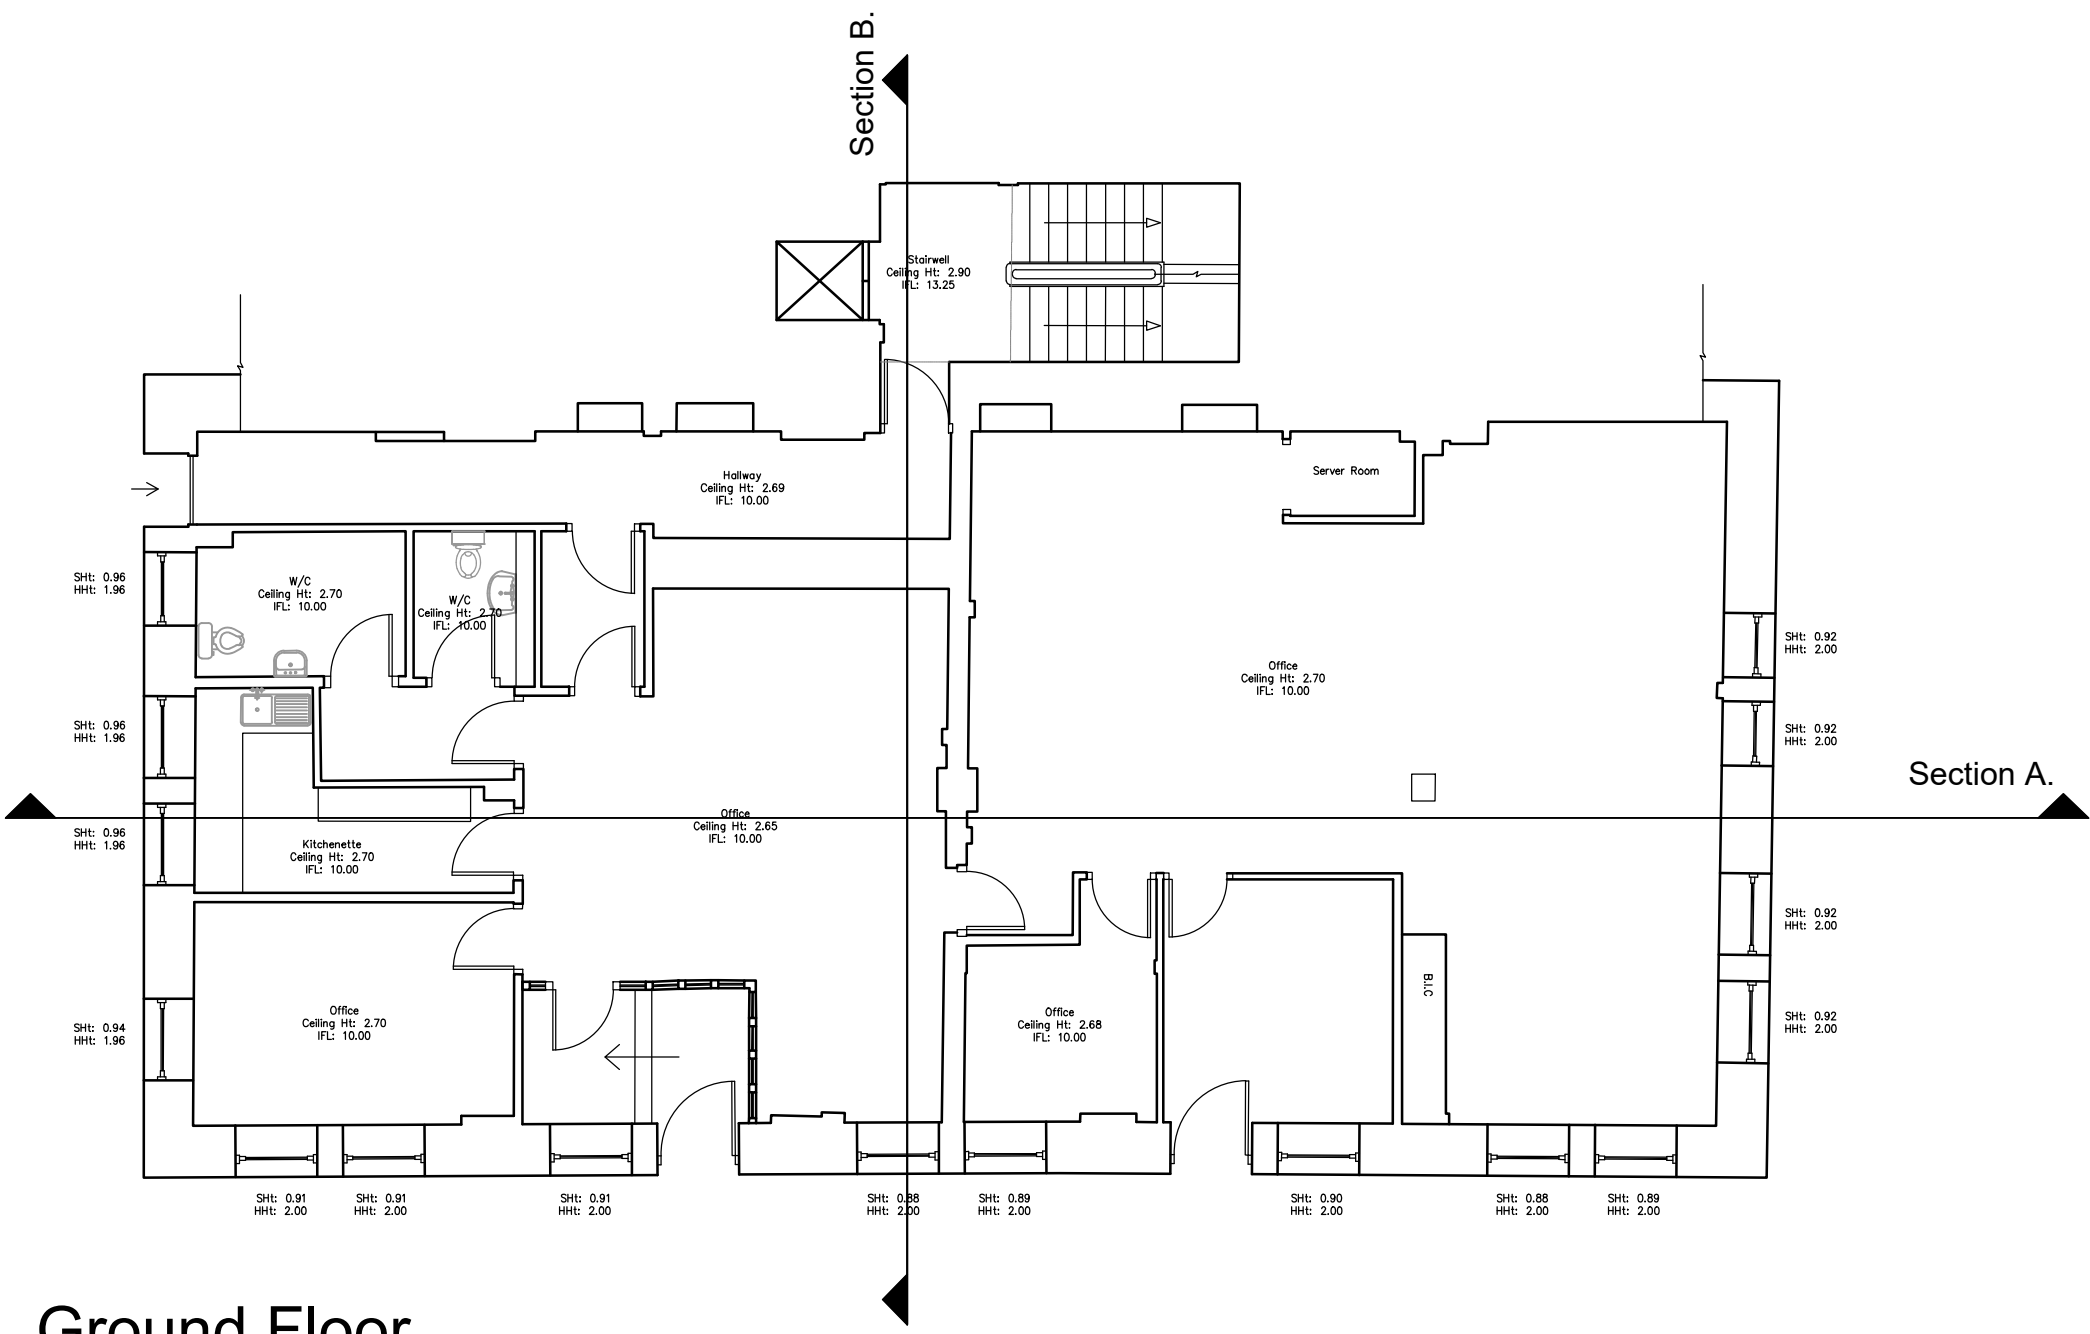

Ground Floor.

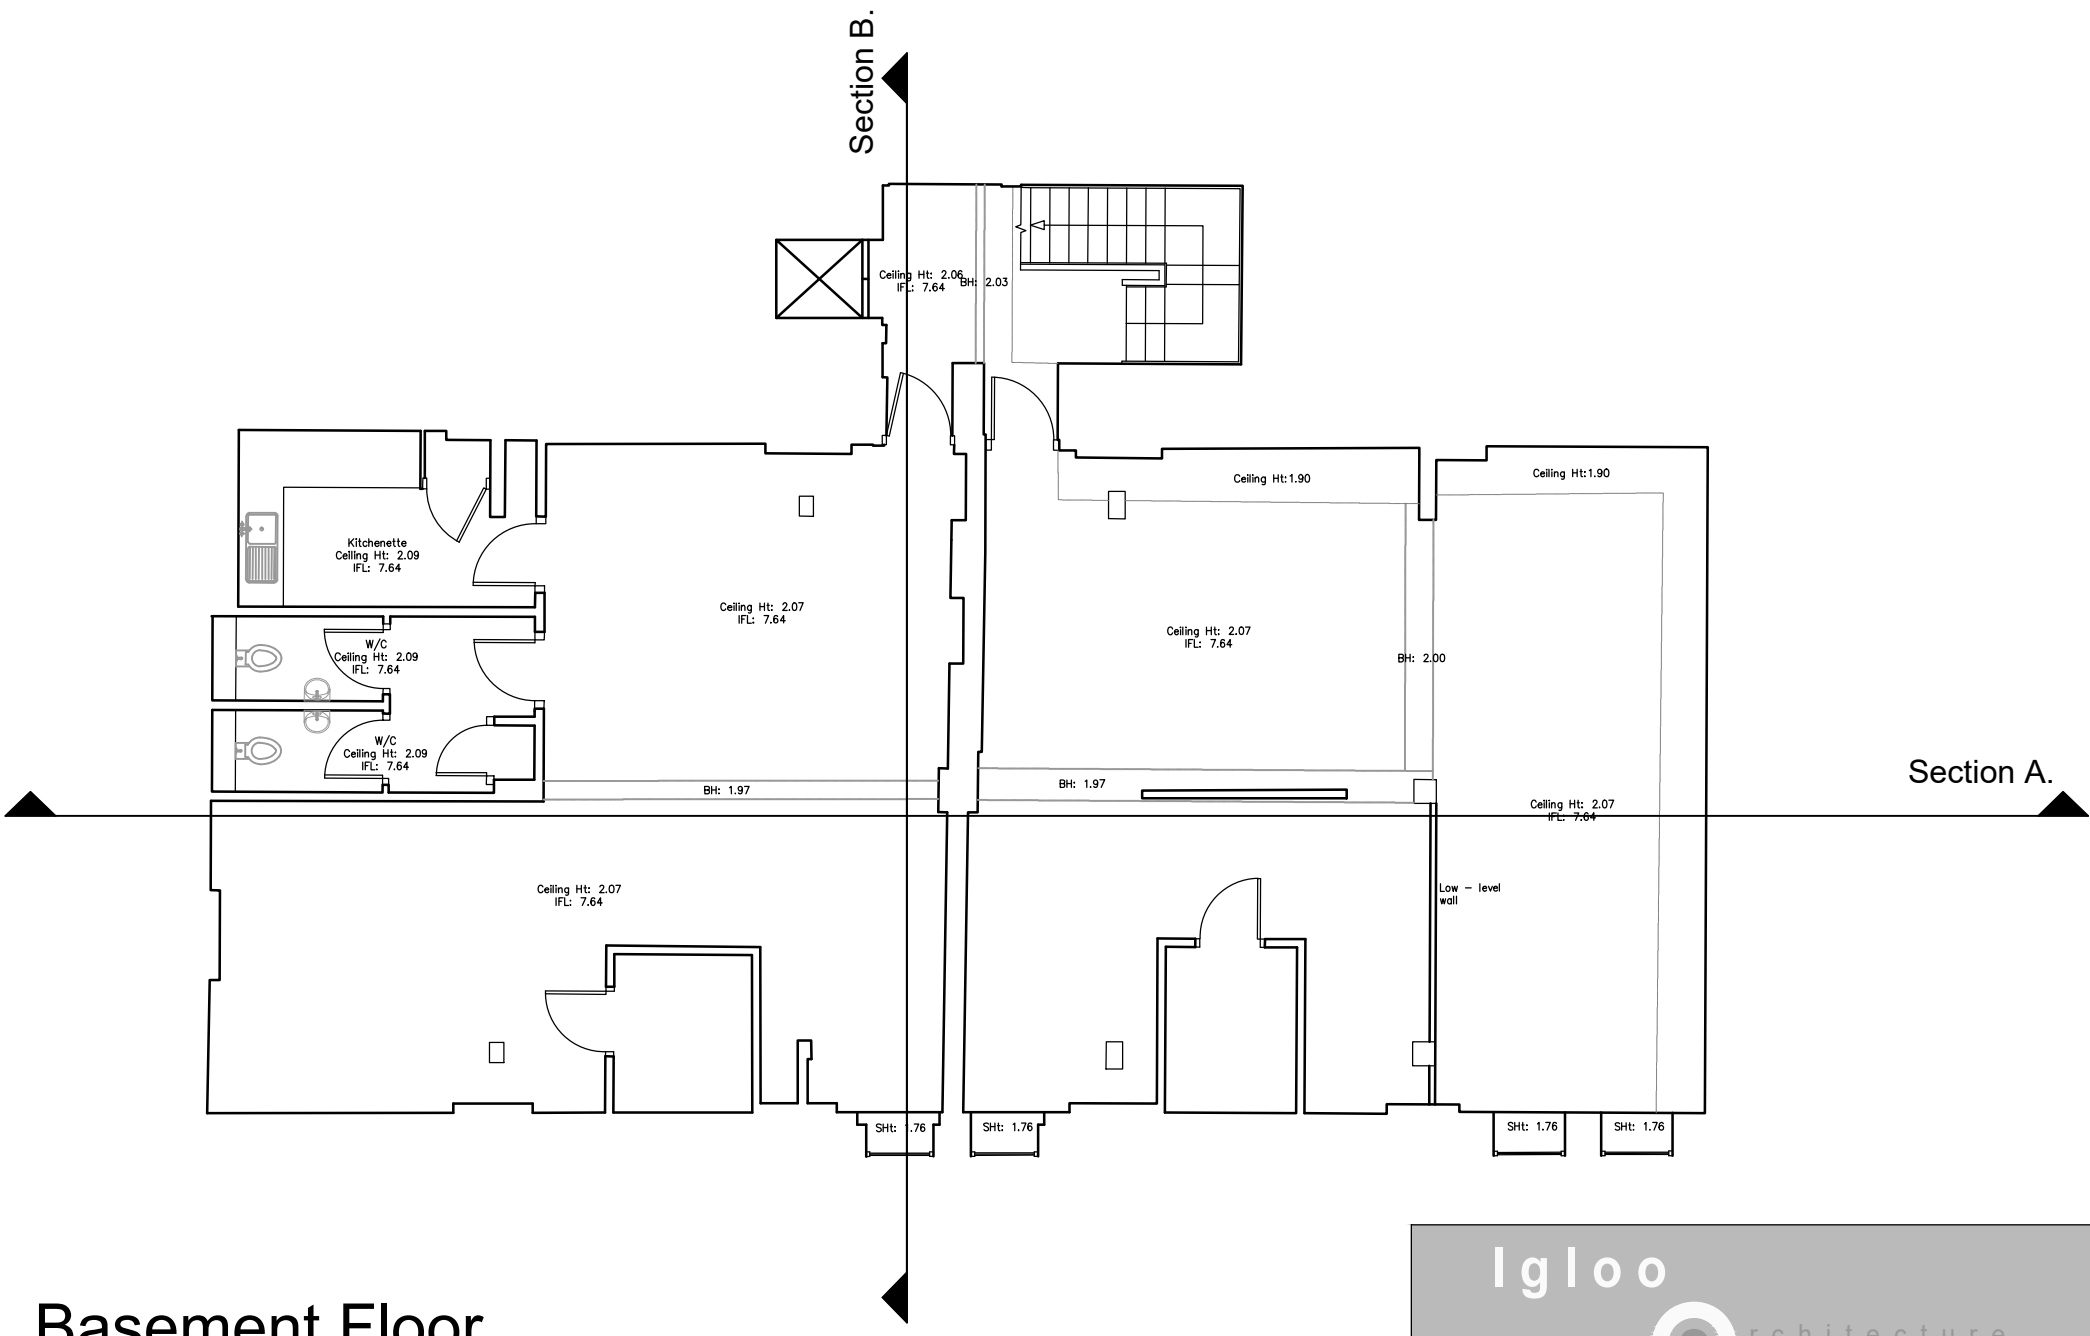

Basement Floor.




PROJECT: The Old School House
5-7 Byrom Street Manchester

DRAWING: Existing Basement and Ground
Floor Plans


DATE: March 24	DRAWN BY:	CHECKED BY:
SCALE: 1/100@A3	DRAWING NO: P1276 / 04	REV:

403 Chester Road
Woodford
Stockport
Cheshire
SK7 1QP

Tel 0161 439 1502

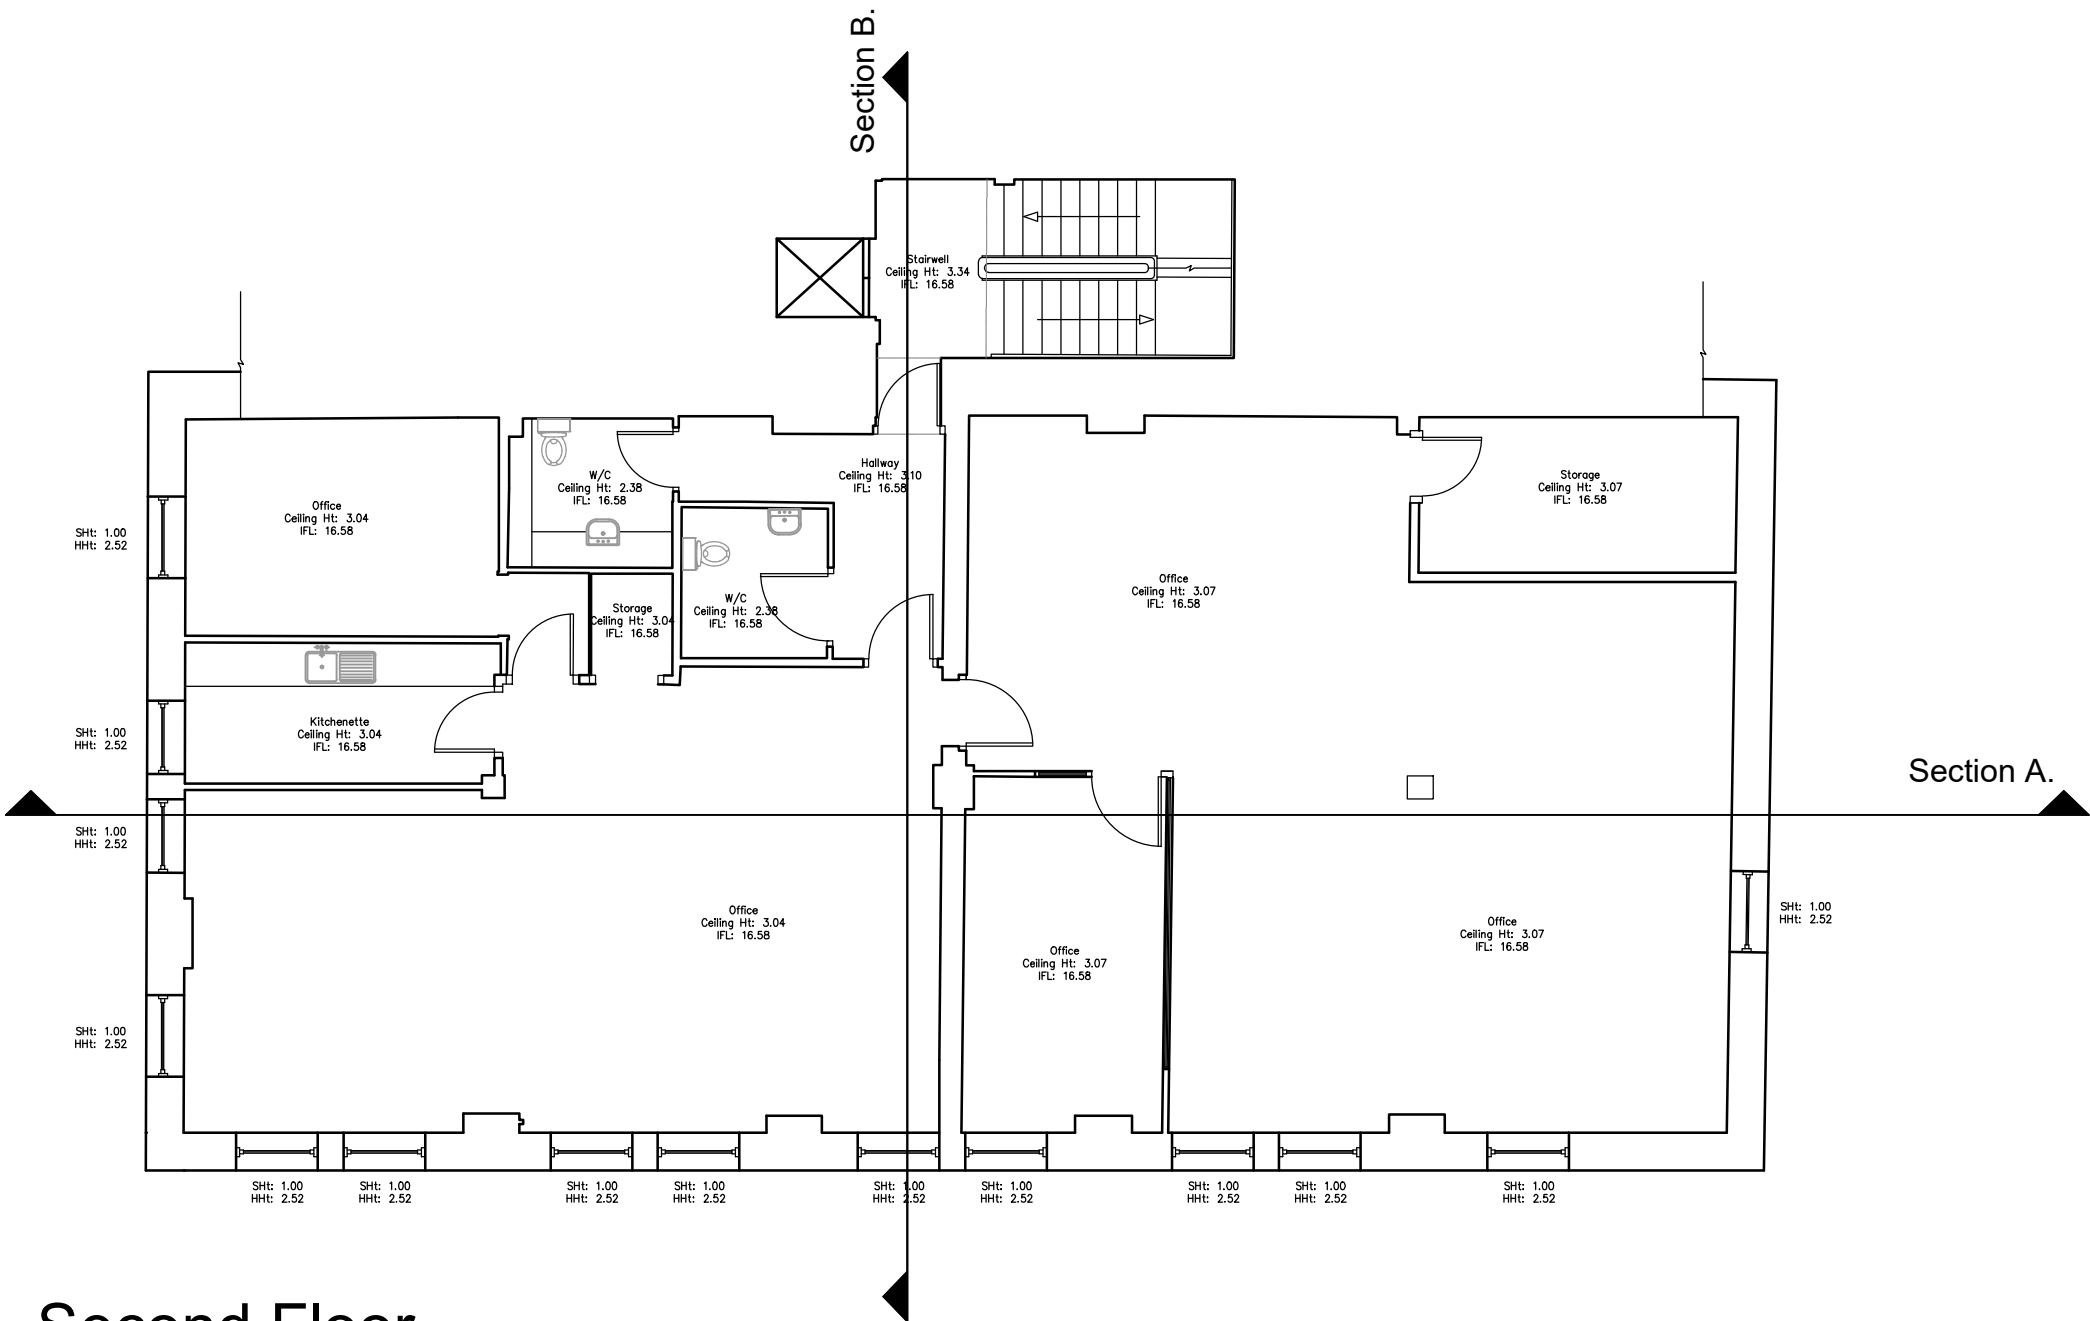

Second Floor.

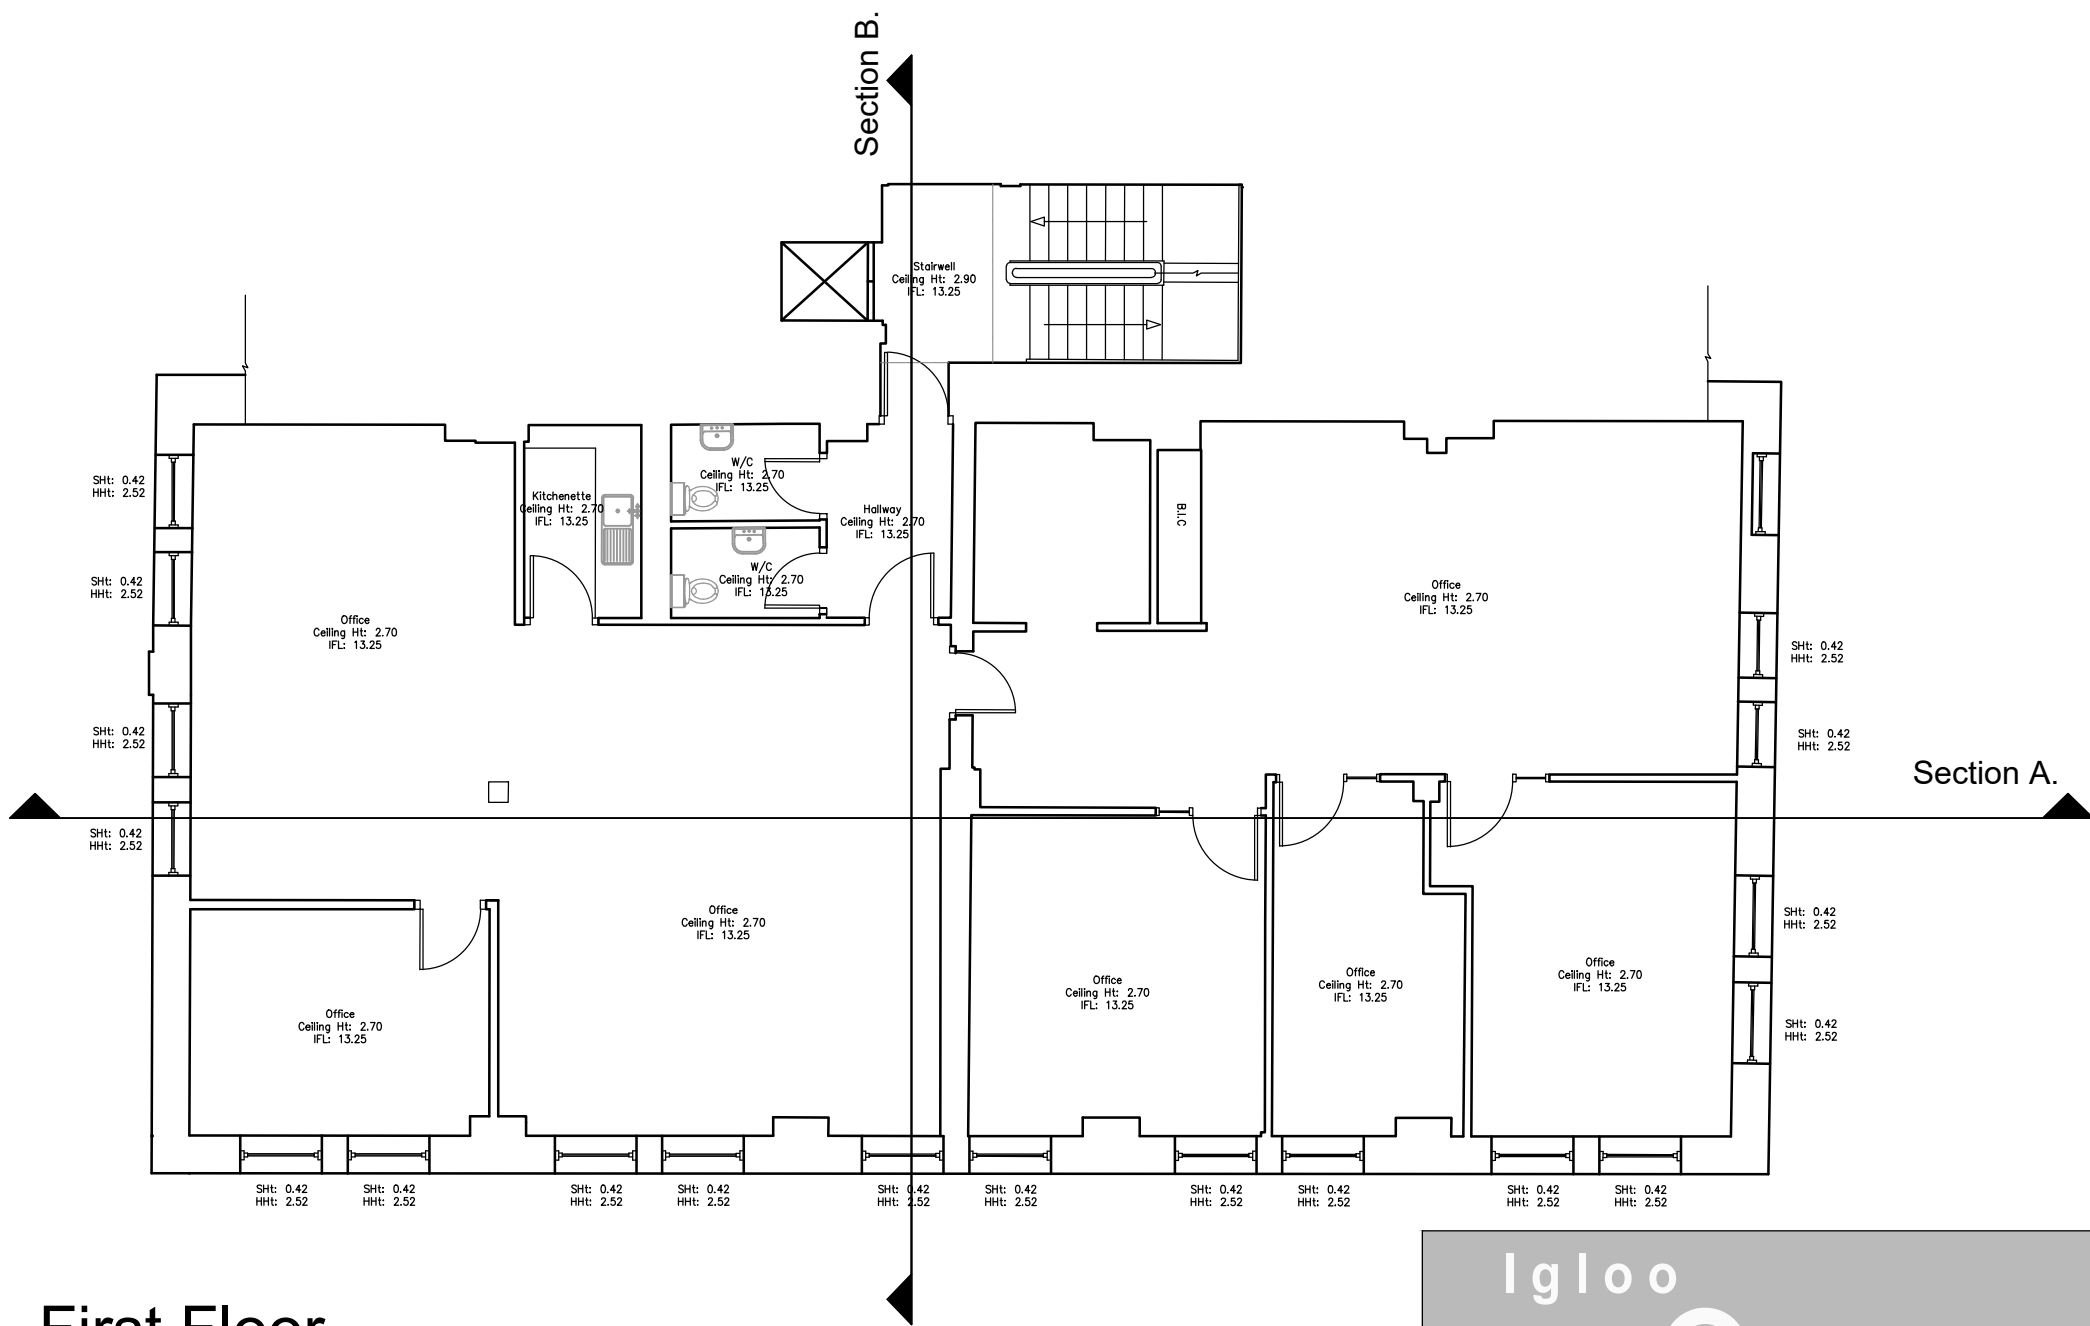

First Floor.




PROJECT: The Old School House
5-7 Byrom Street Manchester

DRAWING: Existing First and Second
Floor Plans


DATE: March 24	DRAWN BY:	CHECKED BY:
SCALE: 1/100@A3	DRAWING NO: P1276 / 05	REV:

403 Chester Road
Woodford
Stockport
Cheshire
SK7 1QP

Tel 0161 439 1502

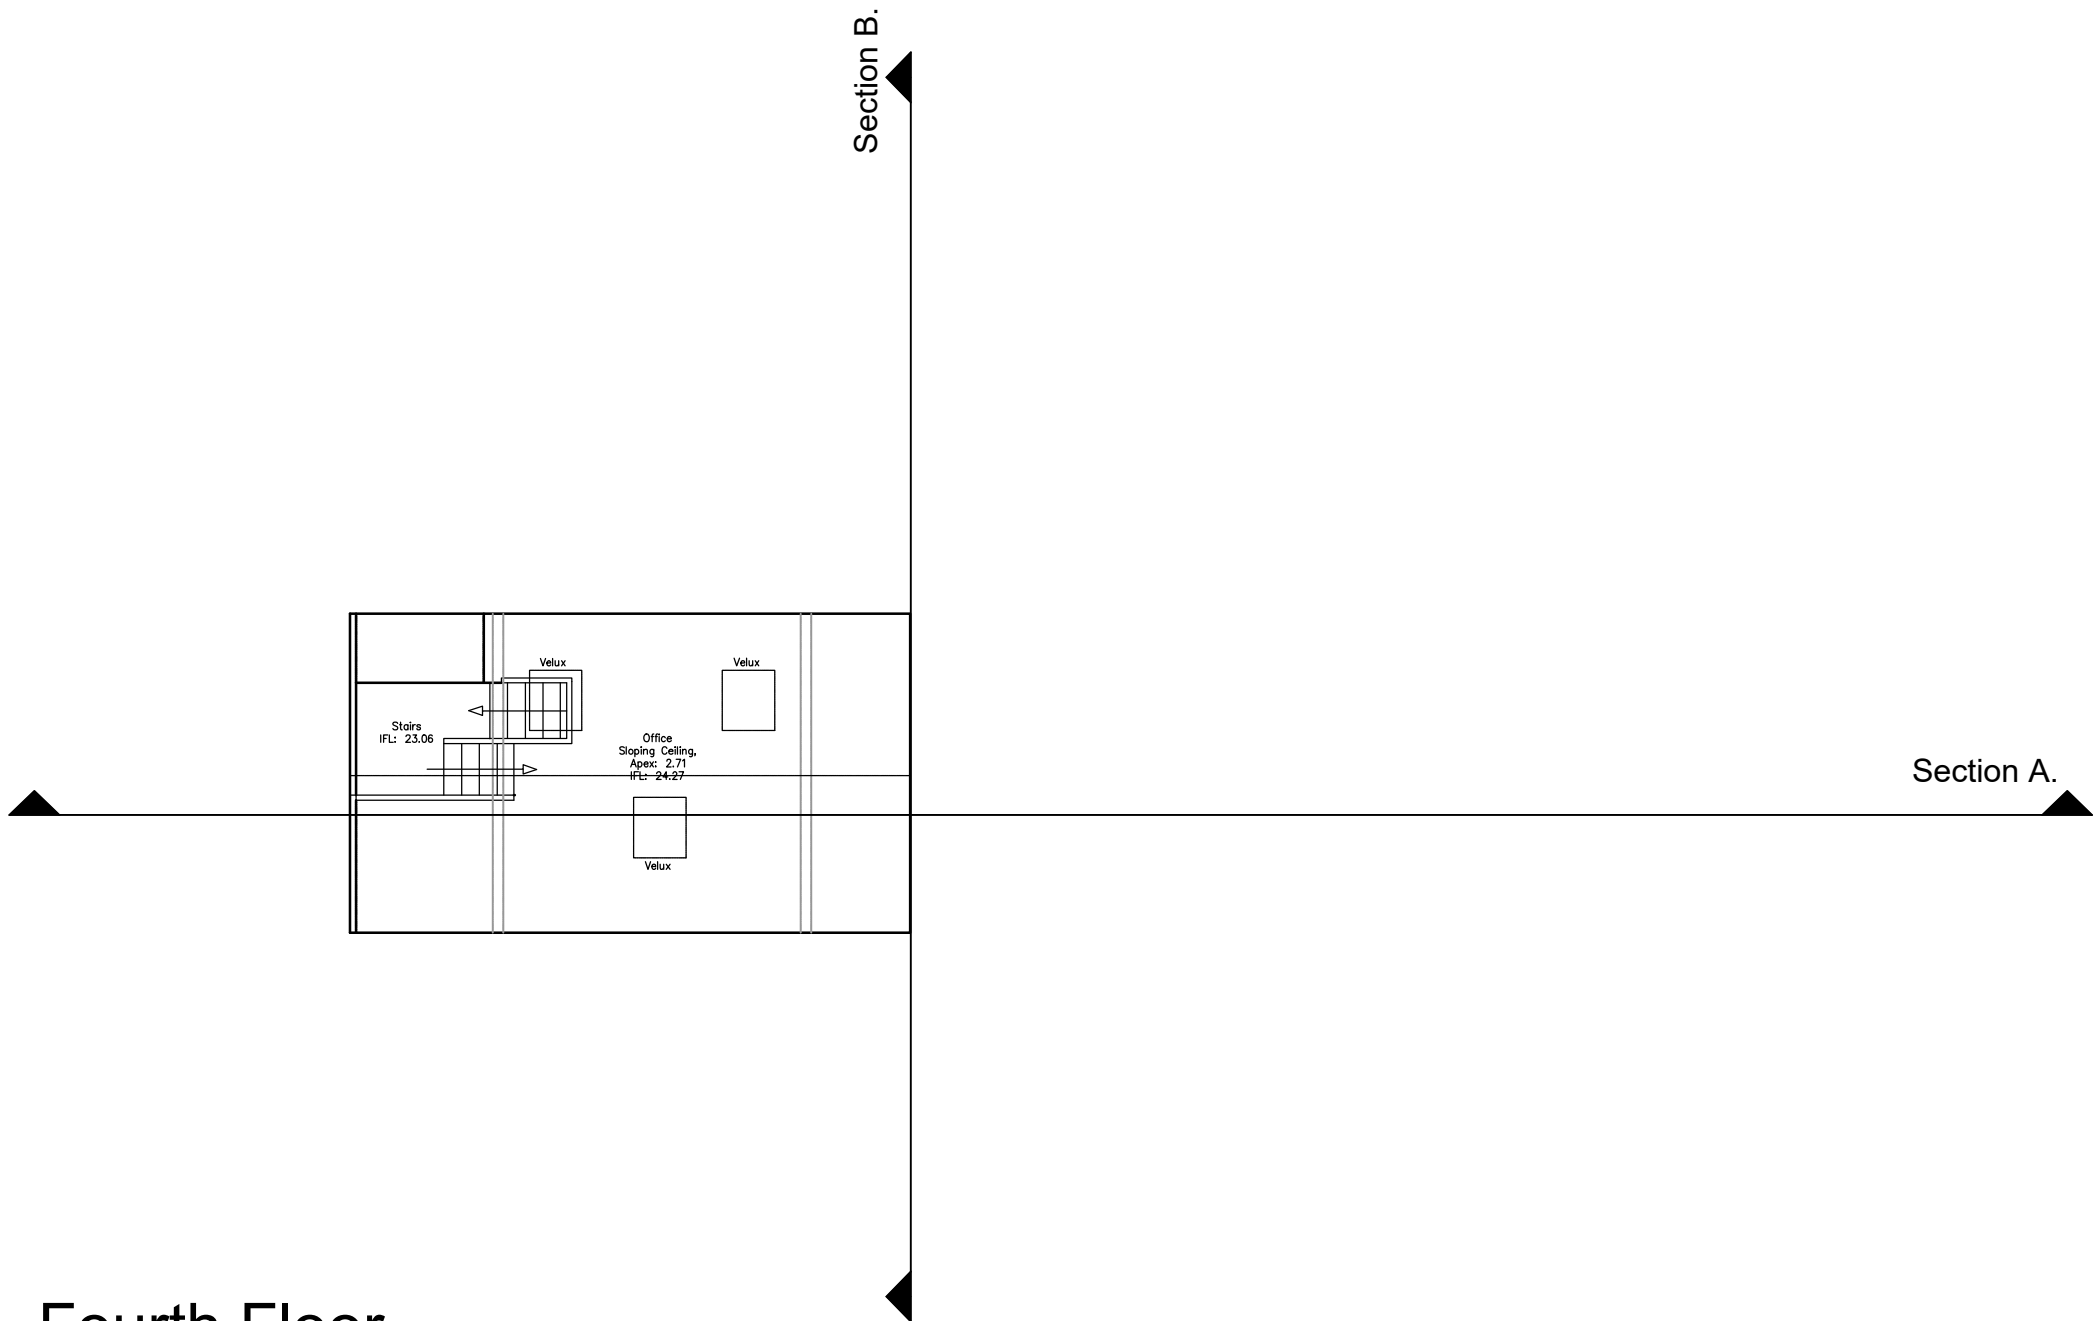

Fourth Floor.

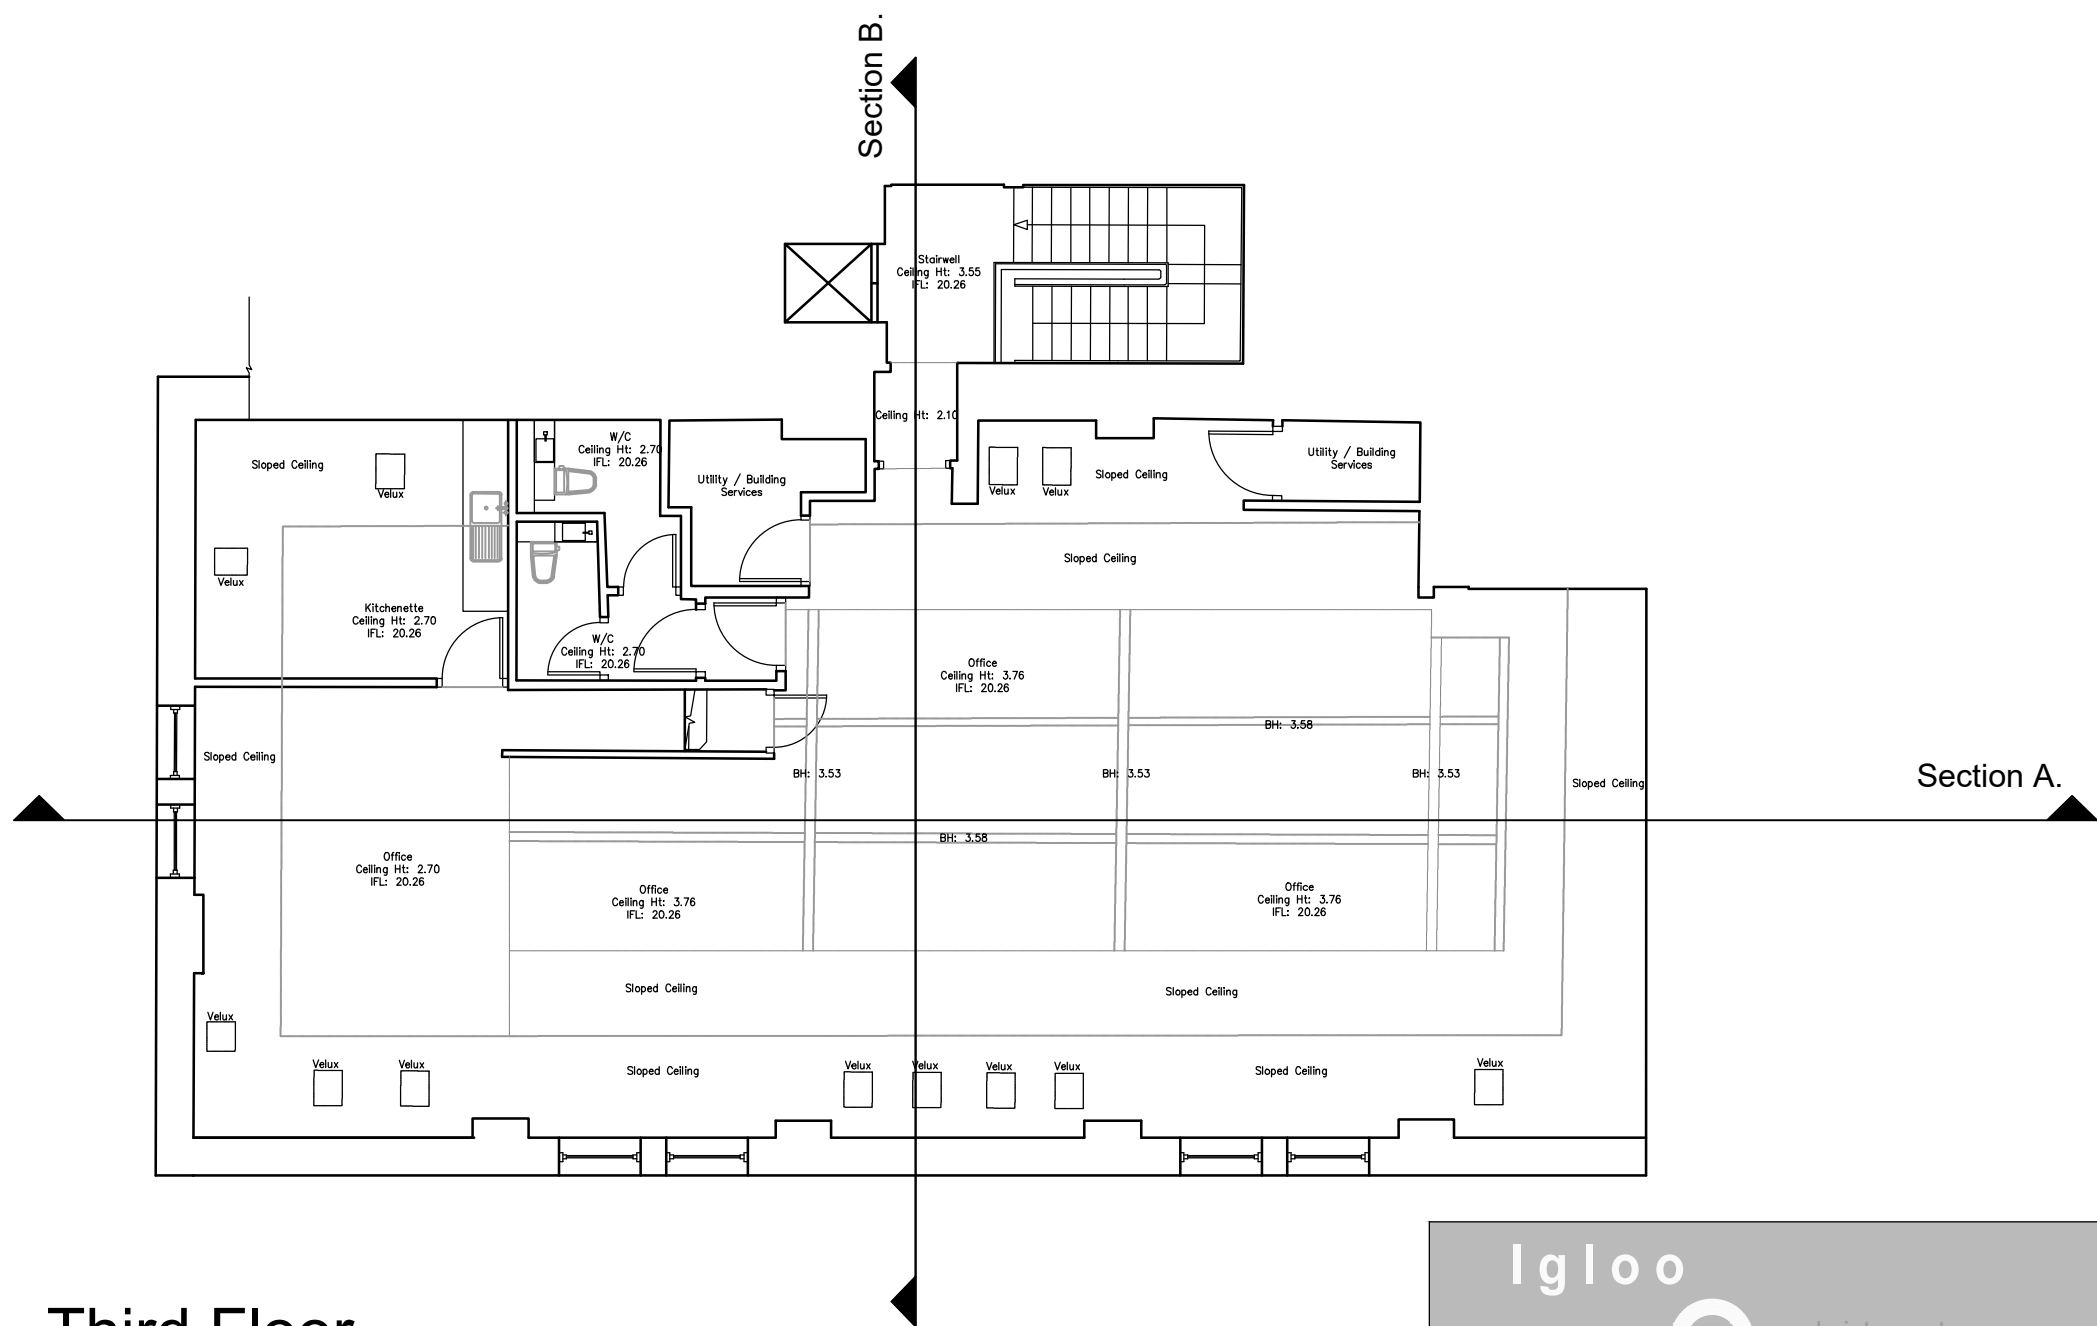

Third Floor.




PROJECT: The Old School House
5-7 Byrom Street Manchester

DRAWING: Existing Third and Fourth
Floor Plans

DATE: March 24	DRAWN BY:	CHECKED BY:
SCALE: 1/100@A3	DRAWING NO: P1276 / 06	REV:

403 Chester Road
Woodford
Stockport
Cheshire
SK7 1QP

Tel 0161 439 1502

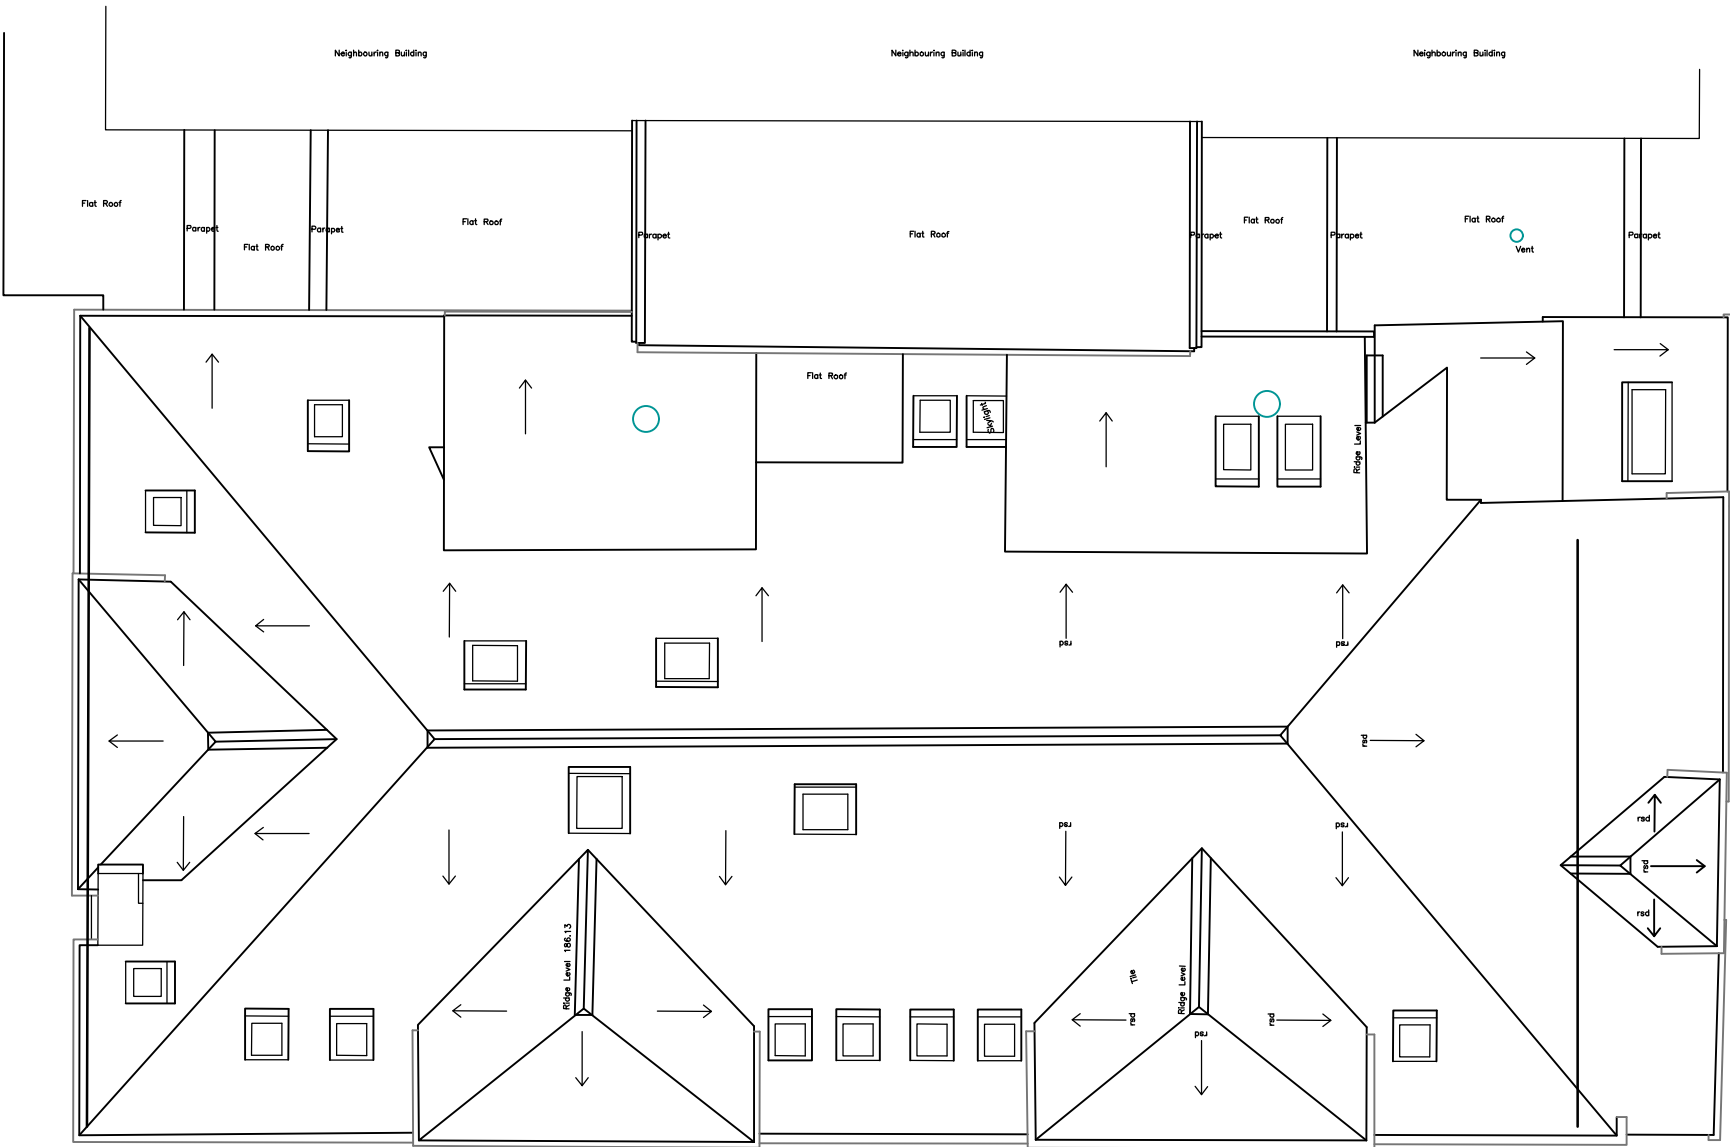

Roof Floor.



PROJECT: The Old School House
5-7 Byrom Street Manchester

DRAWING: Existing Roof Plan

DATE: April 24	DRAWN BY:	CHECKED BY:
SCALE: 1/100@A3	DRAWING NO: P1276 / 07	REV:

403 Chester Road
Woodford
Stockport
Cheshire
SK7 1QP

Tel 0161 439 1502



Datum: 6.00m.
Front Elevation.



PROJECT: The Old School House
5-7 Byrom Street Manchester

DRAWING: Existing Elevations


DATE: March 24	DRAWN BY:	CHECKED BY:
SCALE: 1/100@A3	DRAWING NO: P1276 / 08	REV:

403 Chester Road
Woodford
Stockport
Cheshire
SK7 1QP


Tel 0161 439 1502



Datum: 6.00m.
Left Side Elevation.

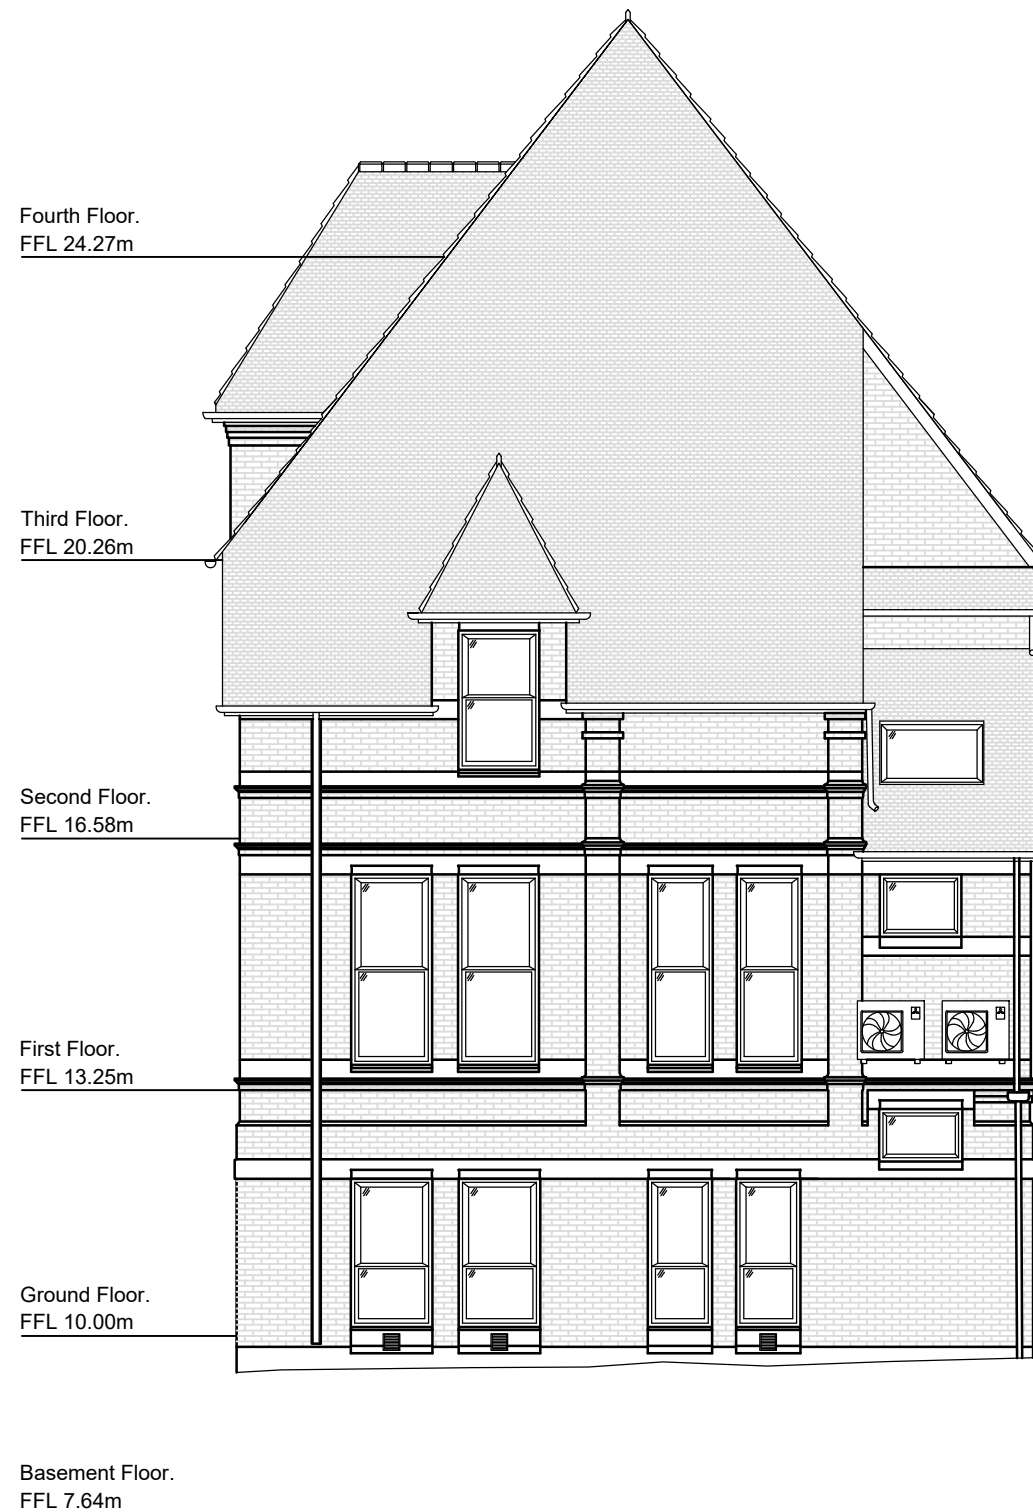

Datum: 6.00m.
Right Side Elevation.

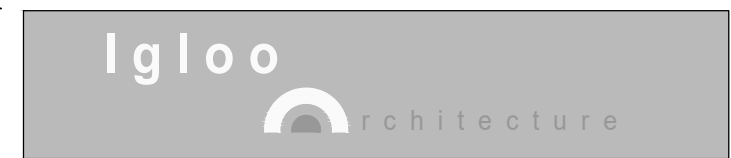


PROJECT: The Old School House
 5-7 Byrom Street Manchester

DRAWING: Existing Elevations

DATE: March 24	DRAWN BY:	CHECKED BY:
SCALE: 1/100@A3	DRAWING NO: P1276 / 09	REV:

403 Chester Road
 Woodford
 Stockport
 Cheshire
 SK7 1QP

Tel 0161 439 1502

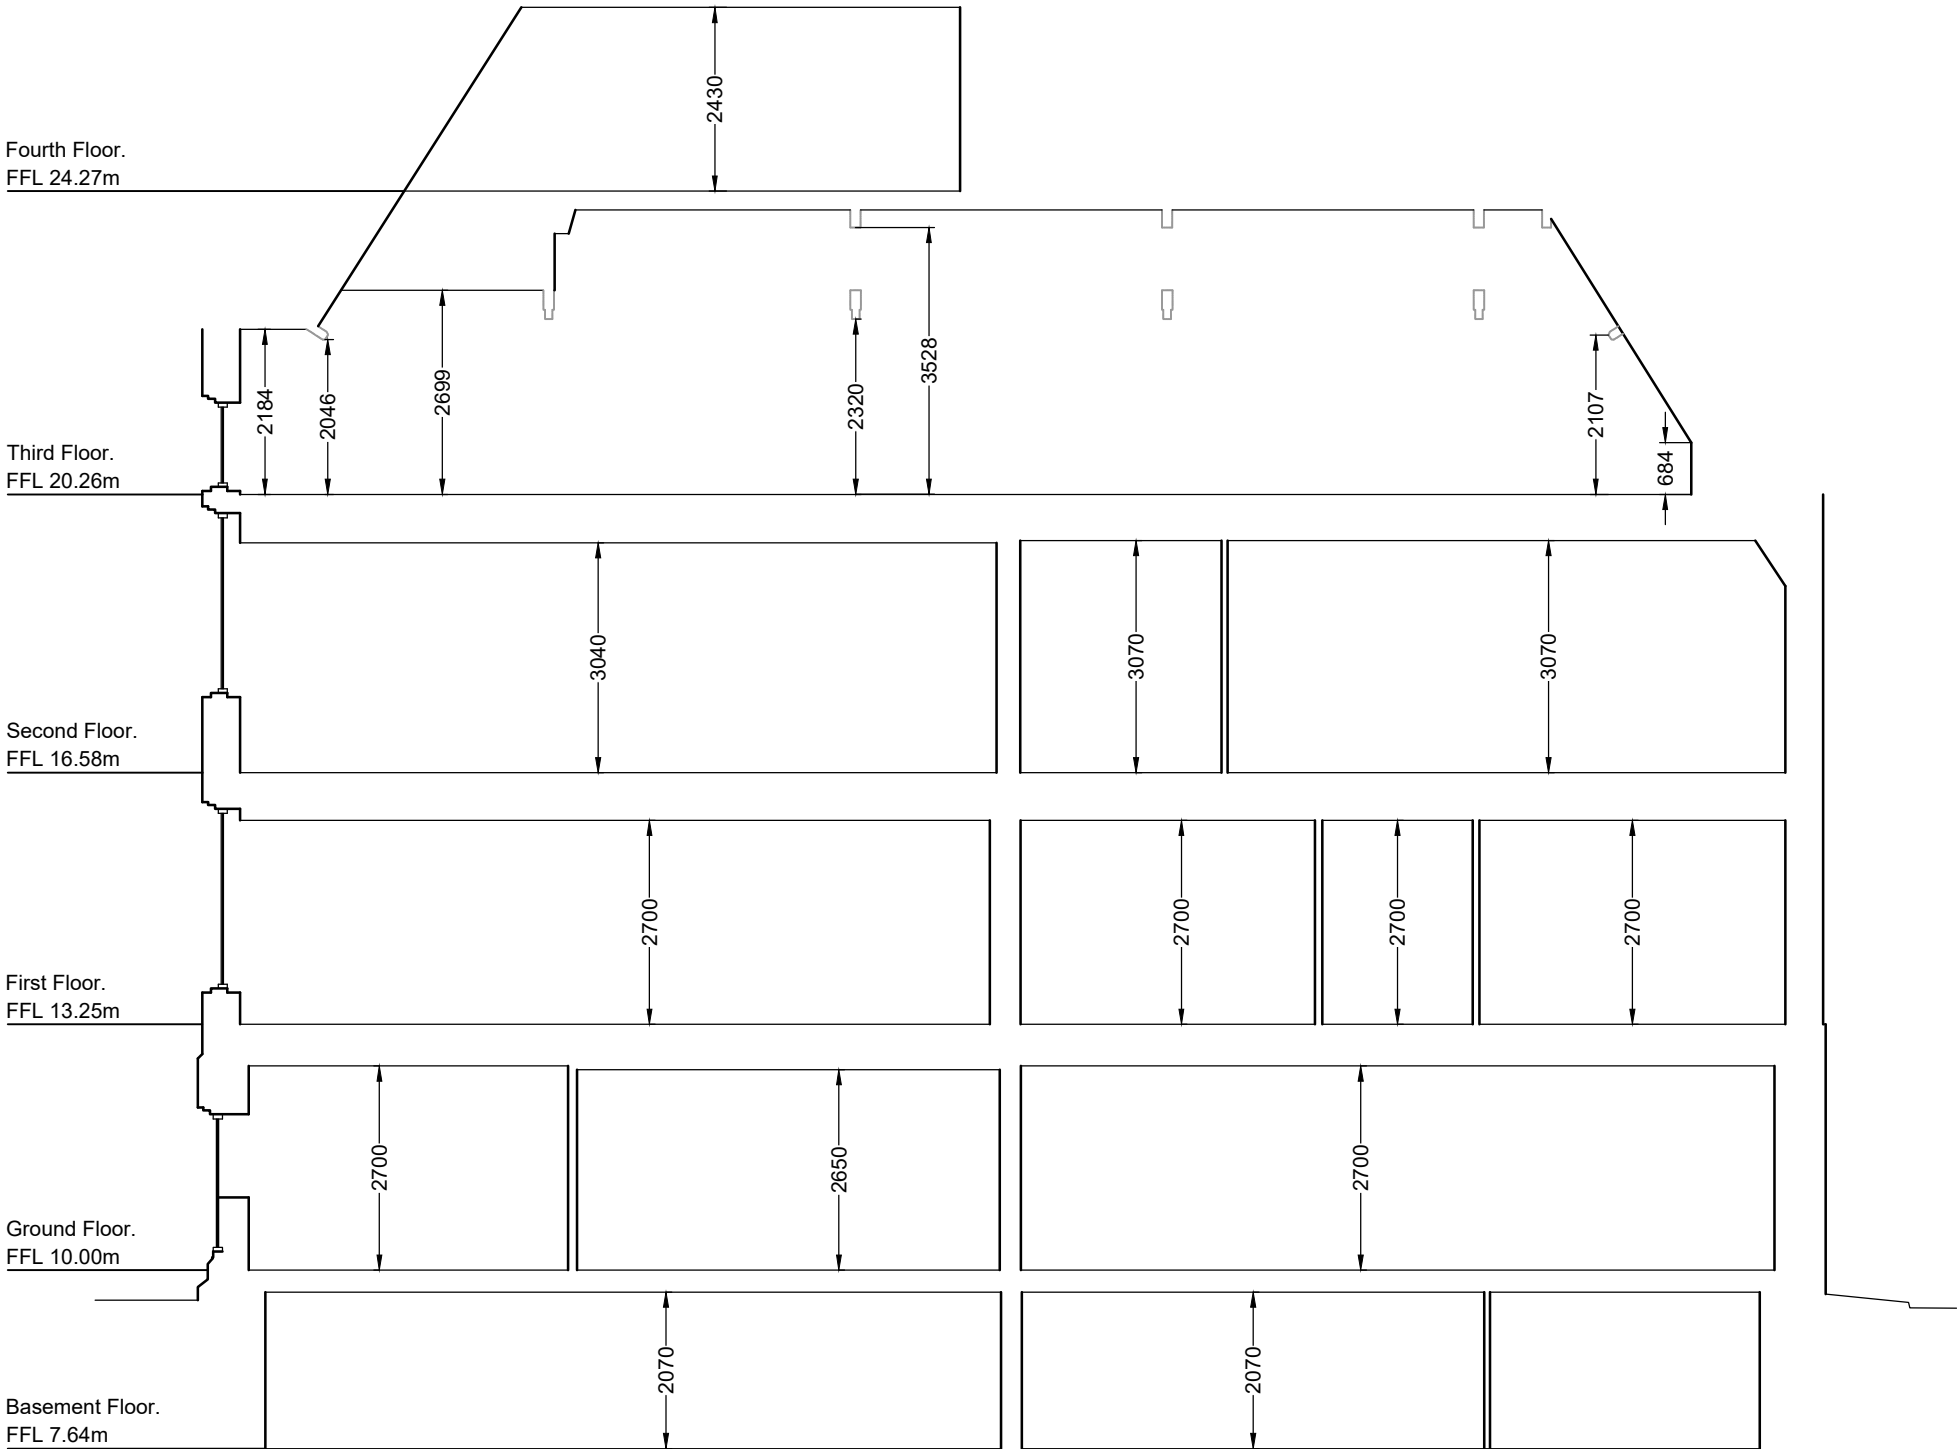

Datum: 6.00m.

Section A.




PROJECT: The Old School House
5-7 Byrom Street Manchester

DRAWING: Existing Section

DATE: March 24	DRAWN BY:	CHECKED BY:
SCALE: 1/100@A3	DRAWING NO: P1276 / 10	REV:


403 Chester Road
Woodford
Stockport
Cheshire
SK7 1QP

Tel 0161 439 1502

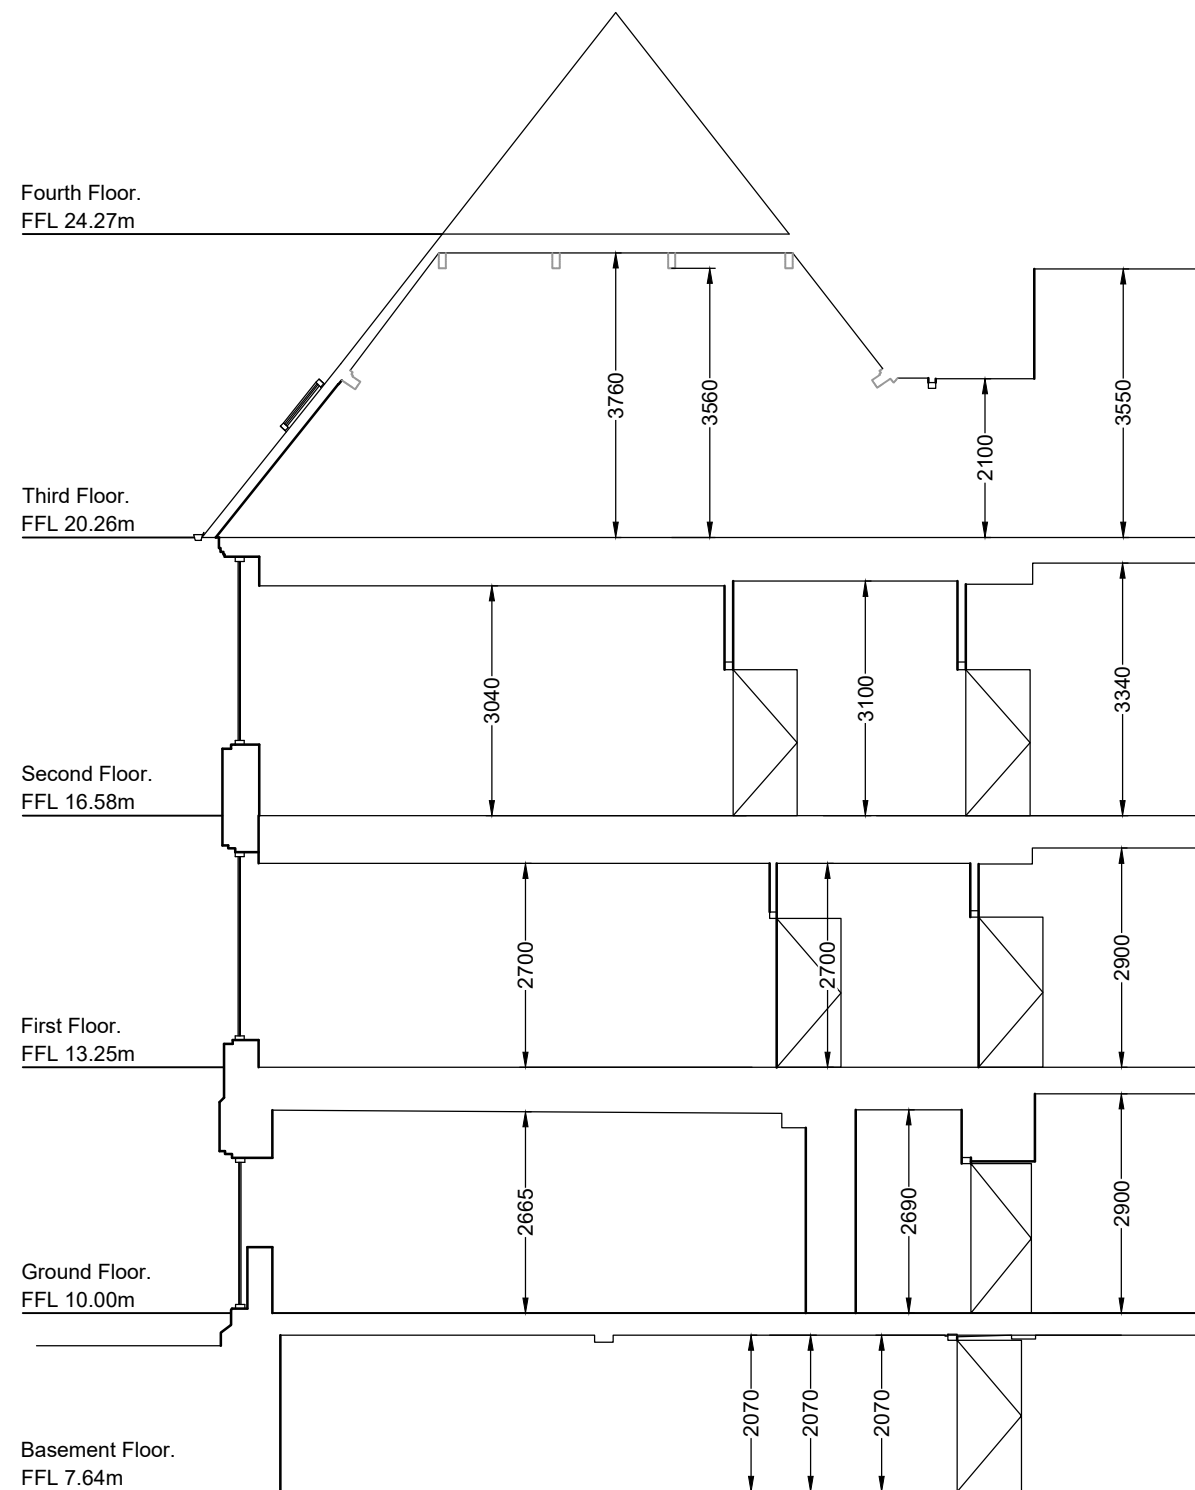

Datum: 6.00m.

Section B.

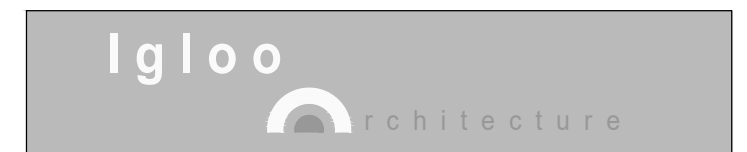

PROJECT: The Old School House
5-7 Byrom Street Manchester

DRAWING: Existing Section

DATE: March 24	DRAWN BY:	CHECKED BY:
SCALE: 1/100@A3	DRAWING NO: P1276 / 11	REV:

403 Chester Road
Woodford
Stockport
Cheshire
SK7 1QP

Tel 0161 439 1502