


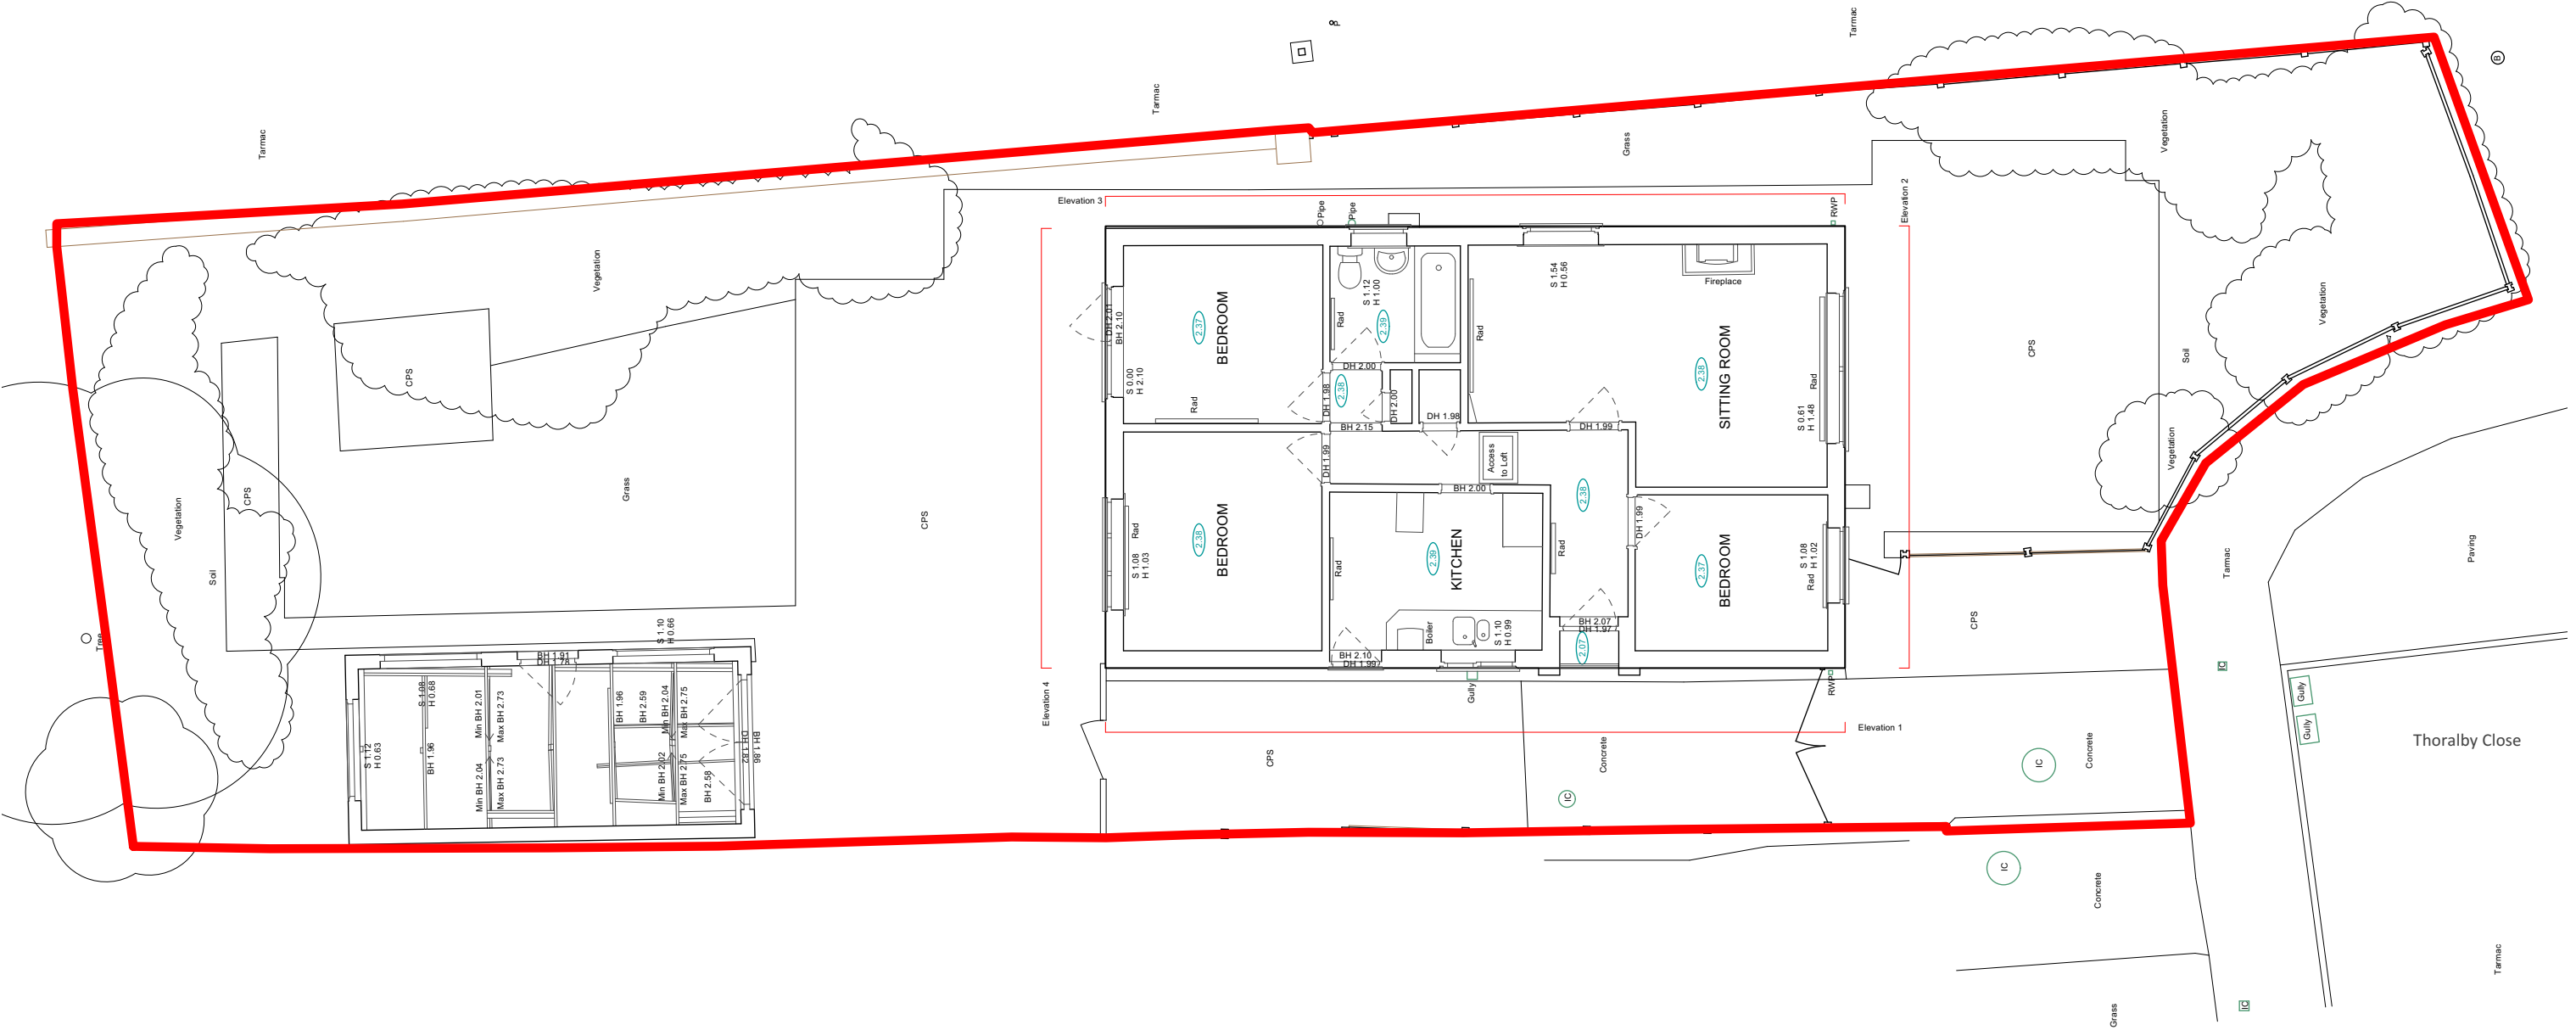

EXISTING SITE PLAN

elliottarchitects t 01434 633 007 e info@elliottarchitects.co.uk w www.elliottarchitects.co.uk a 24 battle hill, hexham, northumberland ne46 2eb NOTES - elliott architects ltd are not responsible for the accuracy of survey information - do not scale this drawing / do not scale off dimensions - all dimensions in mm unless stated otherwise - all variations and supplementary drawings to be approved by the architect - all dimension and conditions are to be checked on site - contractor to report any dimensional discrepancies or errors without delay IMPORTANT: All work is to be carried out in accordance with CDM Regulations 2015. All work to be compliant with current buildings regulations. To be read in conjunction with structural engineer's drawings. © 2021 elliott architects Ltd all rights reserved							Project Thoralby Close Project Address 7 Thoralby Close, Manchester, M12 4NW Status Developed	Sheet Title Existing Site Plan			
								Sheet Scale 1:100 @ A3	Drawn By BS	Reviewed By	
								Project ID 474	Number 1003	Current Revision	
Date			No.	Issue Notes		Date	No.	Revision Notes			