



ELEVATION KEY - SCALE 1:1000@A1

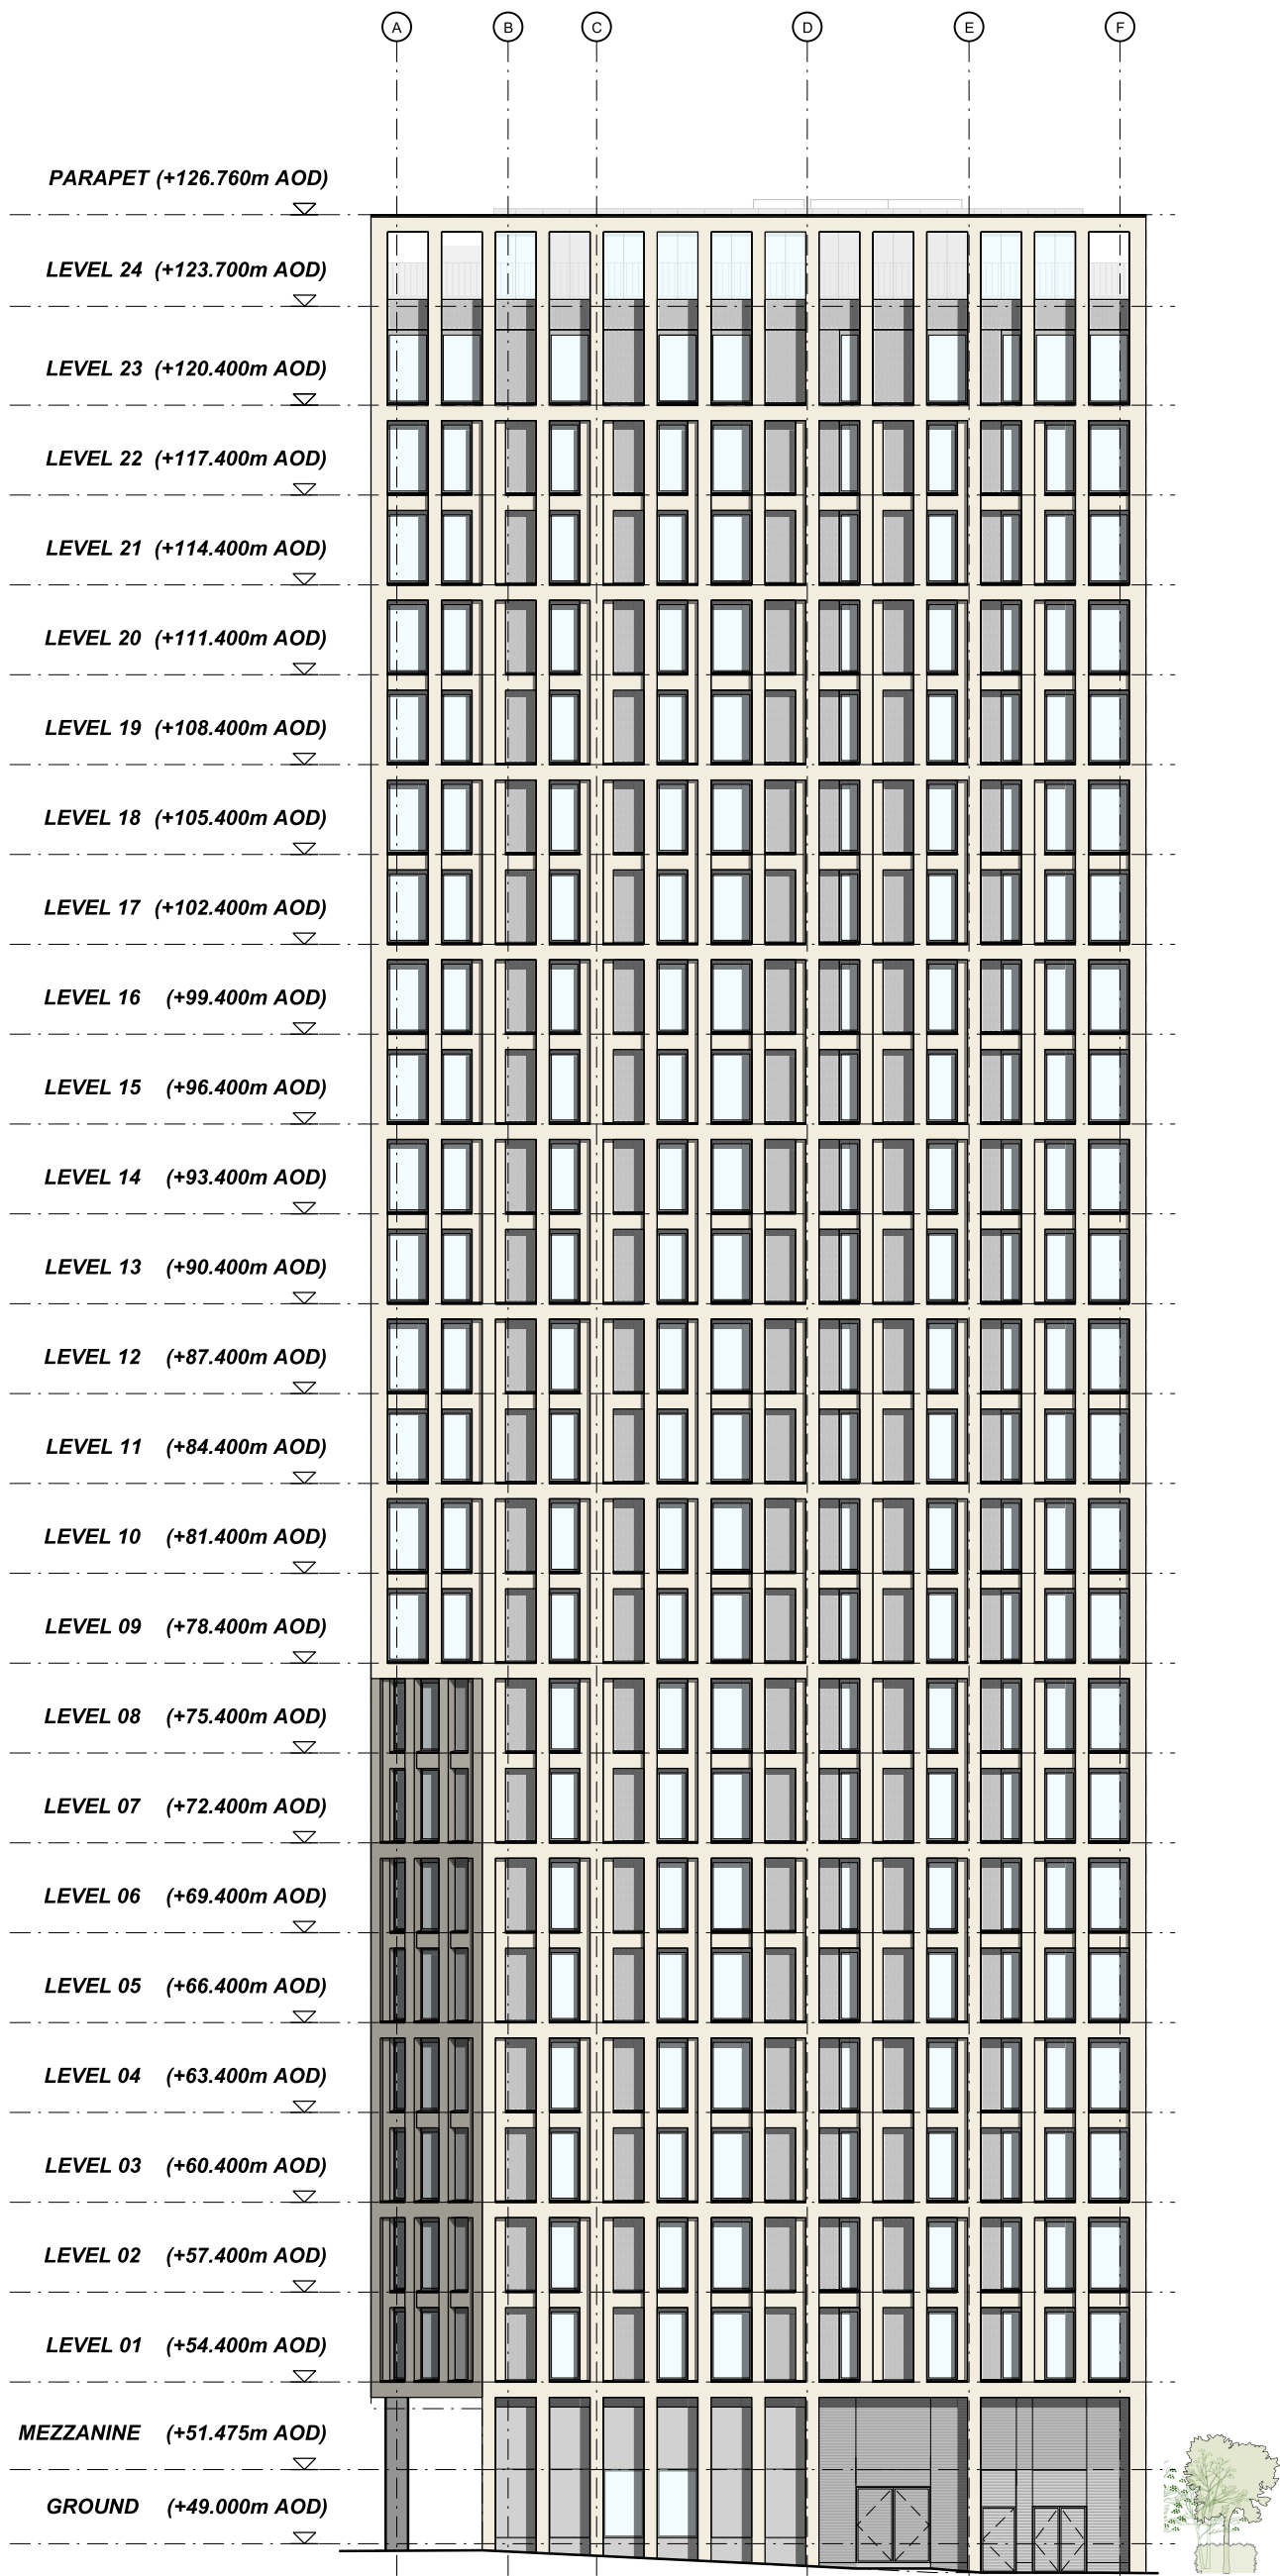

SRF PLOT G
Planning Permission
Ref: 122599/FOI2019

This drawing is copyright
Do not scale off dimensions.
All dimensions to be checked on site by contractor.
Contractor to report any dimensional discrepancies,
errors or omissions prior to commencing on site.

NOTE:

 

NORTH

Rev	Date	Description
00	18-02-2020	First Issue
01	14-05-2021	Section 73 Application Issue
02	26-08-2021	Section 73 Application Issue - minor facade and layout amendments
03	28-01-2022	Updates to S73 Application
04	16-12-2022	Non-material amendment application
05	29-01-2024	Updates to north west elevation - glazing to solid panels
06	31-01-2024	Updates to suit comments

Project Title
VICTORIA HOUSE

Status
FOR PLANNING

Drawing Title
North West Elevation

Job No 10122	Scale 1:250 @ A1	Date FEB 2020
-----------------	---------------------	------------------

Drawing No 10122-A-B5D9-G200-E-NW-003	Revision 06
--	----------------

simpsonhaugh

MANCHESTER
Riverside, 4 Commercial St
Manchester M15 4RQ
+44 (0)161 835 2345
www.simpsonhaugh.com

LONDON
5-8 Roberts Place
London EC1R 9SB
+44 (0)20 7549 4000
mail@simpsonhaugh.com