



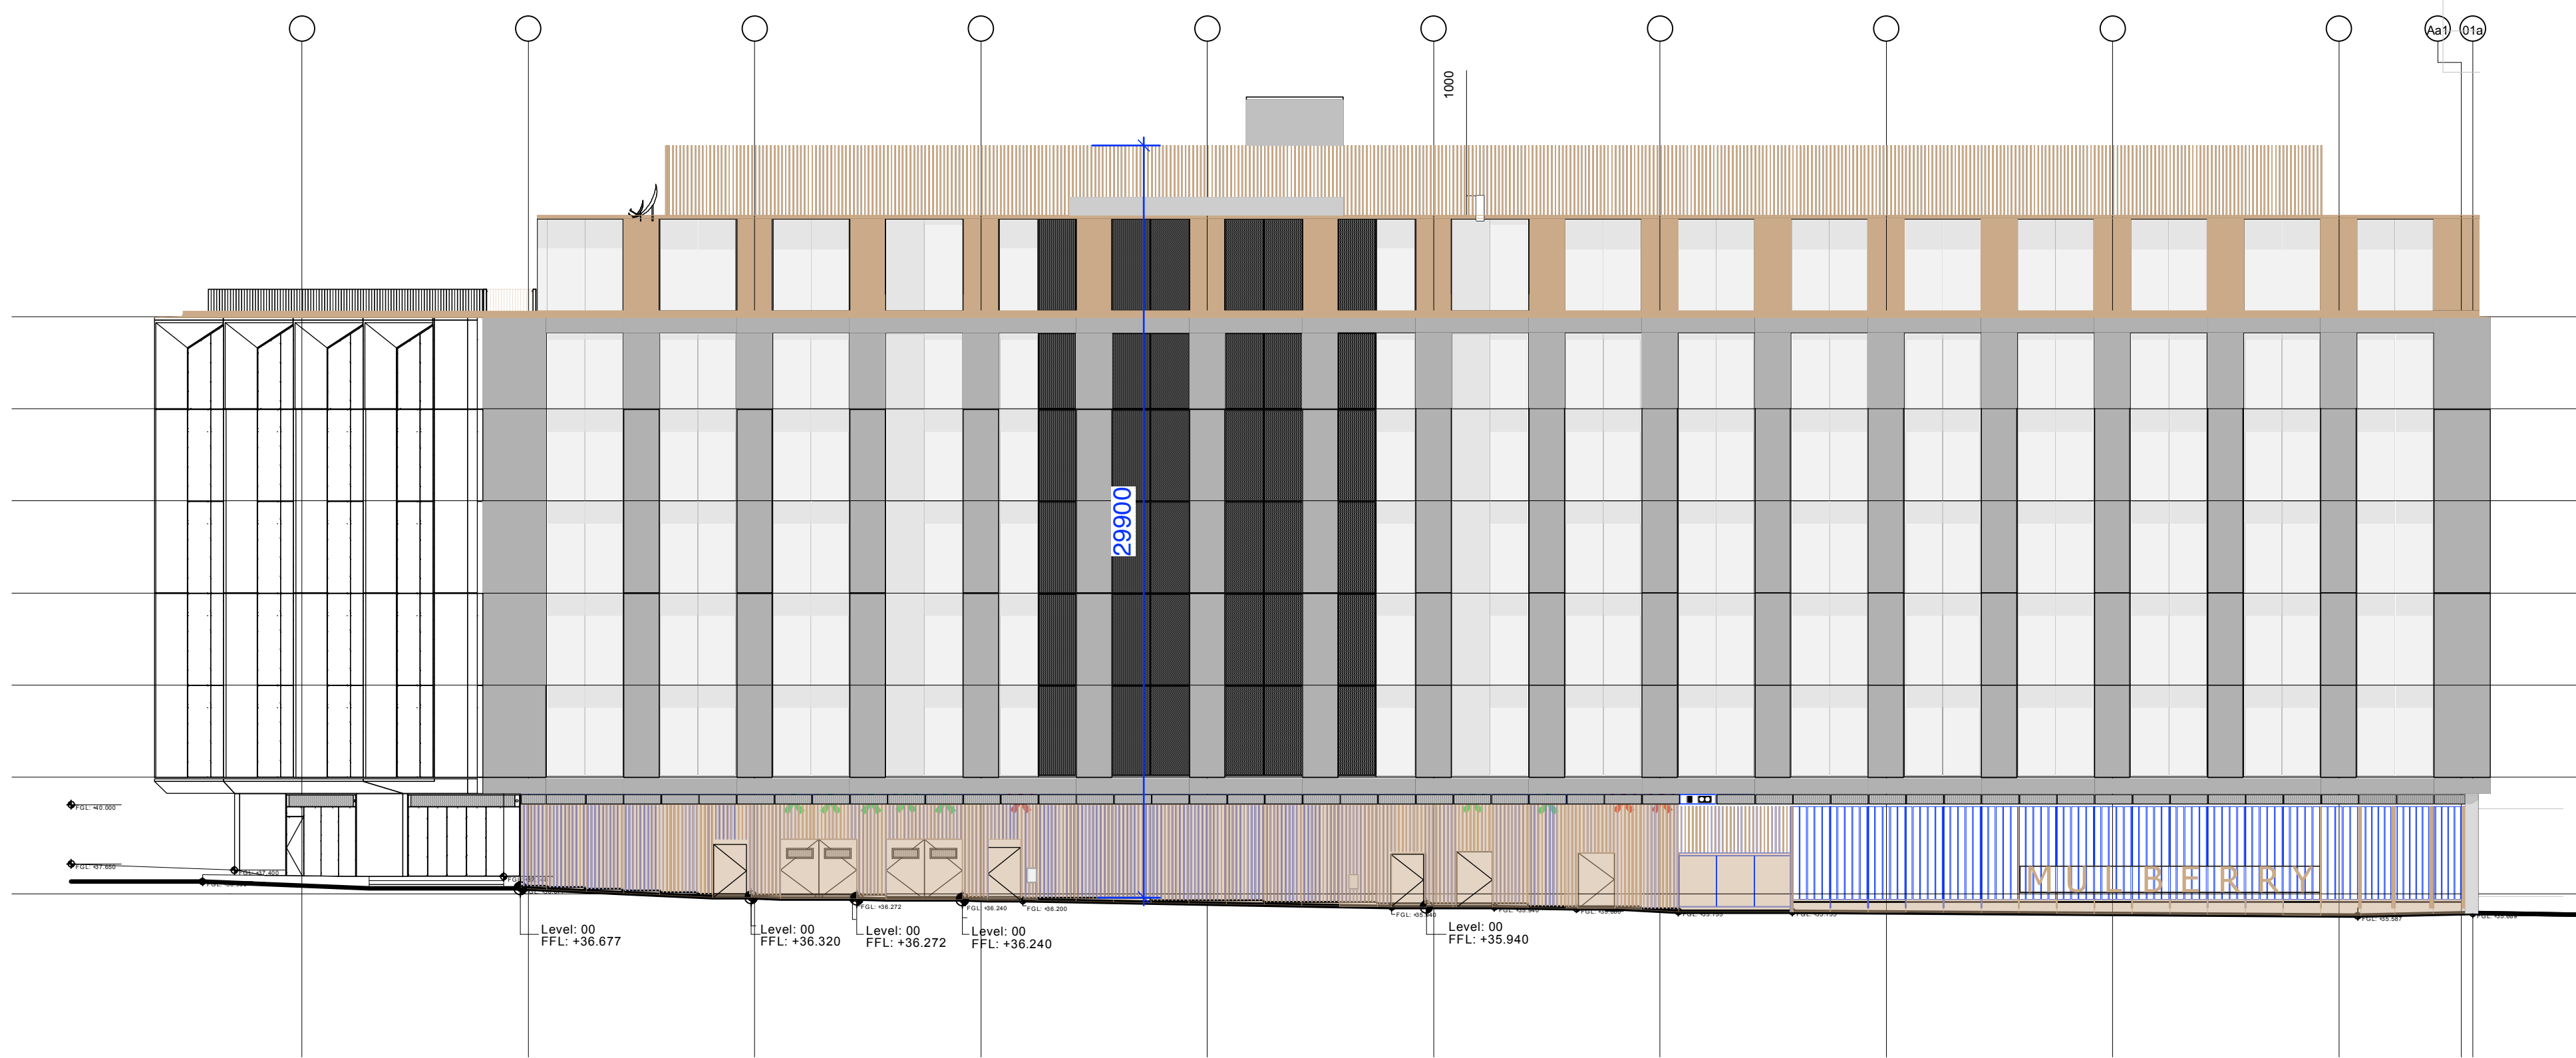

North Elevation scale 1:200

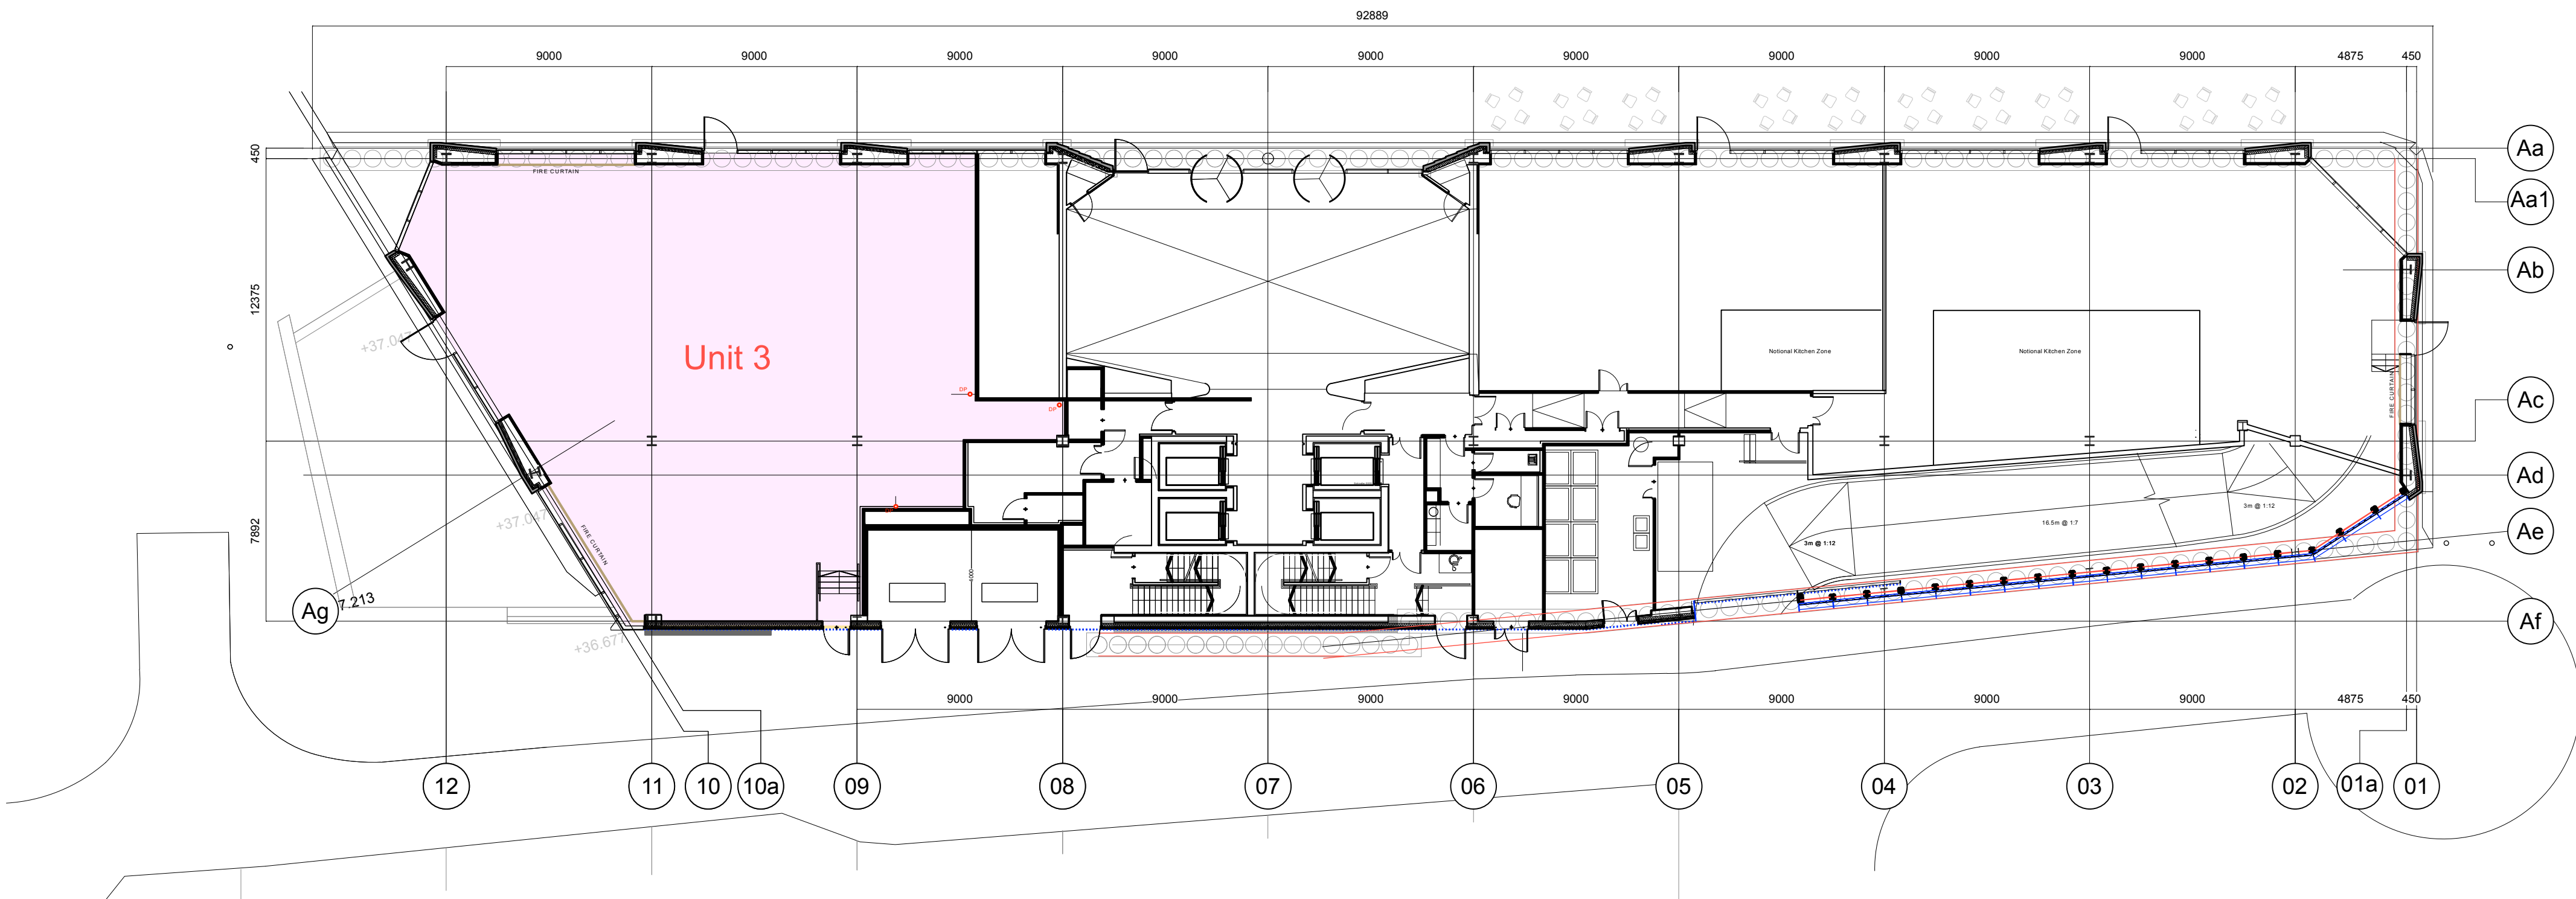

Ground Floor Plan scale 1:200

REVISIONS :

inspire: design consultancy	
49 the tannery lawrence street york yo10 3wh t&f 01904 611 091 e peter@inspiredc.co.uk	
CLIENT :	ZaaP Restaurants
SITE :	Ground Floor Units 3, The Lincoln, Brazennose Street, Manchester M2 5BP
DRAWING TITLE:	Ground Floor and North Elevation
DATE :	3 April 2024
SCALE :	1:200 @ A1
DRAWING BY :	PS
DRAWING NO :	ZaaP/Manc/PP/200

CONTRACTORS MUST VERIFY ALL DIMENSIONS ON SITE
BEFORE COMMENCING ANY WORK.FIGURED DIMENSIONS
TO TAKE PRECEDENCE OVER SCALED DIMENSIONS.THE
COPYRIGHT OF THIS DRAWING IS RESERVED.THE DRAWING
MUST NOT BE DISCLOSED WITHOUT ANY AUTHORITY.
DO NOT SCALE.