



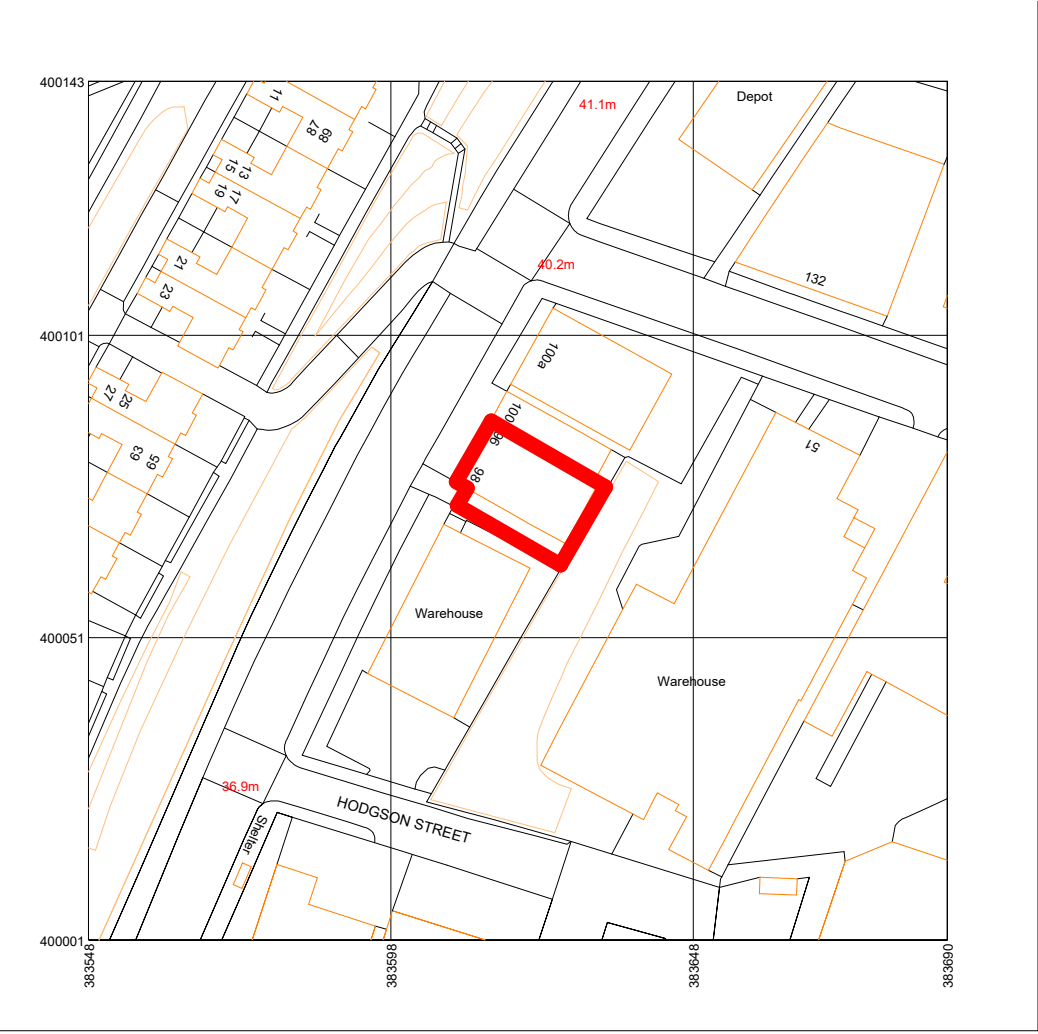

2 LOCATION PLAN
1 : 1250

RED LINE INDICATING SITE BOUNDARY
96-98 Waterloo Road, Cheethamhill Road, M8 8BY

Rev	Description	Date	Dr by	App by
original by		date created		
NK		16/12/21	NK	

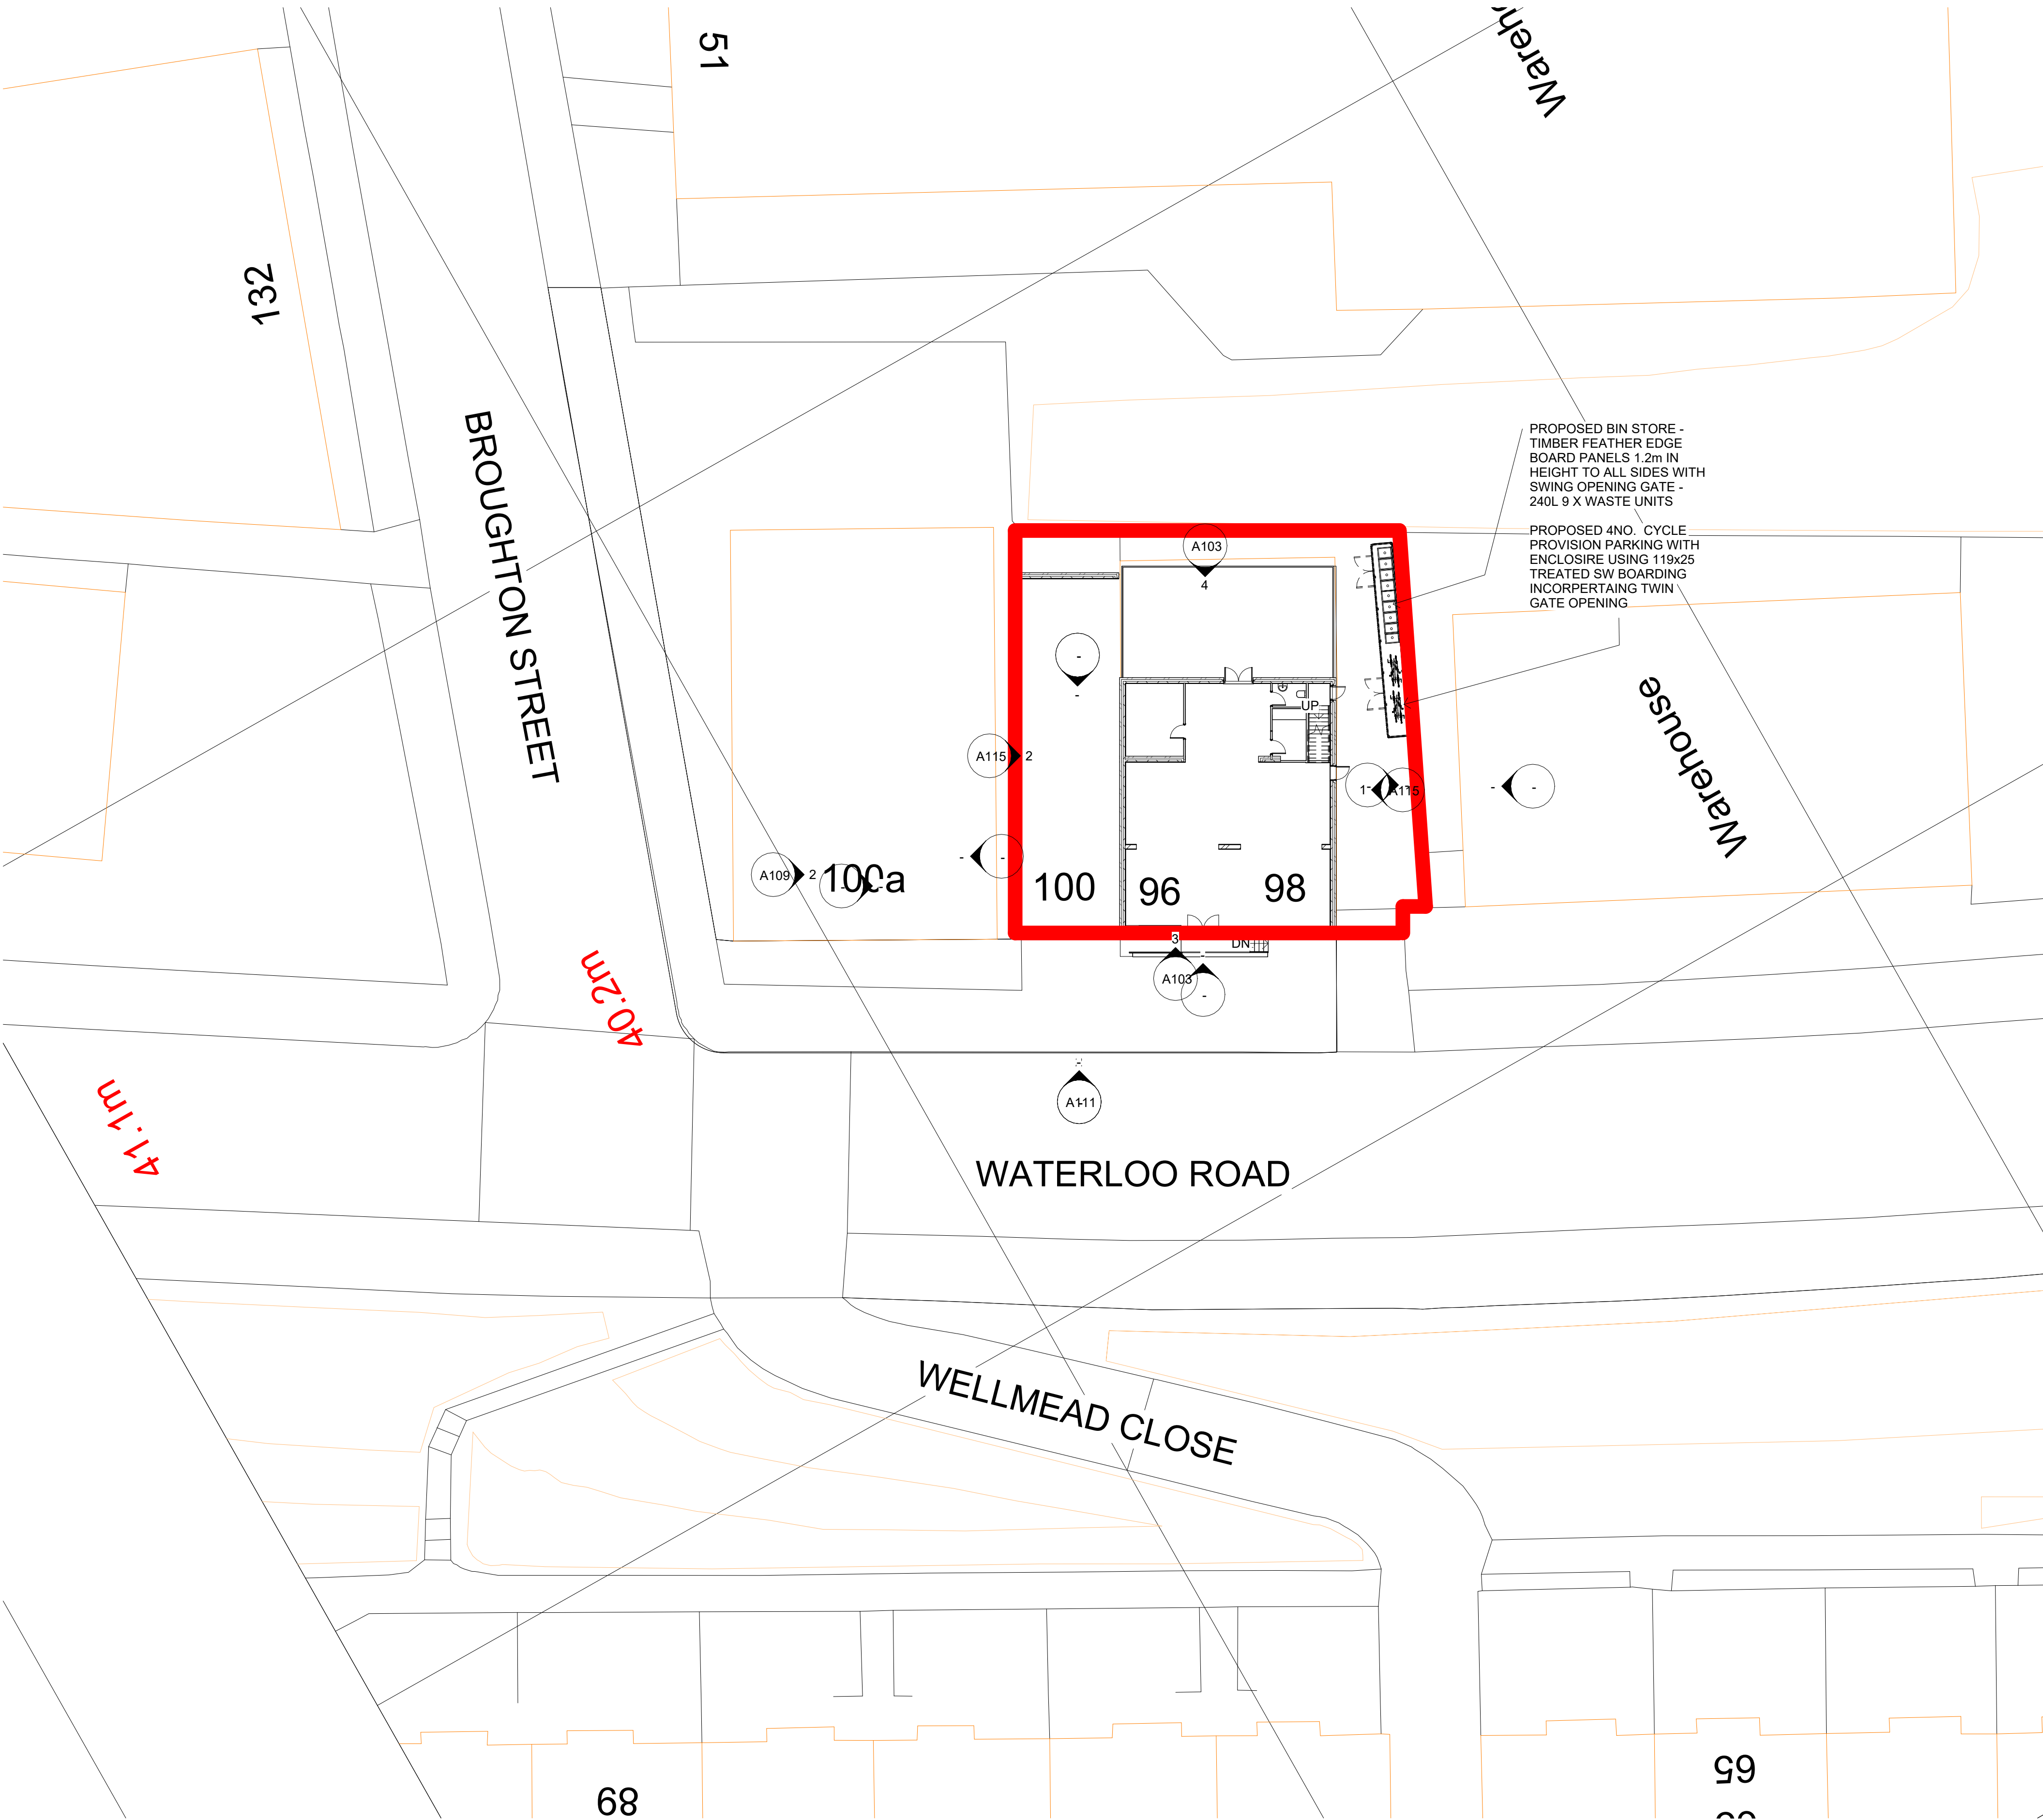

0161 818 4727

www.NKARCHITECTURAL.co.uk

19 HEXAGON CLOSE, MANCHESTER, M19 8BN

client name	OWNER
project	OFFICE TO RESI CONVERSION - 96-98 Waterloo Road, Cheethamhill Road, M8 8BY
drawing	SITE AND LOCATION PLAN
computer file	plot date
C:\Users\TRADE\Dropbox\NK\96-98 Waterloo Road, Cheethamhill Road, M8 8BY\96-98 Waterloo Road, Cheethamhill Road, M8 8BY.rvt	
project number	scale
2021.0042.2727	As indicated @A1
drawing number	rev
A105	issue status

This drawing is to be read in conjunction with all related drawings. All dimensions must be checked and verified on site before commencing any work or producing shop drawings. The originator should be notified immediately of any discrepancy. This drawing is copyright and remains the property of NK Architectural.

1 SITE PLAN 001
1 : 200