



NOTES

ALL DIMENSIONS TO BE CHECKED ON SITE PRIOR TO ANY MANUFACTURING OR FABRICATION AND ANY ANOMALIES TO BE BROUGHT TO THE ATTENTION OF THE ARCHITECT.

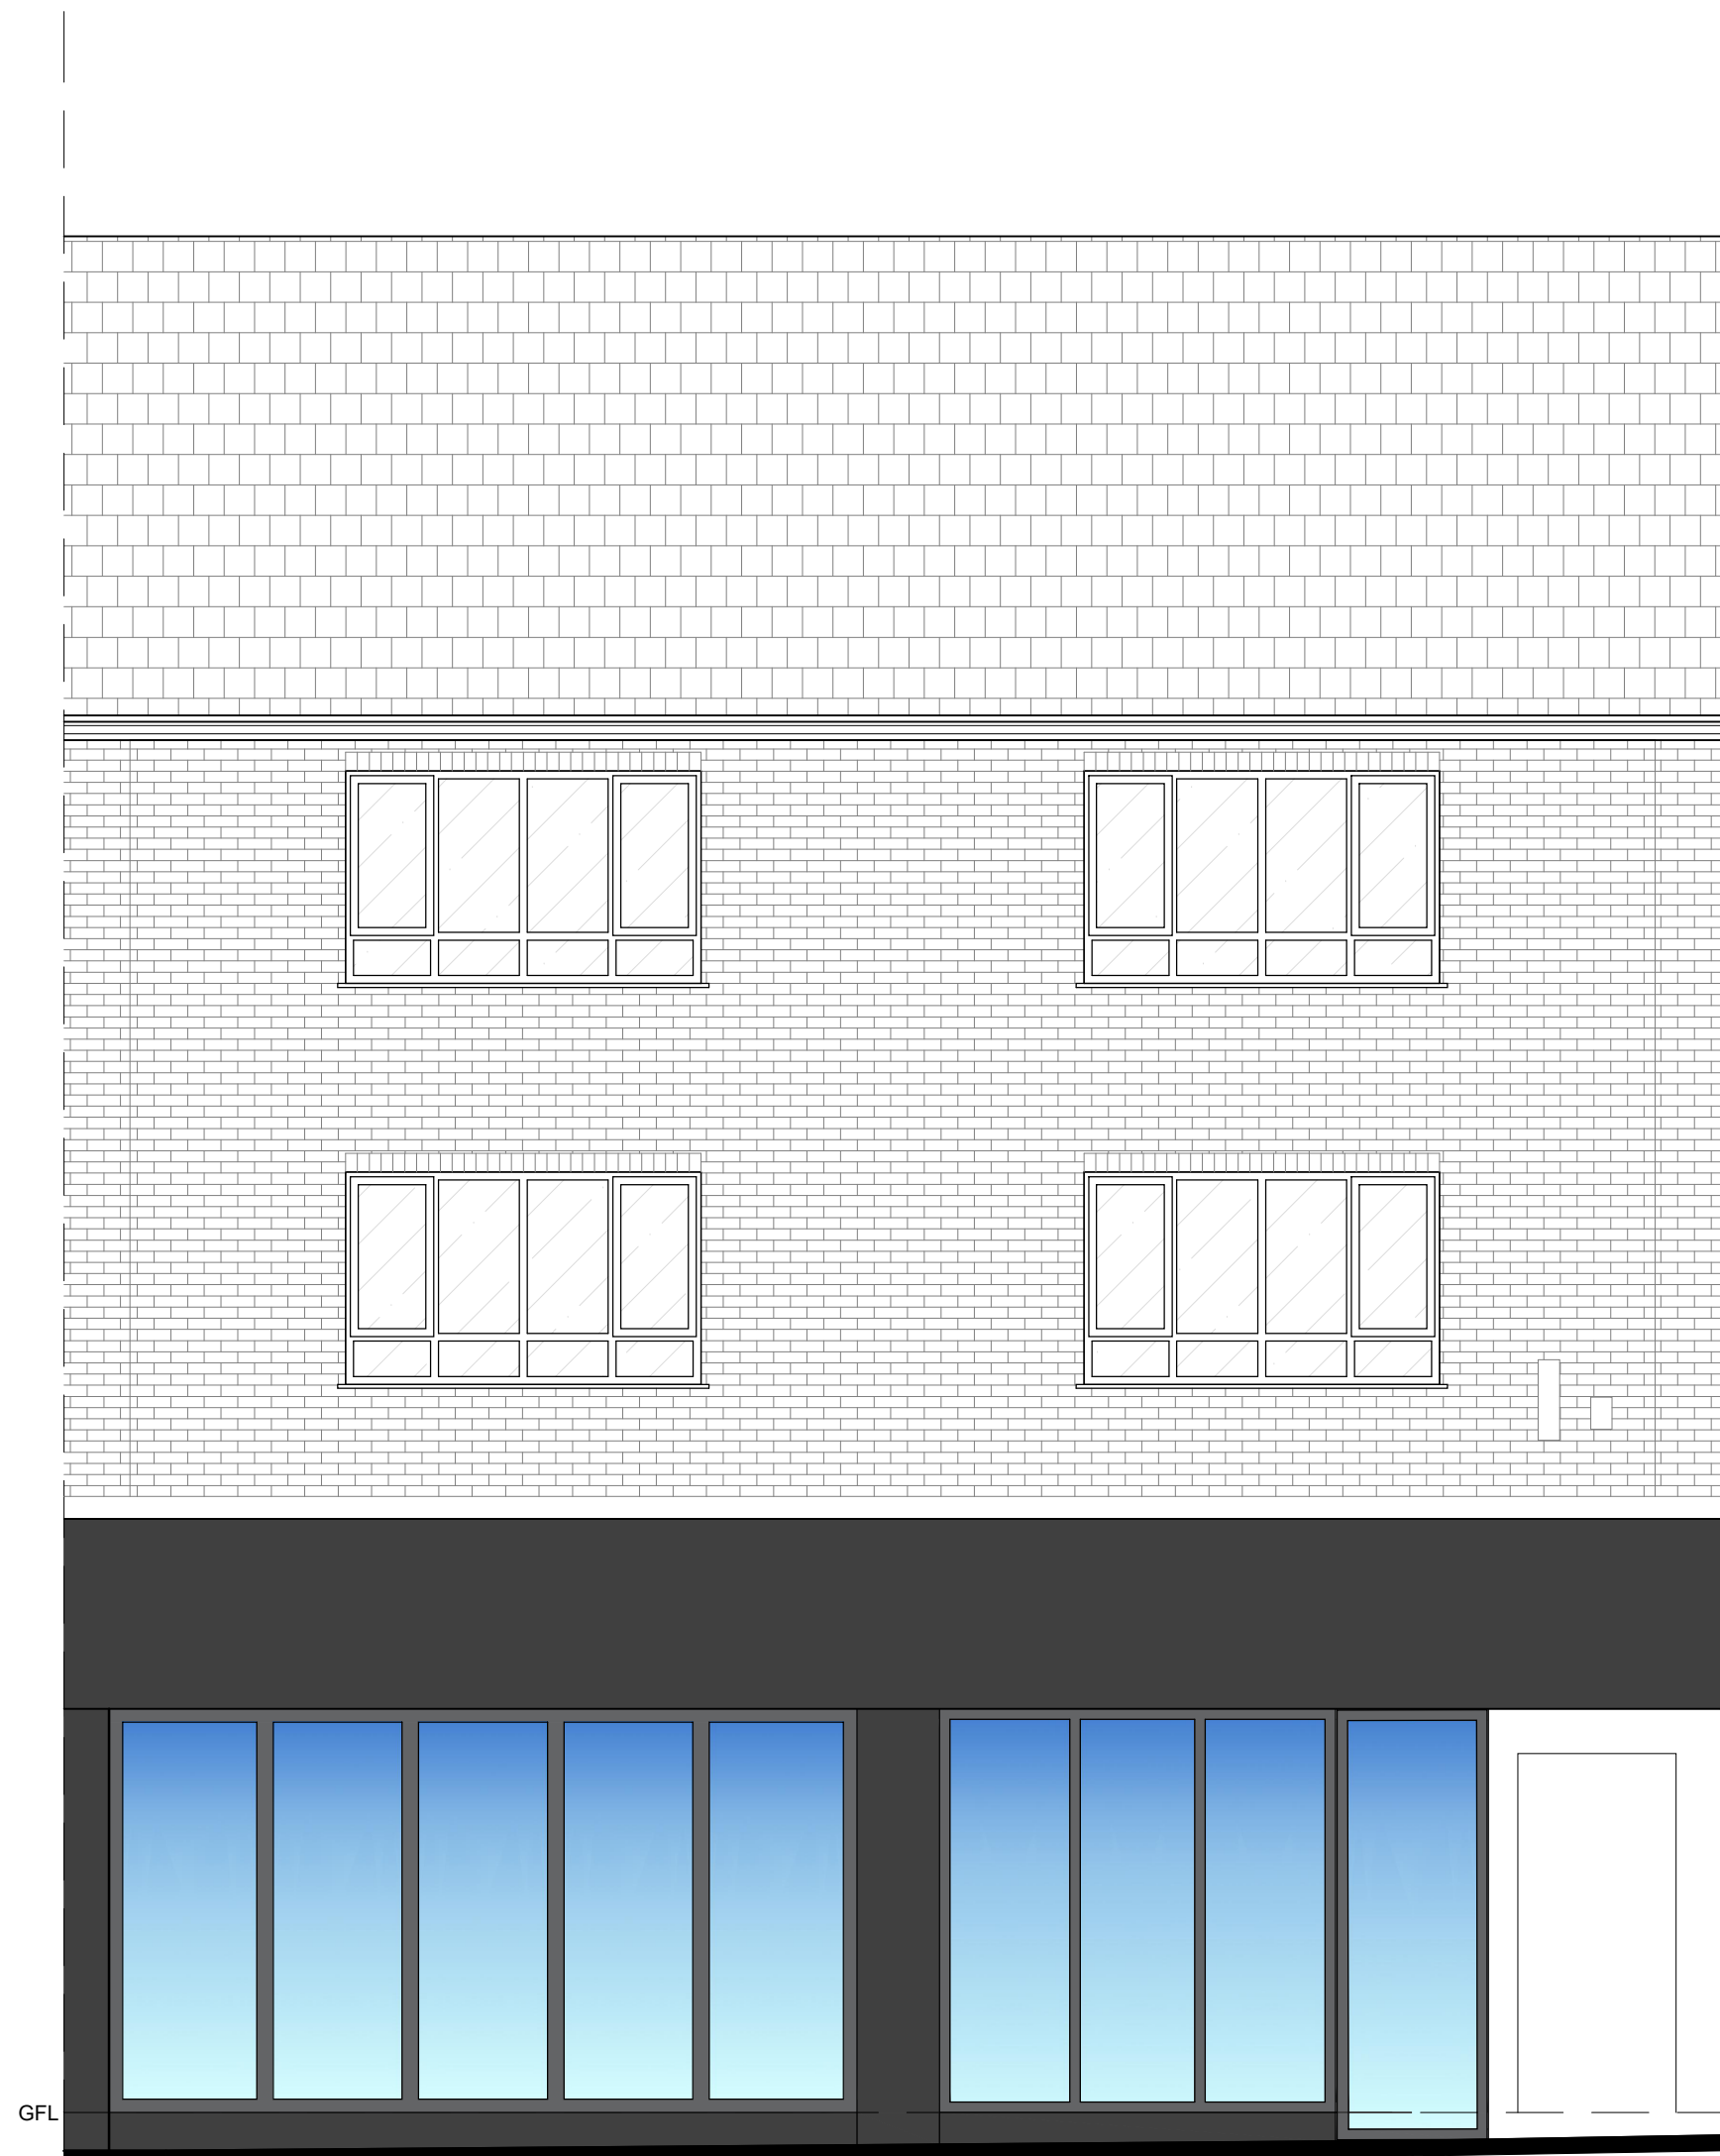

PROPOSED FRONT ELEVATION
1:50

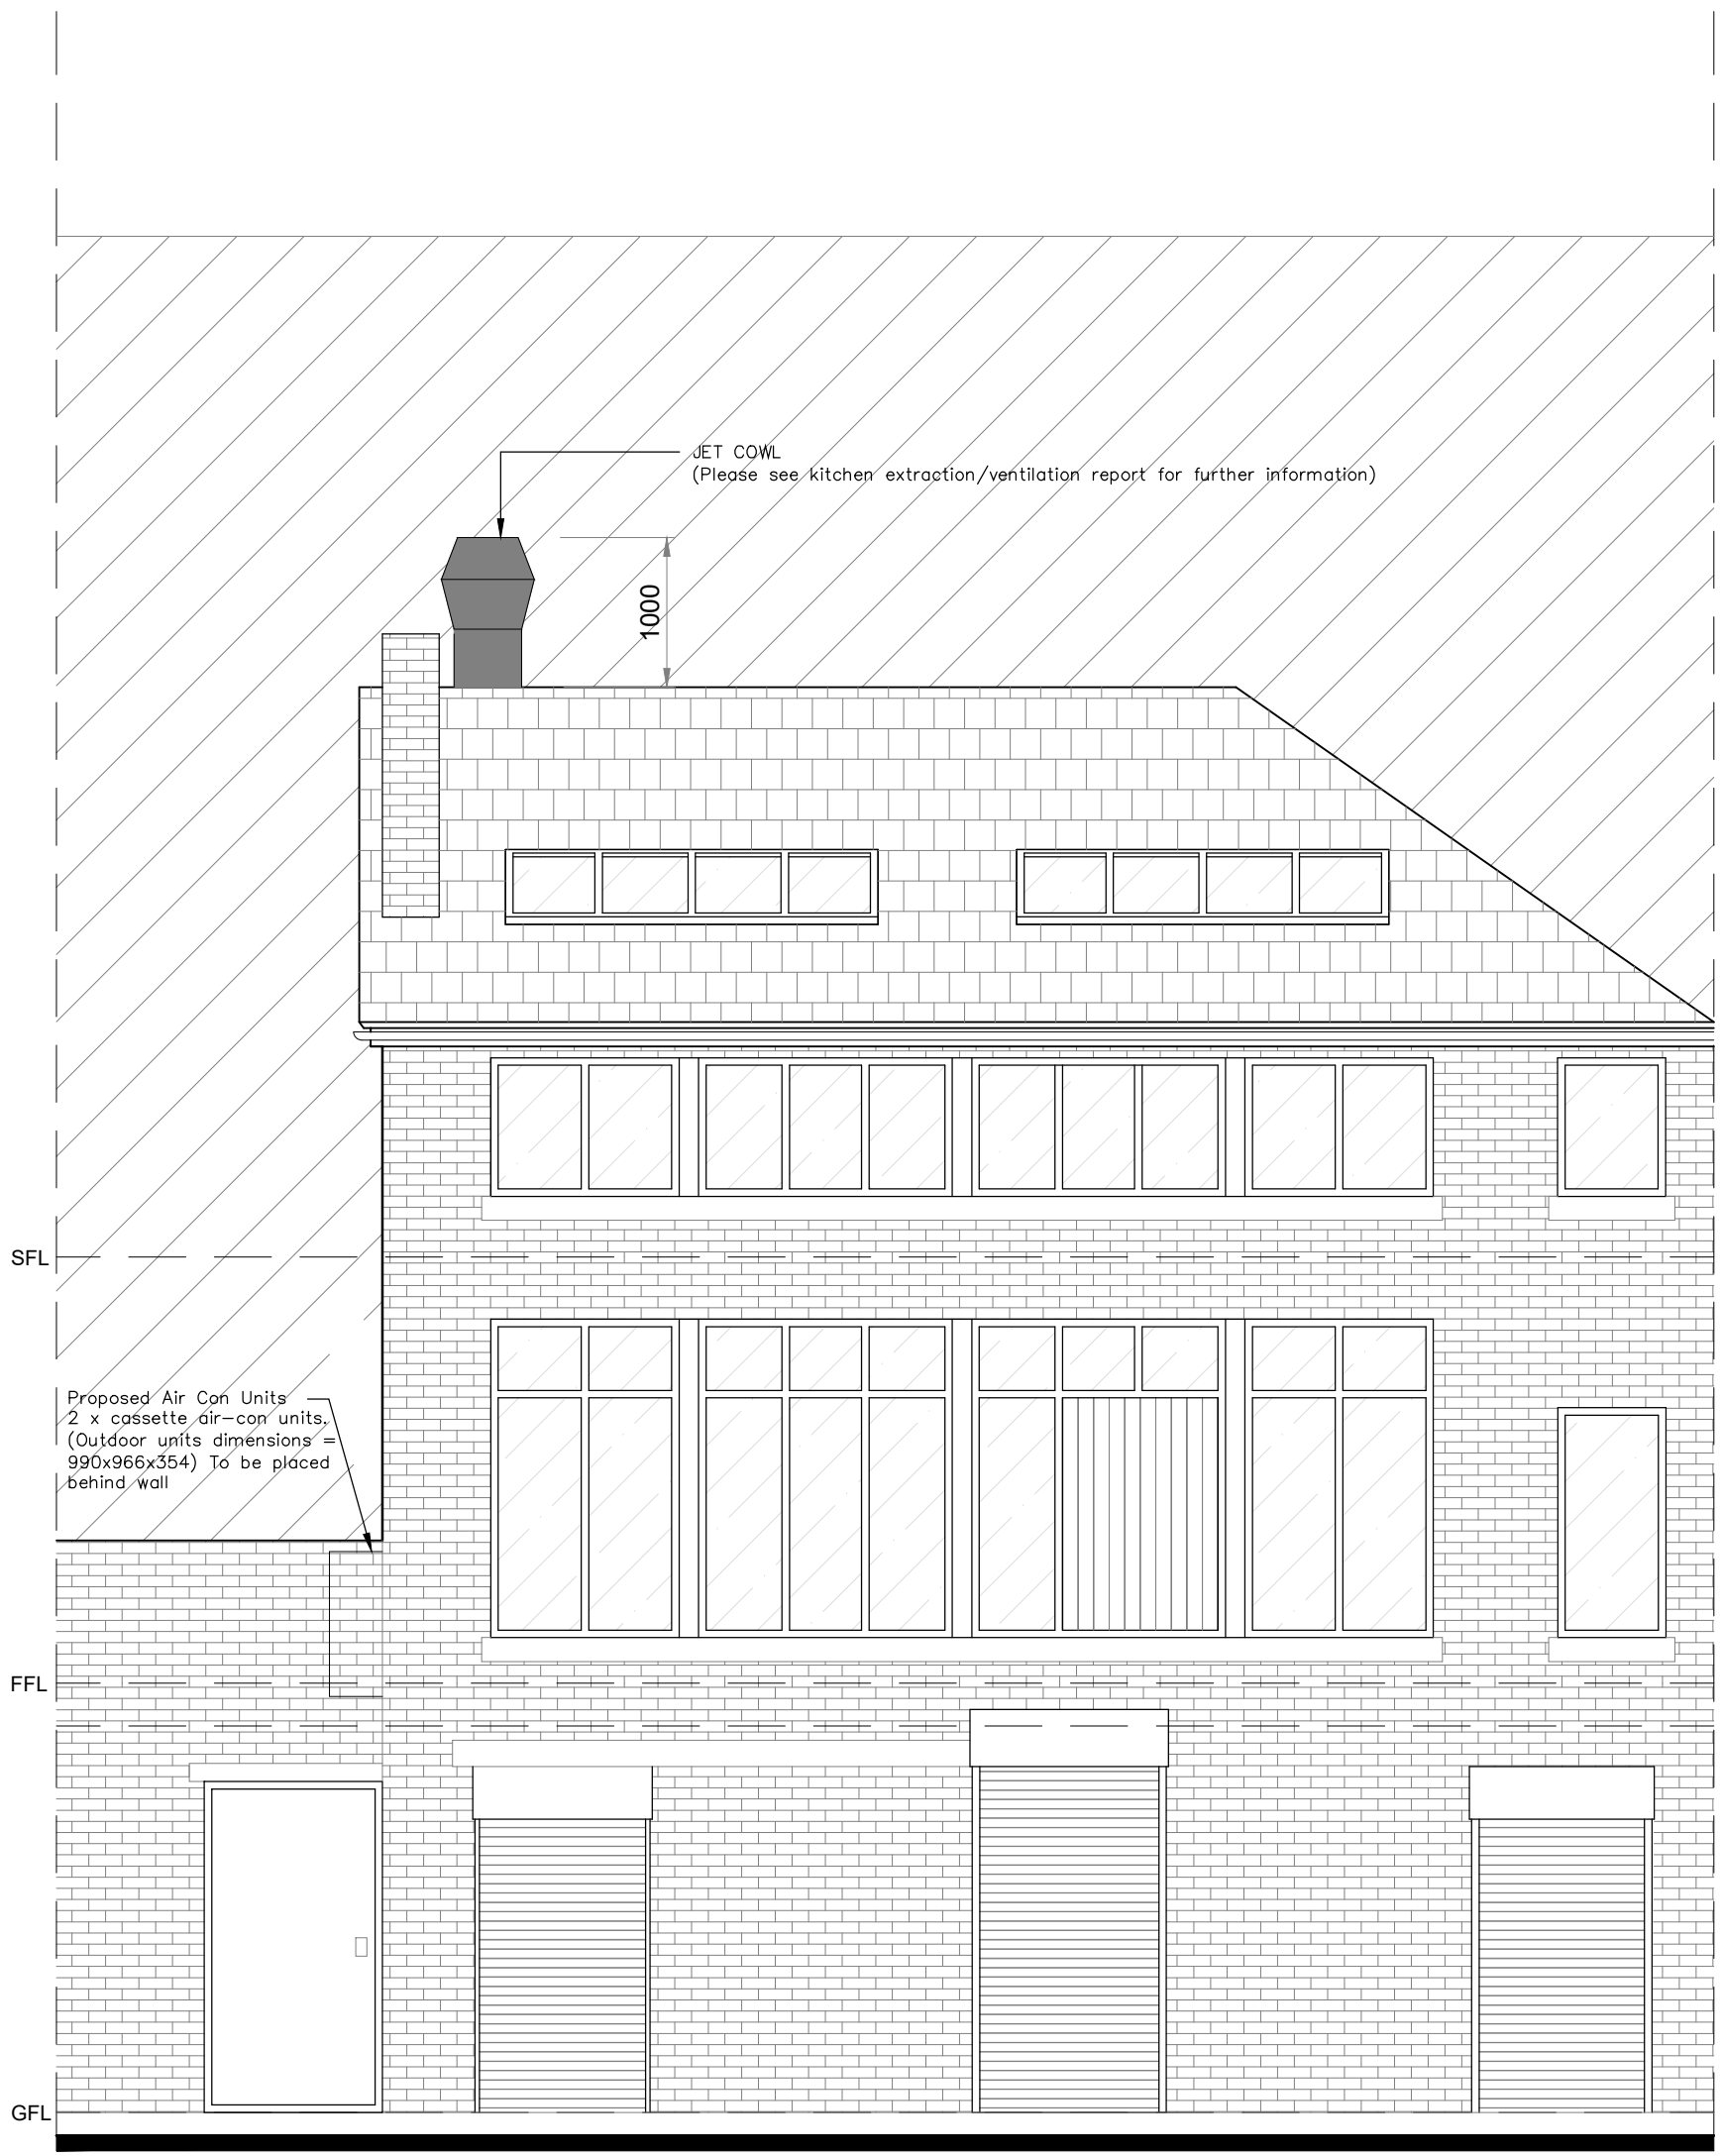

PROPOSED REAR ELEVATION
1:50



REV	AMENDMENTS	BY	DATE
E	FLU RELOCATE/DOORS ALT.	TB	08.01.24
D	M.E INFO ADDED	TB	27.11.23
C	REMOVE SIGNAGE	TB	25.07.23
B	ADDITIONAL INFO	TB	14.07.23
A	FIRST ISSUE	TB	27.05.23

PROJECT
PROPOSED ALTERATIONS/CHANGE
OF USE
71 - 73 BRIDGE STREET
MANCHESTER
M3 2RH

CLIENT
MR IAN MAUGHAM

DRAWING TITLE
PROPOSED ELEVATIONS

DRAWN	TB	DATE	27.05.23
CHECKED		SCALE	1:50 (A1)
APPROVED			

JOB No.	DRG No.	REVISION
--	06	E