



NOTES

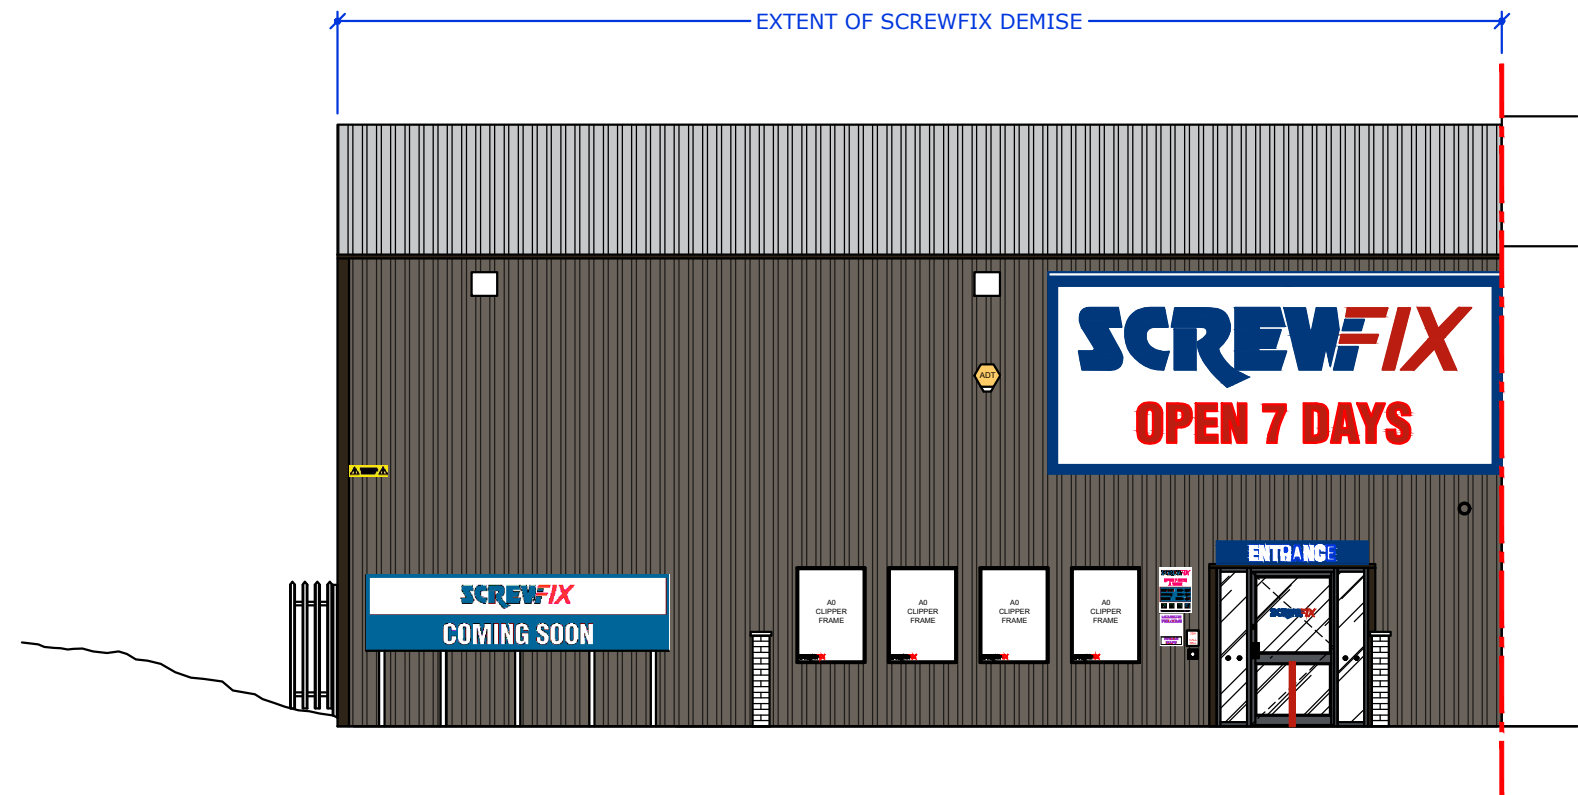


EXISTING FRONT ELEVATION '1'

SCALE 1:100

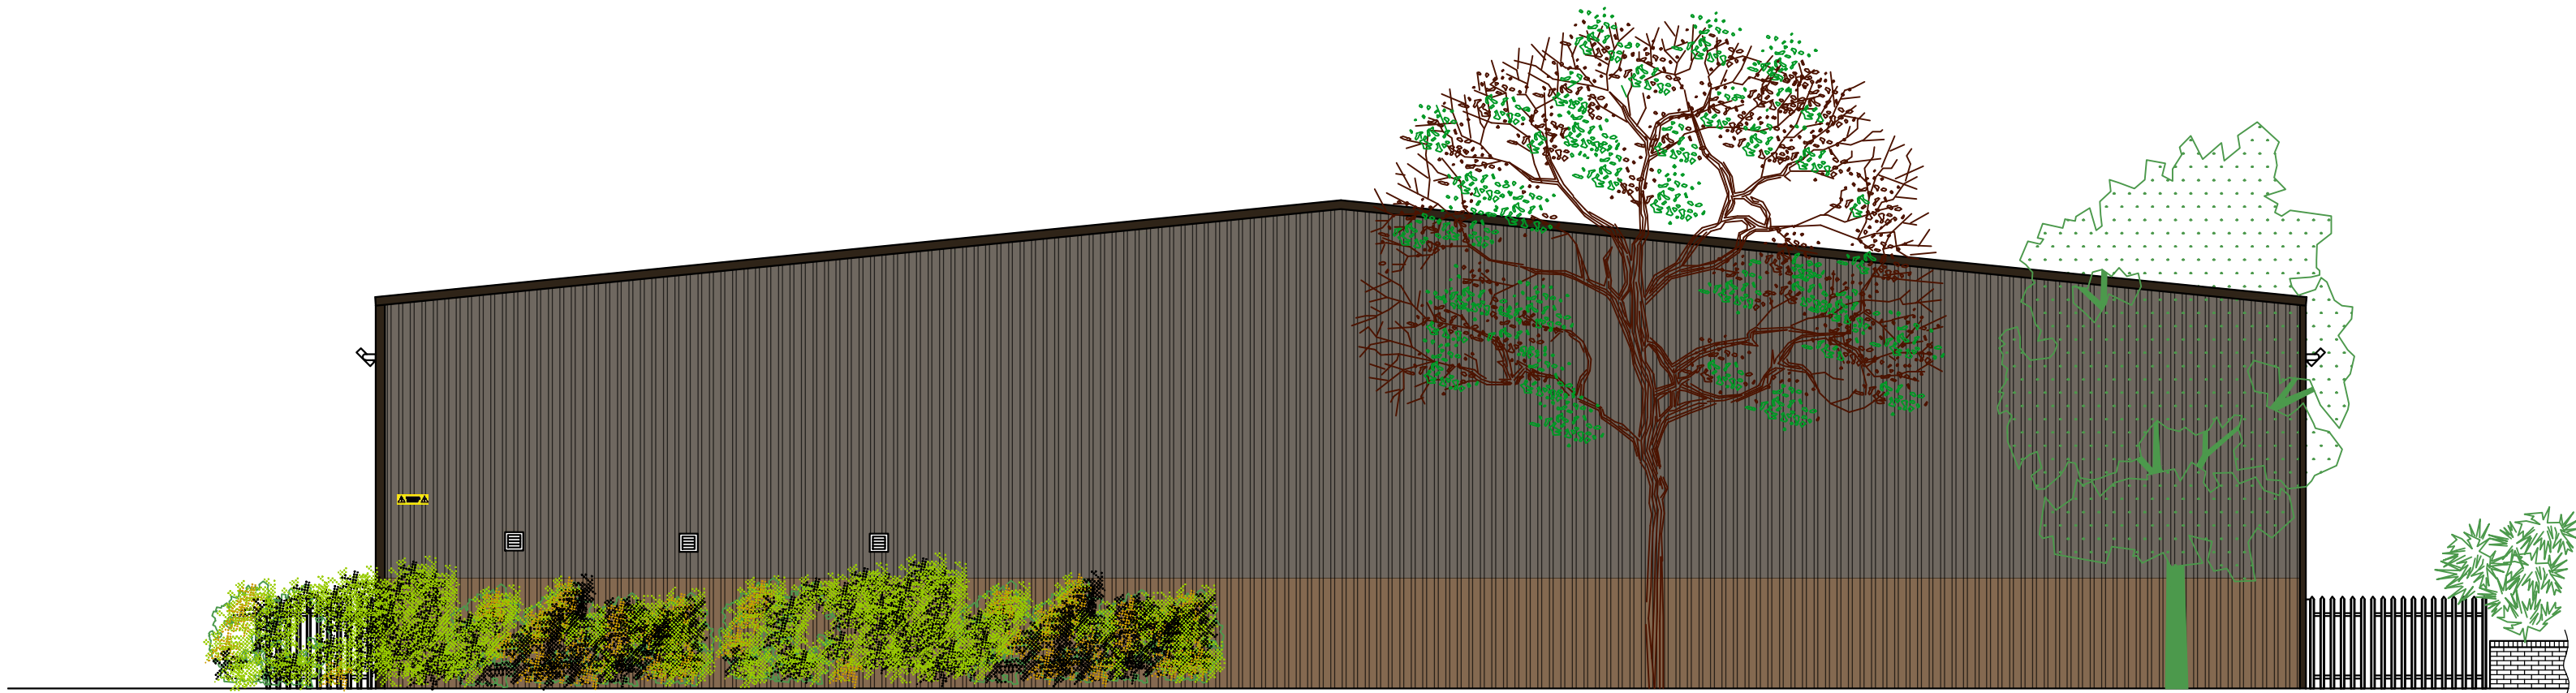


EXISTING SIDE ELEVATION '2'

SCALE 1:100

 

EXISTING REAR ELEVATION '3'

SCALE 1:100

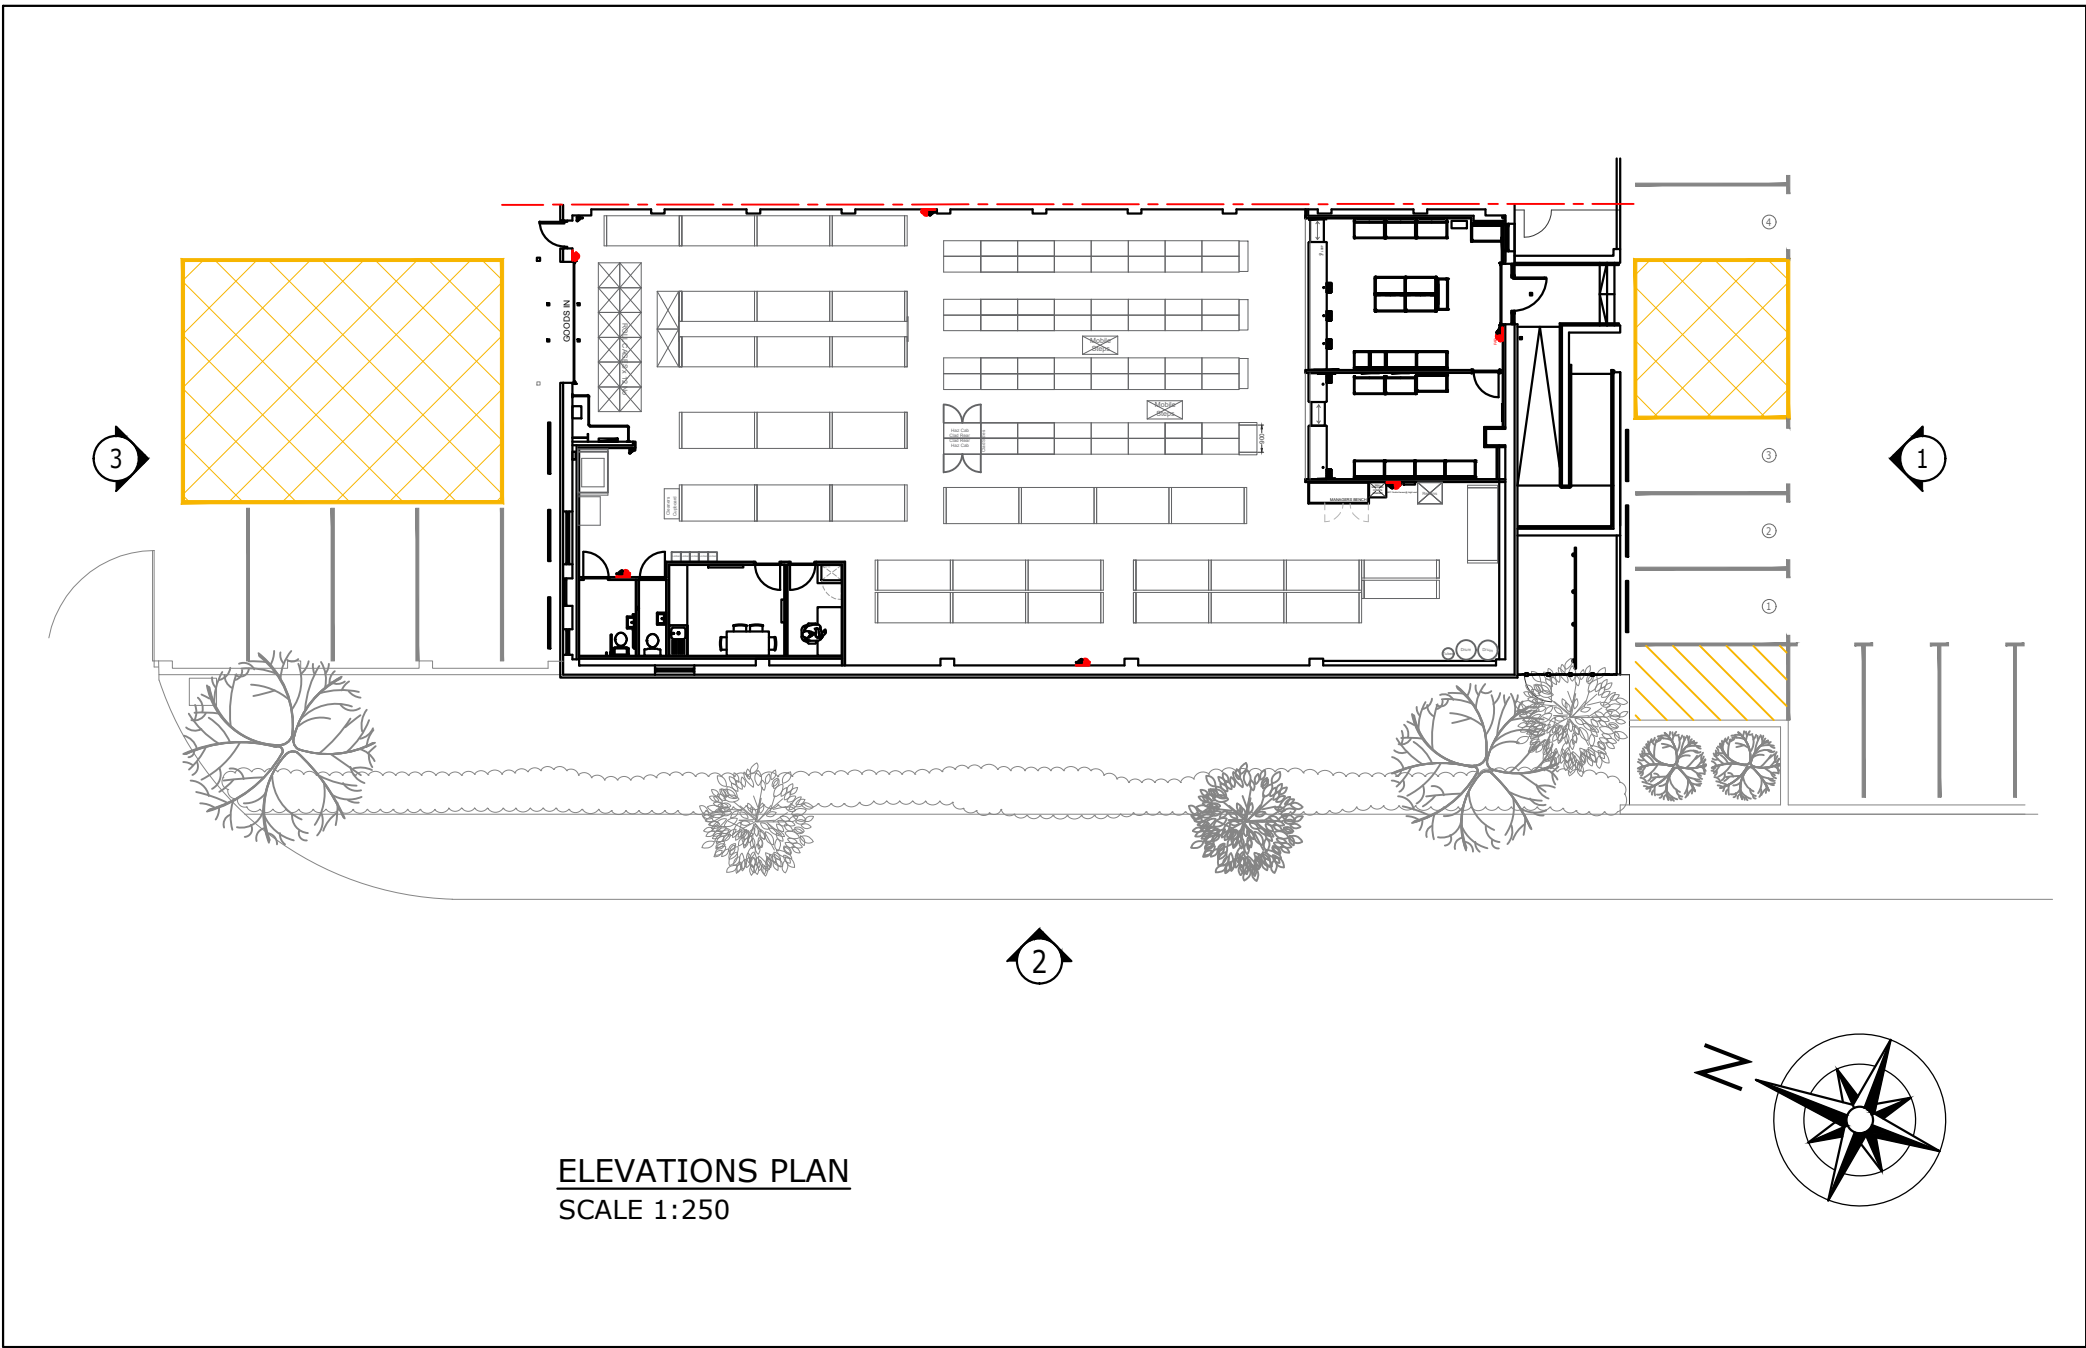

REV	DESCRIPTION	BY	DATE
-----	-------------	----	------

Drawing status:-

FOR PLANNING

Client:-

SCREWFIX

Project:-

ASHP INSTALLATION

Address:-

Unit 3A, Albany Road Trading Est.
CHORLTON-CUM-HARDY

Title:-

EXISTING
EXTERNAL ELEVATIONS

DWG No.

11007-103-02

Date Created

Revision

09.05.2024

-

Drawn By

Checked By

Scale

Sheet Size

DR

BIL

as noted

A1

Please note: - No alterations may be made to the method of manufacture, materials specified & dimensions shown on this drawing without prior consultation with BIL cad dept. Any products specified on this drawing MUST be used in accordance with the manufacturers specification. Should any costs be incurred due to unconfirmed alterations the manufacturer may be liable.



Bridgford Building
Wellington Crescent
Tradley Park
Uckfield
Staffordshire
WS13 8RZ