



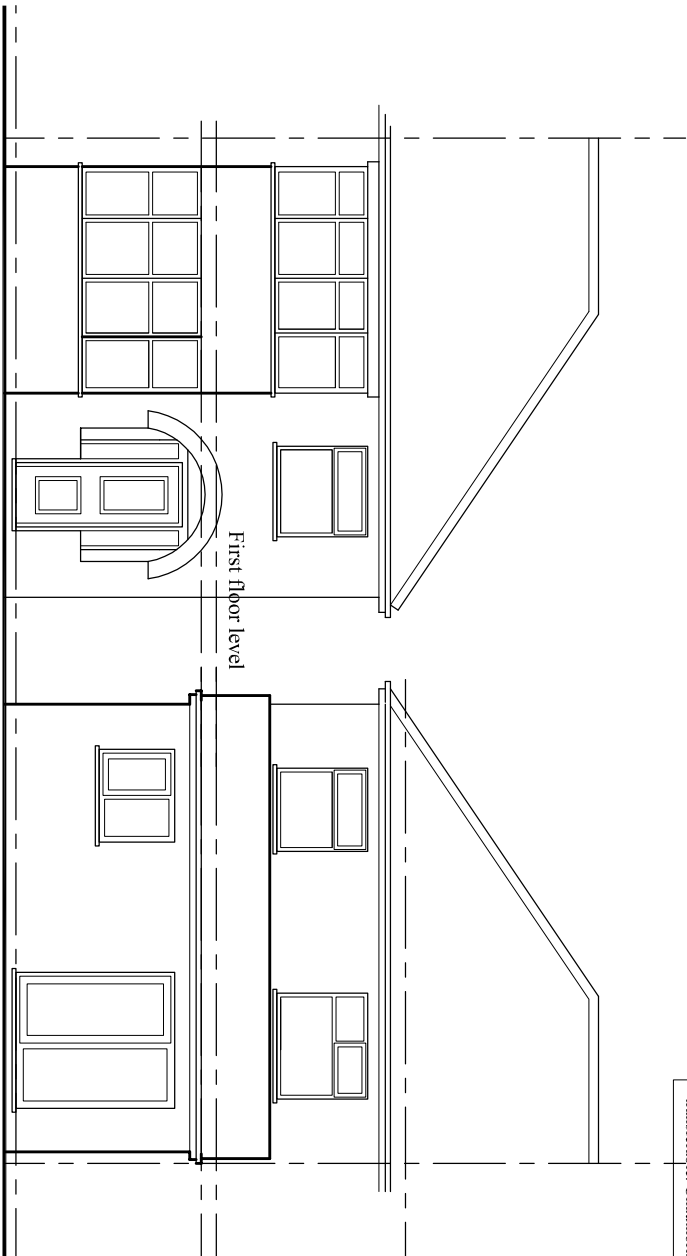


EXISTING FRONT ELEVATION


EXISTING REAR ELEVATION

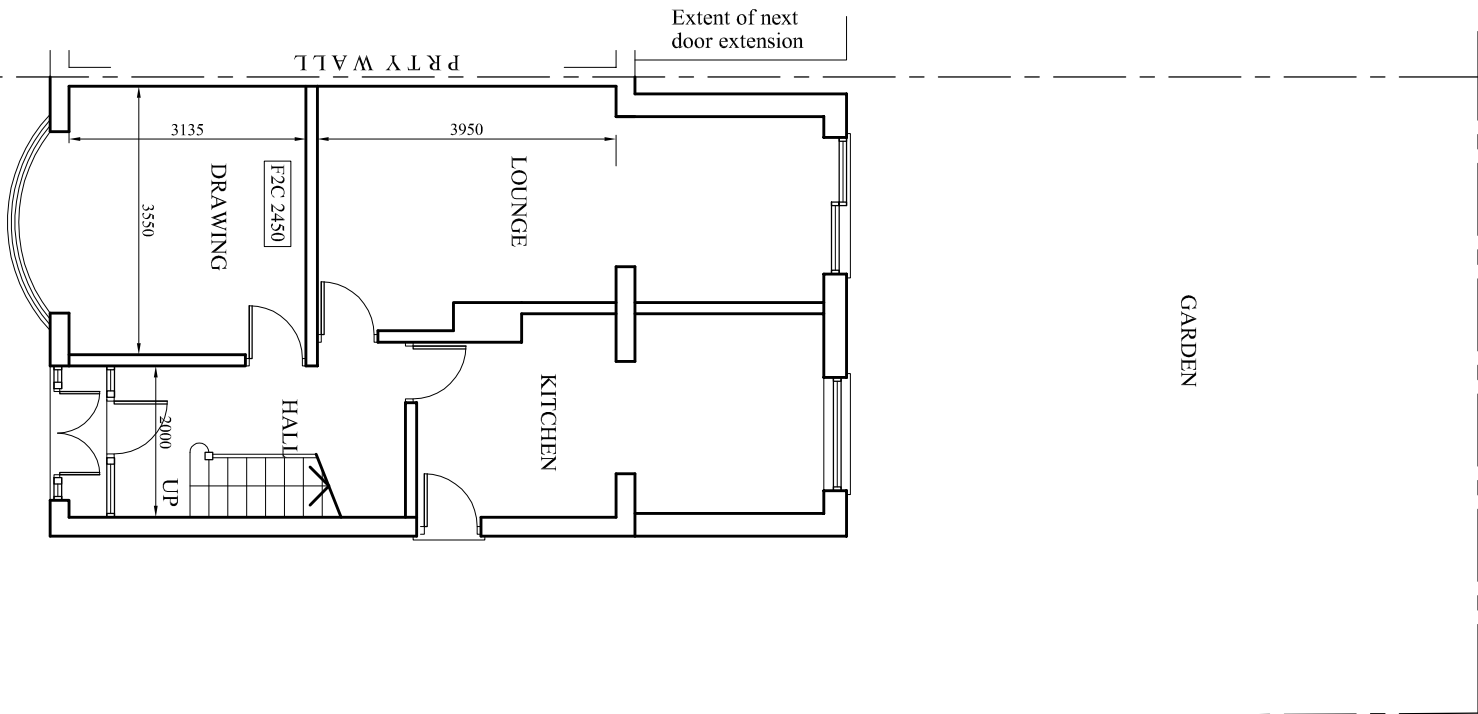

EXISTING GROUND FLOOR PLAN

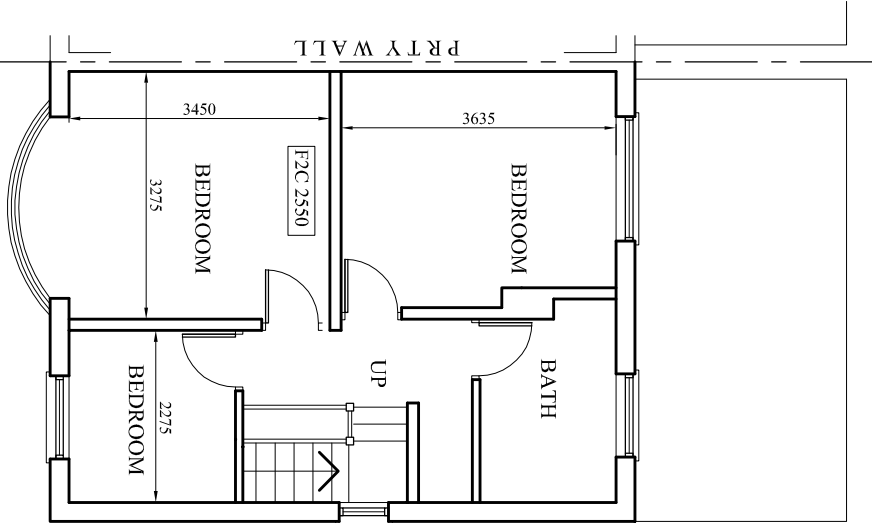

EXISTING FIRST FLOOR PLAN

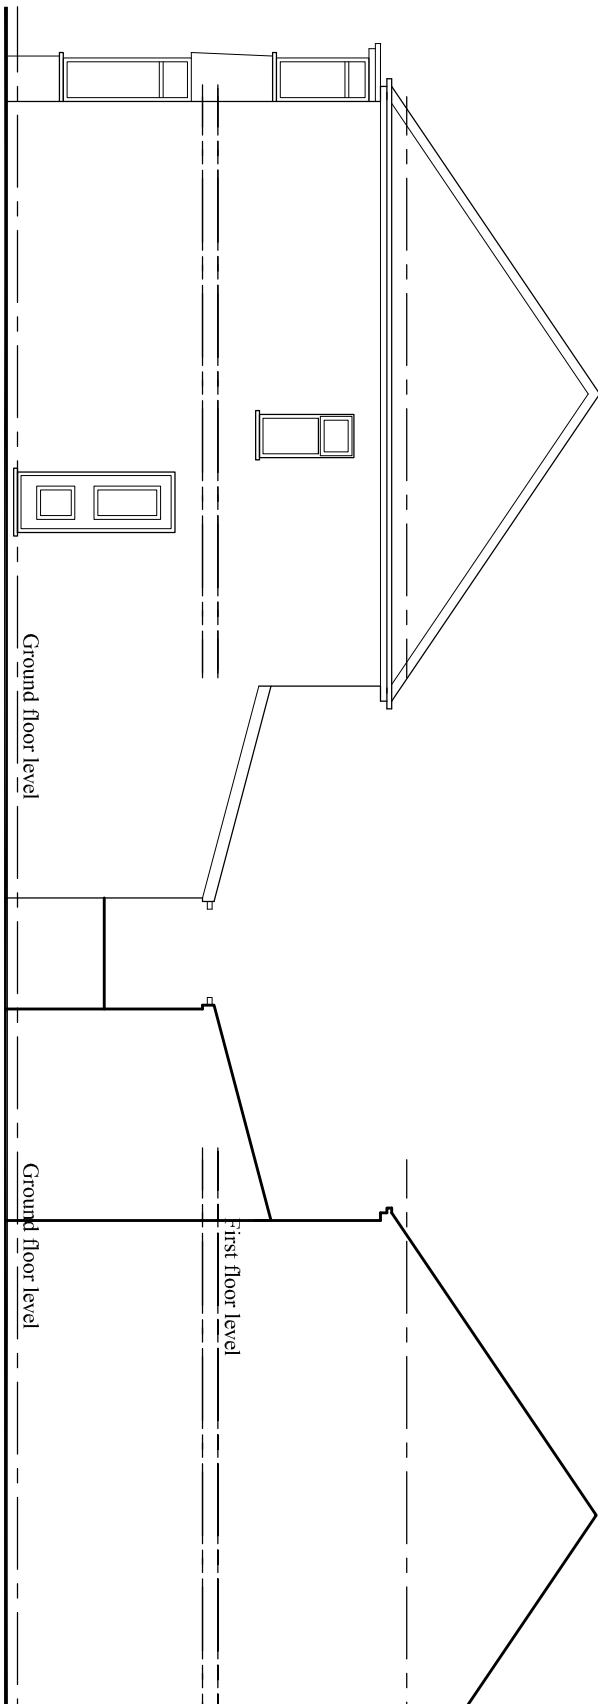

EXISTING SIDE ELEVATION

EXISTING SIDE ELEVATION

PROJECT
889 Kingsway, Didsbury

CLIENT
Mr. Talha

DRAWING TITLE
Existing Plan

JOB No
NA-P01

SCALE
1:100@A3

DATE
May 2024

REVISION
-

t: 0782 895 3405

e: nadesignandbuilds@gmail.com