


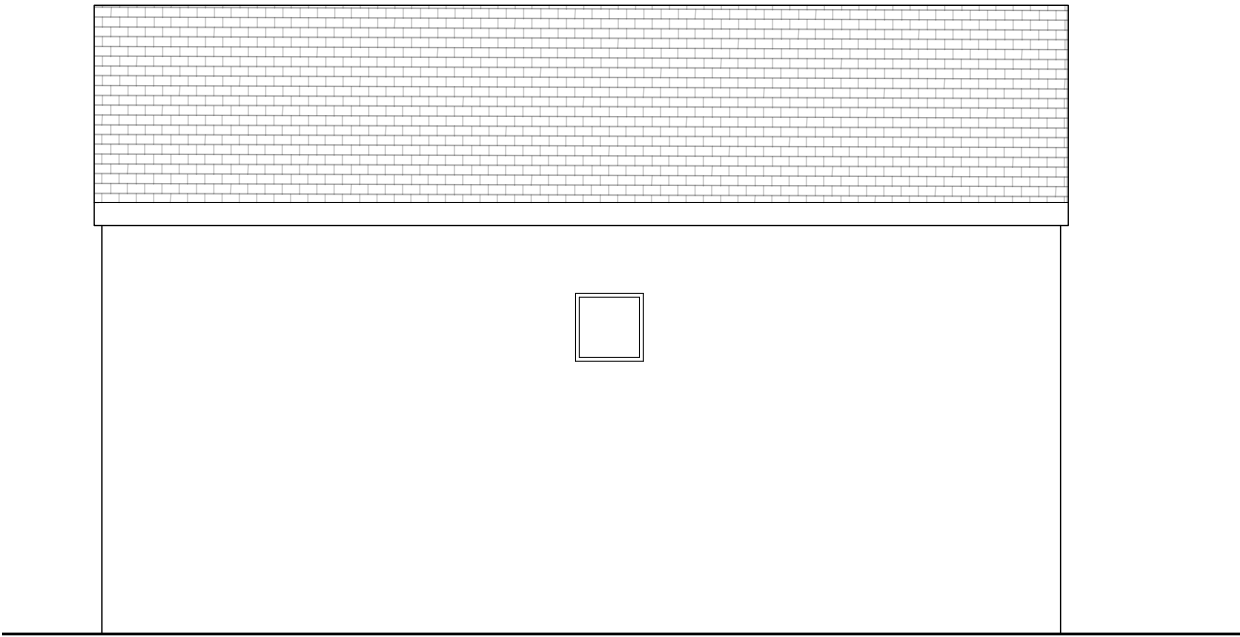

1 Existing Rear Elevation
Scale: 1:100



2 Existing Side Elevation
Scale: 1:100

2408-Manor Drive

Existing Elevations

dwg 2408-002 rev -

scale 1:100 @ A3

issued for information only

date 14/04/2024 drawn MM checked MM

mcnulty architects

RIBA
Chartered Practice

mcnulty architects ltd
Designworks
The Colony Wilmslow
Altrincham Road
SK9 4LY

info@mcnultyarchitects.com
01625 468 991