


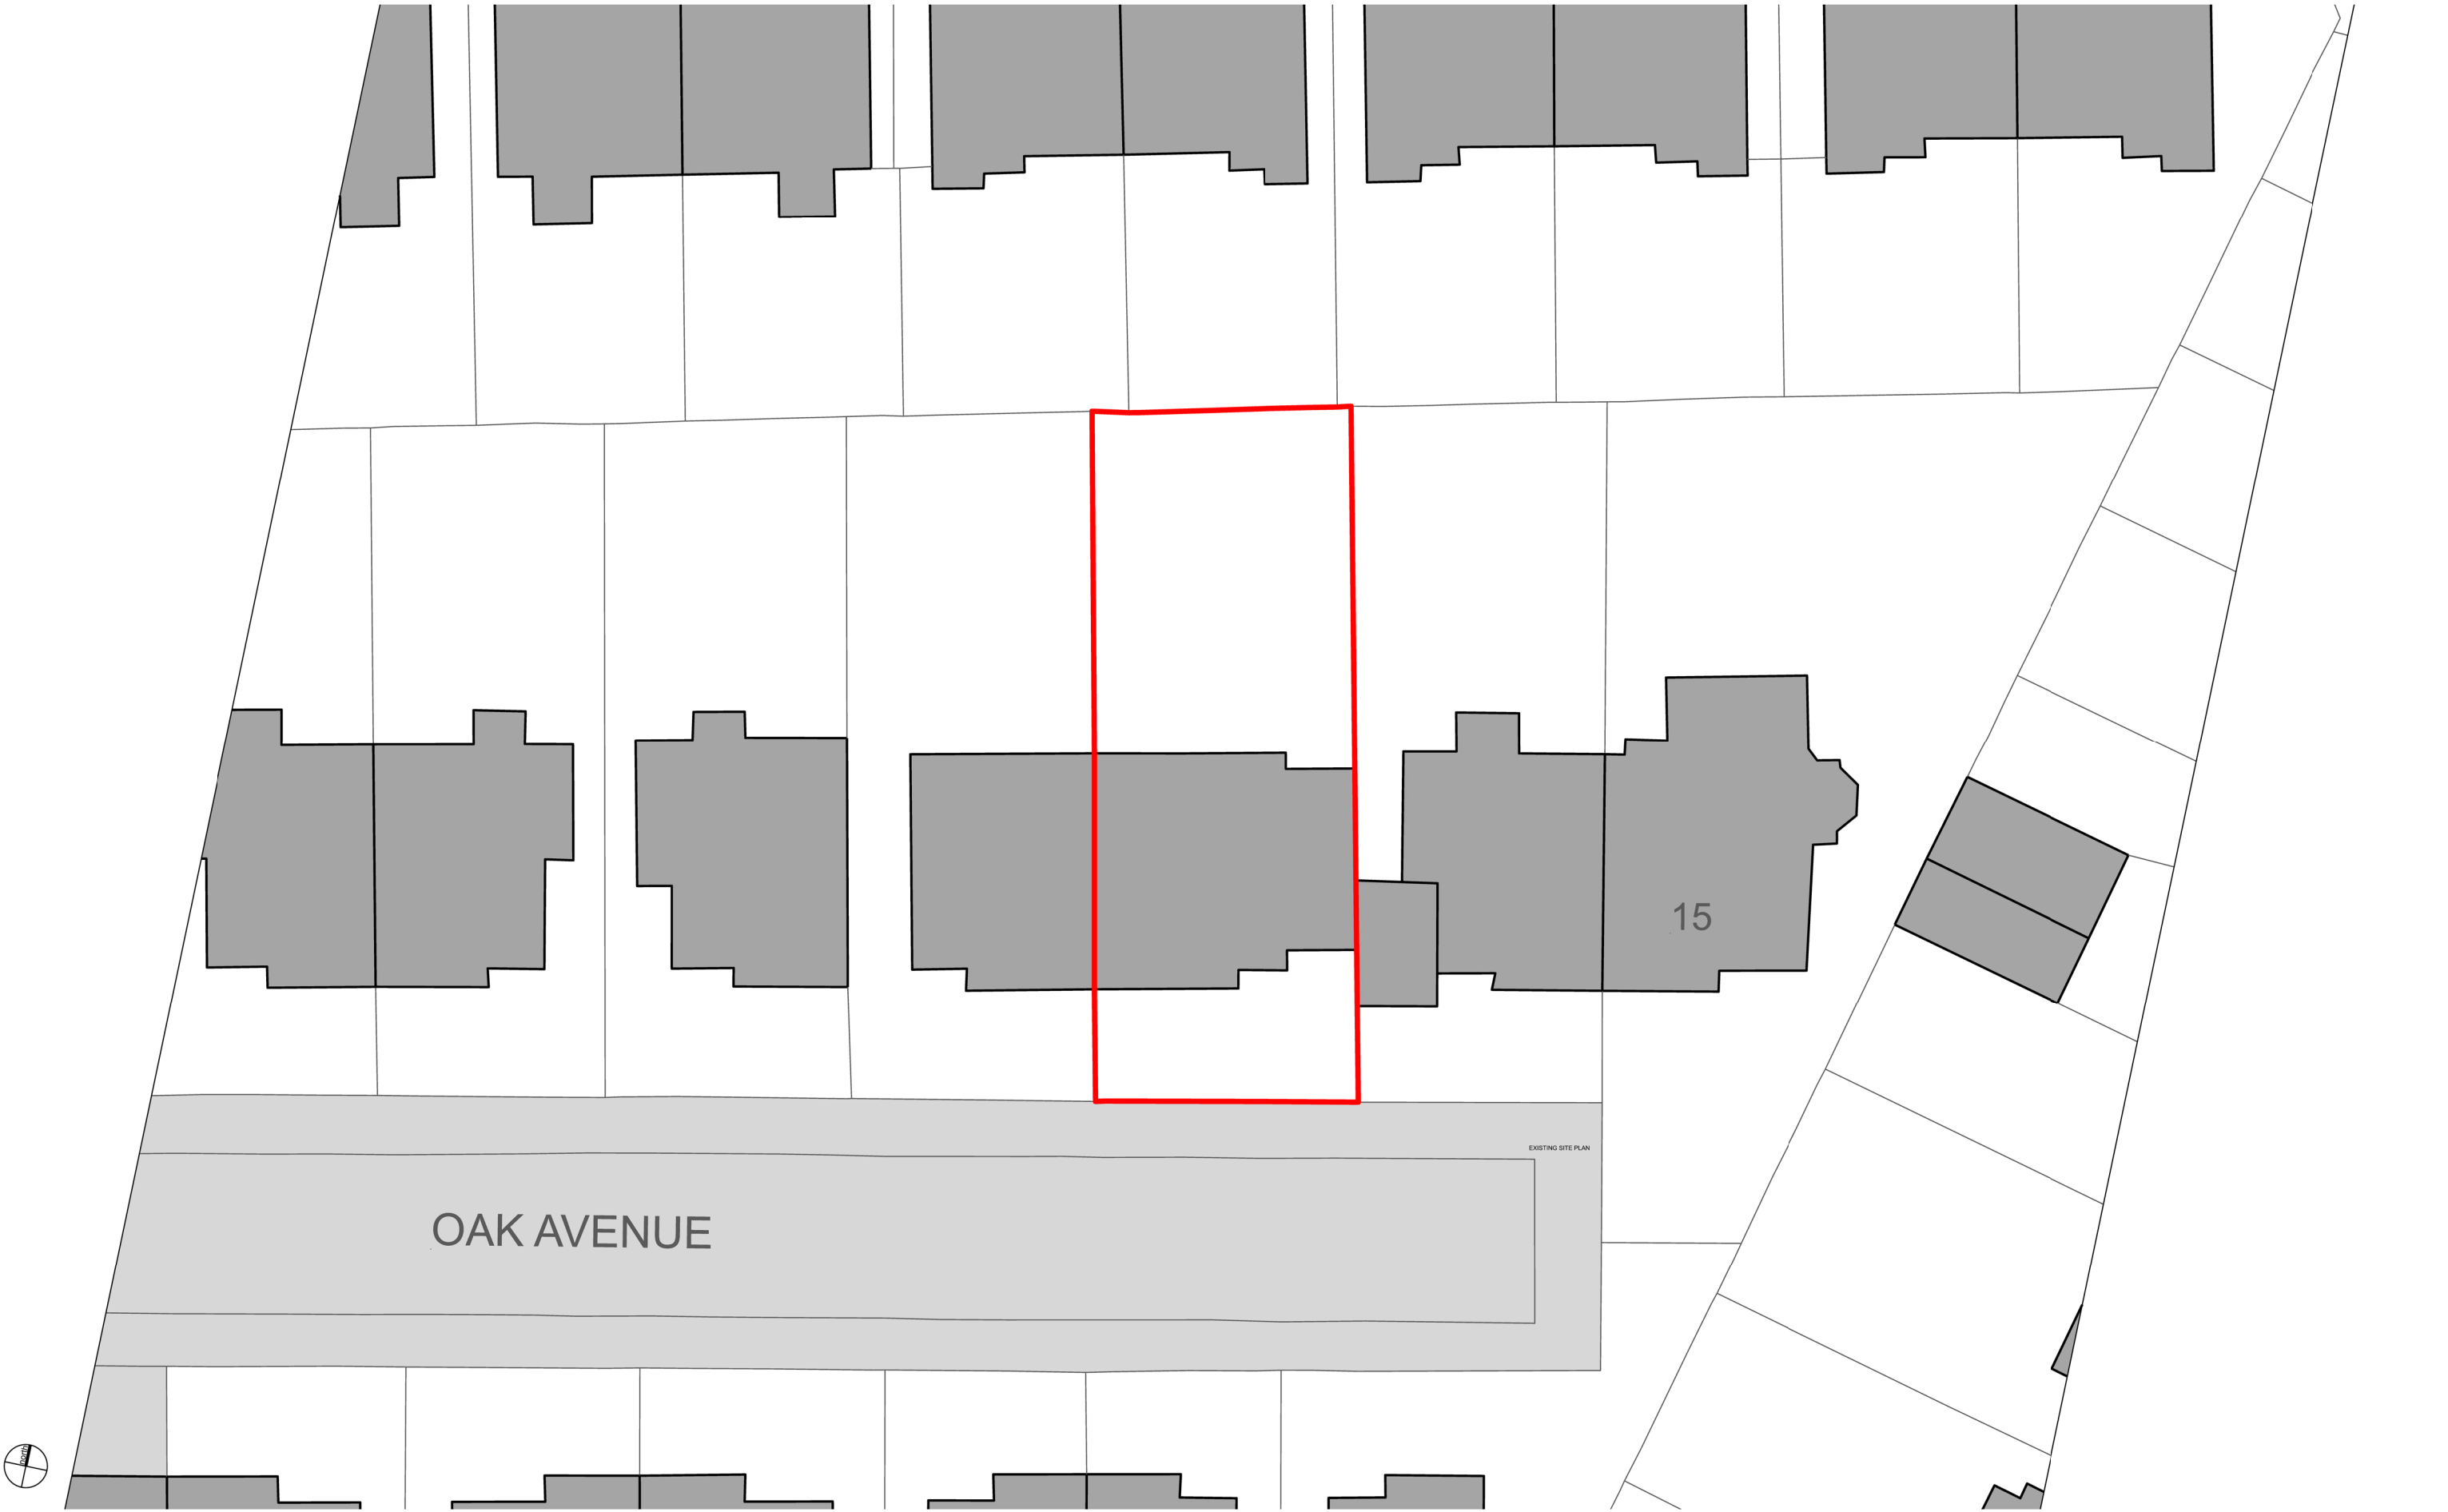

edmunds architects ltd
www.edmundsarchitects.com

Notes

 Site boundary (309 m²)

Rev.	Date	Drawn	Description
P1	06.09.2023	AE	Issued for Planning

Project
11 OAK AVENUE
Client
MRS L WISE & MR B CRANGLE
Scale
1:250 @ A3
Status
FOR PLANNING
Drawing no. / Title
0083_al(05)002_P1

edmunds architects

EXISTING SITE PLAN