


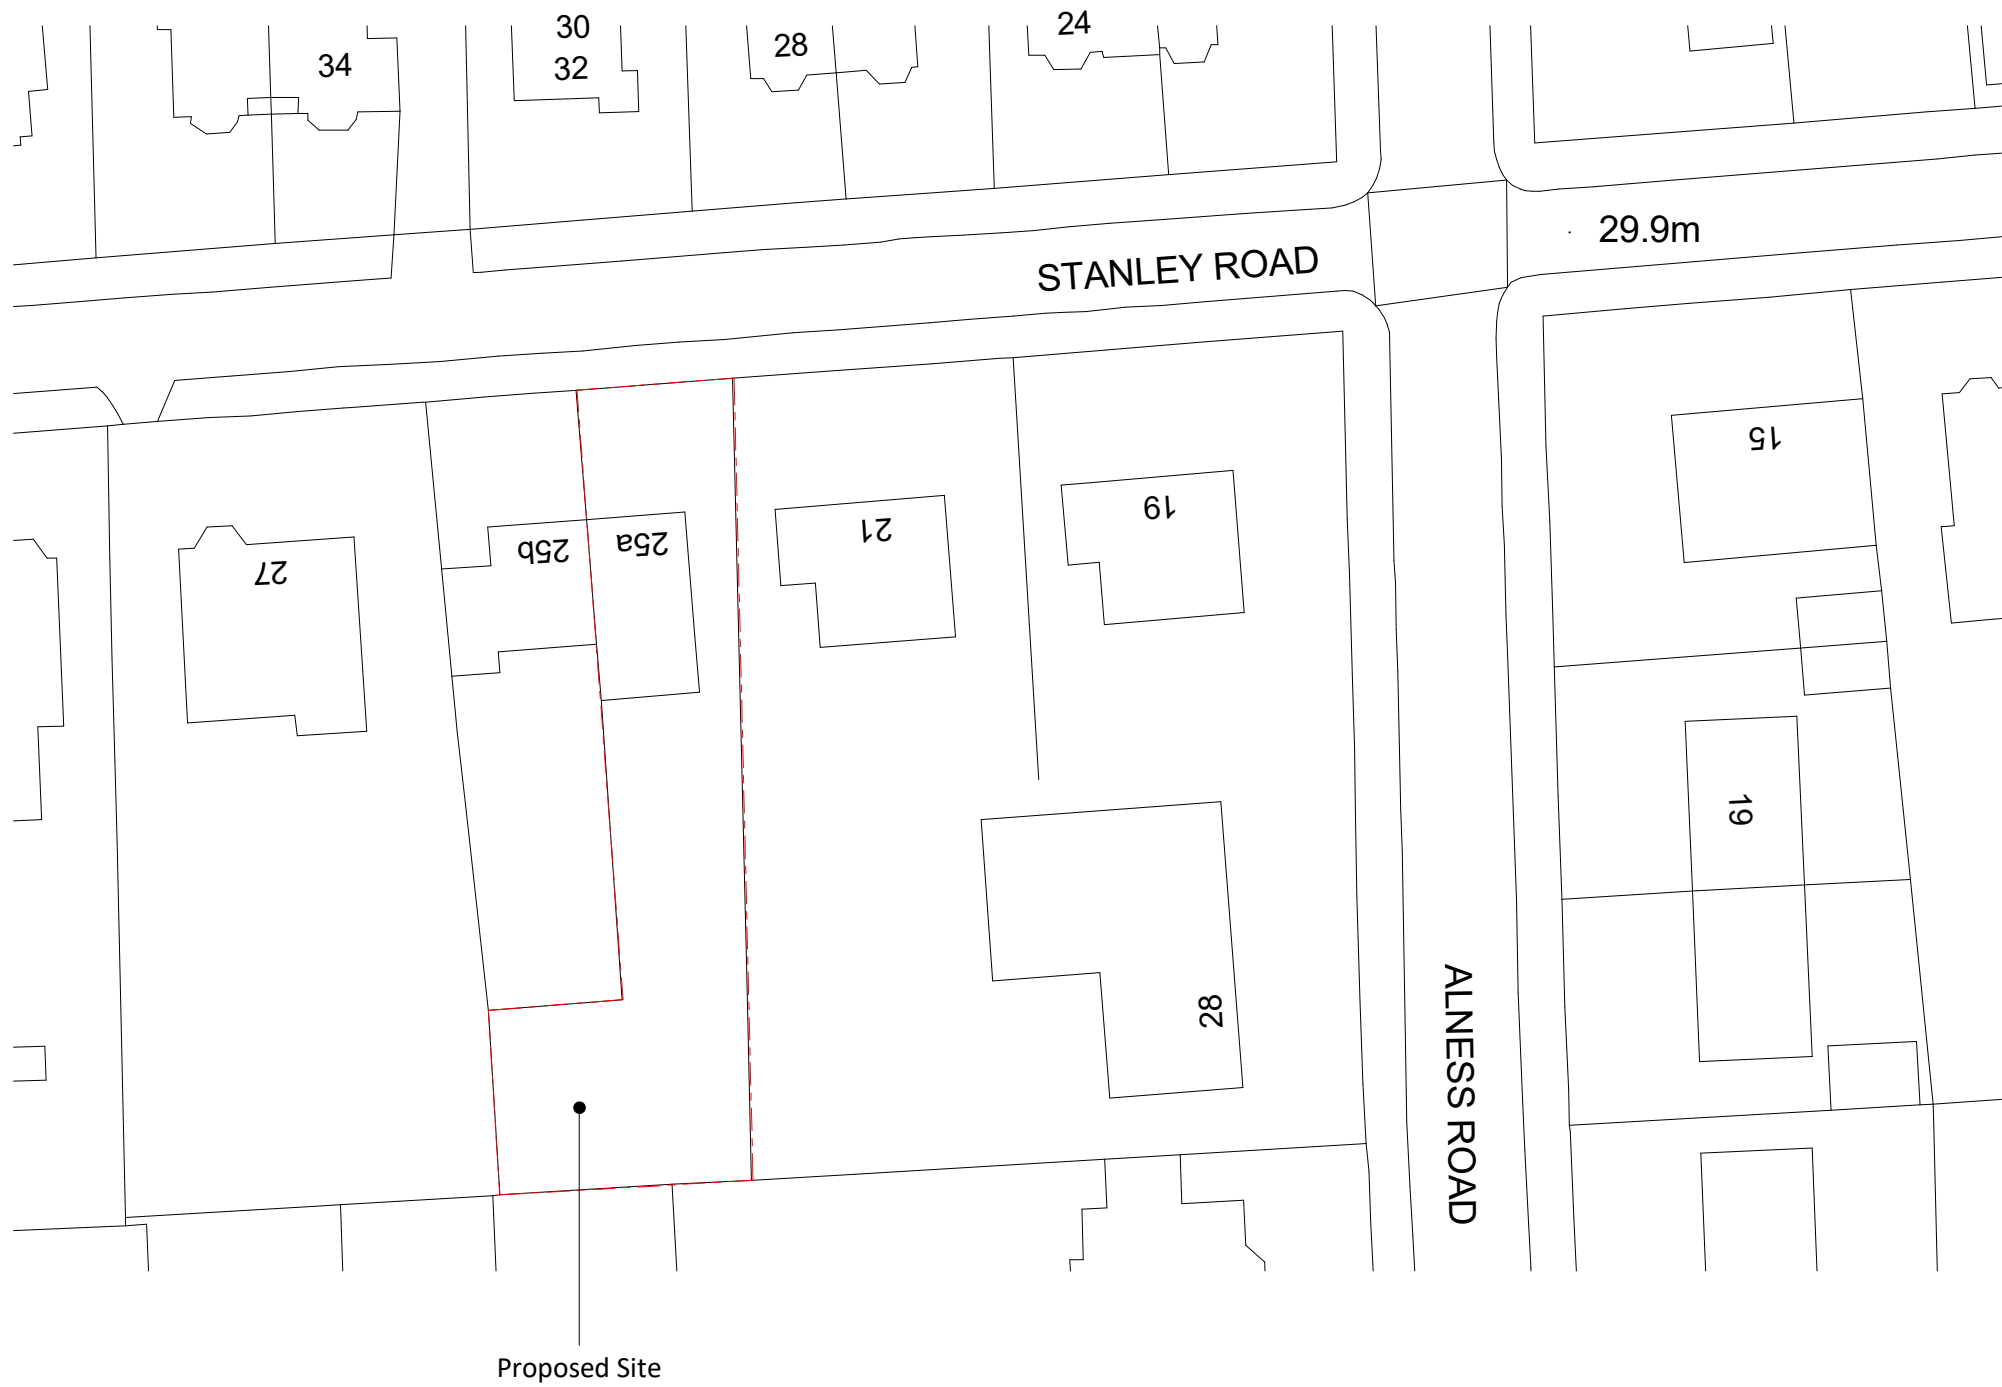

NOTES
All dimensions and levels to be checked on site

Any discrepancies are to be reported to the Designer before any work commences

This drawing shall not be scaled to ascertain any dimensions, work to figured dimensions only

This drawing shall not be reproduced without express written permission from the Designer

DISCLAIMER
When this drawing is issued in CAD, it is an uncontrolled version issued for information only, to enable the recipient to prepare their own documents/drawings for which they are solely responsible.

SOFTWARE INTEROPERABILITY
The desiner prepared this drawing using Autodesk REVIT Architecture.

The Designer does not accept liability for any loss or degradation of any information held in the drawing resulting from the translation from the original file format to any other file format or from the recipients reading of it in any other programme.

P1 16.02.24 DP Planning Submission

rev no.	rev date	rev by	description
---------	----------	--------	-------------

project
25A Stanley Road

location
Whalley Range, Manchester

employer

client
HELEN FAIRS

Designer

key plan

drawing title
OS Site Plan

Job number	Scale @ A3	drawn	KC	checked	DP
203170	1 : 500	rev date	16.02.24		

dwg purpose				Status		rev	
Planning				S0		P1	
bim project		origin	zone	level	type	role	5-digit no.
HRI-KAD-XX-		XX-	DR-	A-	00100		