




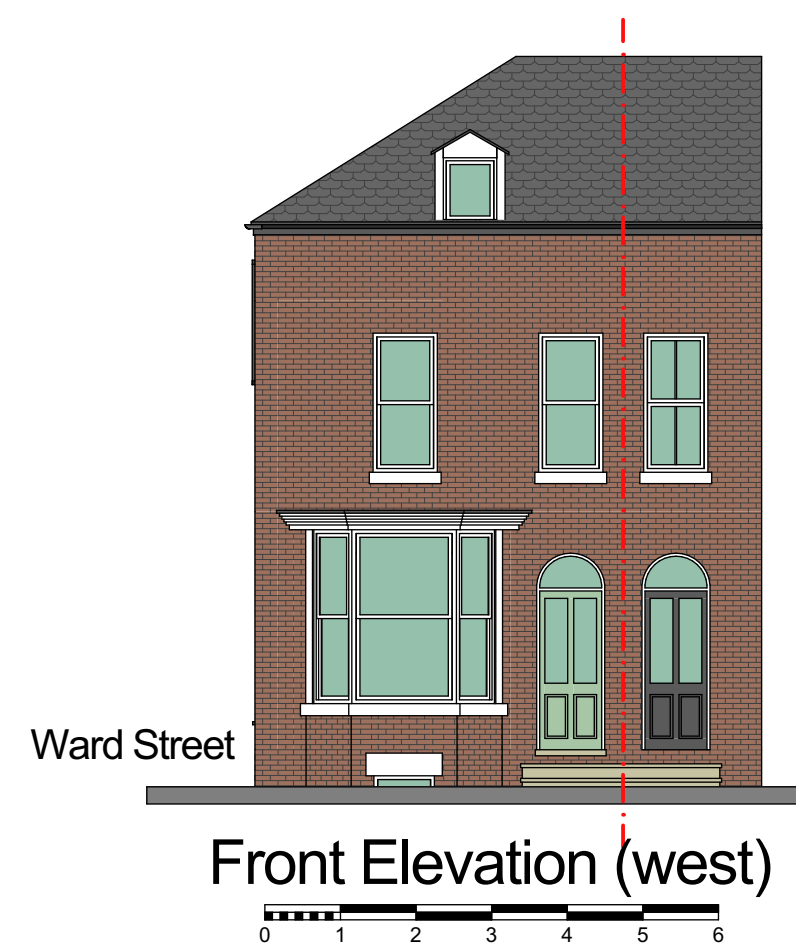


Front Elevation (west)

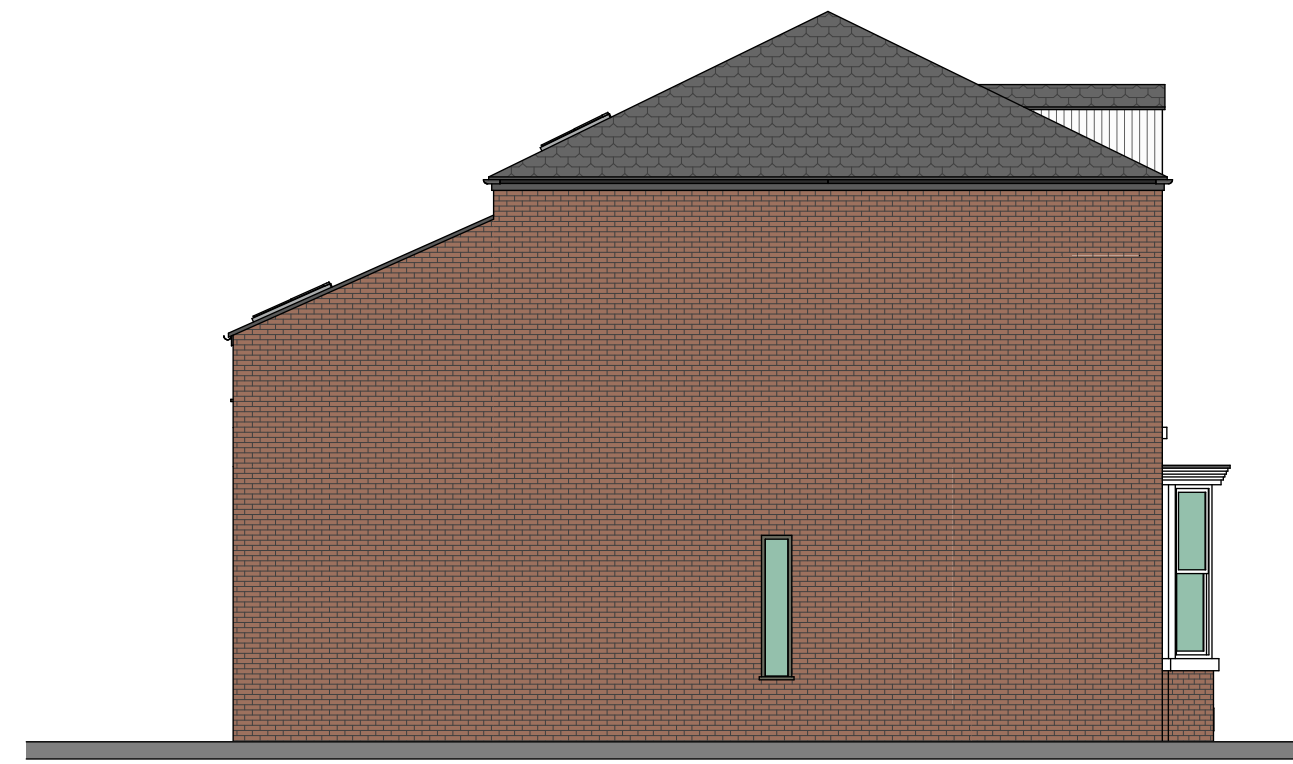


Side Elevation (north)

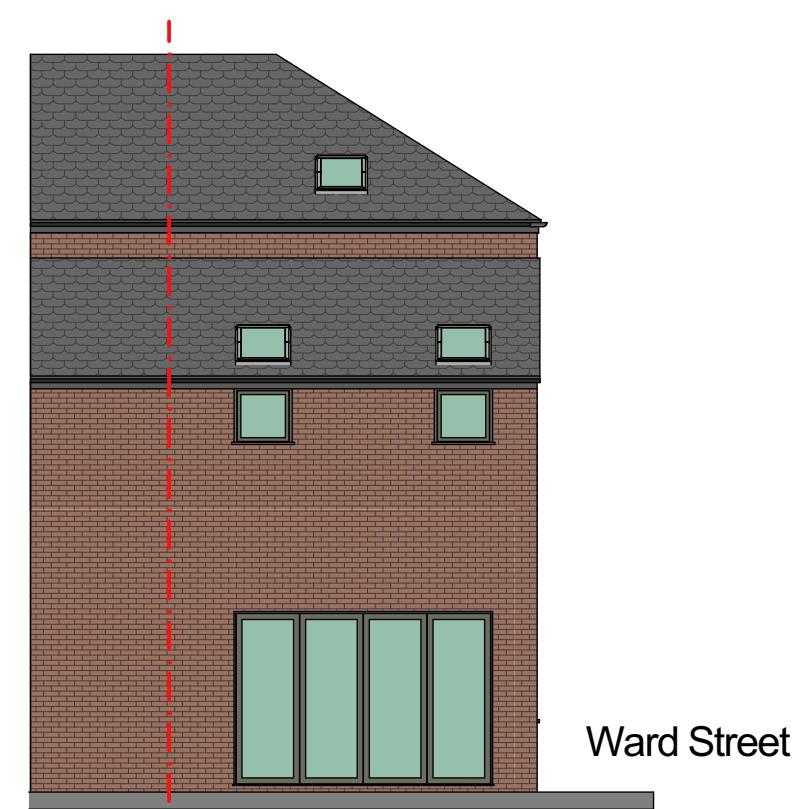


Rear Elevation (east)

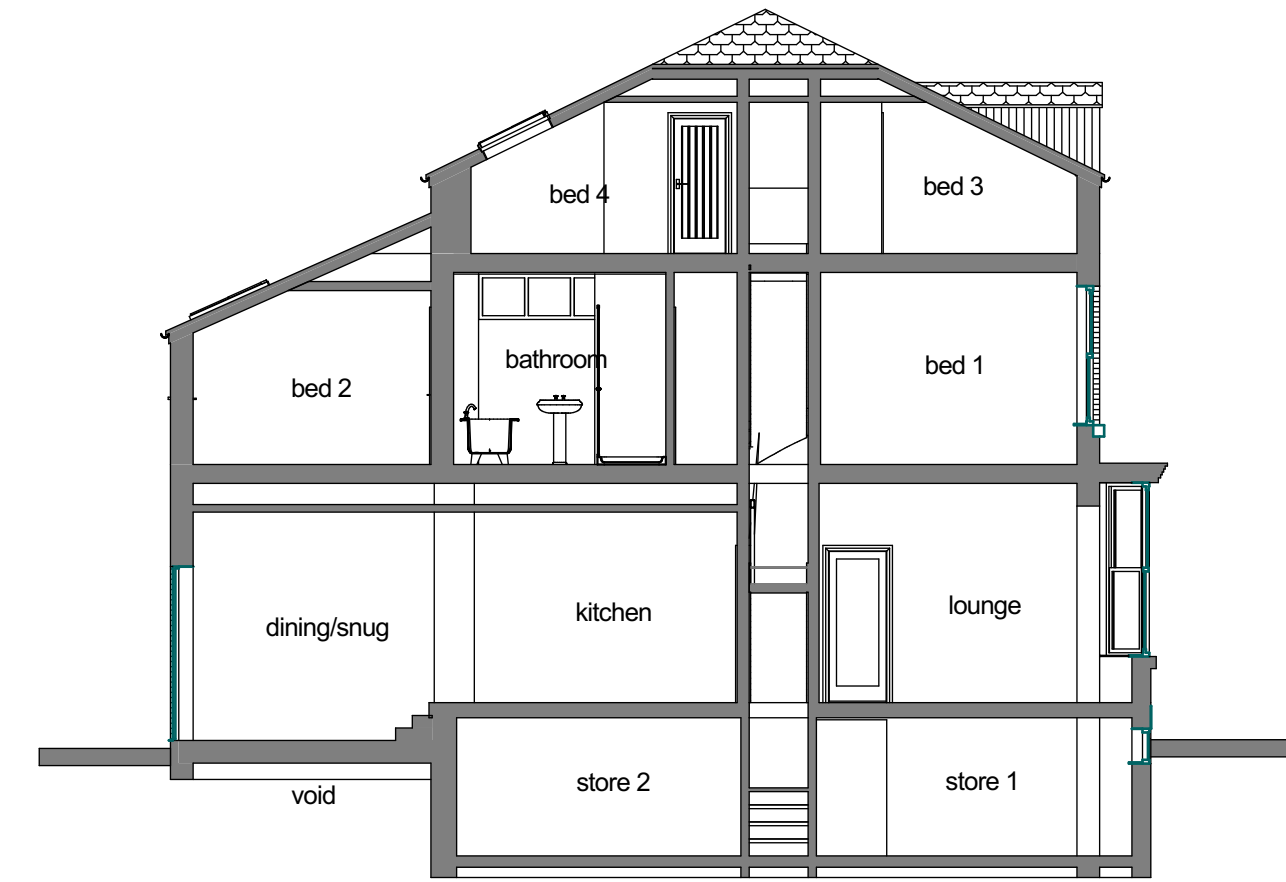


Cross Section A-A

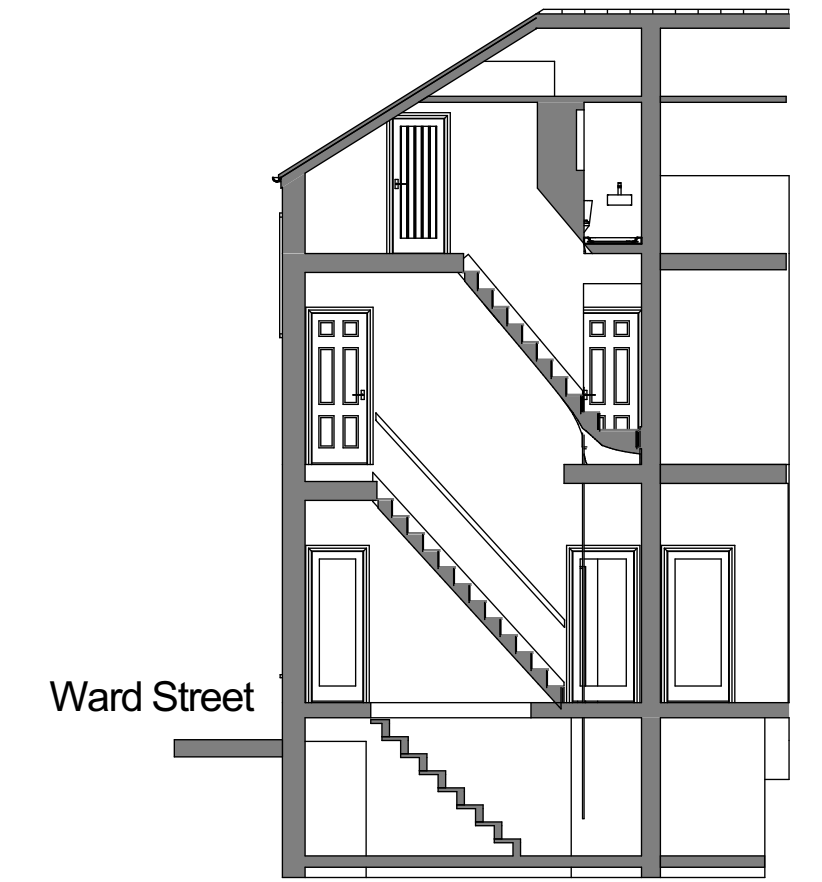


Cross Section B-B

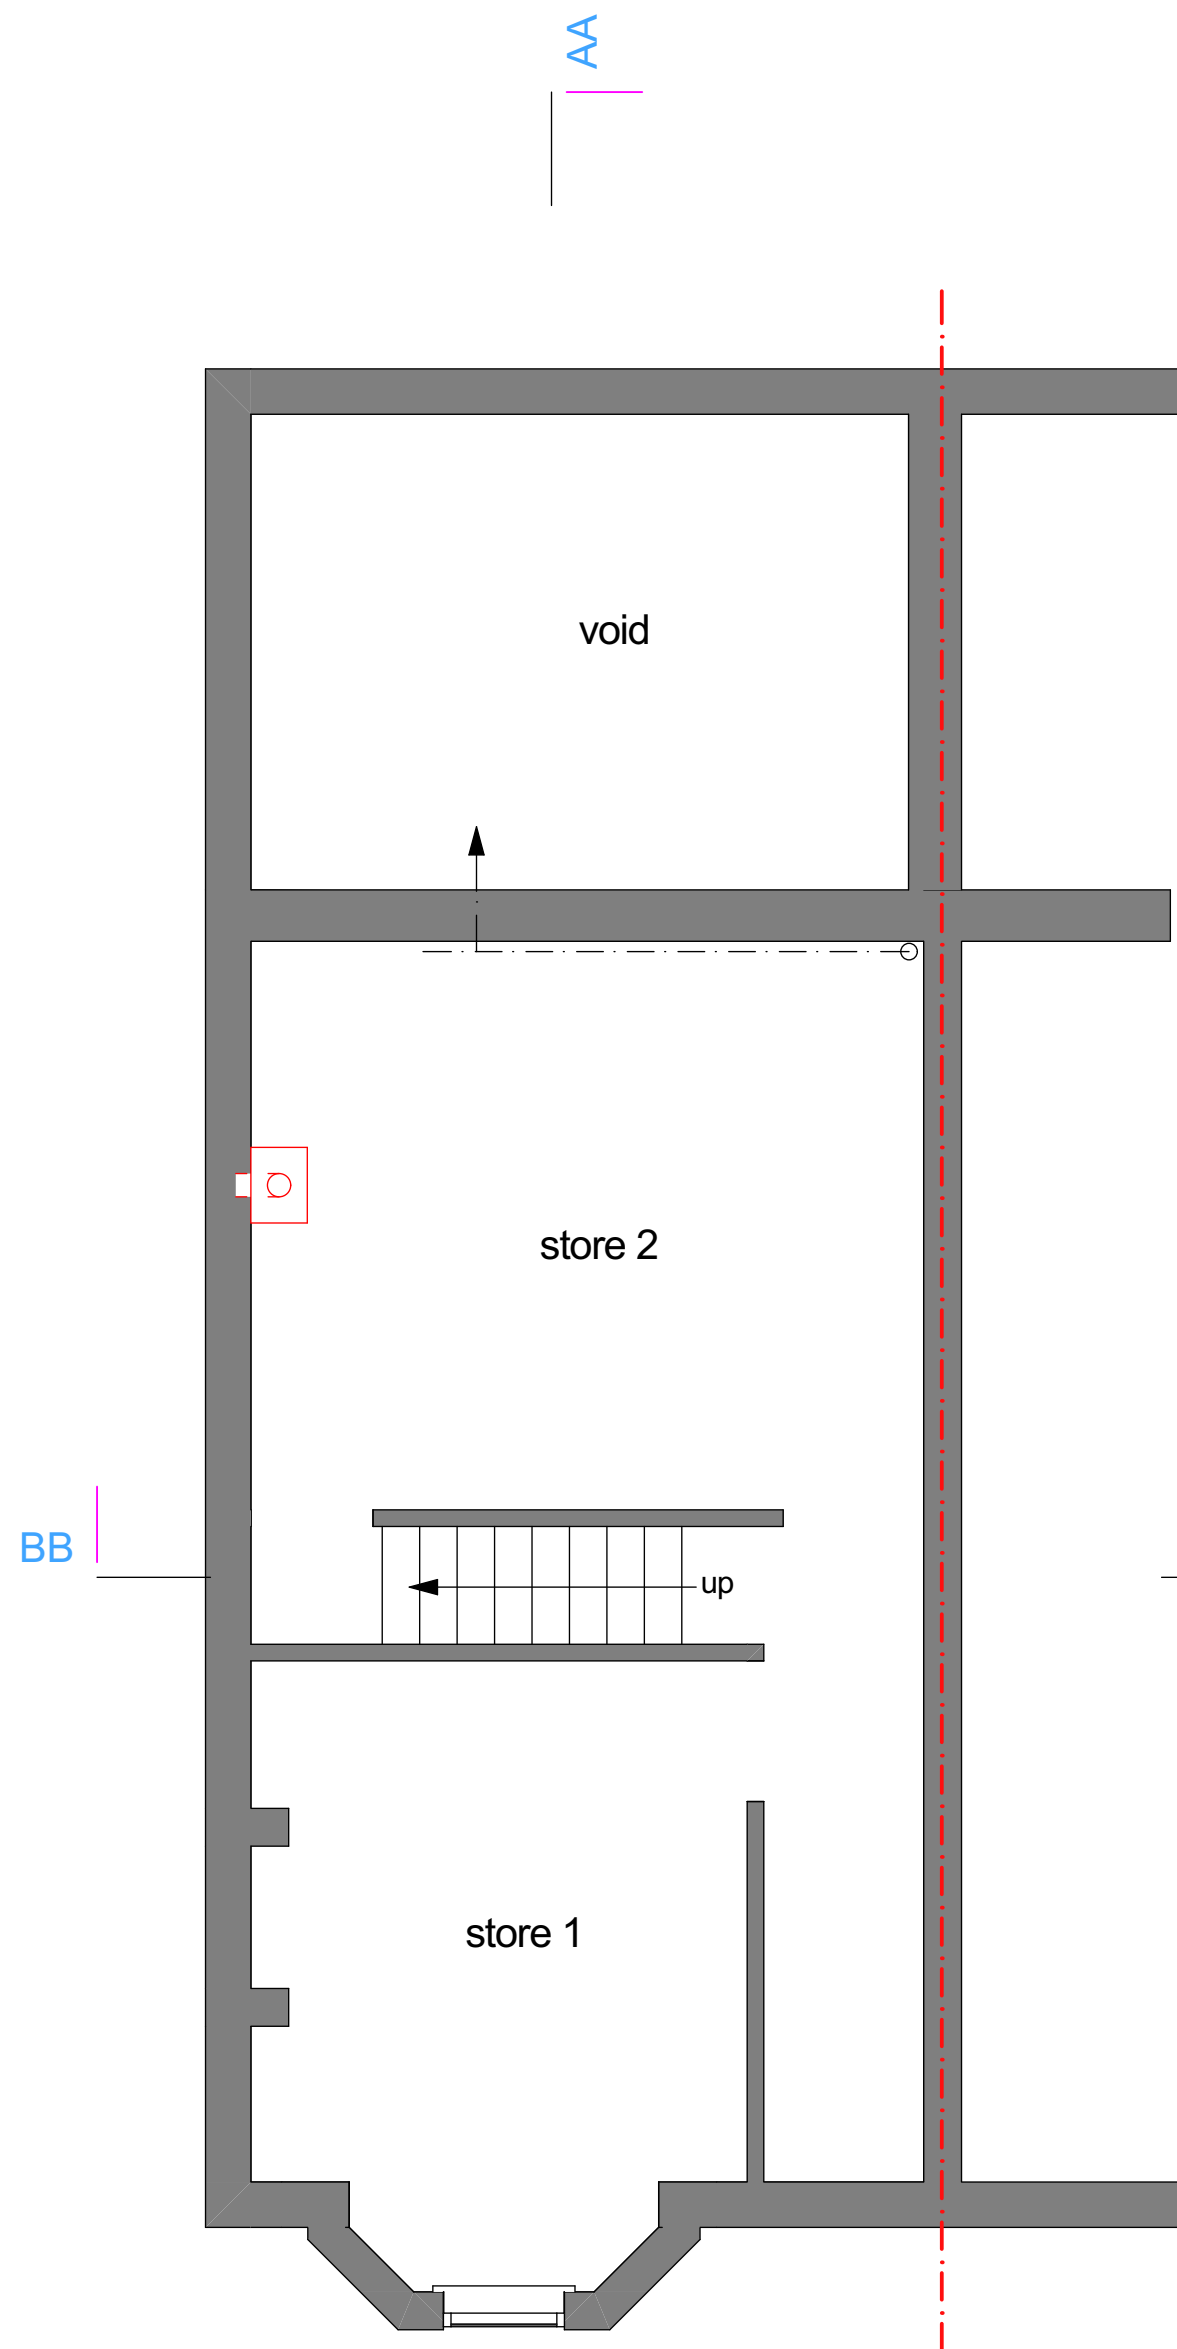


Basement Plan

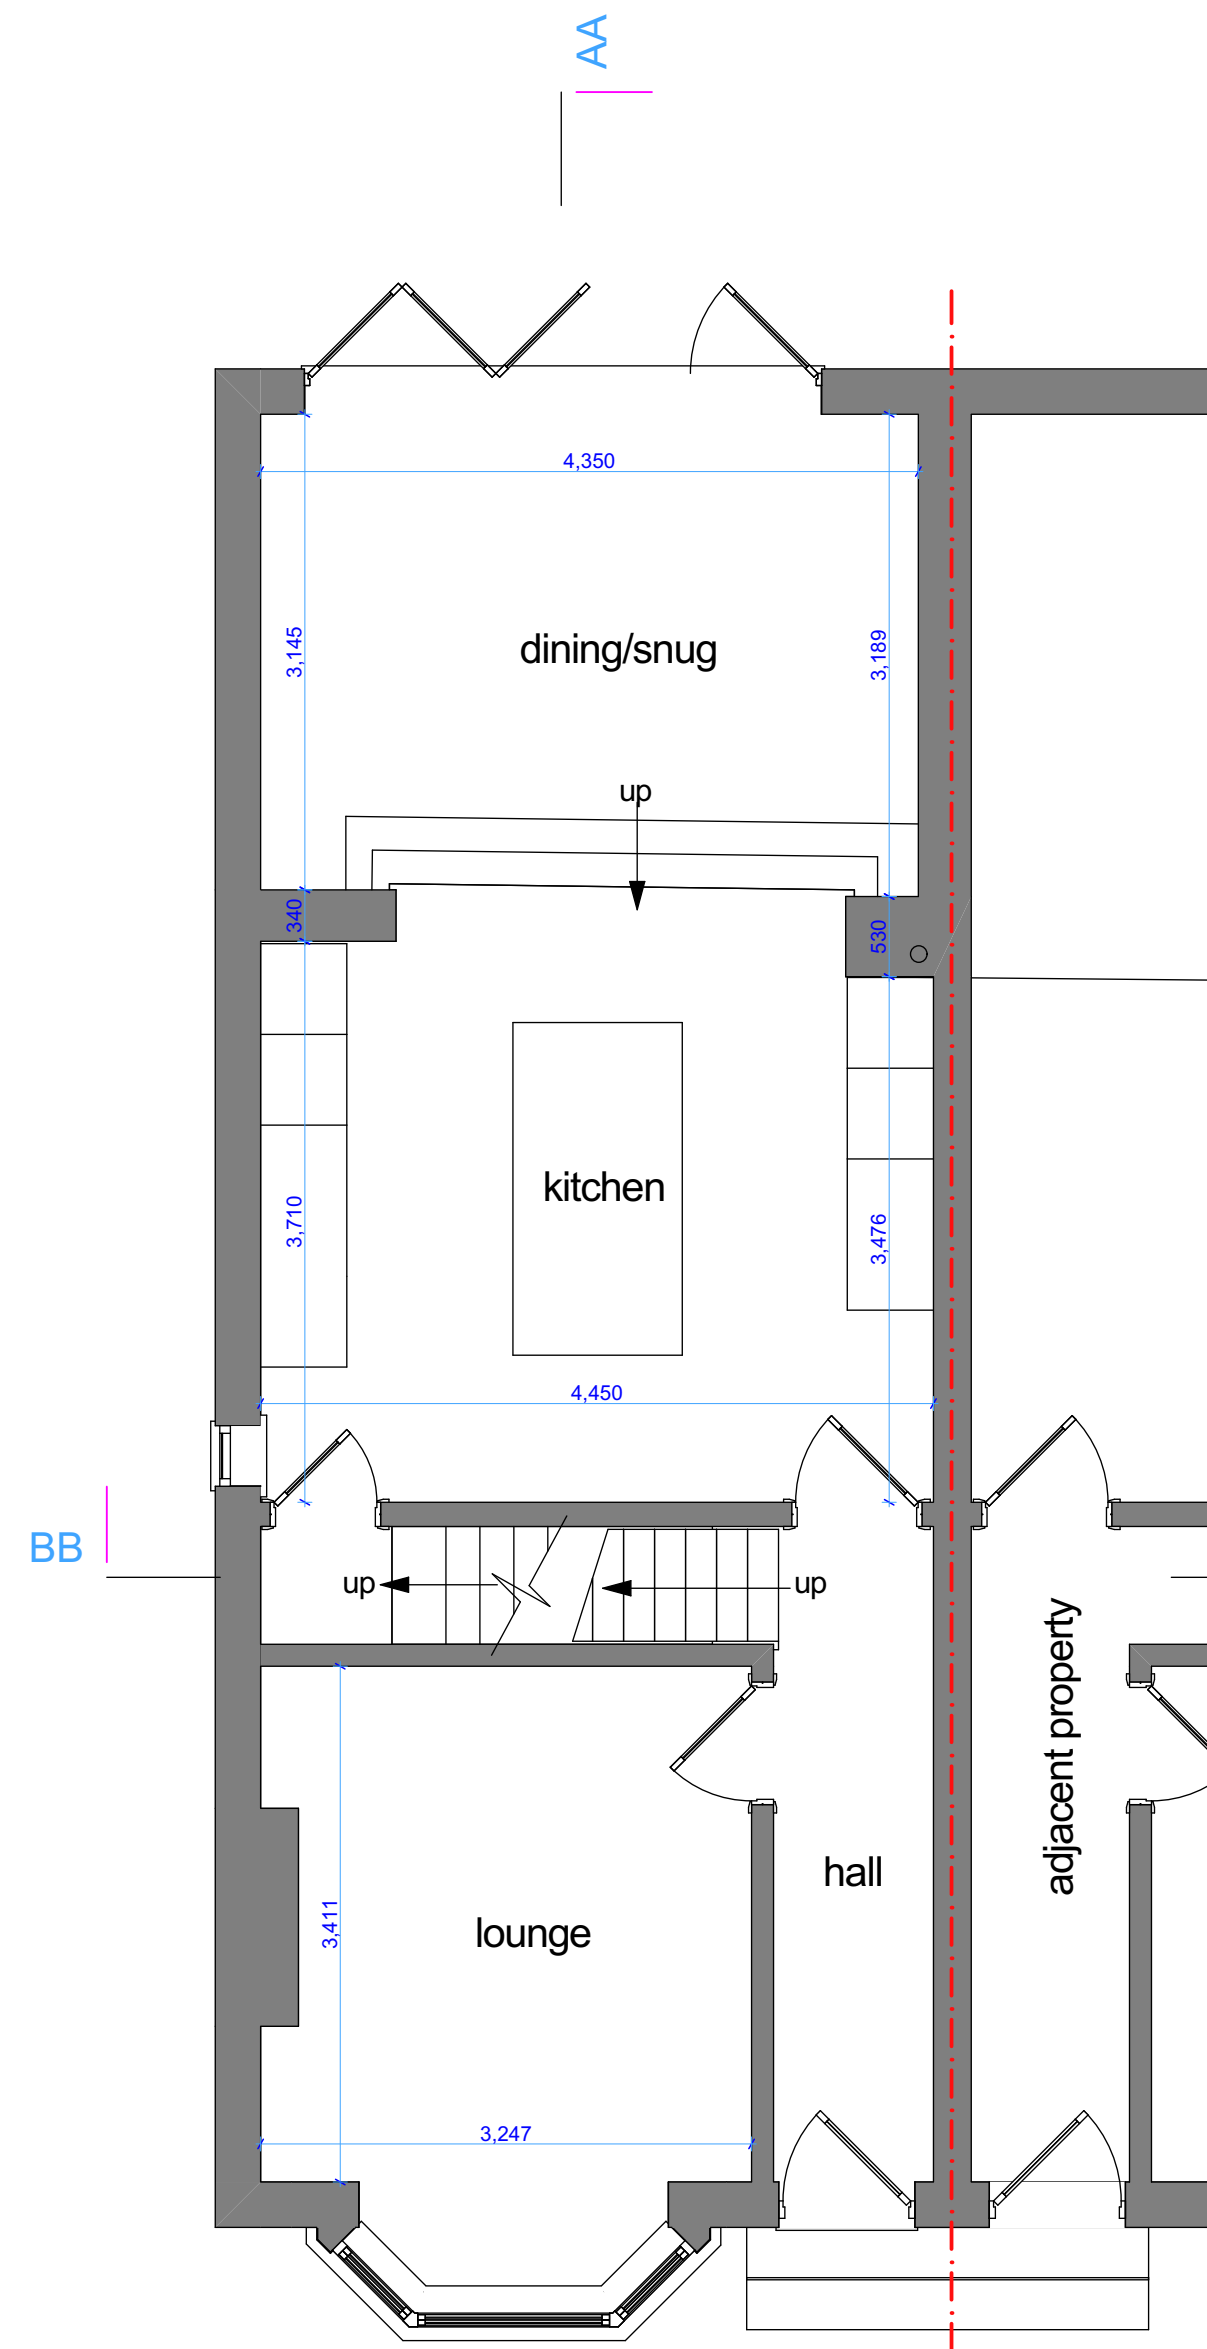

Ground Floor Plan

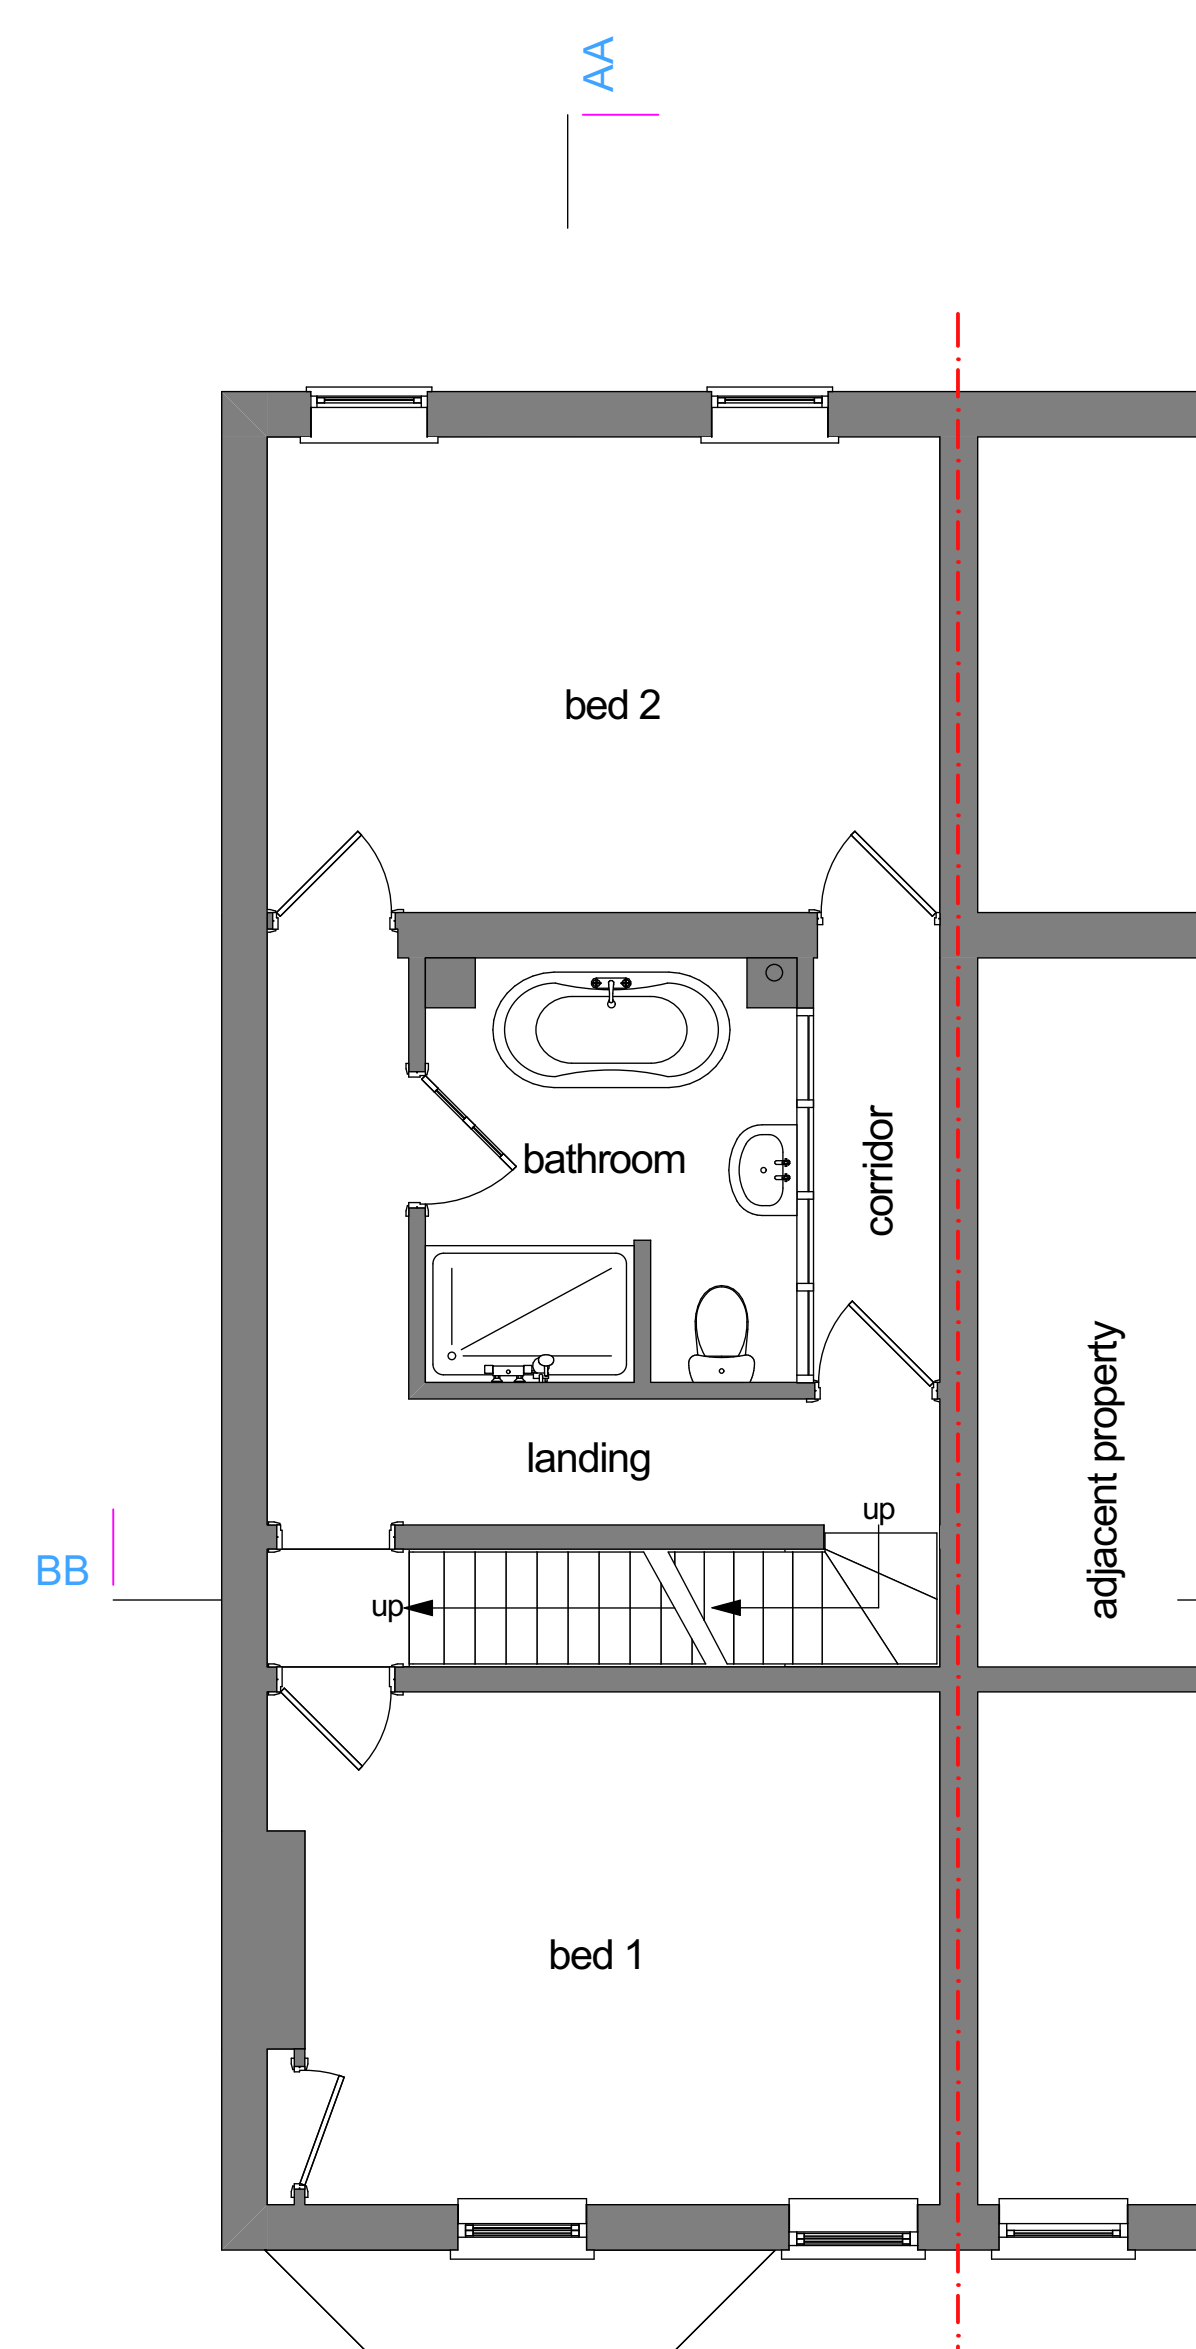

First Floor Plan

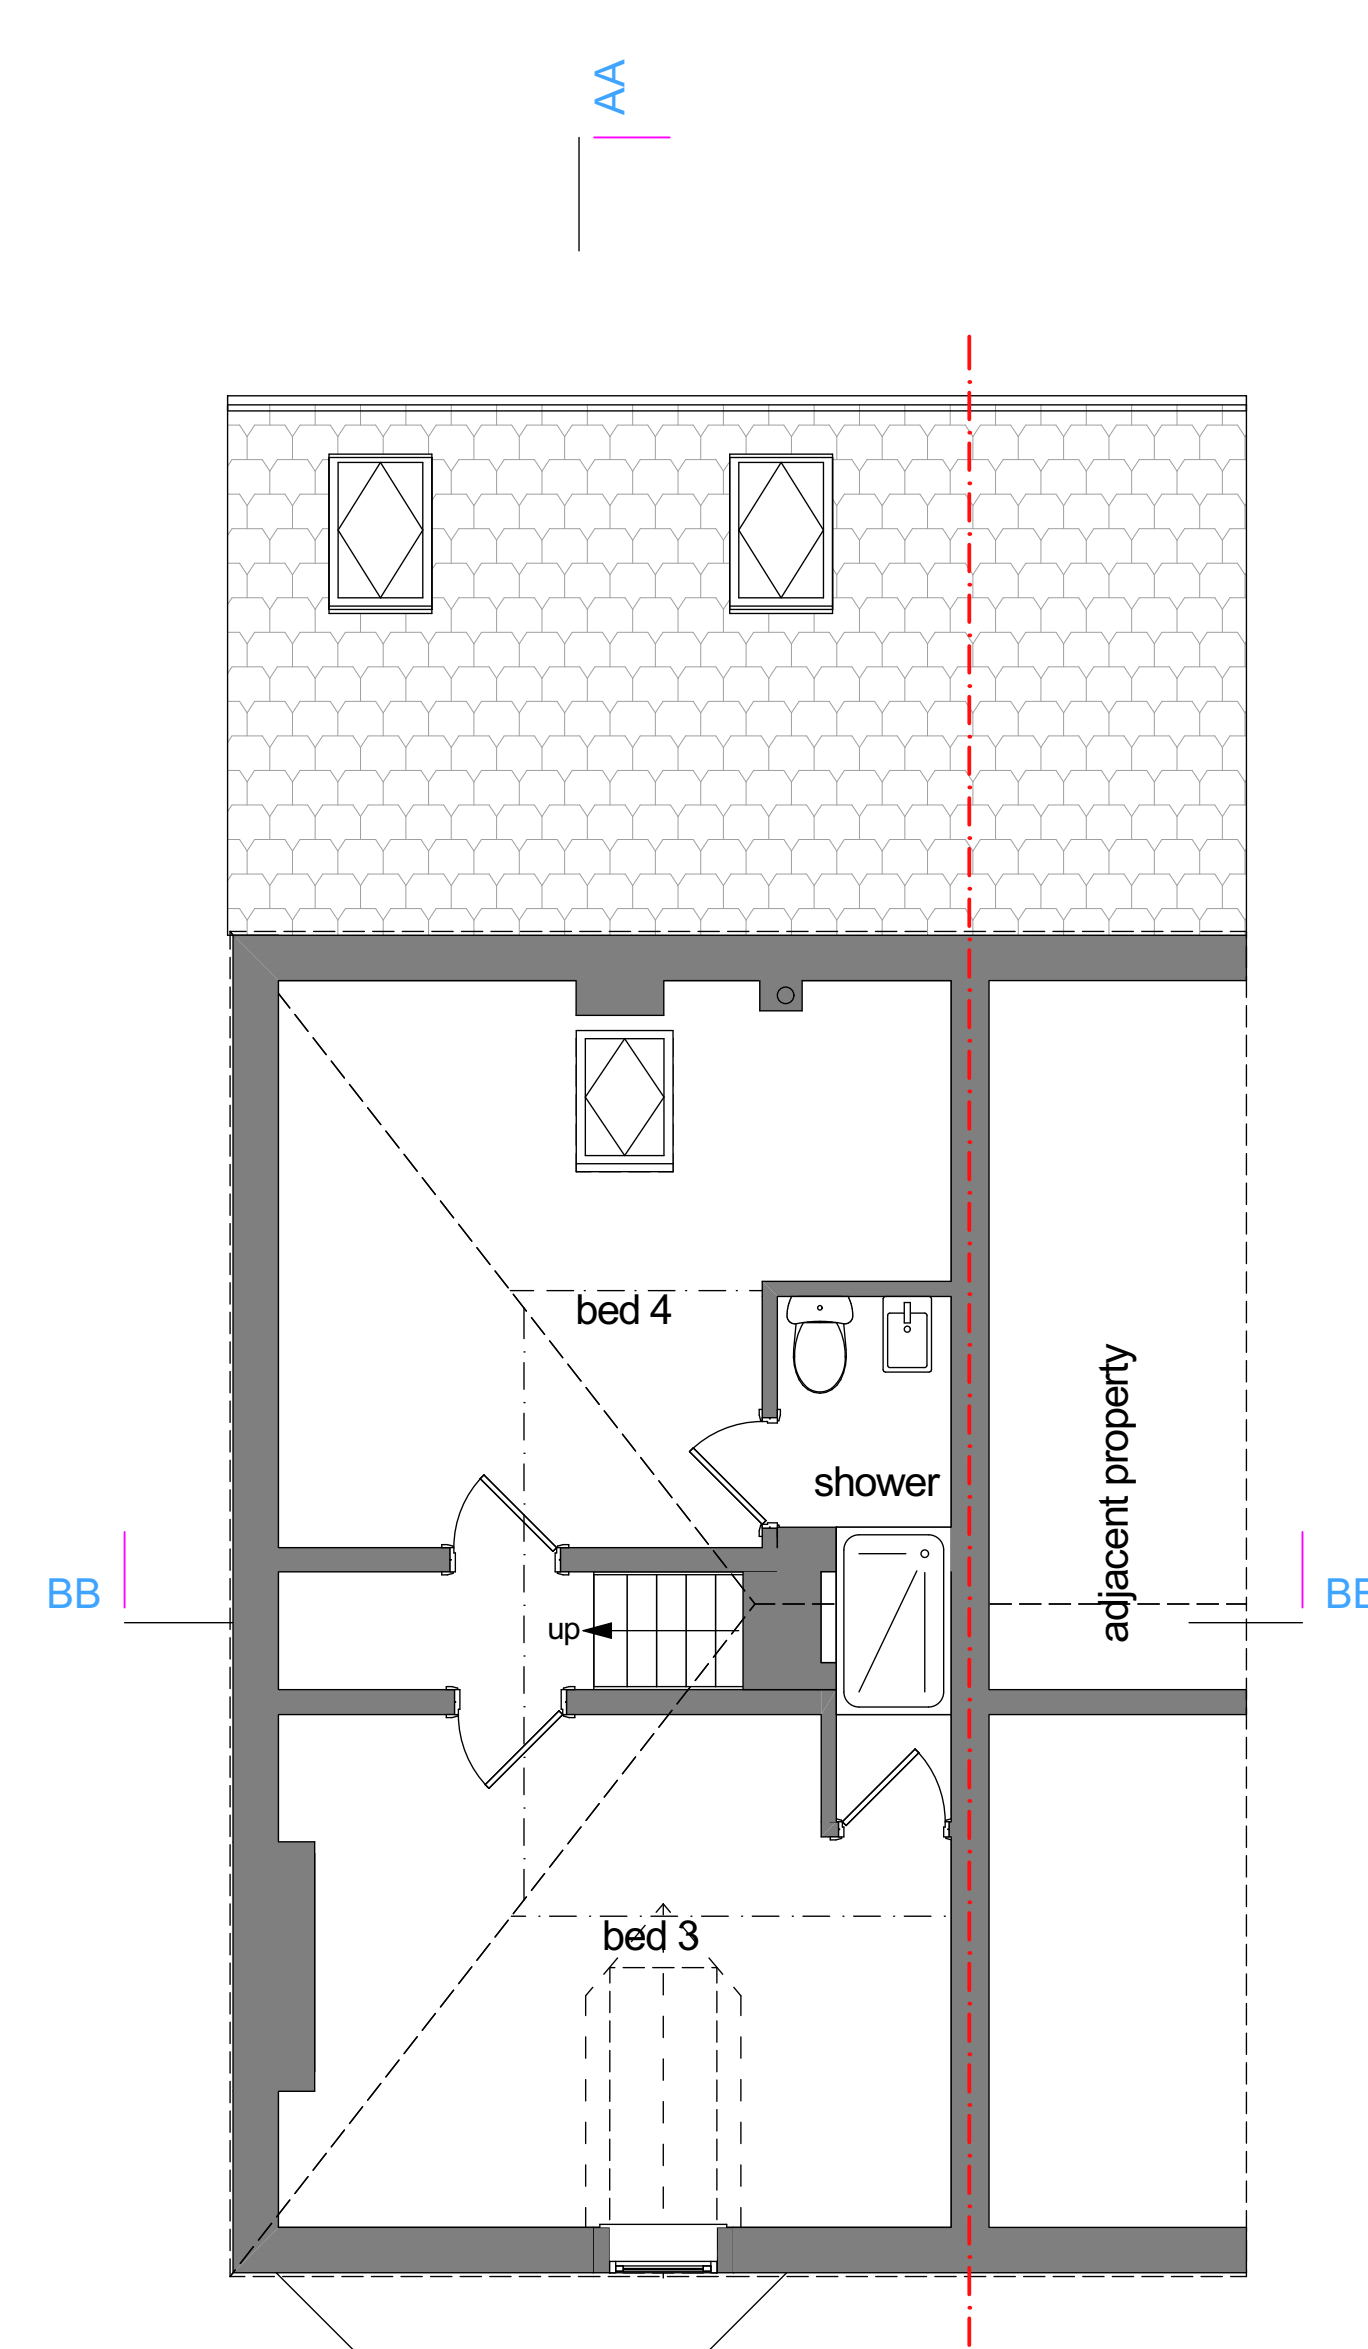

Second Floor Plan

Existing



project
1 Grenfell Road
Didsbury
for
Jon Schofield

drawing title
Existing Survey
Plans, Elevations, Sections

drawing no. 202405 / Es1 revision.

drawn by. PD scale. 1:100 1:50 4.24
(when printed at A1)

