


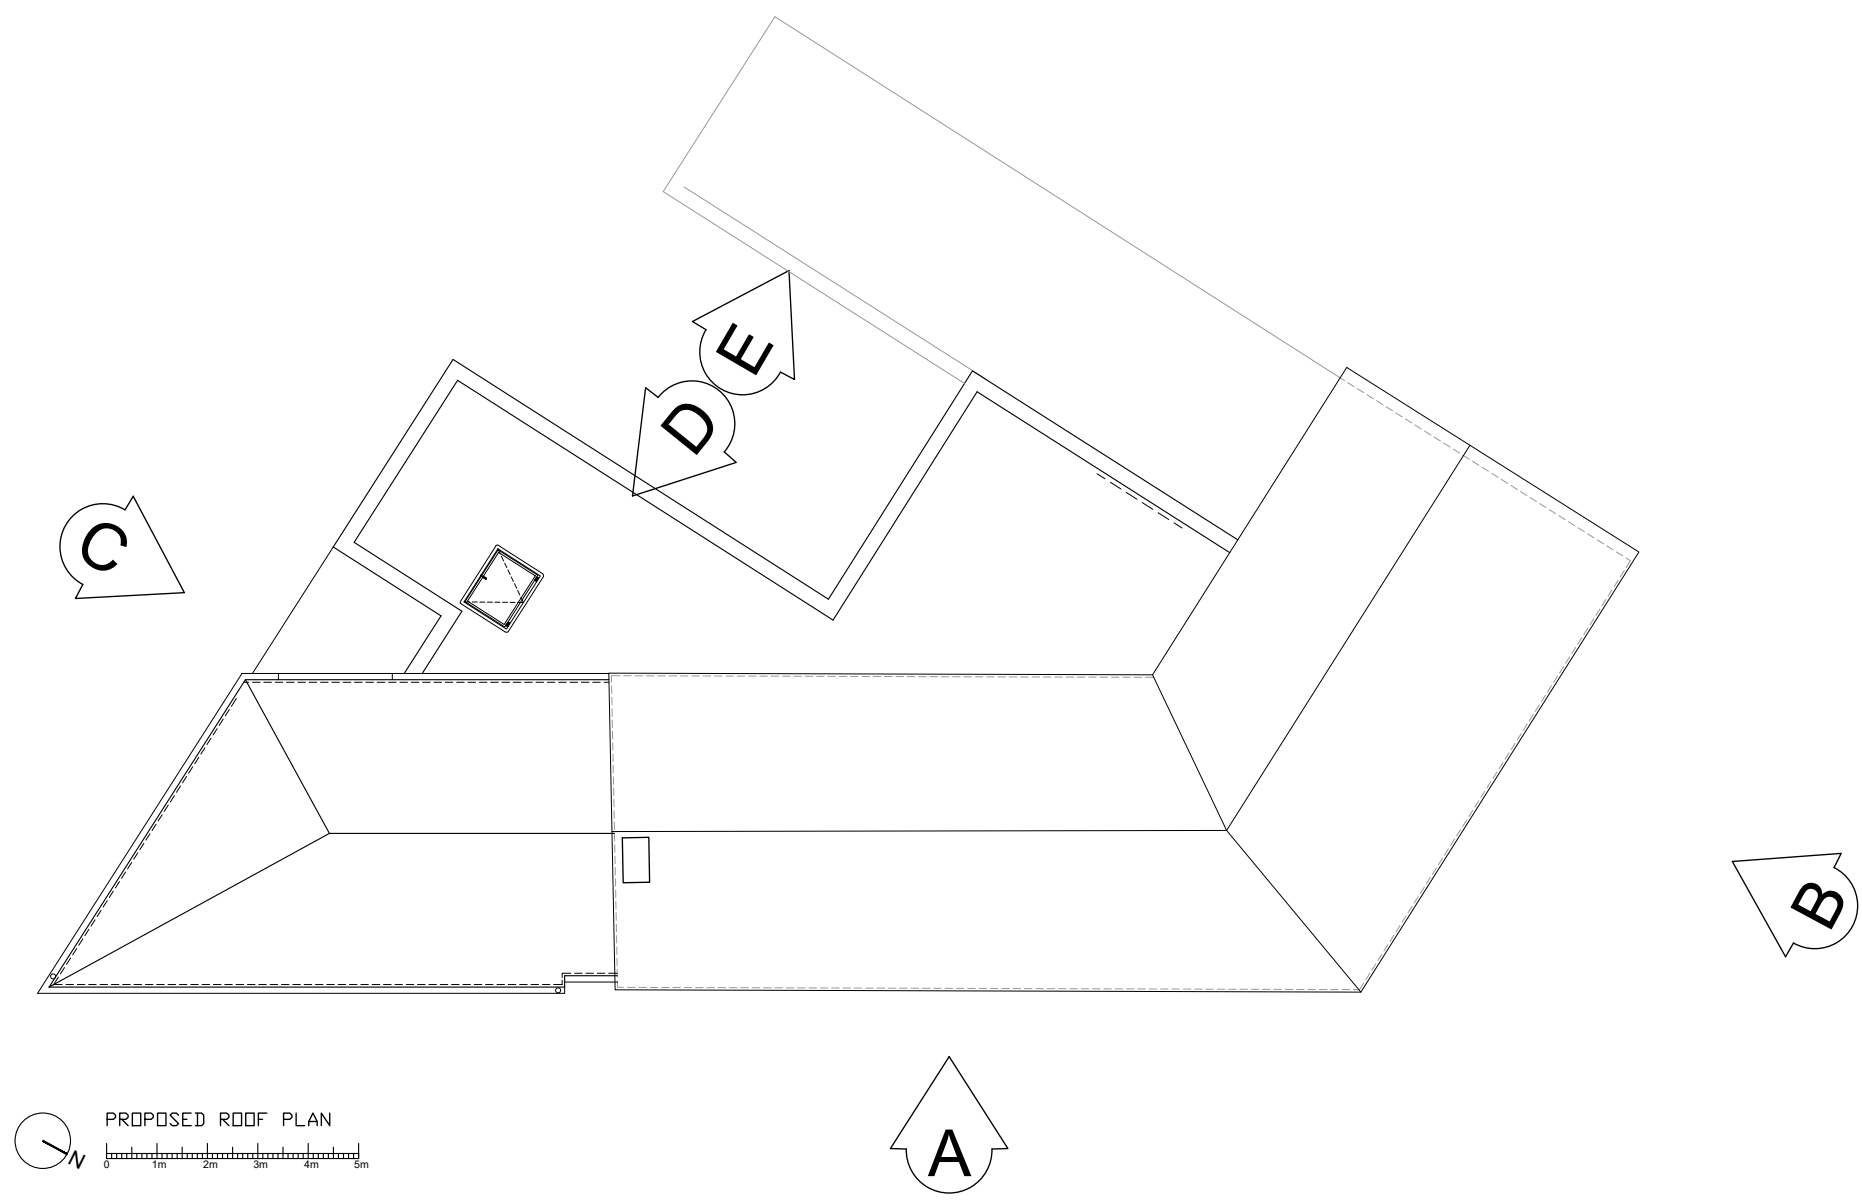

NB	Do not scale off this drawing. All dimensions to be checked on site prior to manufacture and construction. This drawing is the property of JHL Architects and should not be reproduced without permission. All discrepancies to be brought to the attention of the architect immediately. This drawing to be read in conjunction with the specification / bill of quantities and related drawings.		
REVISION			
-	FIRST ISSUE	01.12.23	JG
A	TENDER ISSUE	12.01.24	JG
B	UPDATED TO SUITE STAGE 4 COORDINATION	23.01.24	JG
C	SECTION 73 ISSUE	19.04.24	SK
D	KEY PLAN UPDATED	02.05.24	JG

FLOOR PLAN BASED ON EXISTING FIRST FLOOR PLAN DRAWING BY SURVEY & ENGINEERING PROJECTS - DWG REF: S23538-EL DATED JUNE 2022.

CLIENT VEDANTA & PARTNERS

PROJECT 577 -579 WILBRAHAM ROAD
CHORLTON, M21 9AH

TITLE PROPOSED
ELEVATIONS D & E

JOB NO. VP01

DWG NO. VP01-C-AV1.04

SCALE 1:50 @ A1

DRAWN JG

46 MANCHESTER ROAD
CHORLTON
MANCHESTER
M21 9PH

info@justharchitects.co.uk
T +44(0)161 237 5500

JH.A

RIBA
Chartered Practice

arb
Architects
Registration
Board