


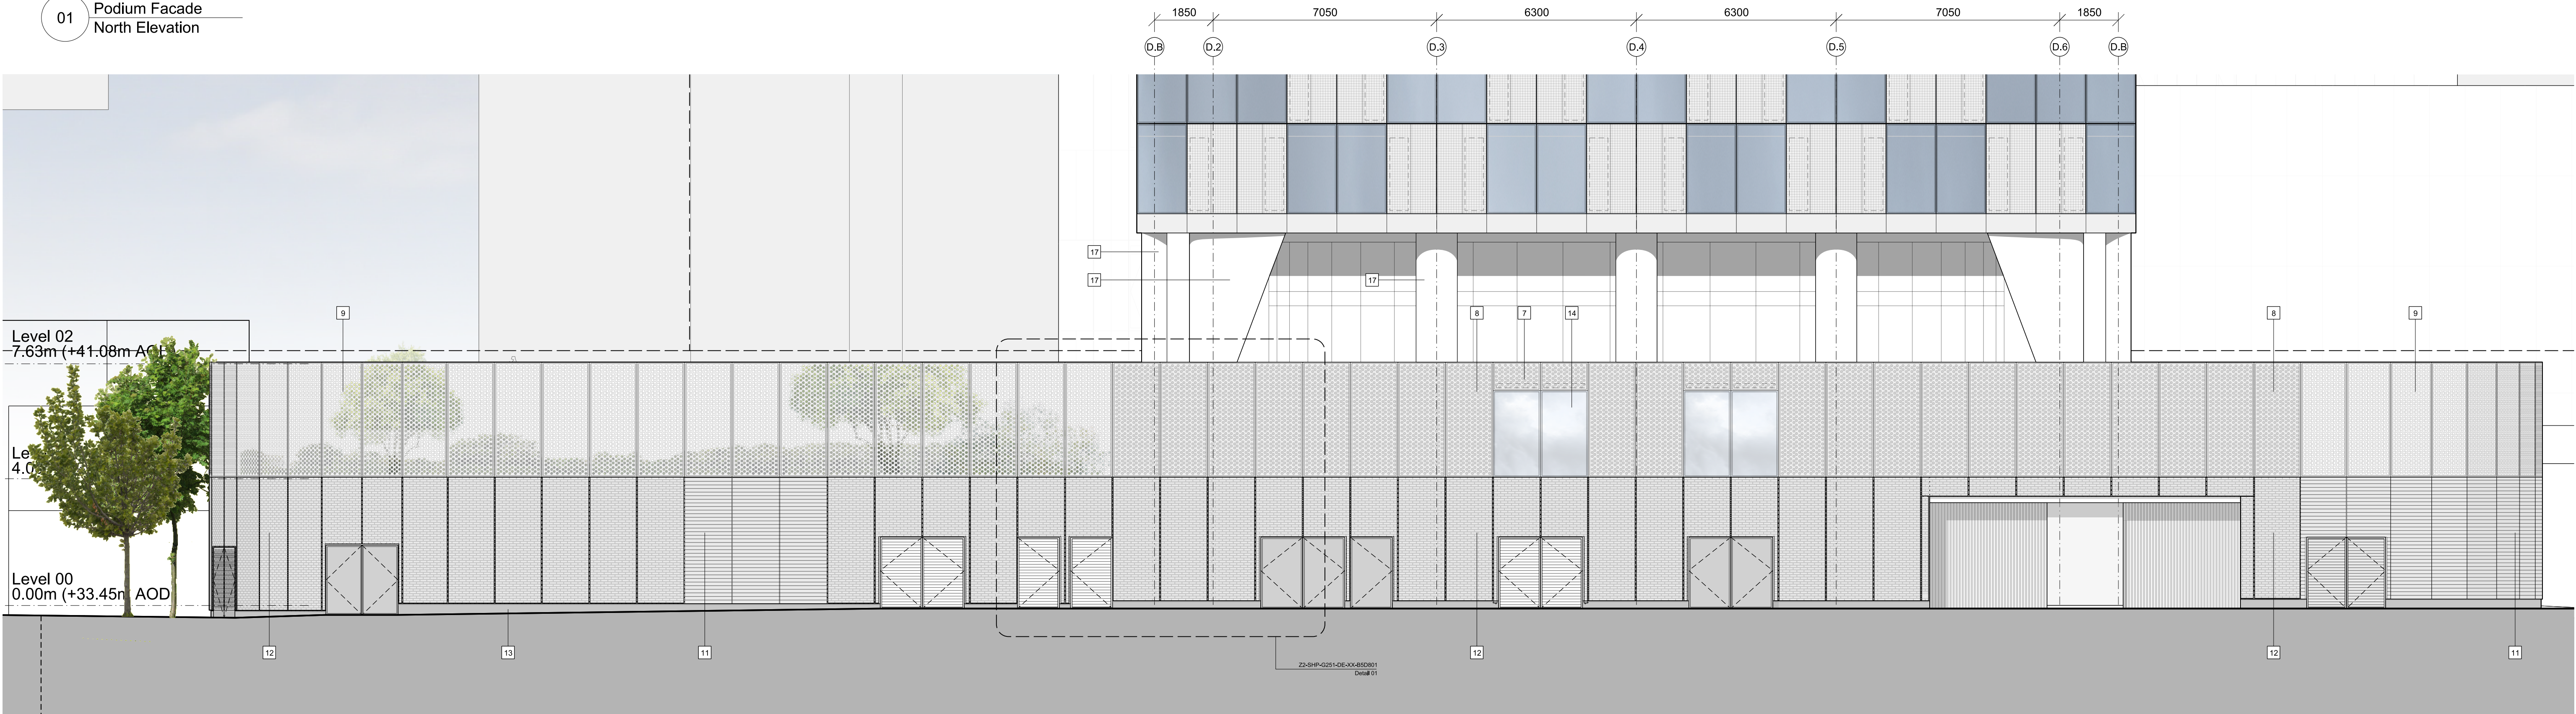

01 Podium Facade
North Elevation




02 Podium Facade
South Elevation

MATERIAL KEY

- | | | | |
|---|---|----|---|
| 1 | FULL HEIGHT, CLEAR GLAZED VISION UNIT (UNITISED) | 10 | ALUMINIUM FLASHING - DARK GREY |
| 2 | PURGE VENT - SILVER ANODISED ALUMINIUM PERFORATED SHEET IN PLANE OF FACADE, CONCEALING SOLID RAPID VENT DOOR BEHIND, 50% FREE AREA | 11 | ALUMINIUM LOUVRE SYSTEM - DARK GREY |
| 3 | OPAQUE PANEL - SILVER ANODISED ALUMINIUM PERFORATED SHEET IN PLANE OF FACADE, CONCEALING SOLID, INSULATED PANEL BEHIND | 12 | FEATURE FACING BRICKWORK - DARK GREY WITH COLOUR MATCHED MORTAR |
| 4 | FLOOR EDGE COVER - DARK GREY, CONCEALING FLOOR SLAB BULKHEAD BEHIND | 13 | BRICK OR PPC KICKER PLATE |
| 5 | OPAQUE PANEL - SILVER ANODISED ALUMINIUM | 14 | FULL HEIGHT, CLEAR GLAZED VISION UNIT |
| 6 | OPAQUE SPANDREL - DARK GREY ANODISED ALUMINIUM | 15 | FULL HEIGHT, GLAZED UNIT WITH DOT FRIT |
| 7 | PERFORATED SPANDREL - DARK GREY ANODISED ALUMINIUM PERFORATED SHEET IN PLANE OF FACADE, CONCEALING FLOOR SLAB EDGE AND VENTILATION BEHIND | 16 | HAND RAILING - PPC FINISH |
| 8 | OPAQUE PANEL - DARK GREY ANODISED ALUMINIUM PERFORATED SHEET IN PLANE OF FACADE, CONCEALING SOLID, INSULATED PANEL BEHIND | 17 | IN-SITU FAIR-FACED CONCRETE FEATURE COLUMN |
| 9 | PERFORATED SCREEN - DARK GREY ANODISED ALUMINIUM PERFORATED SCREEN | | |


This drawing is copyright
Do not scale off dimensions.
All dimensions to be checked on site by contractor.
Contractor to report any dimensional discrepancies,
errors or omissions prior to commencing on site.

NOTE:

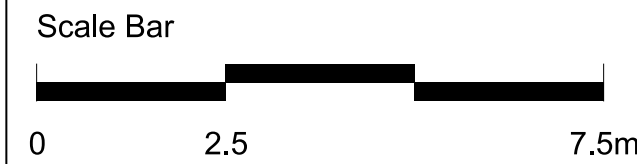

NORTH

Rev	Date	Description
P 01	20-04-2023	Planning Issue
P 02	15-02-2024	Planning Issue Update - Ground Floor Decorative Louvres

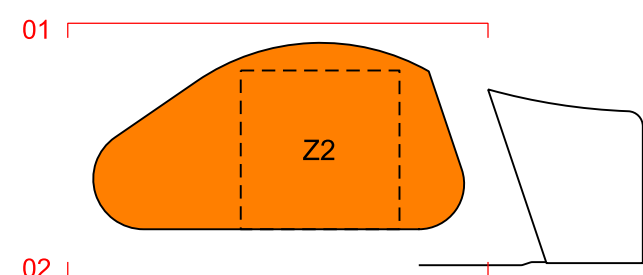

Project Title
Great Jackson Street - Plot D
Manchester

Status
Planning

Drawing Title
Z2 Podium
General Arrangement Elevations
North and South

Job No
10419

Scale
1:100 @ A1

Date
FEB 2024

Drawing No
10419-Z2-SHP-G200-EL-XX-B5D801

Revision
P 02

simpsonhaugh

MANCHESTER
Riverside, 4 Commercial St
Manchester M15 4RQ
+44 (0)161 835 2345
www.simpsonhaugh.com

LONDON
5-8 Roberts Place
London EC1R 9BB
+44 (0)20 7549 4000
mail@simpsonhaugh.com