

NOTES
All dimensions and levels to be checked on site
Any discrepancies are to be reported to the Designer before any work commences
This drawing shall not be scaled to ascertain any dimensions, work to figured dimensions only
This drawing shall not be reproduced without express written permission from the Designer.

DISCLAIMER
When this drawing is issued in CAD, it is an uncontrolled version issued for information only, to enable the recipient to prepare their own documents/drawings for which they are solely responsible.

SOFTWARE INTEROPERABILITY
Prepared this drawing using Autodesk REVIT Architecture.

The Designer does not accept liability for any loss or degradation of any information held in the drawing resulting from the translation from the original file format to any other file format or from the recipients reading of it in any other programme.

P2 22.04.24 DP Rear projection reduced to 5500mm following agreement with MCC
P1 16.02.24 DP Planning Submission

rev no.	rev date	rev by	description
project			

25A Stanley Road

location
Whalley Range, Manchester

Employer

client
HELEN FAIRS

Designers


key plan

drawing title
GA Floor Plans - Proposed Ground Floor


Job number	scale @ A1	drawn	KC	checked	DP
203170				22.04.24	

dwg purpose	status	rev
Planning	S0	P2

bim project origin zone level type role 5-digit no.
HRI-KAD-XX-00-DR-A-20101

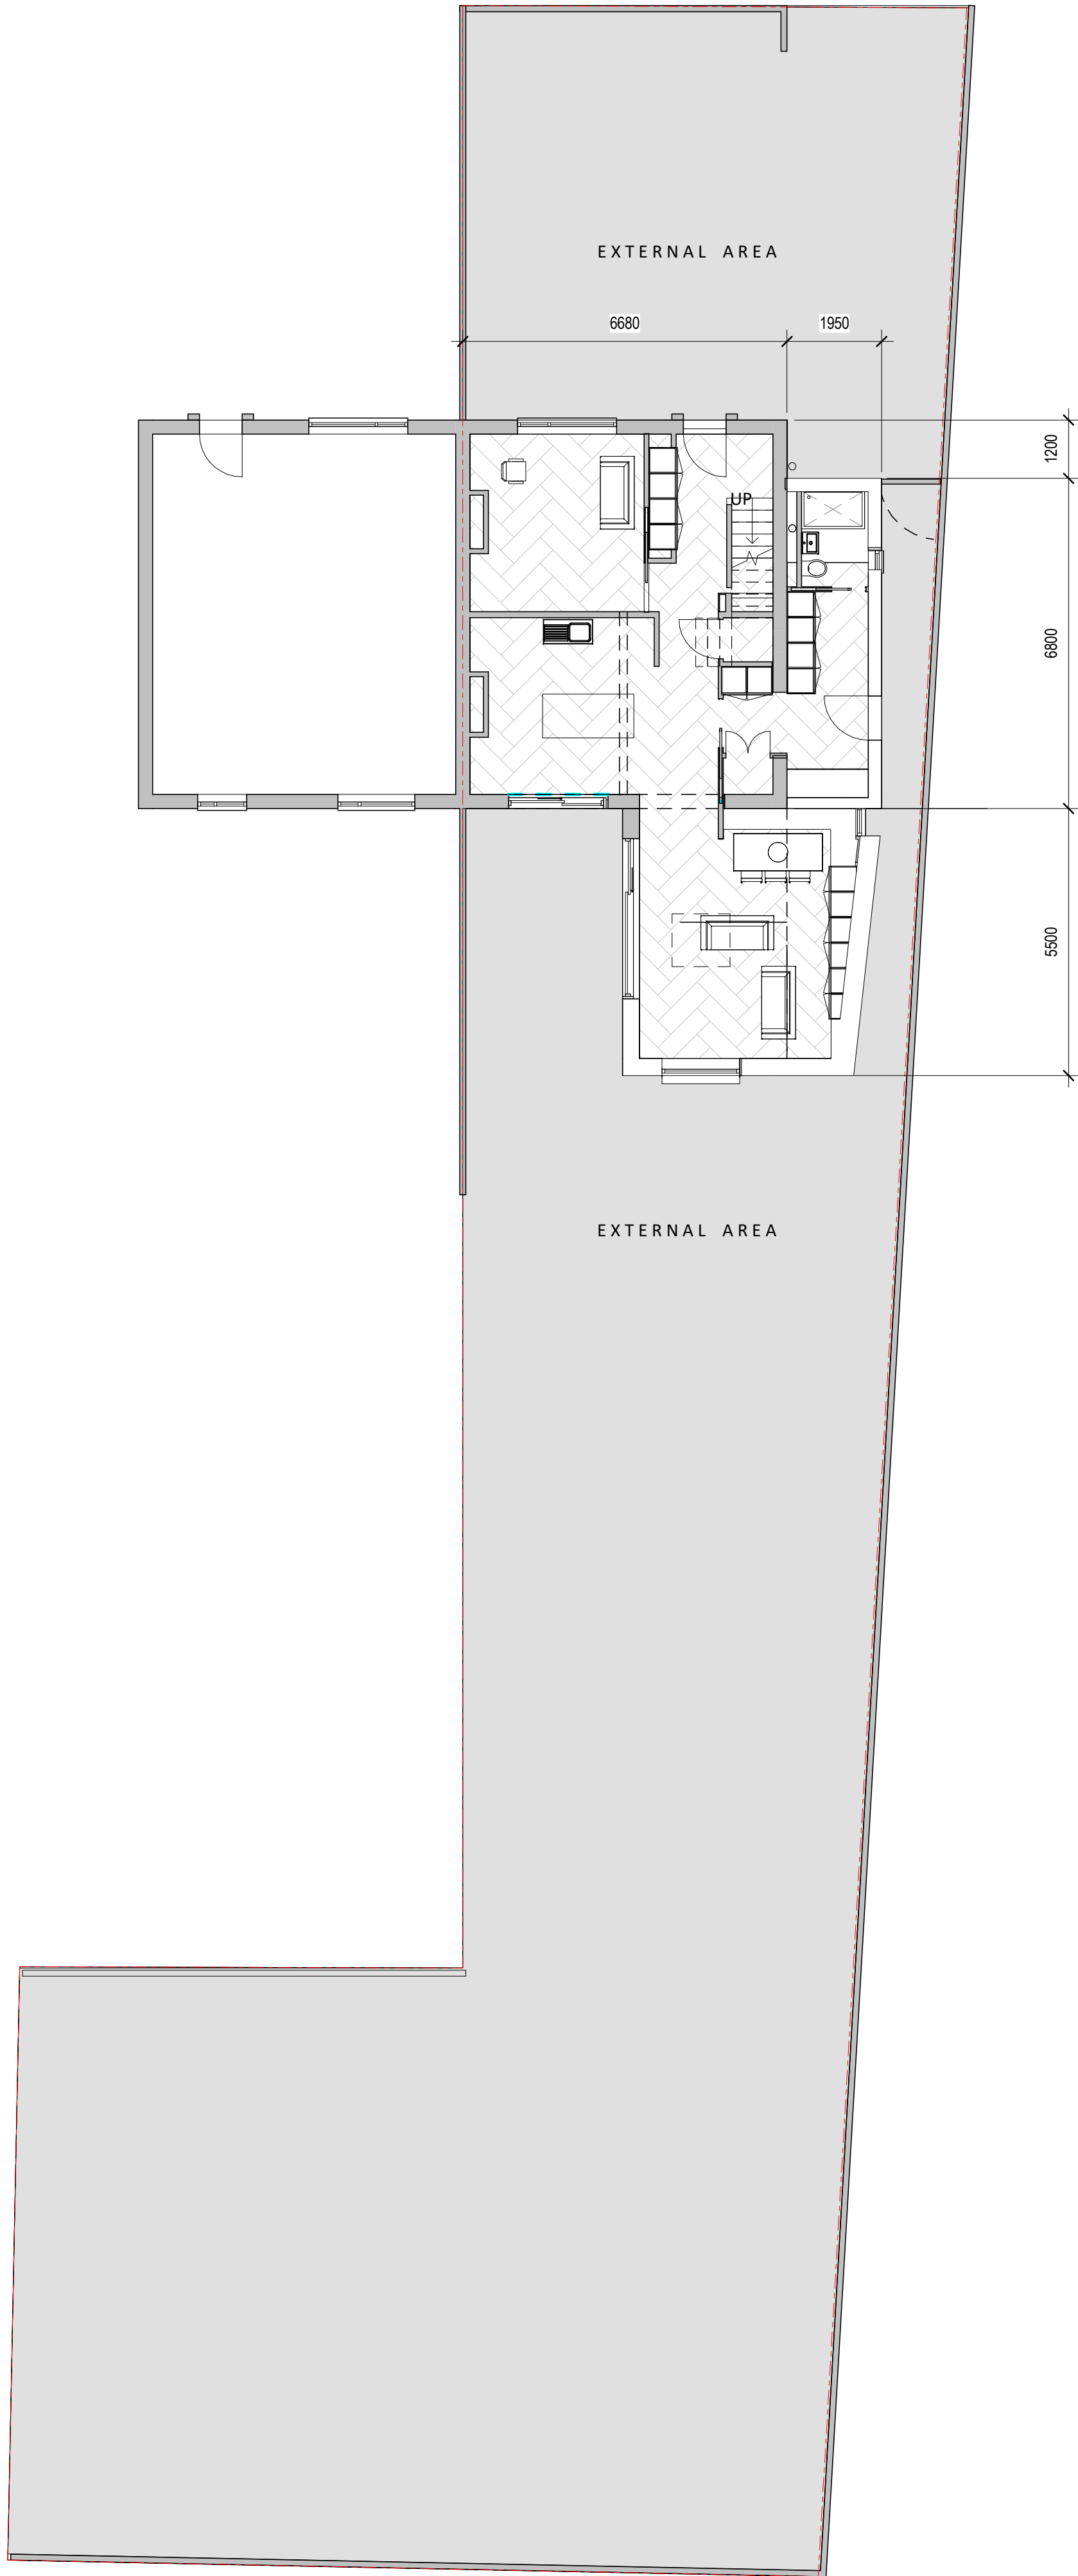

2 Site Plan - Proposed
1 : 100

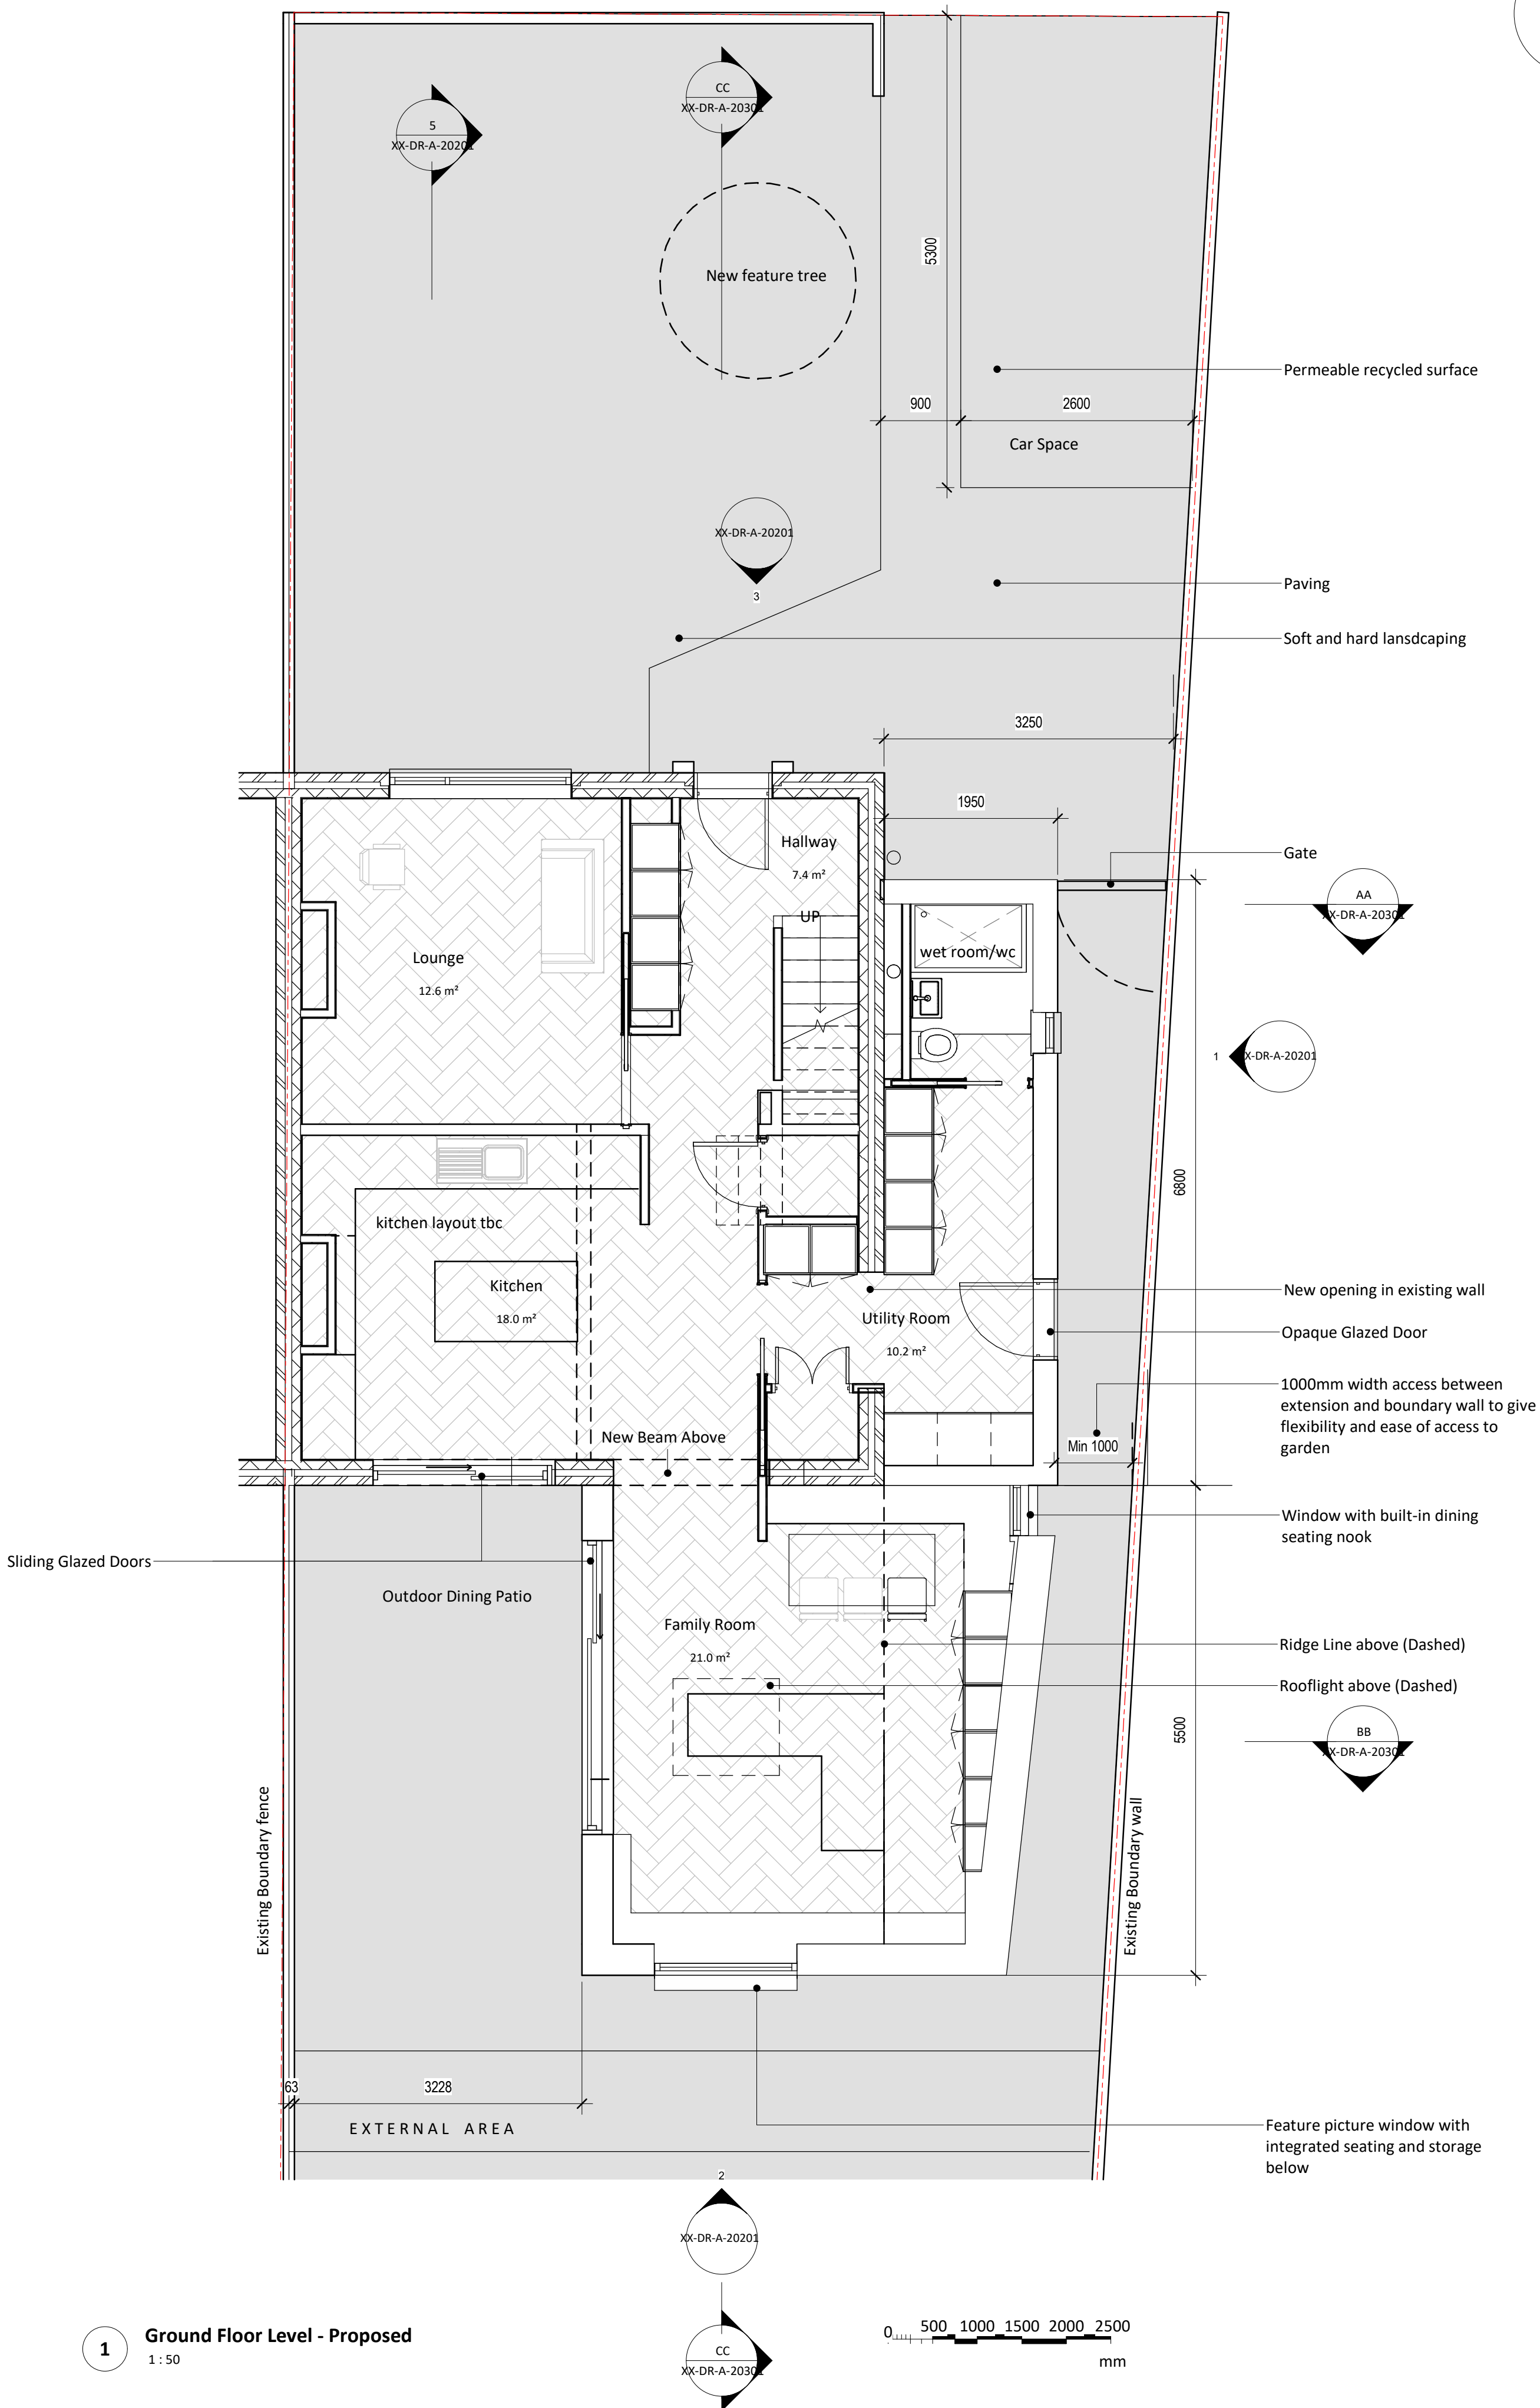

1 Ground Floor Level - Proposed
1 : 50