


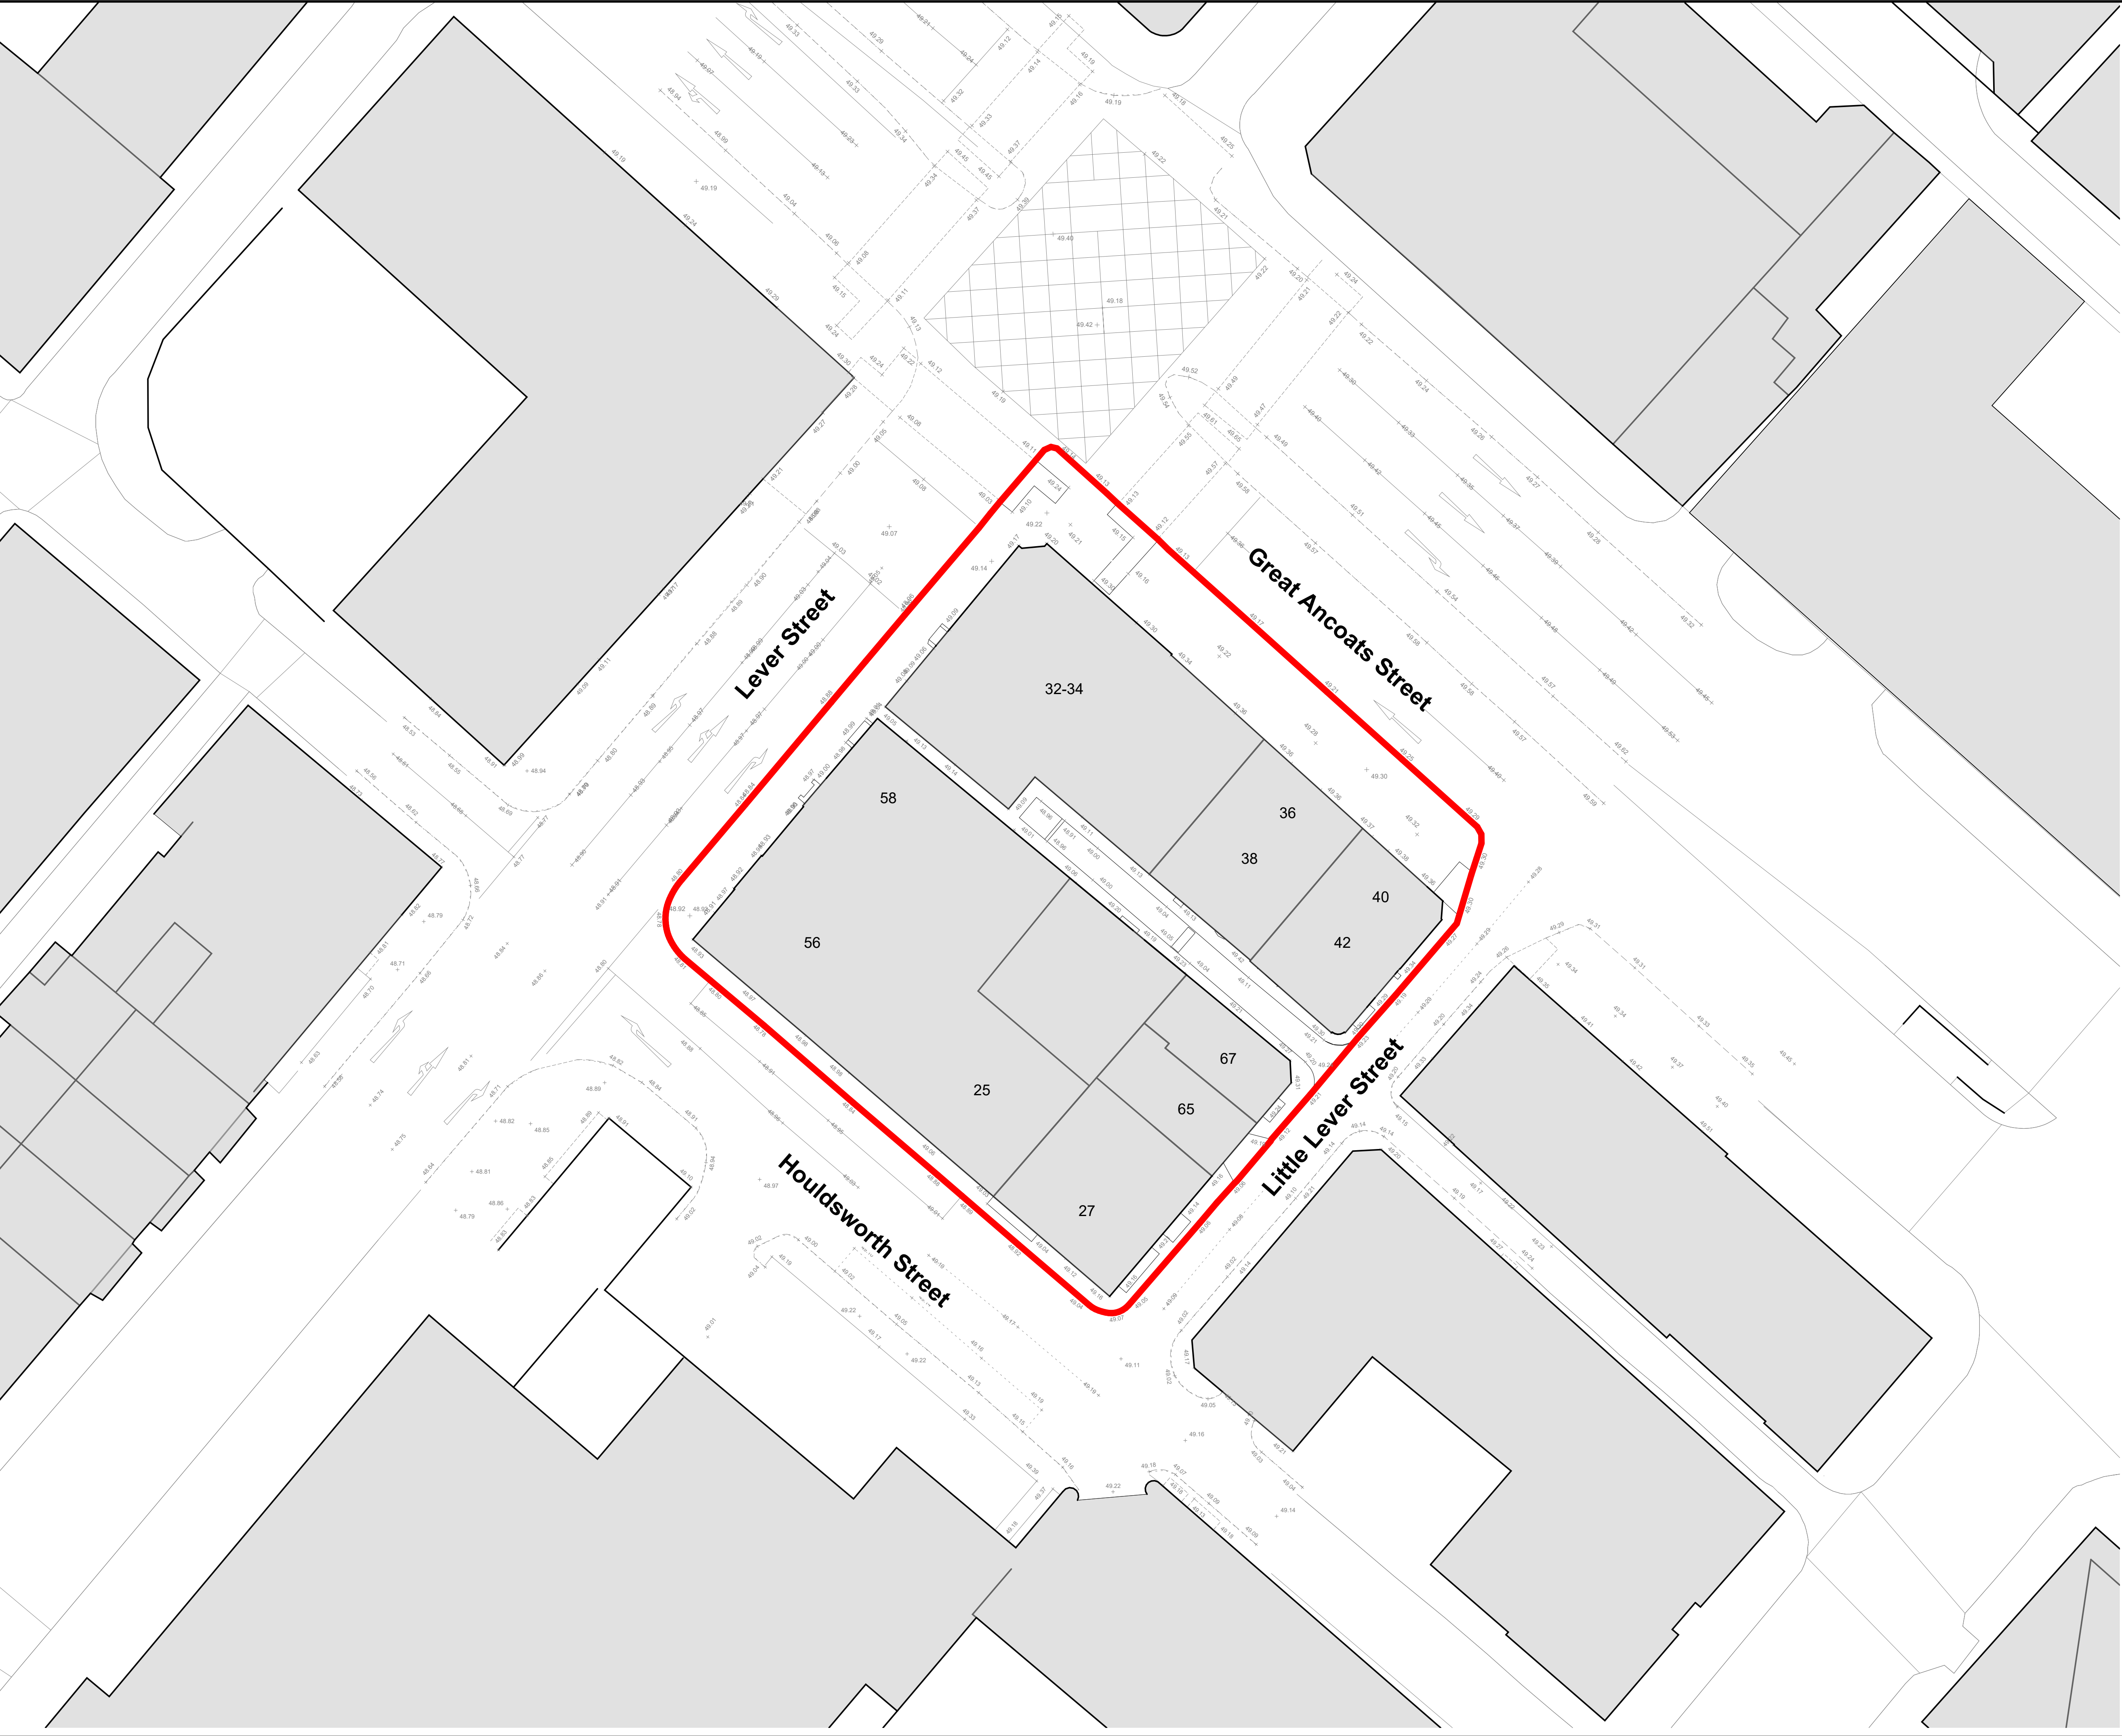

Notes & Key: HWS Ref: 2510

Dimensions are not to be scaled from on this document. Notify Howells of discrepancies affecting the information shown. This drawing is copyright of Howells, the trading name of Glenn Howells Architects Limited.

LEGEND

N

↑

—

Planning Boundary

(Total site area 0.16 Ha/1,640 m²)

DOCUMENT REFERENCED IN THIS DRAWING

OSMAP - LICENCE NUMBER 100022432

TOPO - 36876_01-03_TE_REV0

0

2

4

6

8

10

20m

Location:

Status:

PLANNING

Revision History:

P01	Planning First Issue	Checked: AD	24/04/2024	DJ
-----	----------------------	-------------	------------	----

Project & Client:

Lever Street Manchester working with Soller Group

File Title:

Existing - Site Plan

Scale: 1 : 200 @A1

File ID:

2510-HWS-XXX-XX-D-A-05051

Revision:

P01