




NOTES:-

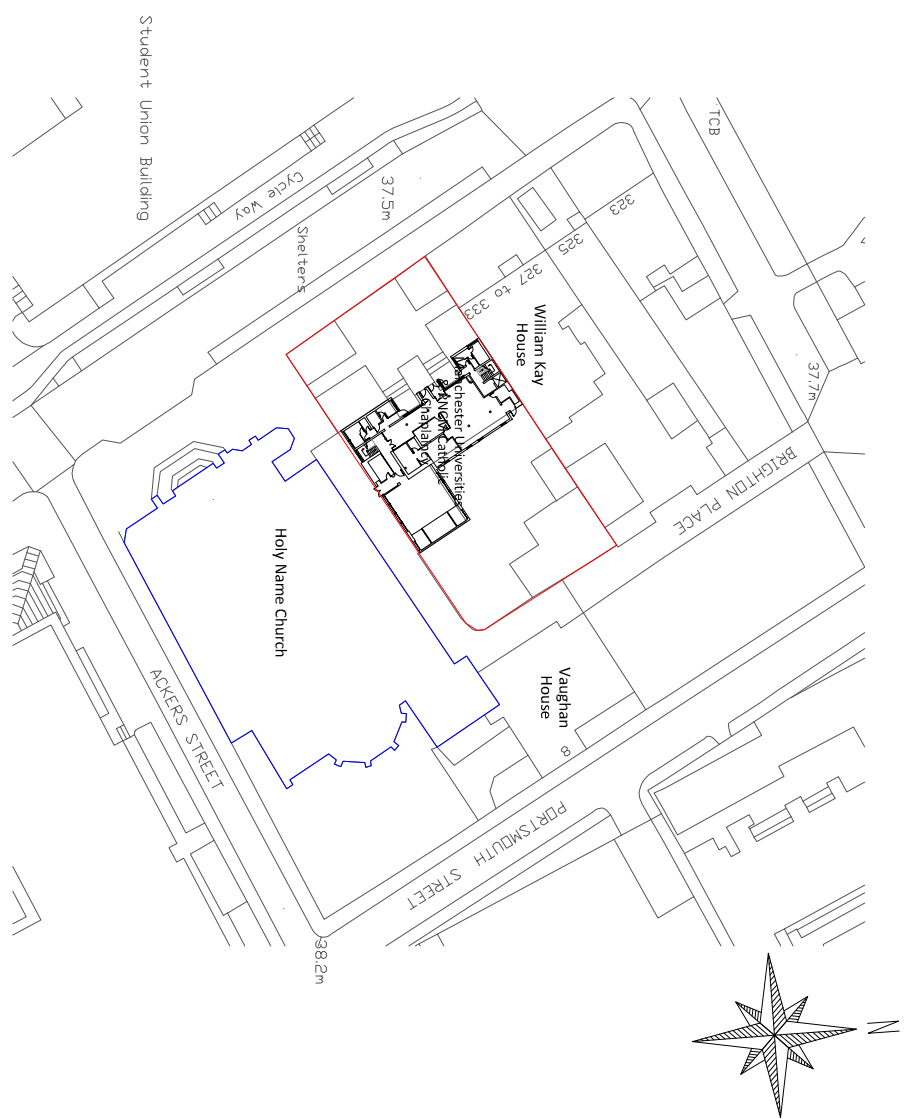

LOCATION PLAN
SCALE 1/1250

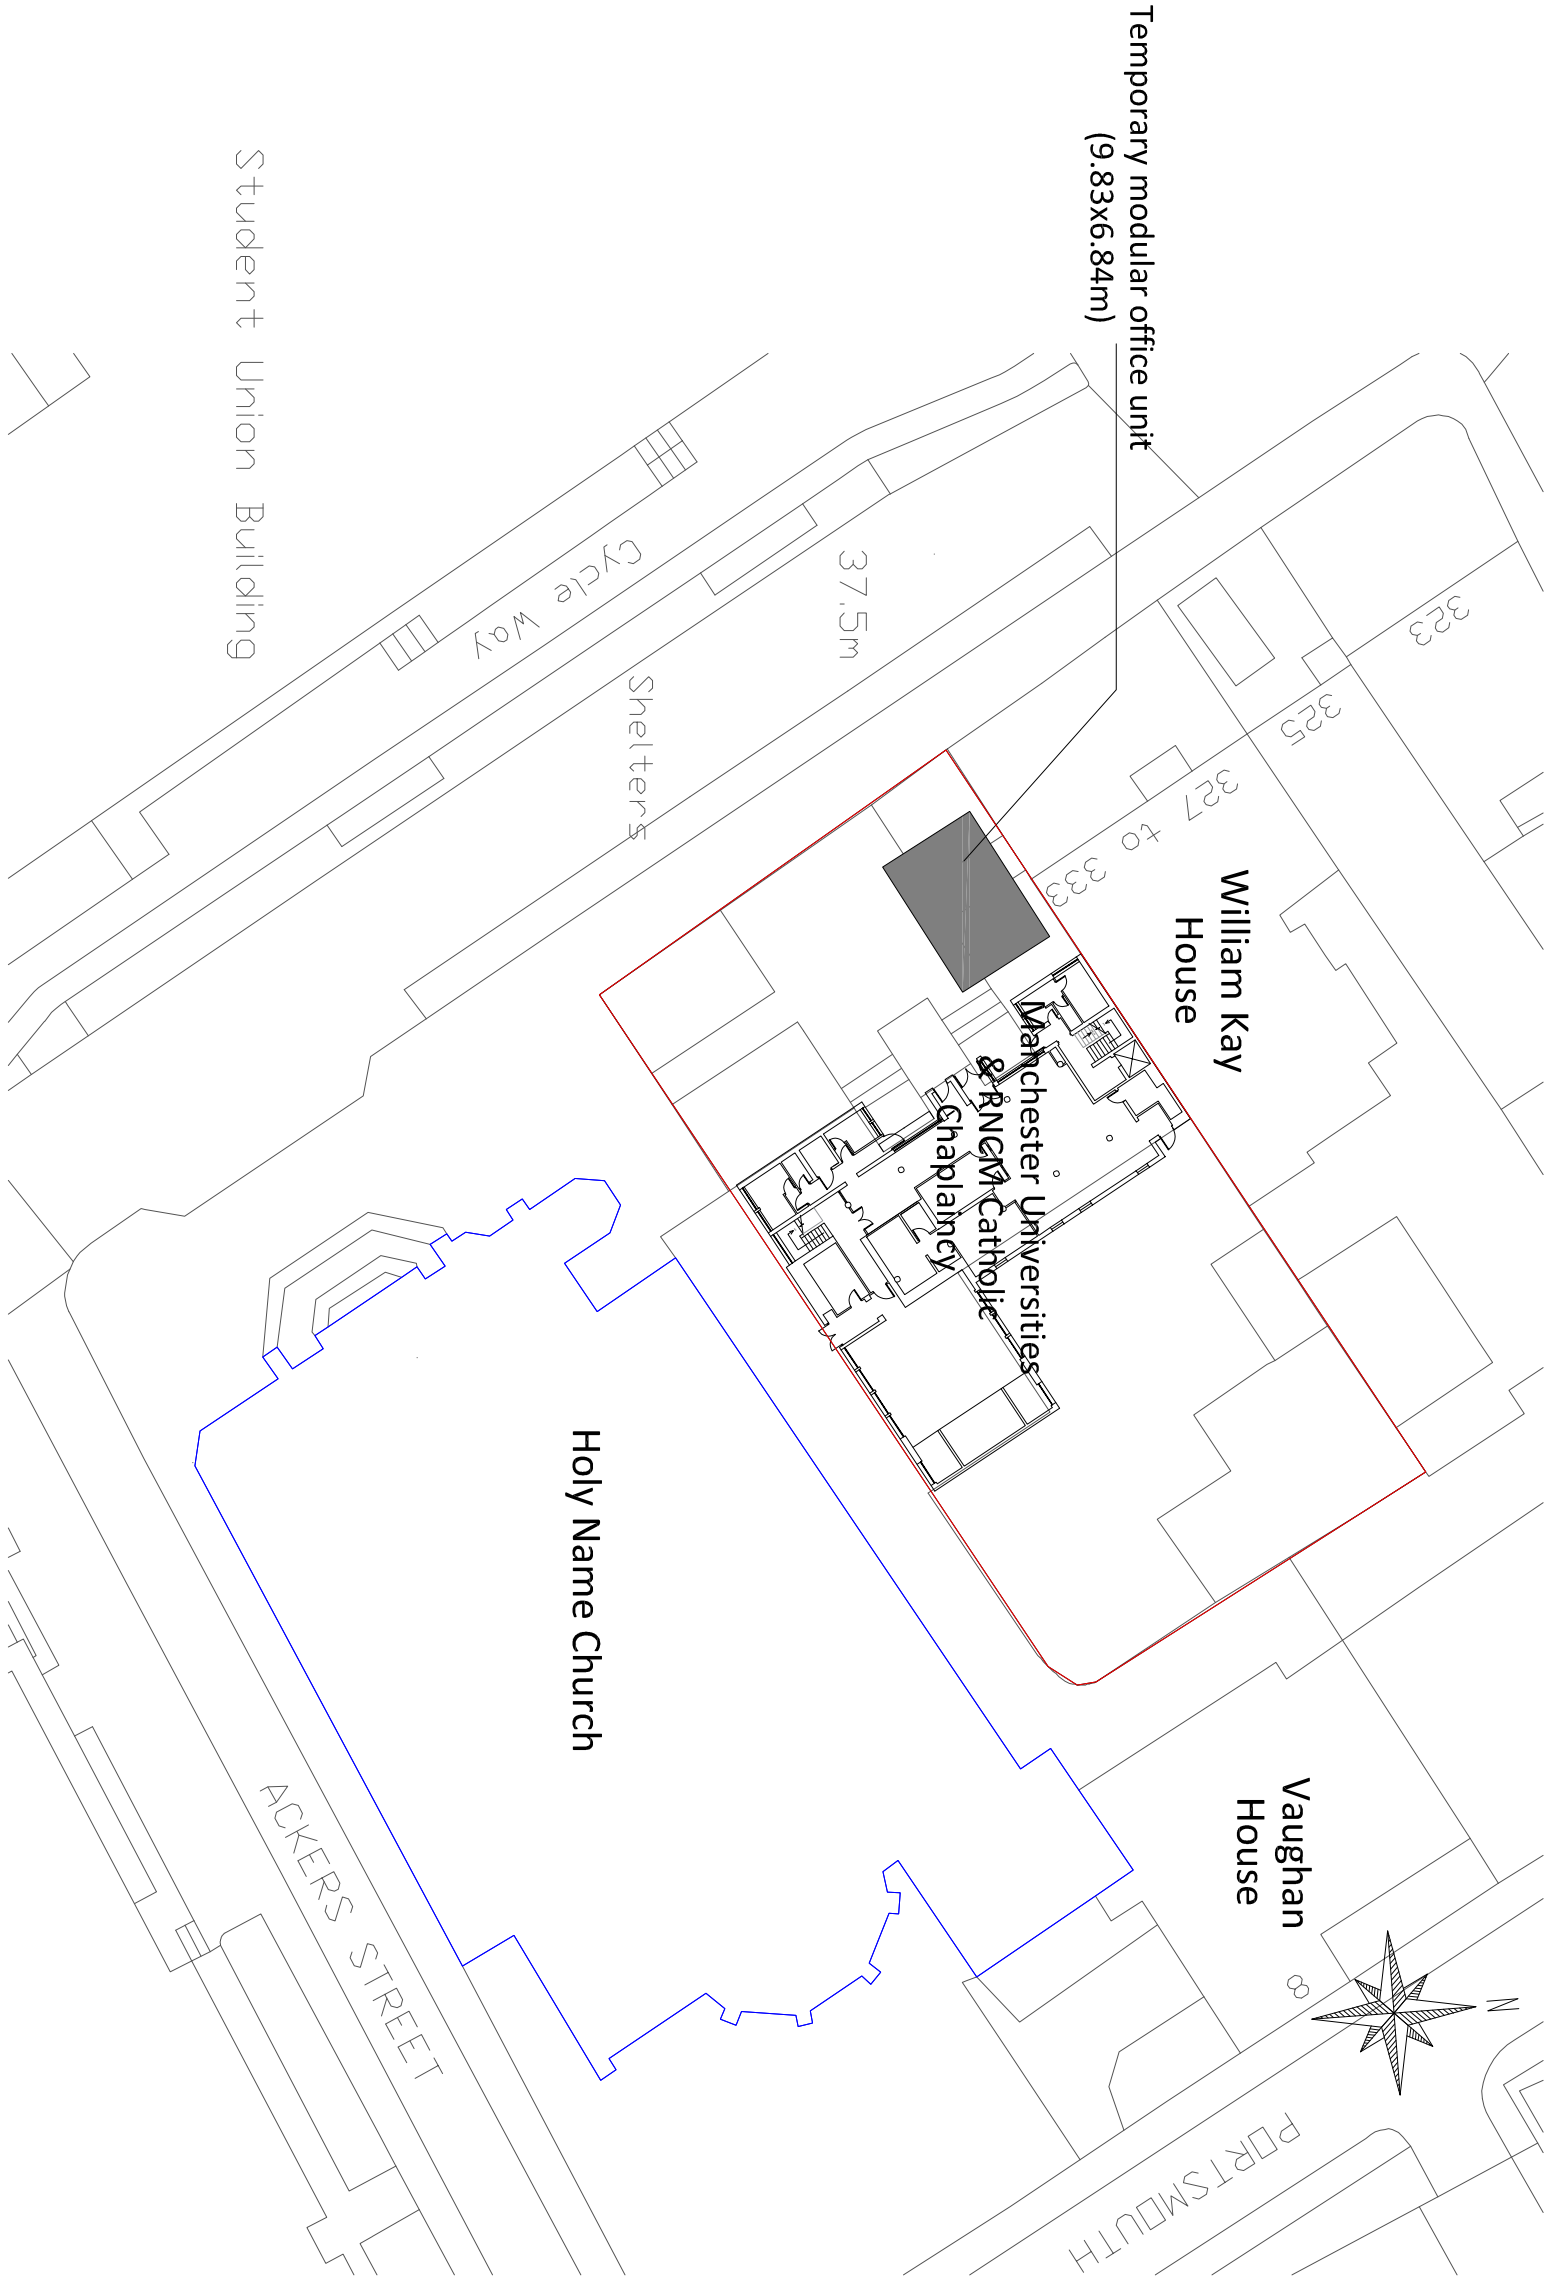

EXISTING SITE PLAN
SCALE 1/500

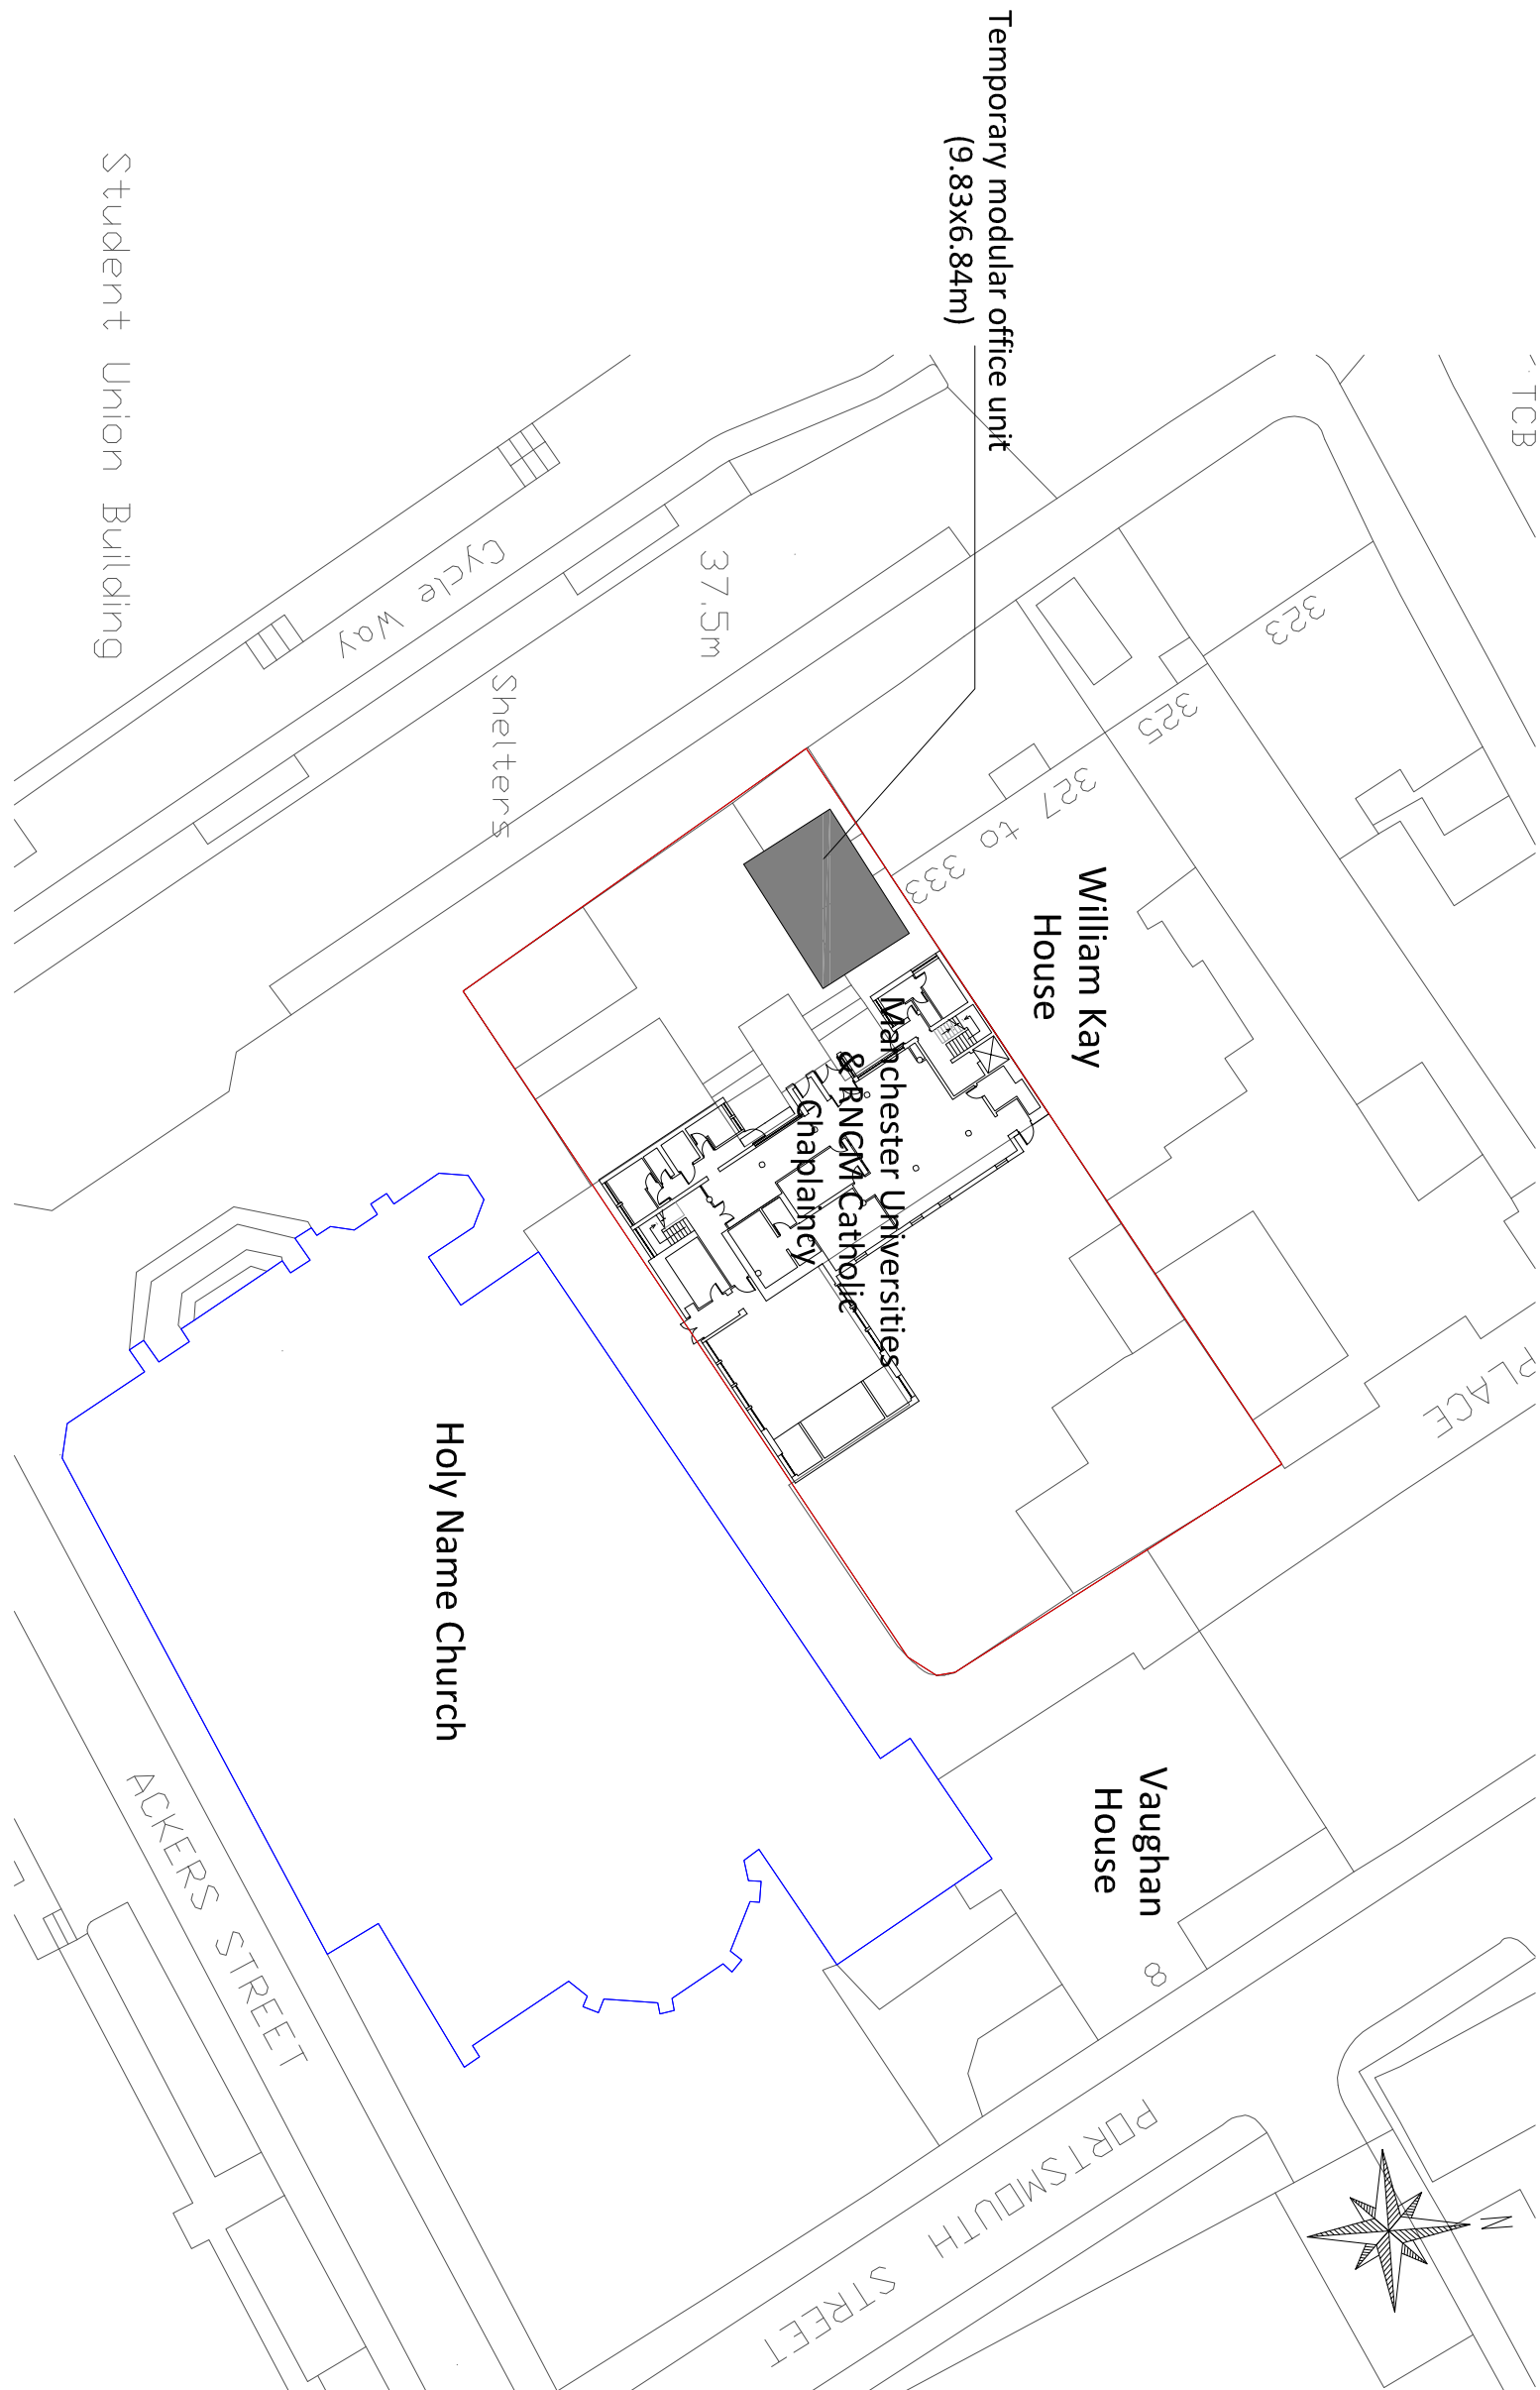

PROPOSED SITE PLAN
SCALE 1/500

REV	DESCRIPTION	DRAWN	CHECK	APP	DATE
-----	-------------	-------	-------	-----	------

--	--	--	--	--	--

PLANNING

client
Diocese of Salford, Cathedral Centre
3 Ford Street
Salford, M3 6DP.

project title
Temporary Modular Unit

drawing title
Location Plan
Existing and Proposed Site Plan

scale @ A1	designed by	drawn by	checked by	approved by	date drawn
ON DWG	WM	WM	WM	TBC	28.02.2024
project no.					

drawing no.	revision
AVH 001	0

Do Not Scale From This Drawing