


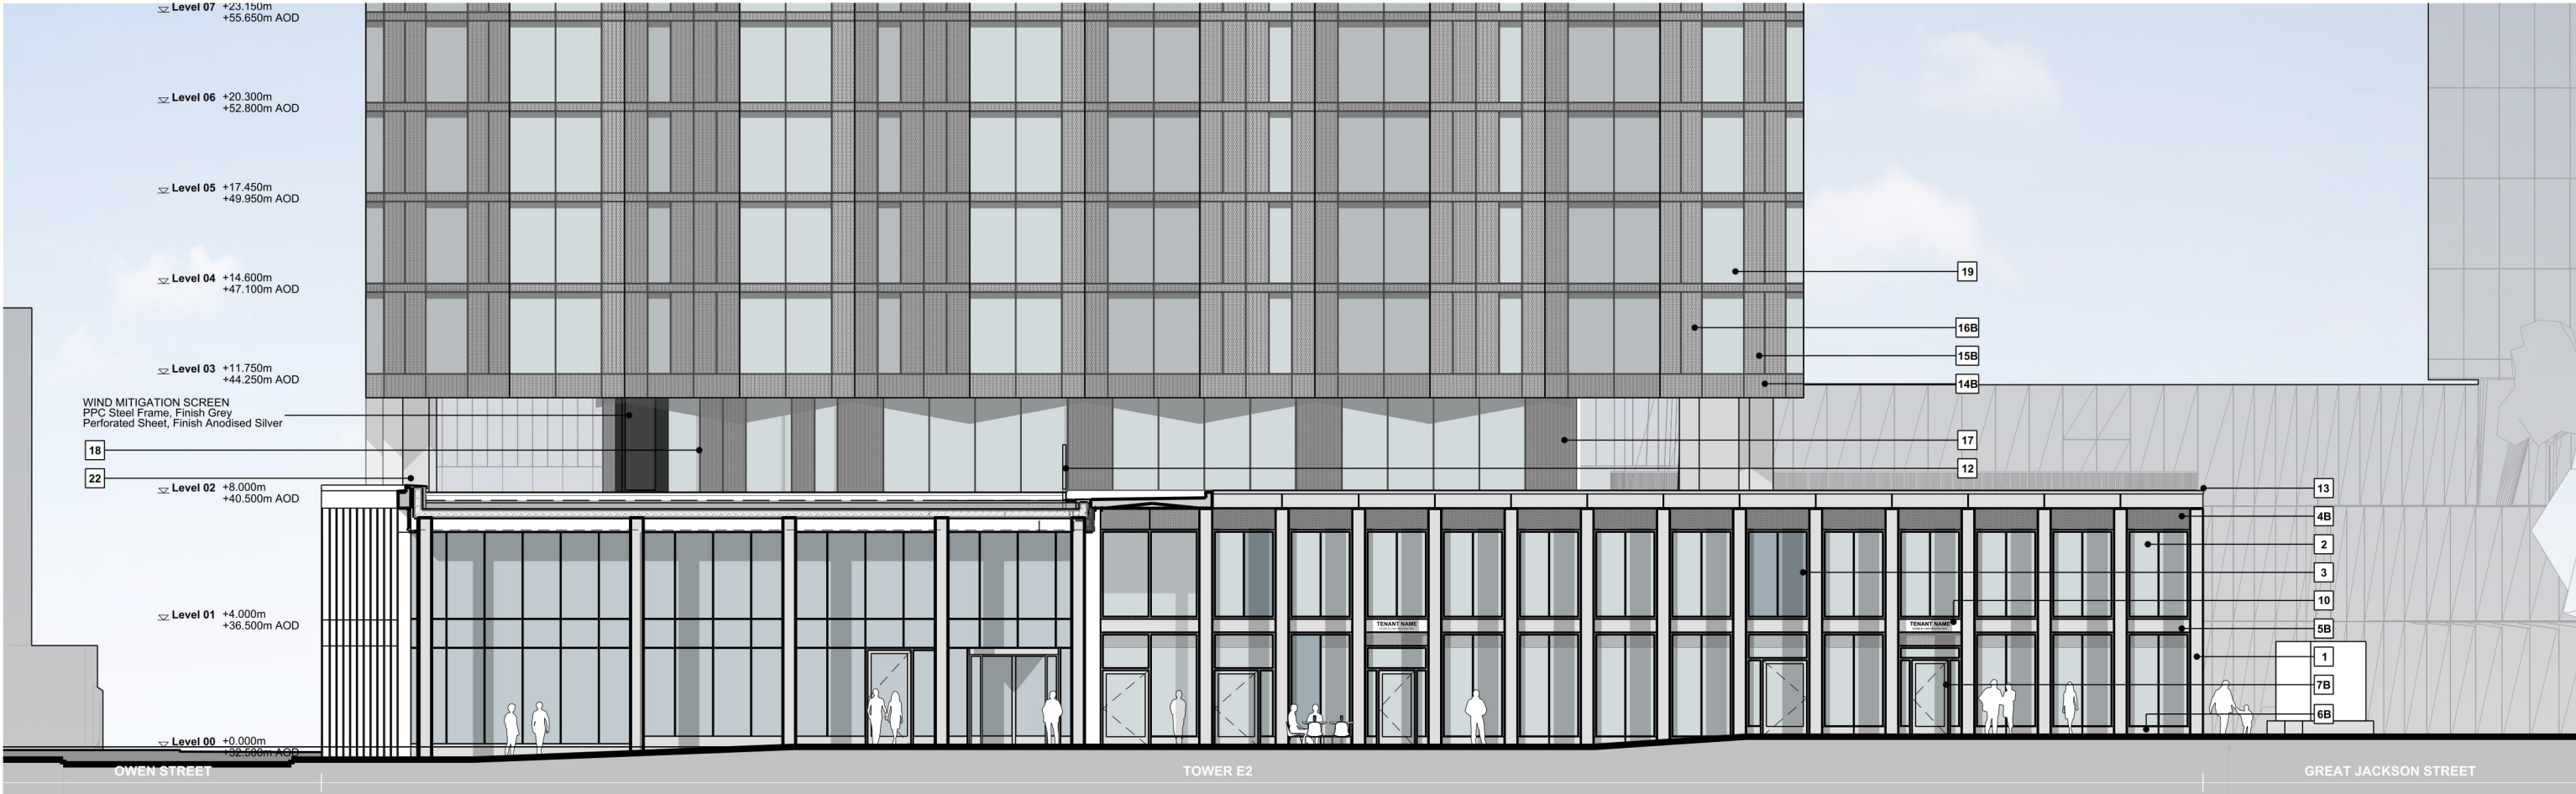

E2 PODIUM - NORTH ELEVATION



C7 PODIUM - NORTH ELEVATION

This drawing is copyright
Do not scale off dimensions.
All dimensions to be checked on site by contractor.
Contractor to report any dimensional discrepancies,
errors or omissions prior to commencing on site.

NOTE:

NORTH

Rev	Date	Description
X01	20.04.2023	Planning Issue
X 02	19.02.2024	Podium louvres concealed with anodised perforated screens

Key Plan

Project Title
Crown Street Phase 3
Manchester

Status
Planning

Drawing Title
Zone 1 - Podium
Tower C7 & E2
North Elevation - Courtyard

Job No 10418	Scale 1:200@A3	Revision X02
-----------------	-------------------	-----------------

simpsonhaugh

MANCHESTER
Riverside, 4 Commercial St
Manchester M15 4PQ
+44 (0)161 835 2345
www.simpsonhaugh.com

LONDON
5-8 Roberts Place
London EC1R 6BB
+44 (0)20 7549 4000
mail@simpsonhaugh.com