


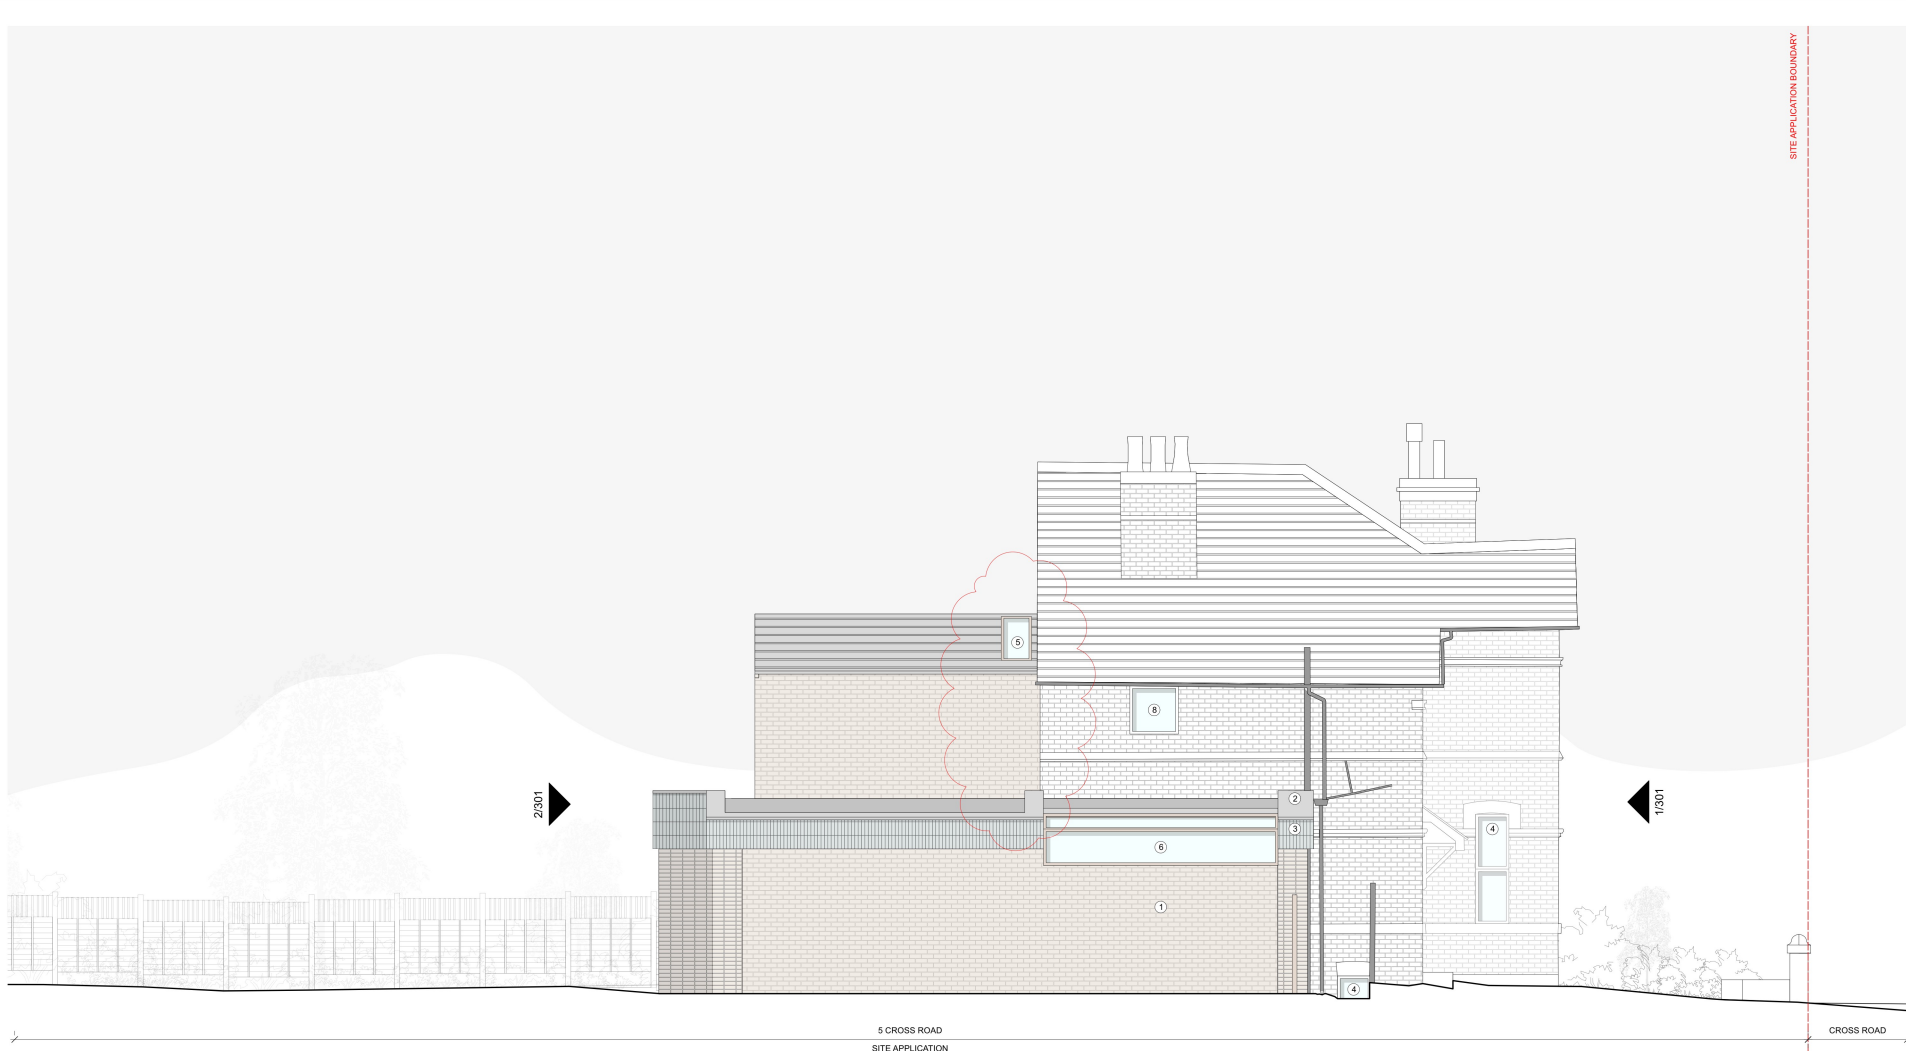

© Copyright
Define Architects Ltd

0 1 2 M

1:50 @ A1

A1

NOTES:

All dimensions to be checked on site.
Drawing to be read with all relevant Architectural, Interiors, Structural, M&E, Drainage/Public Health, Landscape, Civils and Interiors drawings and specifications. Any discrepancies between consultant's drawings to be reported to the Architect before any work commences.
The Contractor's attention is drawn to the Health & Safety matters identified in the Health & Safety plan as being potentially hazardous.
These items should not be considered as a full and final list.
The Work Package Contractor's normal Health & Safety obligations still apply when undertaking constructional operations both on and off site.
Define Architects take no responsibility for the location of legal boundaries indicated on this drawing and advise a separate drawing to be completed by a specialist surveyor in order to establish exact boundaries.
DWG files provided for information only. Refer to PDF record.
The copyright of this drawing is held by Define Architects Ltd.
Not to be used for any purpose without consent.

Notes

1. Brickwork. Colour: Light Red
2. Roof Cladding: Coated aluminium. Colour: Dark Grey
3. Ceramic Tiles. Colour: Dark Green. Finish: Matt
4. Double Glazed Timber Sash Windows. Painted White
5. Natural Slate Roof. Match Existing Slate Roof
6. Double Glazed Oak Windows. Colour: Natural Timber
7. N/A
8. Double Glazed Timber Window. Painted White.

DEFINEARCHITECTS.CO.UK

Unit 2E
Beehive Mill
Jersey Street
Manchester
M4 6JG

+44 (0)161 528 9432
mail@definearchitects.co.uk

define /

PROJECT

5 Cross Road
Chorlton-cum-Hardy

DRAWING TITLE

Proposed North Elevation

REV	DATE	NOTES
P01	21/12/2023	ISSUED FOR PLANNING
P02	28/03/2024	ISSUED FOR PLANNING Agreed rooflight amendment. Window to dressing area omitted.

DRAWN BY JH	CHECKED BY GW
JOB NO. 061	STATUS PLANNING
DRAWING NO. 061_PLN_300	REV P02