




West Elevation_Existing
1 : 200

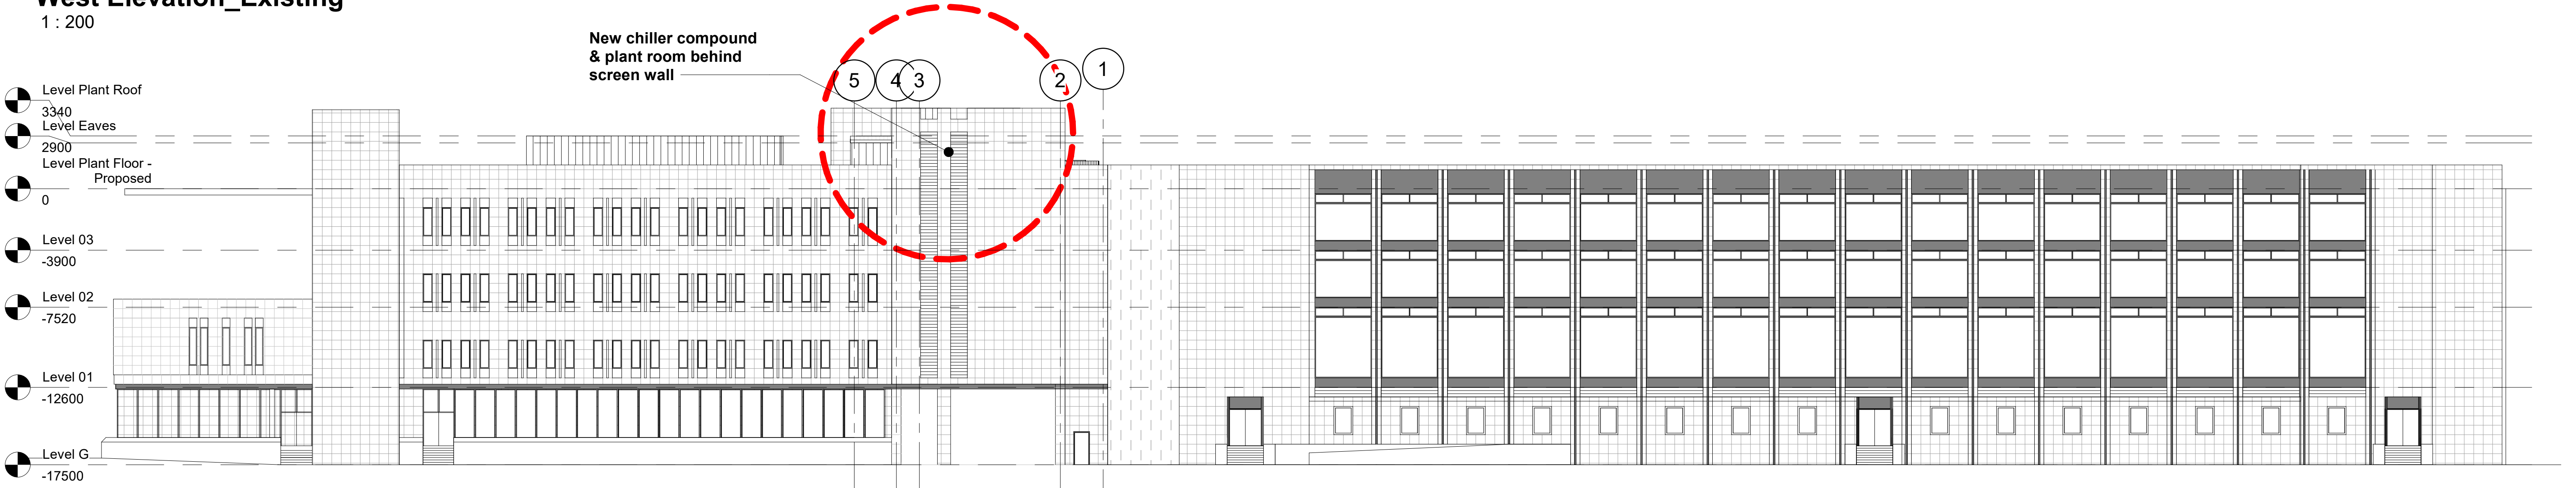

West Elevation_Proposed
1 : 200

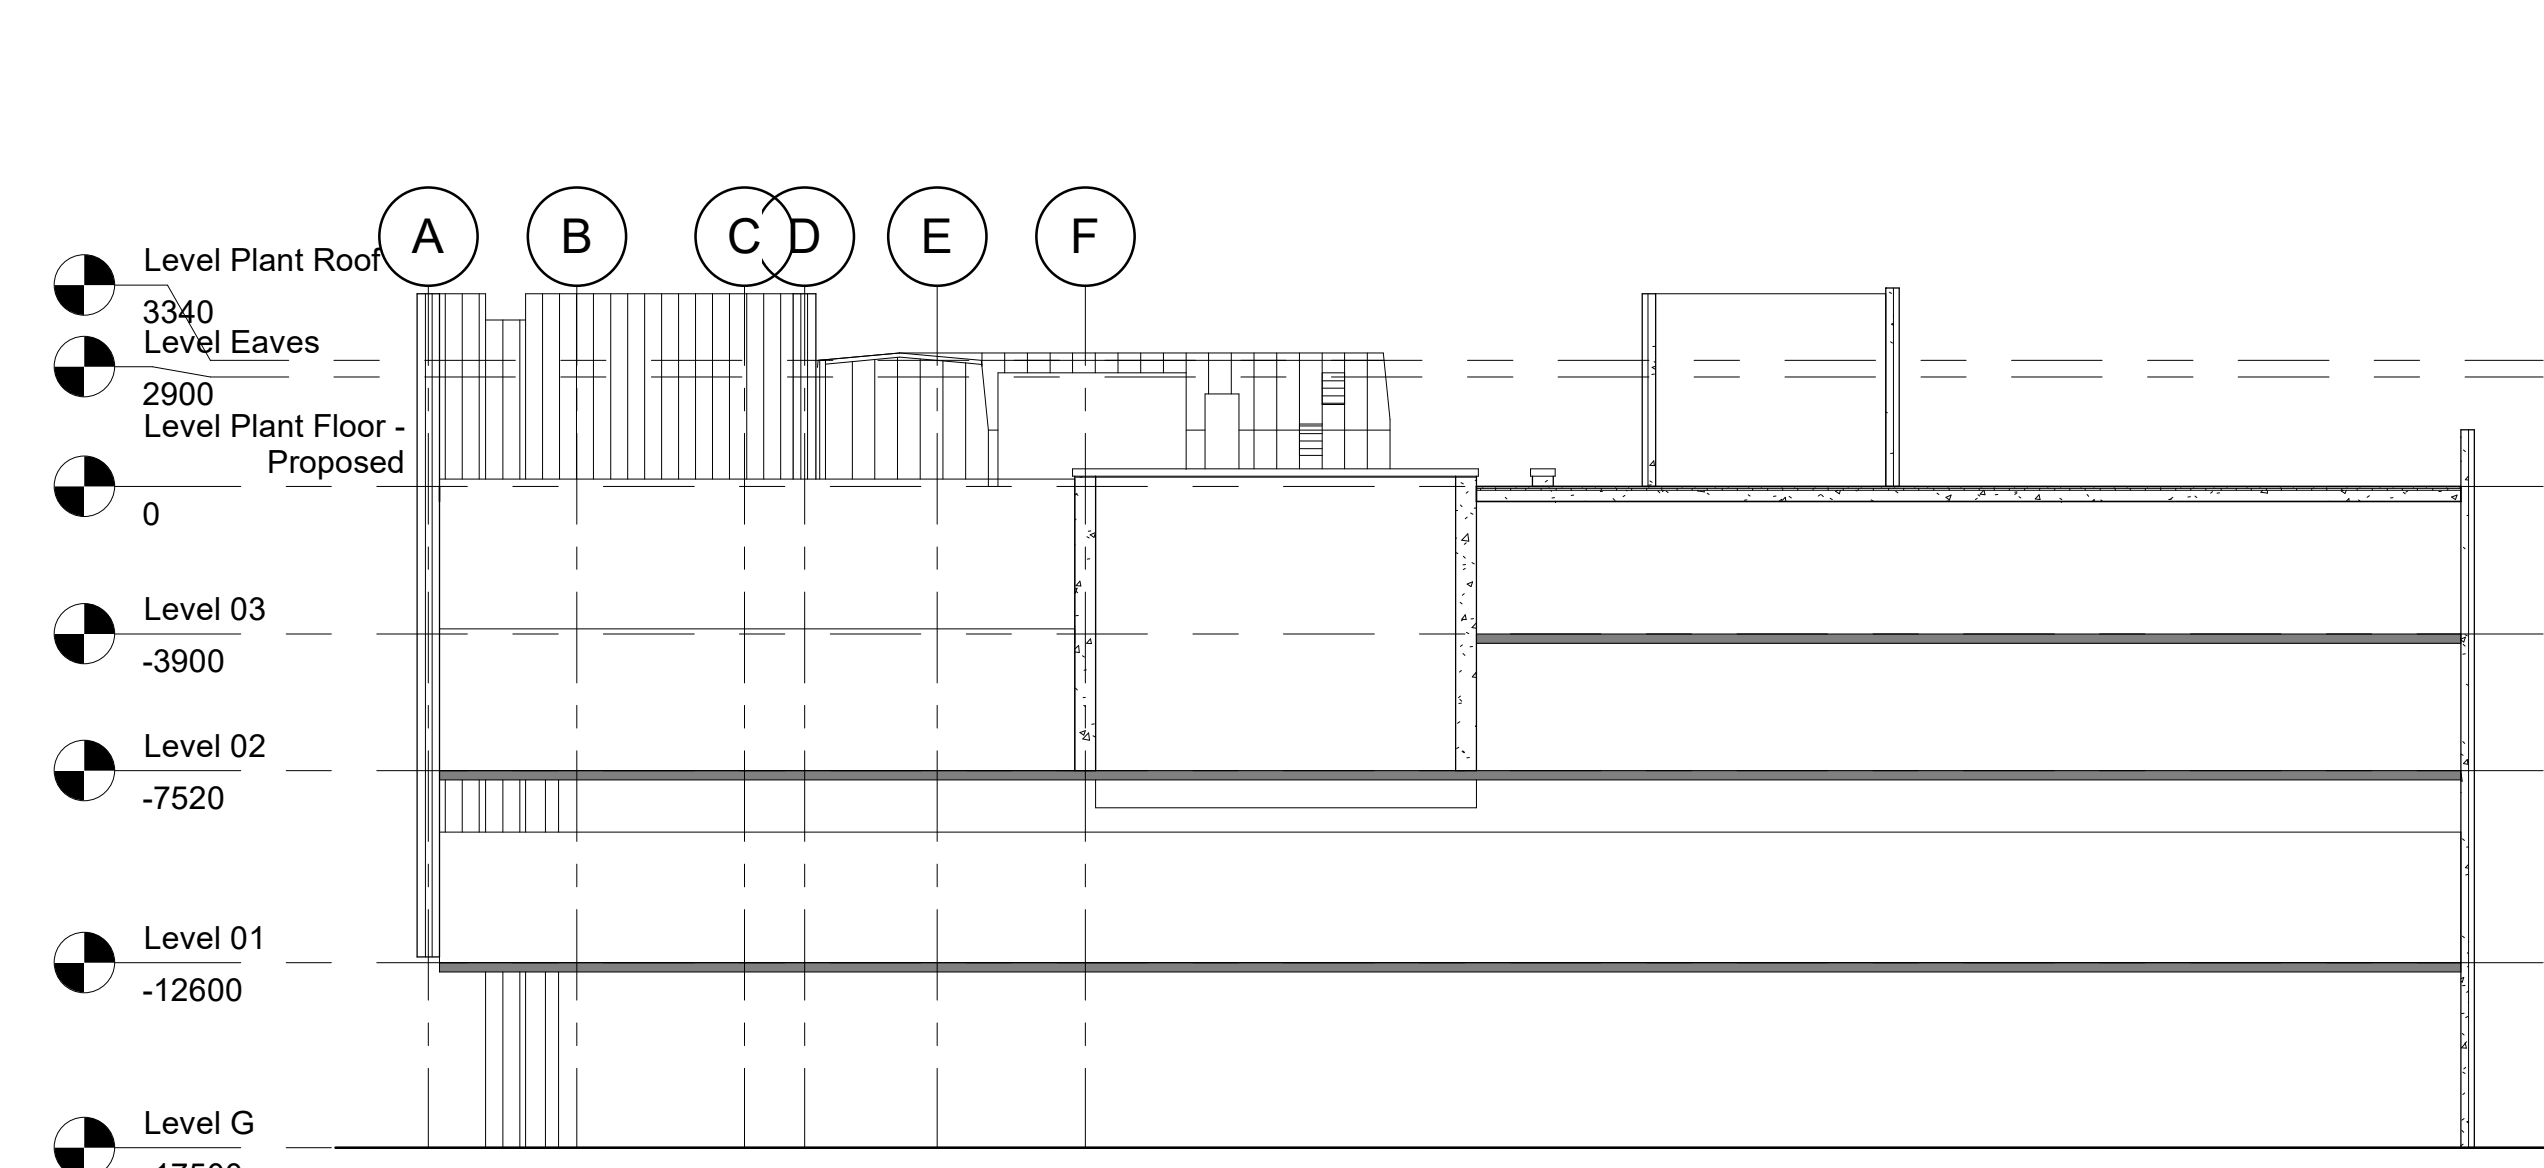

South Elevation_Existing
1 : 200

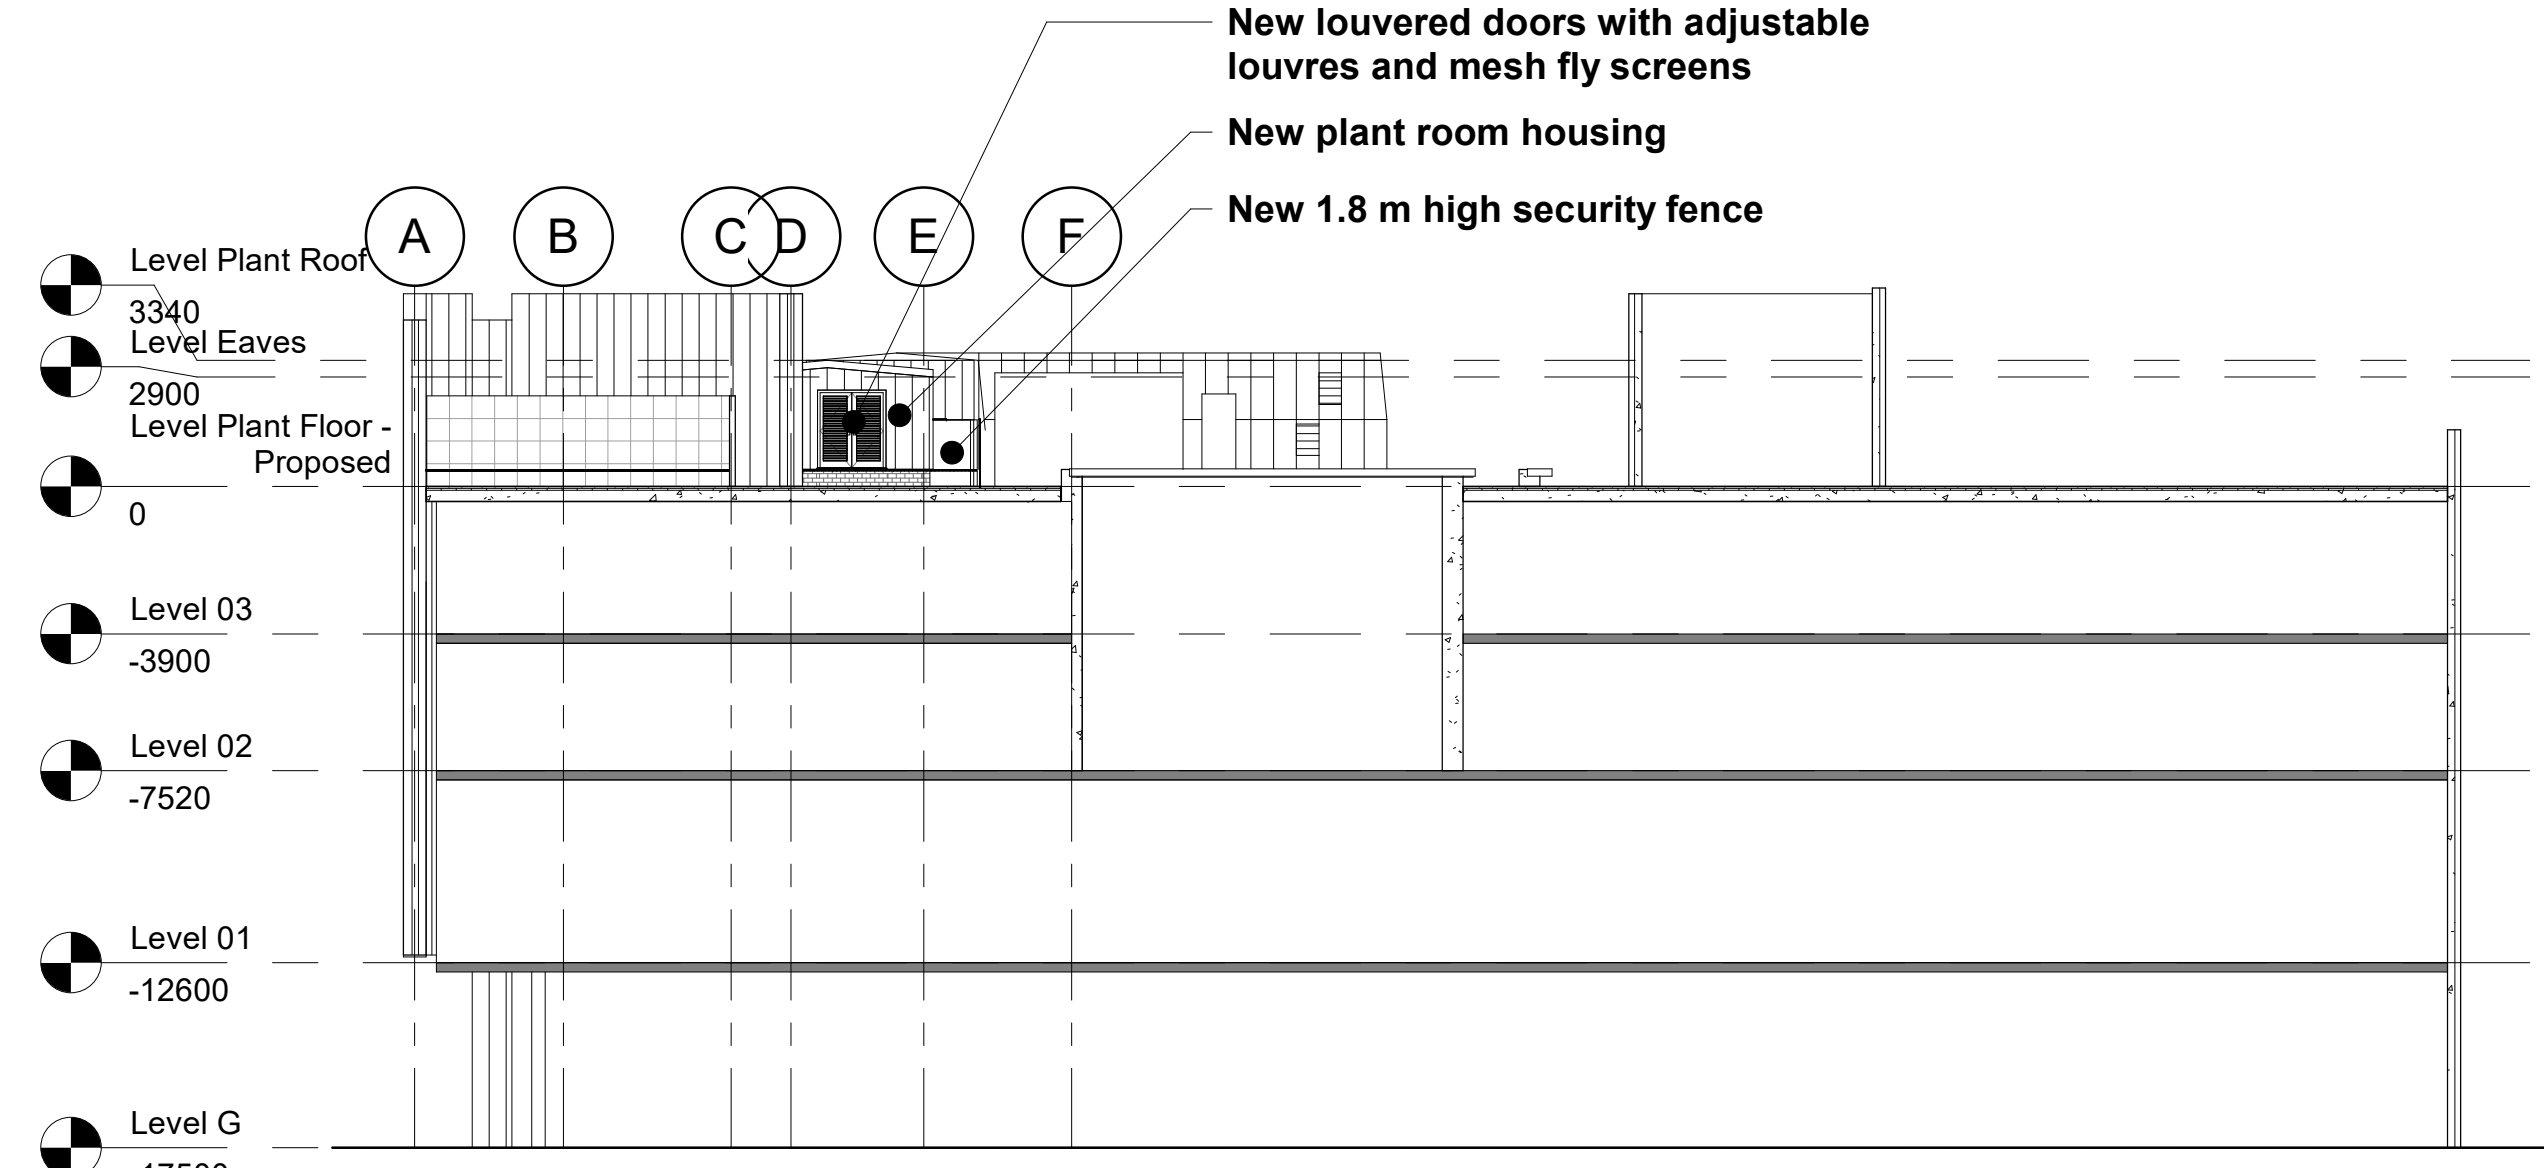

South Elevation_Proposed
1 : 200

EXISTING MATERIALS
WALLS: HONED STONE CLADDING PANELS, BEIGE LEAD STANDING SEAM, NATURAL
ROOF: INVERTED, STONE BALLAST ON INSULATION

PROPOSED MATERIALS
WALLS: PROFILED METAL INSULATED PANELS,
ROOF: PROFILED METAL INSULATED PANELS

Revision Schedule		
Rev	Revision Description	Date
P1	Revised as per Planning Requirements	27/02/24



DO NOT SCALE

STATUS PLANNING		
PROJECT MANCHESTER CROWN COURTS CHILLER REPLACEMENT		
TITLE EXISTING & PROPOSED ELEVATIONS		
CLIENT ONLINE FACILITIES MANAGEMENT		
DRAWN BY JC	CHECKED BY -	DATE 07/02/24
SCALE (@ A1) 1 : 200	FILE NO.	PROJECT NO. 23005
DRAWING NUMBER 2305-NAR-ZZ-XX-DR-A-21001	STATUS S4	REV P1