




ELEVATION A AS EXISTING
Scale @ 1:100

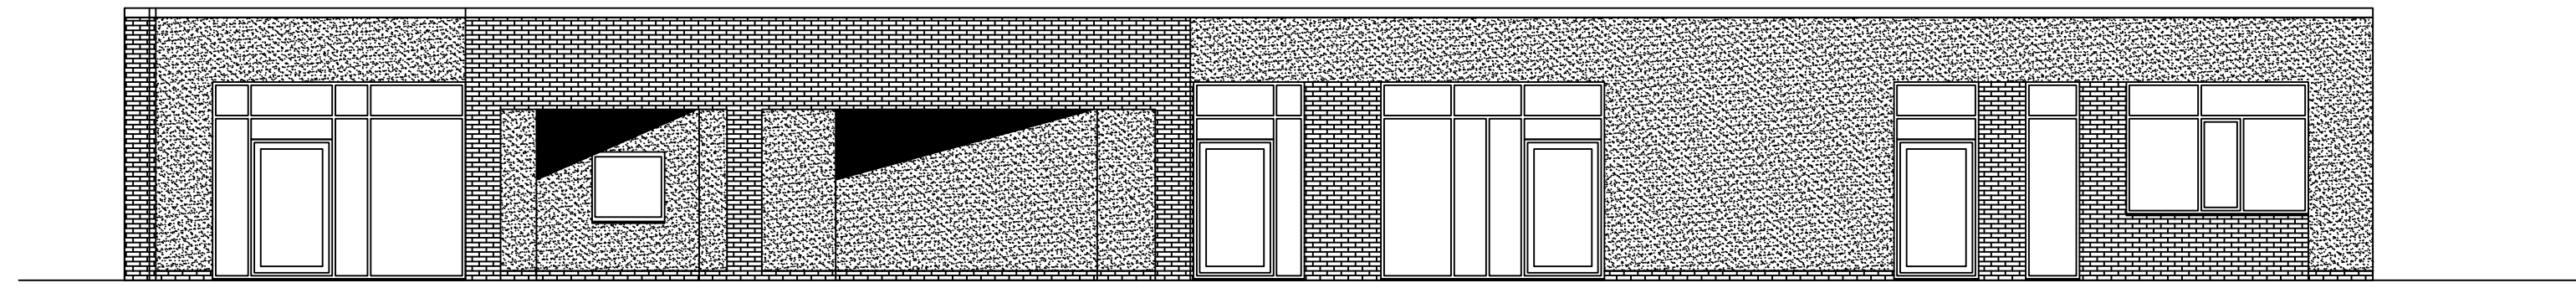


ELEVATION B AS EXISTING
Scale @ 1:100

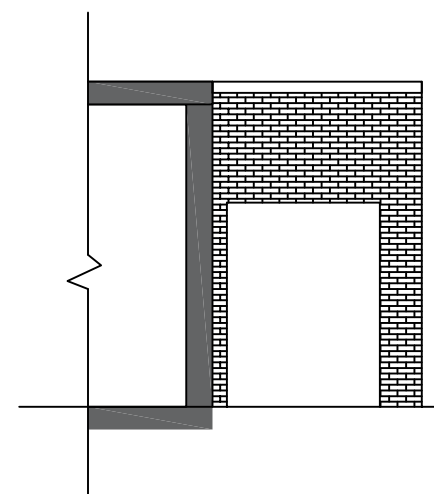

ELEVATION C AS EXISTING
Scale @ 1:100

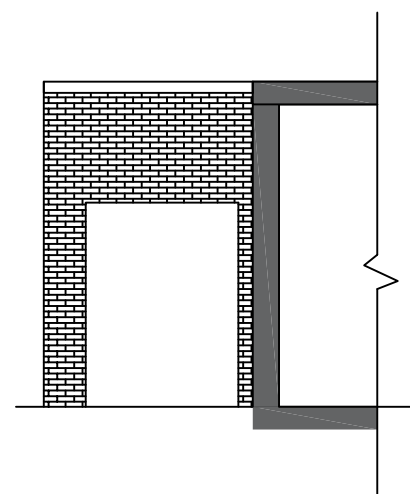

ELEVATION D AS EXISTING
Scale @ 1:100

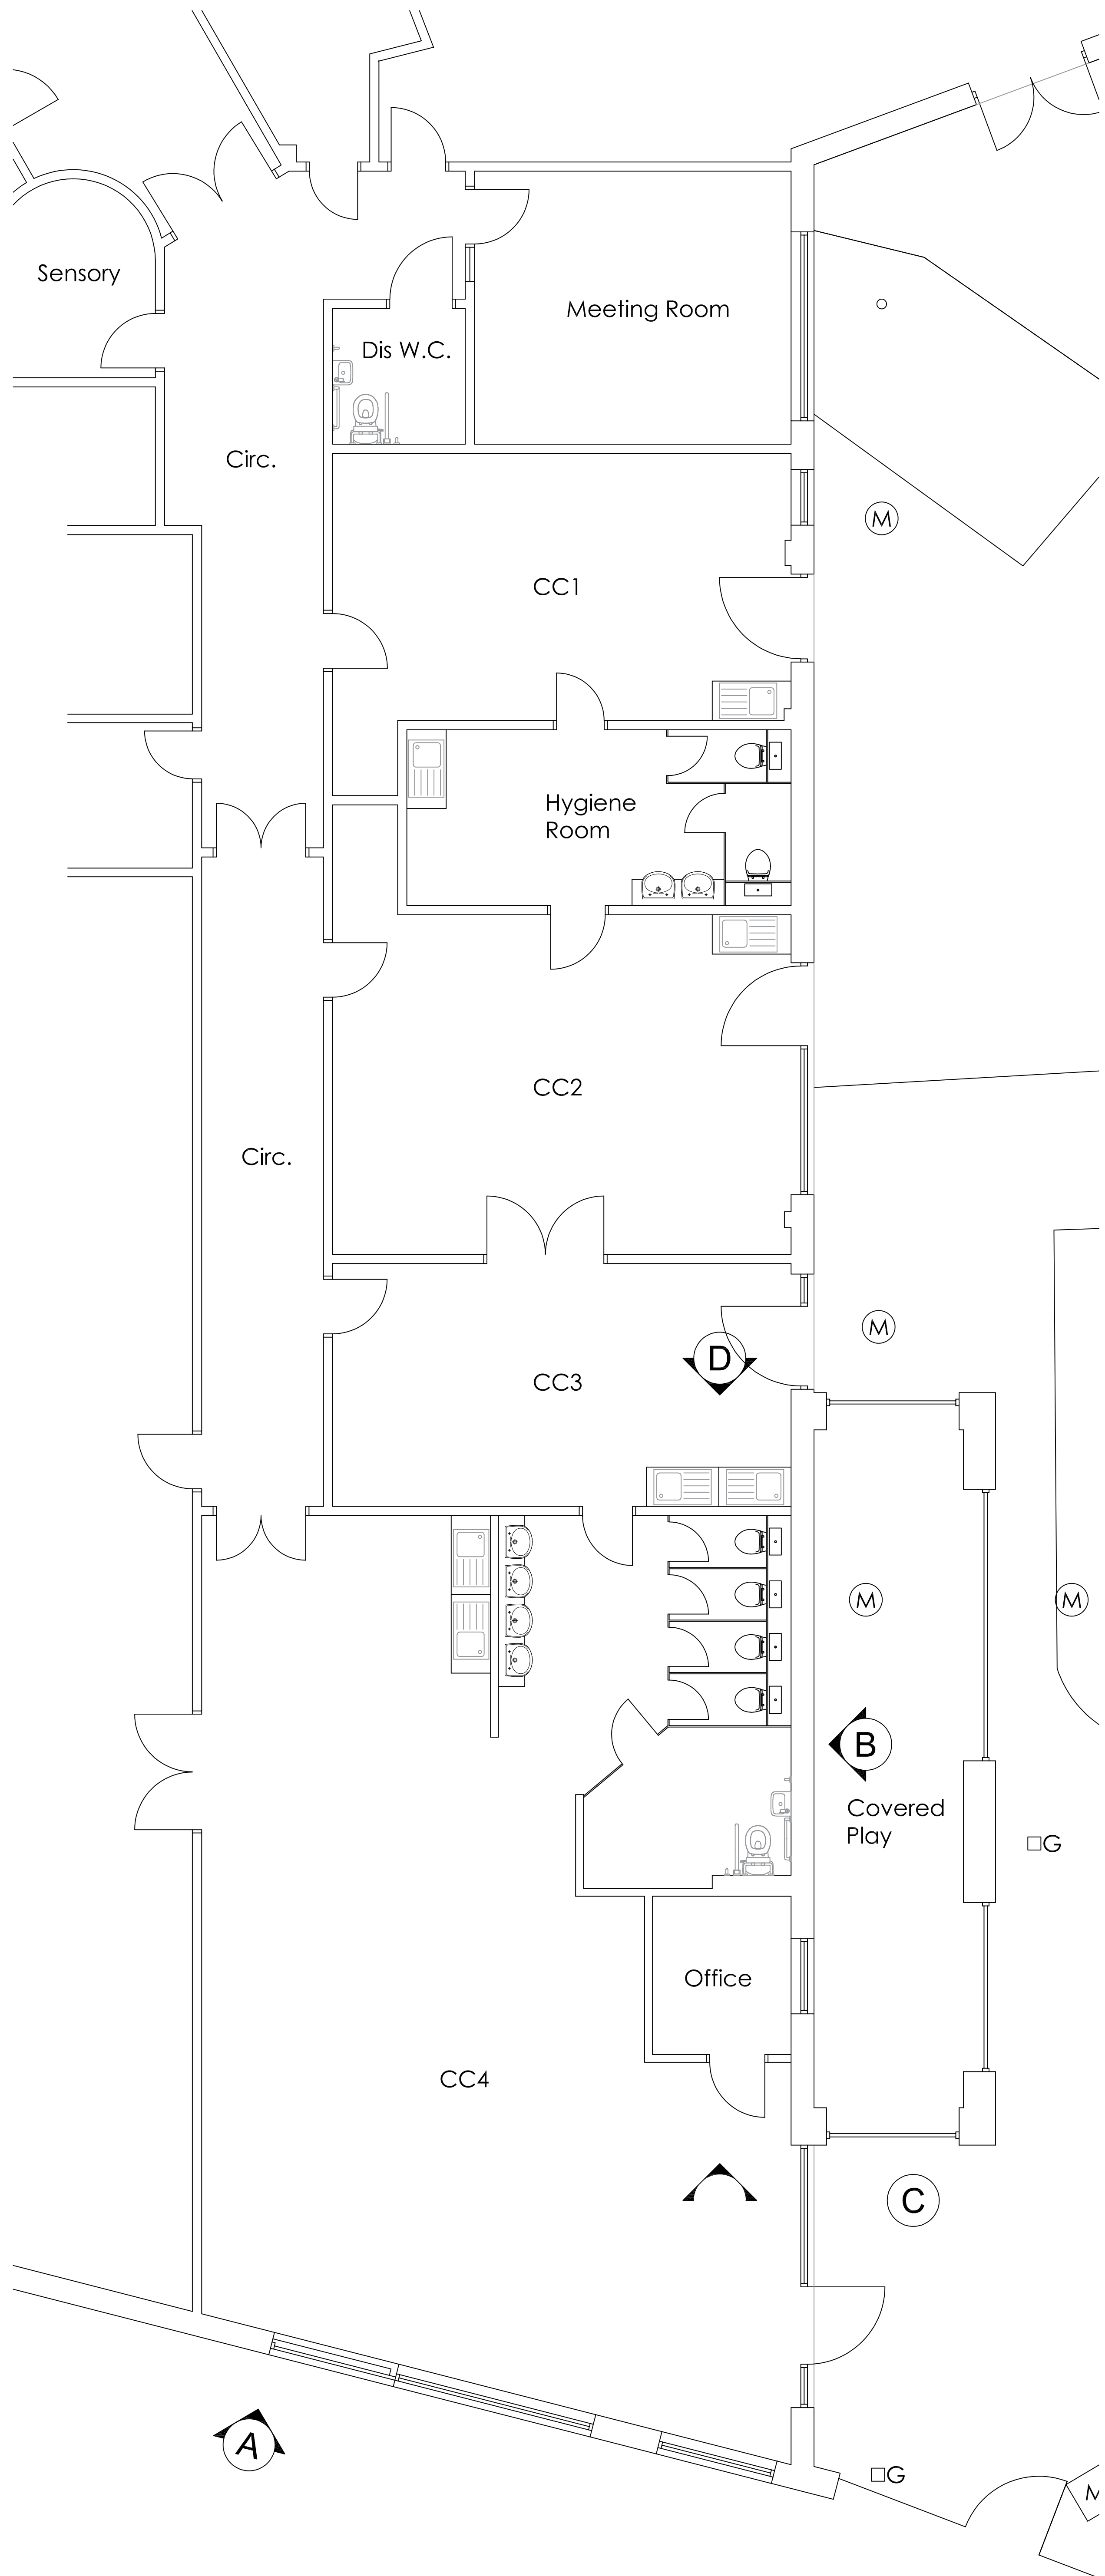

PART FLOOR PLAN AS EXISTING
Scale @ 1:50



PART ROOF PLAN AS EXISTING
Scale @ 1:50

PLANNING

No.	Date	Description	Issued by
-----	------	-------------	-----------

Old Moat Primary School,
Old Moat Lane,
Withington,
Manchester,
M20 3FN

Proposed SEN Provision

Details as Existing

Drawing Number	SS-02	Project number	1071-01
Current Revision	-	Date	21.05.2024
		Drawn by	SN
		Checked by	OL3
		Scale @ A0	As indicated

STUDIO OL3
ARCHITECTURAL DESIGN

Unit 7 Whitegate Business Centre, Jardine Way, Oldham, OL9 9JT
Email - design@studio-ol3.co.uk - Web - www.studio-ol3.co.uk