






EXISTING FRONT ELEVATION

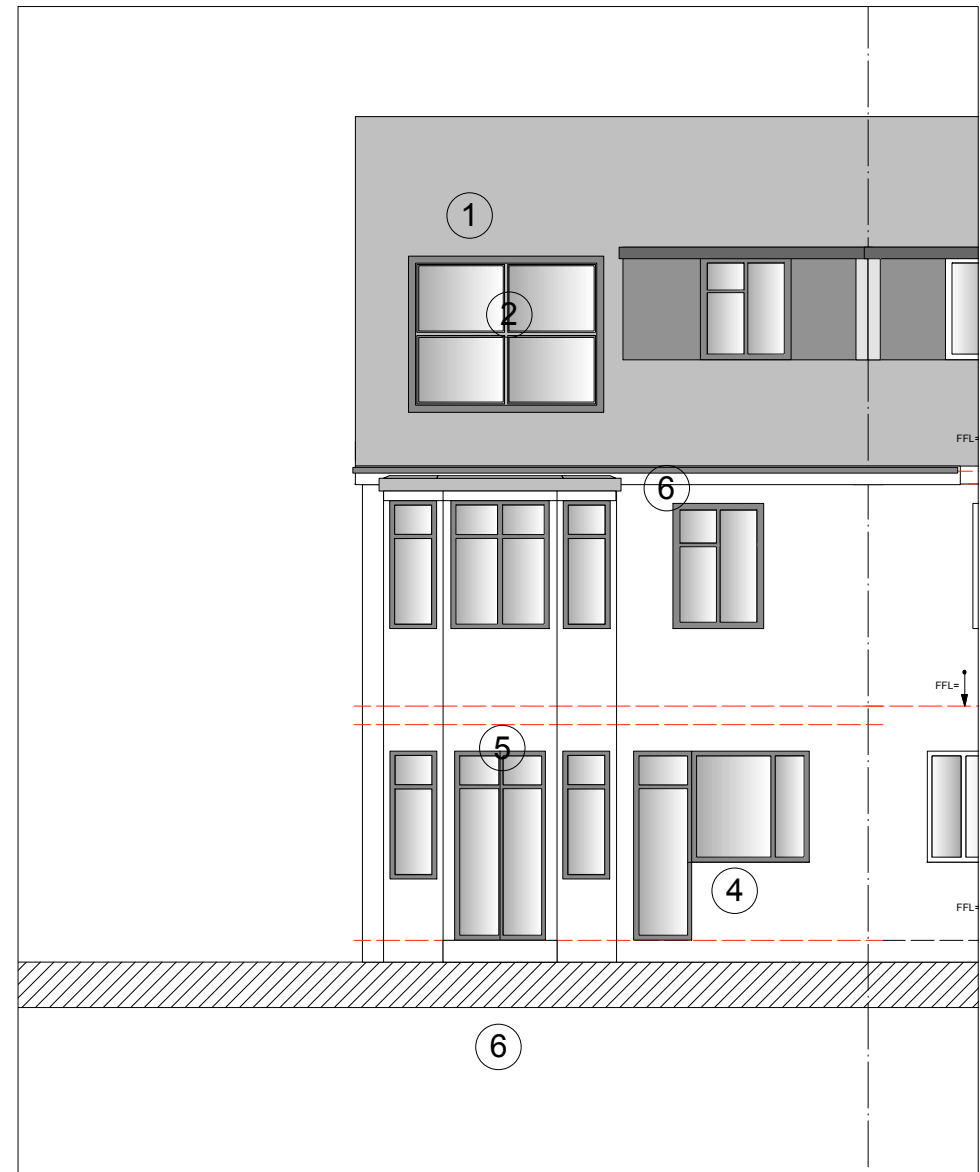

EXISTING REAR ELEVATION

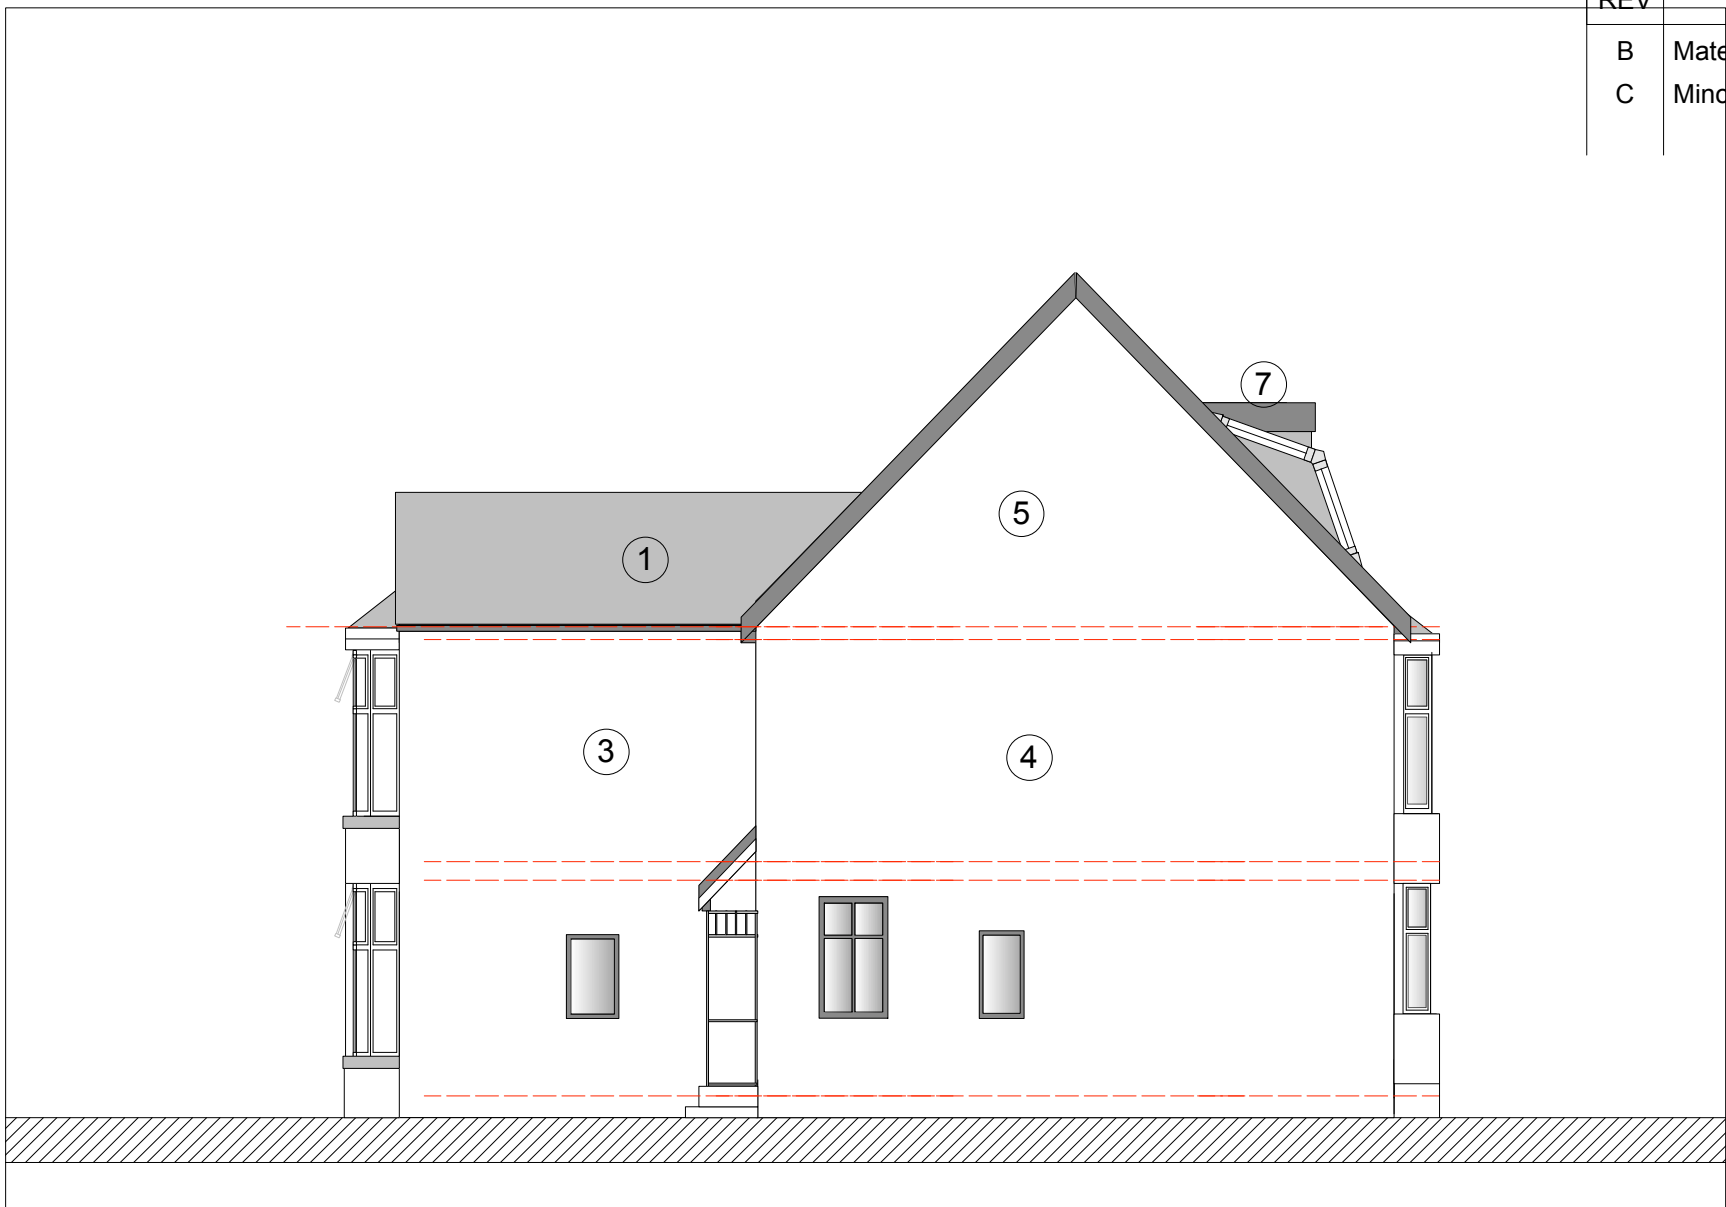

EXISTING SIDE ELEVATION

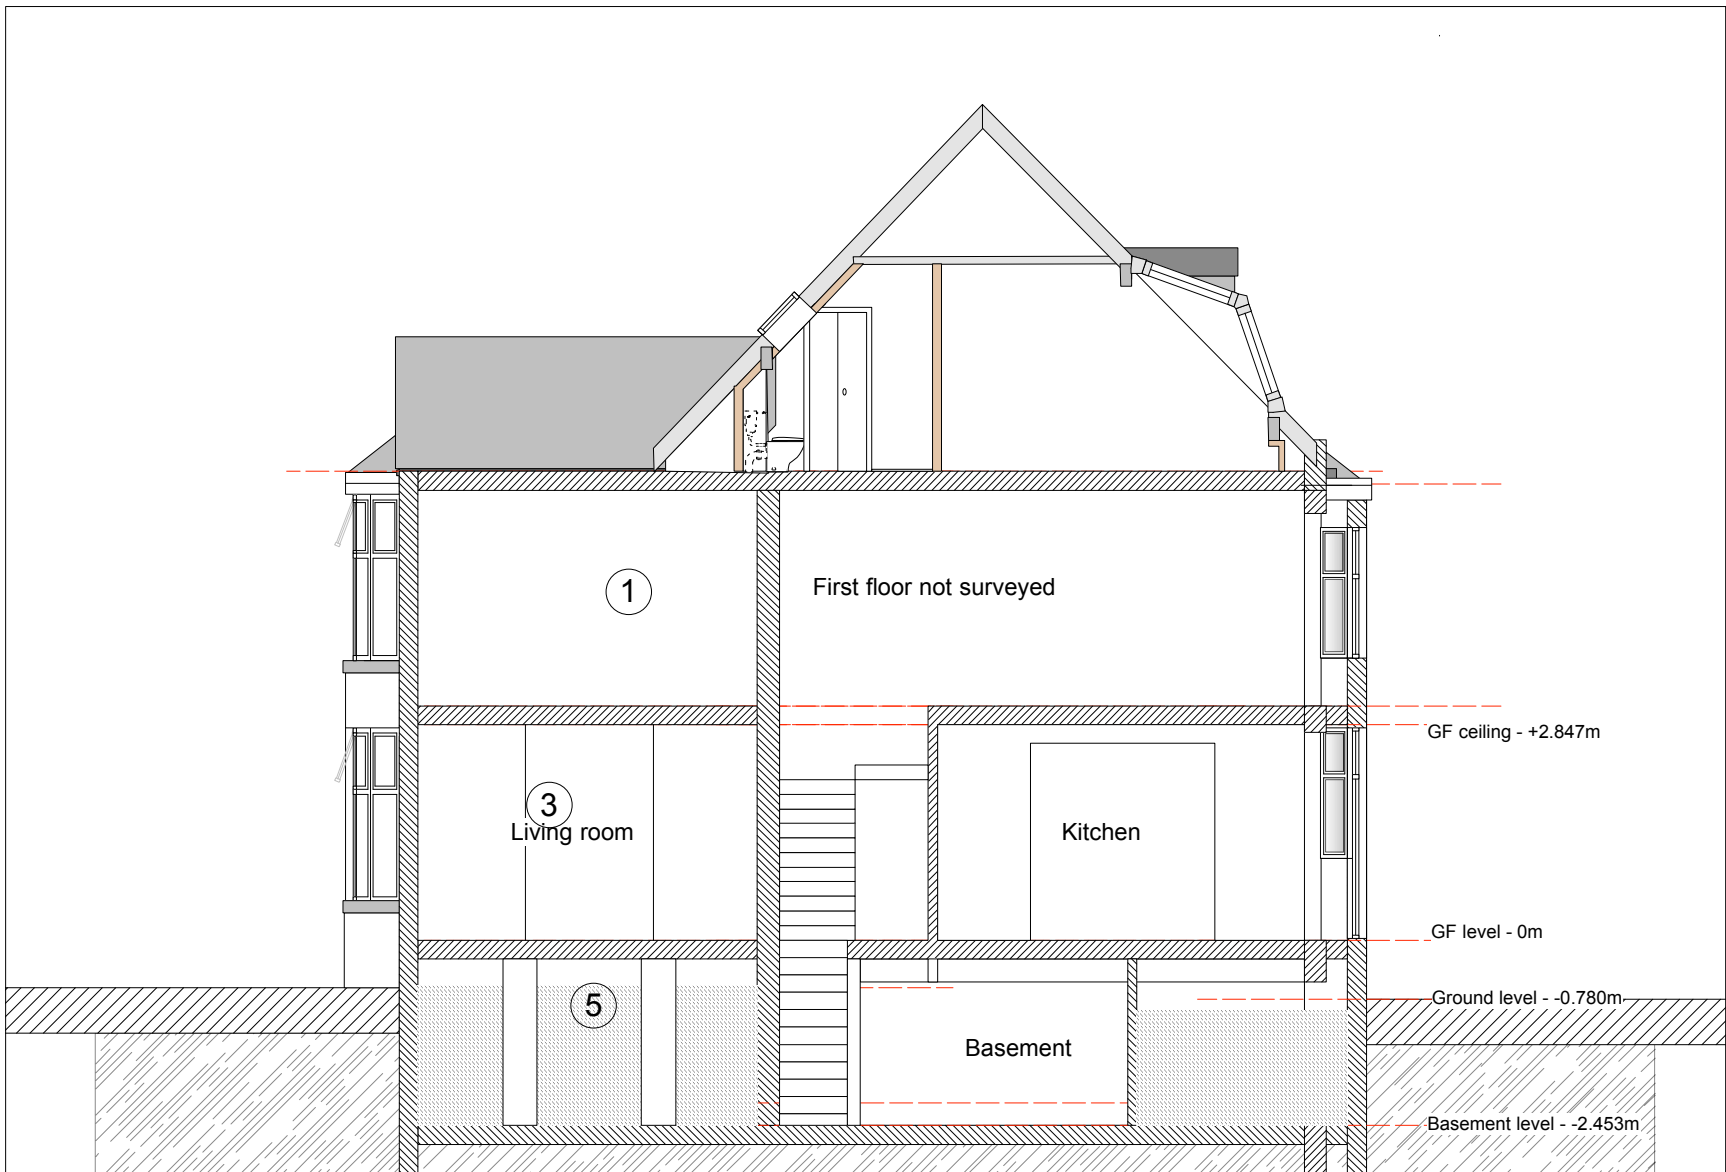

EXISTING SECTION

74 DUDLEY RD MANCHESTER

REVISION HISTORY			
REV	DESCRIPTION	DATE	APPROVED
B	Materials added.	12/5/21	IB
C	Minor updates	29/5/24	IB

- ① Traditional slate roof
- ② Existing roof light
- ③ Smooth red brick
- ④ Common brick
- ⑤ Timber windows, dark grey
- ⑥ Timber doors, dark grey
- ⑦ Existing roof dormer



Architects Britch
142 Chapel Street
Salford
M3 6AF
(T) 0161 834 2344
(E) david@architectsbritch.co.uk

Client : John & Charlotte Sharp
Drawing No : AB232/SUR02 C
Title : Elevations & Section as Existing
Cad Ref : AB232 Dudley rd
Scale : 1:100 at A2
Date : 10th feb 2021