


DO NOT SCALE OR MEASURE FROM THIS DRAWING.
ALL DIMENSIONS ARE TO BE CHECKED BY SITE MEASUREMENTS
AND ANY DISCREPANCIES TO BE REPORTED IMMEDIATELY TO
JW LEES LTD PROPERTY DEPARTMENT.

THIS DRAWING MUST BE READ IN CONJUNCTION WITH ALL
OTHER JW LEES LTD DRAWINGS, SUBCONTRACTORS AND
OTHER CONSULTANTS DRAWINGS AND TOGETHER WITH ANY
SPECIFICATIONS AND OTHER CONTRACT DOCUMENTS.

Existing projecting sign nr 1 to be removed
and replaced with new internally illuminated
projecting sign

Existing projecting sign nr 2 to be removed
and replaced with new internally illuminated
projecting sign

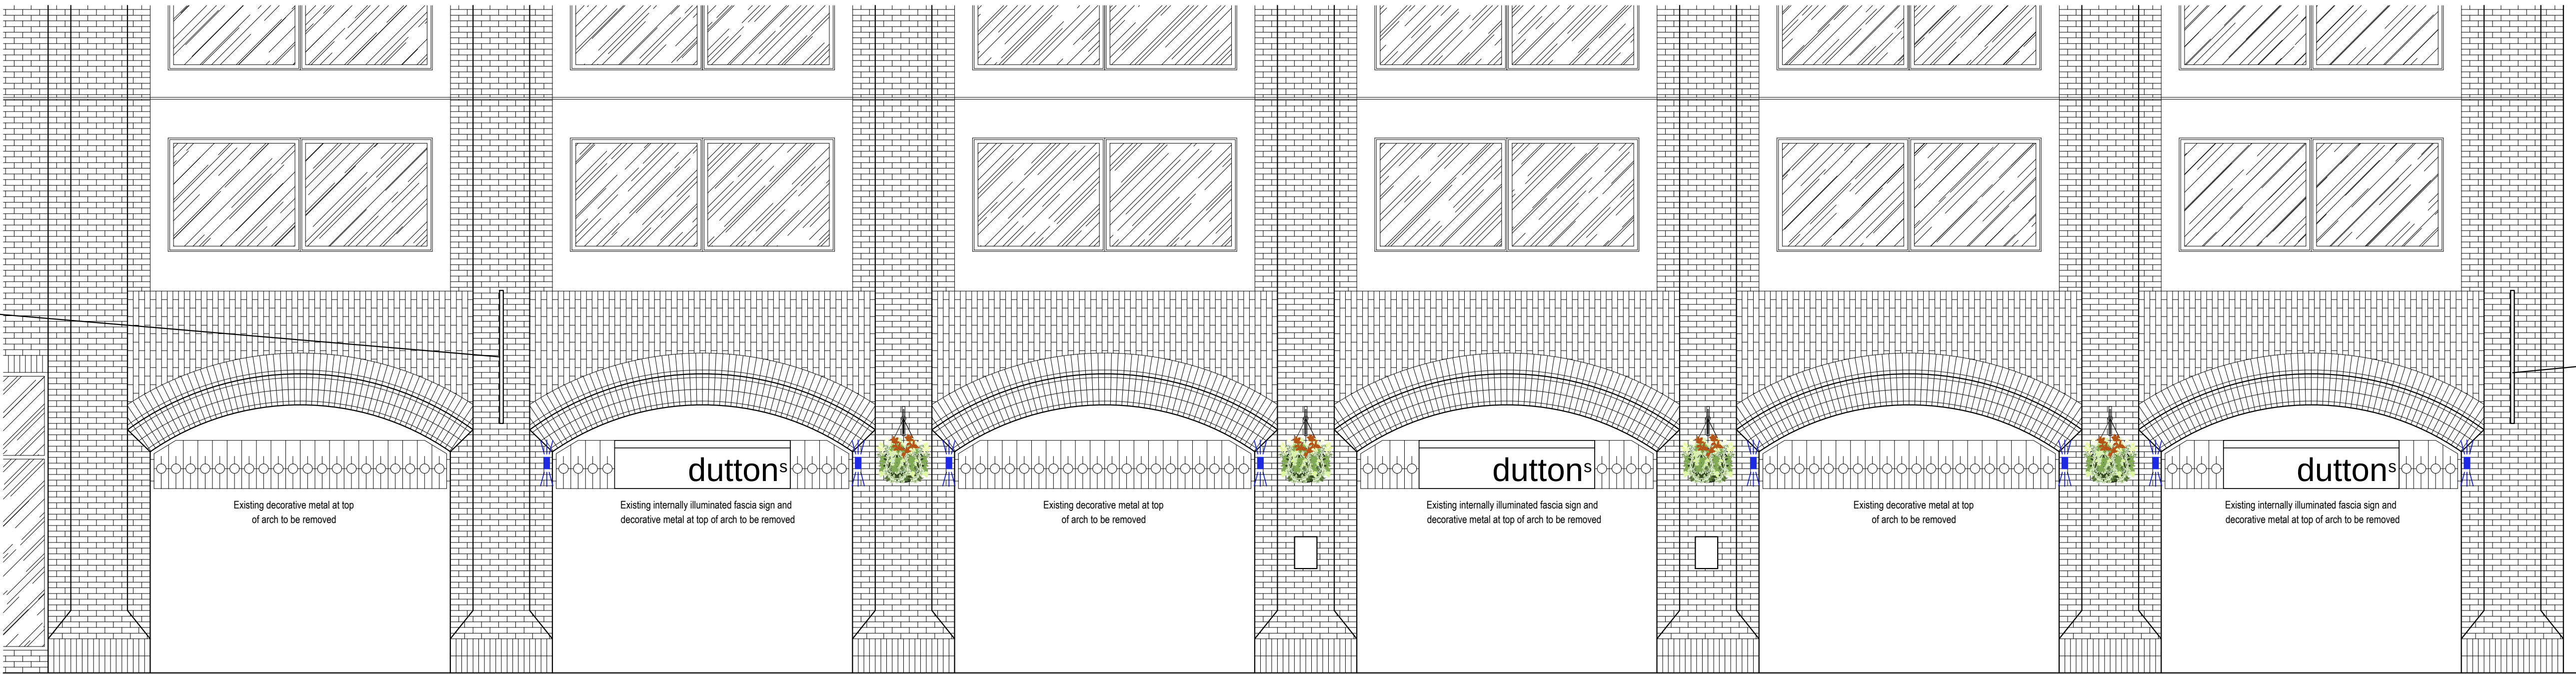


LOCATION OF
PROPOSED STORE


EXISTING PART FRONT ELEVATION

0 1 2 3 4 5metres

MAIN ENTRANCE

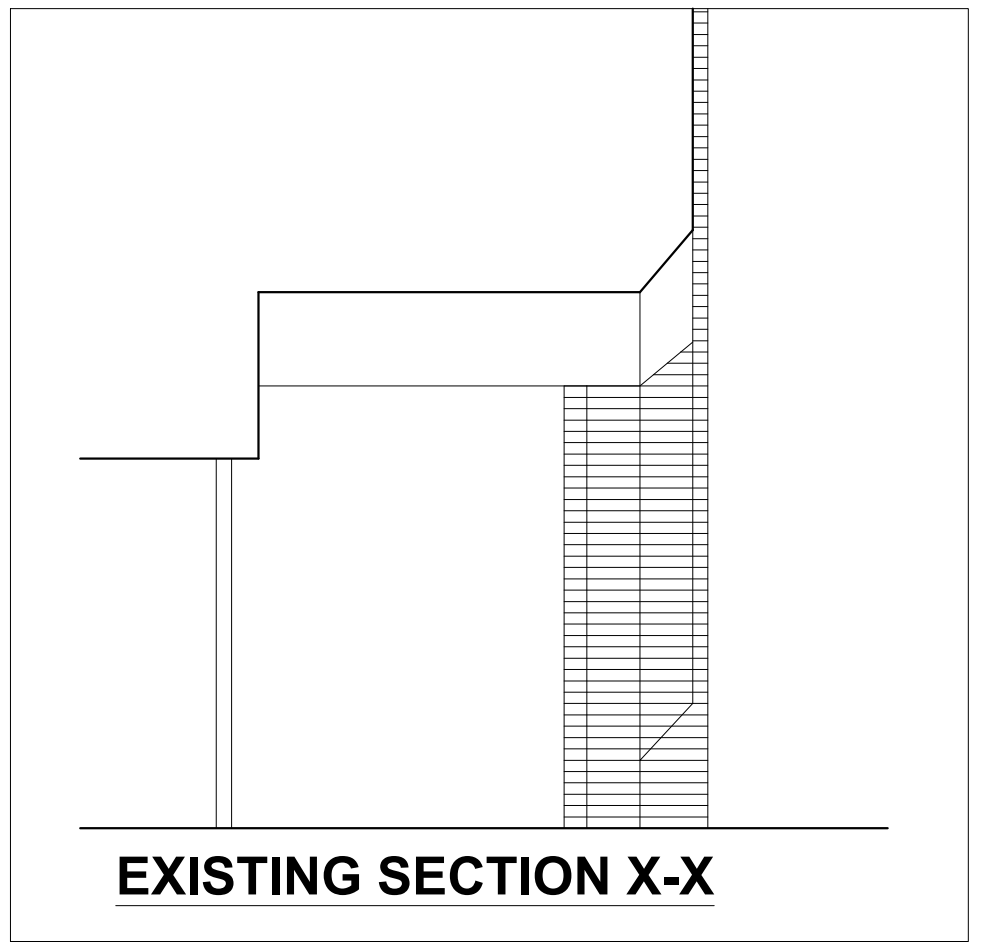

EXISTING SECTION X-X

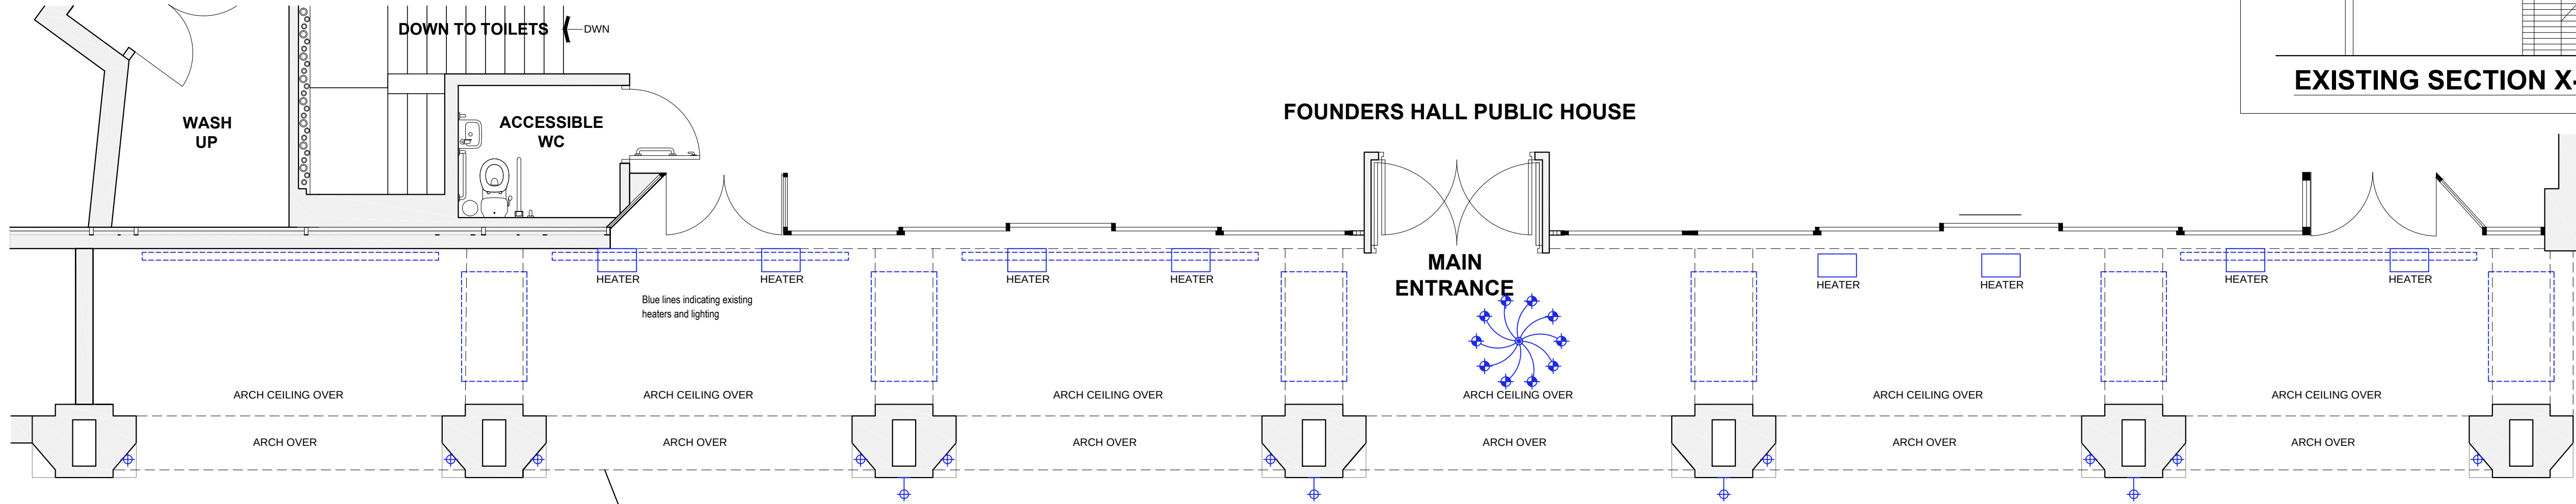

EXISTING PART GROUND FLOOR PLAN

0 1 2 3 4 5metres

MAIN
ENTRANCE

PAVEMENT

Revisions		
Project RETROSPECTIVE PLANNING APPLICATION FOR AS-BUILT STORE ROOM, ENTRANCE PERGOLA AND EXTERNAL LIGHTING		
Location FOUNDERS HALL, MANCHESTER 2-10 ALBERT SQUARE, MANCHESTER, M2 6LW		
JW LEES GREENGATE BREWERY GRIMSHAW LANE, MIDDLETON, M24 2AX		
		
Drawing EXISTING GROUND FLOOR PLAN AND ELEVATIONS		
Scale 1:50 @ A1	Drawing number 1288/JWL/02	
Date MAR 24		