



Manhole (to be moved) → ○

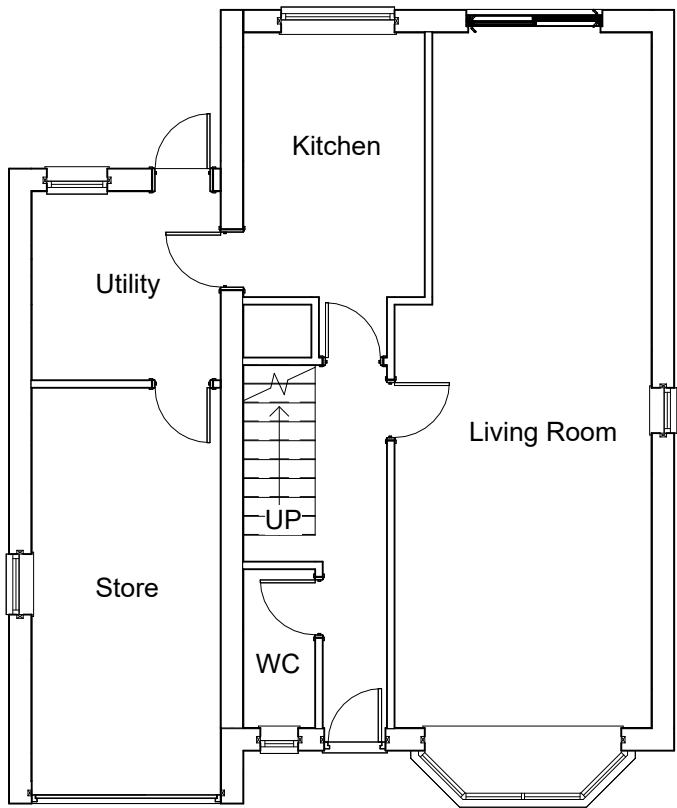


Ex Ground Floor
1 : 100

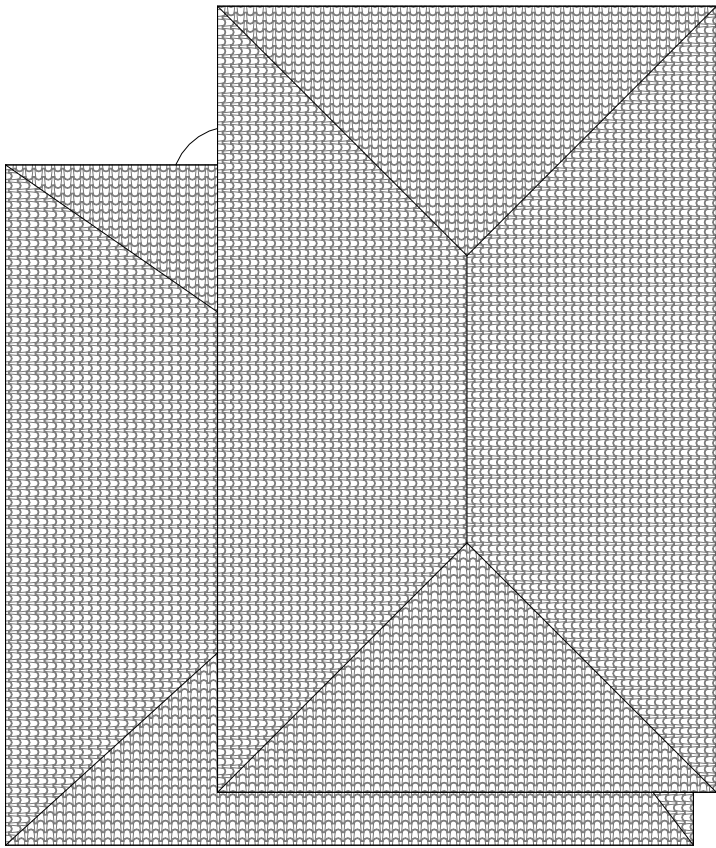

Ex Roof Plan
1 : 100

THIS DRAWING IS THE COPYRIGHT OF MD DESIGN CONSULTANCY. DO NOT SCALE FROM THESE DRAWINGS. ALL LEVELS/DIMENSIONS TO BE CHECKED ON SITE PRIOR TO WORKS COMMENCING. REPORT ALL DISCREPANCIES TO CLIENT/DESIGNER.

 MD DESIGN CONSULTANCY 07728417797 dabeer@mddesigns.co.uk	Proposed Single Storey Rear/Side Extension, Front Porch & Outbuilding 20 Acorn Close, Manchester M19 2HS	Existing Plans (DR) A100	Client Name Irtza Zaidi	Rev A	Description Plans Ammended Following Clients Comments	Date 22.02.24
		Project Number 0020	Drawn By MDR	B	Issued For Planning	28.02.24
				C	Revised Application Description	08.03.24
				Revision	C	

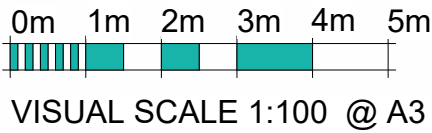


Ex Front Elevation
1 : 100



Ex Rear Elevation
1 : 100



Ex LHS Elevation
1 : 100

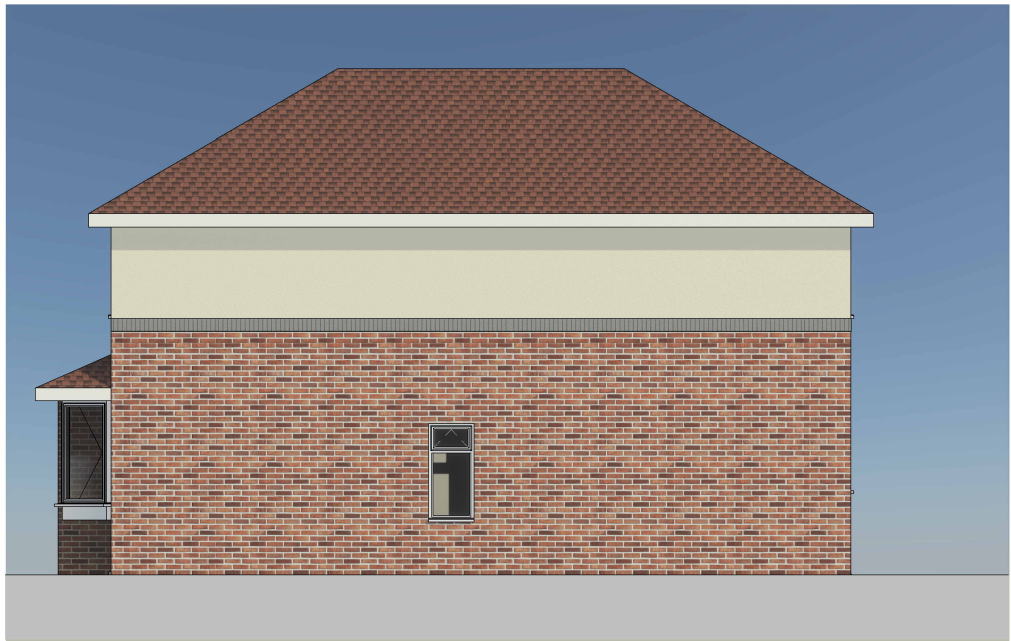

Ex RHS Elevation
1 : 100

THIS DRAWING IS THE COPYRIGHT OF MD DESIGN CONSULTANCY. DO NOT SCALE FROM THESE DRAWINGS. ALL LEVELS/DIMENSIONS TO BE CHECKED ON SITE PRIOR TO WORKS COMMENCING. REPORT ALL DISCREPANCIES TO CLIENT/DESIGNER.

 MD DESIGN CONSULTANCY 07728417797 dabeer@mddesigns.co.uk	Proposed Single Storey Rear/Side Extension, Front Porch & Outbuilding 20 Acorn Close, Manchester M19 2HS	Existing Elevations (DR) A101		Client Name Irtza Zaidi		Rev A	Description Plans Amended Following Clients Comments	Date 22.02.24
		Project Number 0020		Drawn By MDR		B	Issued For Planning	28.02.24
						C	Revised Application Description	08.03.24
						Revision C		



THIS DRAWING IS THE COPYRIGHT OF MD DESIGN CONSULTANCY. DO NOT SCALE FROM THESE DRAWINGS. ALL LEVELS/DIMENSIONS TO BE CHECKED ON SITE PRIOR TO WORKS COMMENCING. REPORT ALL DISCREPANCIES TO CLIENT/DESIGNER.




Project Number
0020


Drawn By
MDR

Rev	Description	Date
A	Plans Ammended Following Clients Comments	22.02.24
B	Issued For Planning	28.02.24
C	Revised Application Description	08.03.24

Revision C

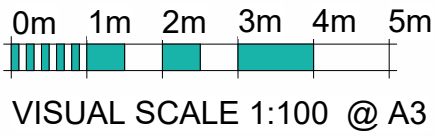

ALL PROPOSED MATERIALS TO MATCH EXISTING STYLE AND COLOUR

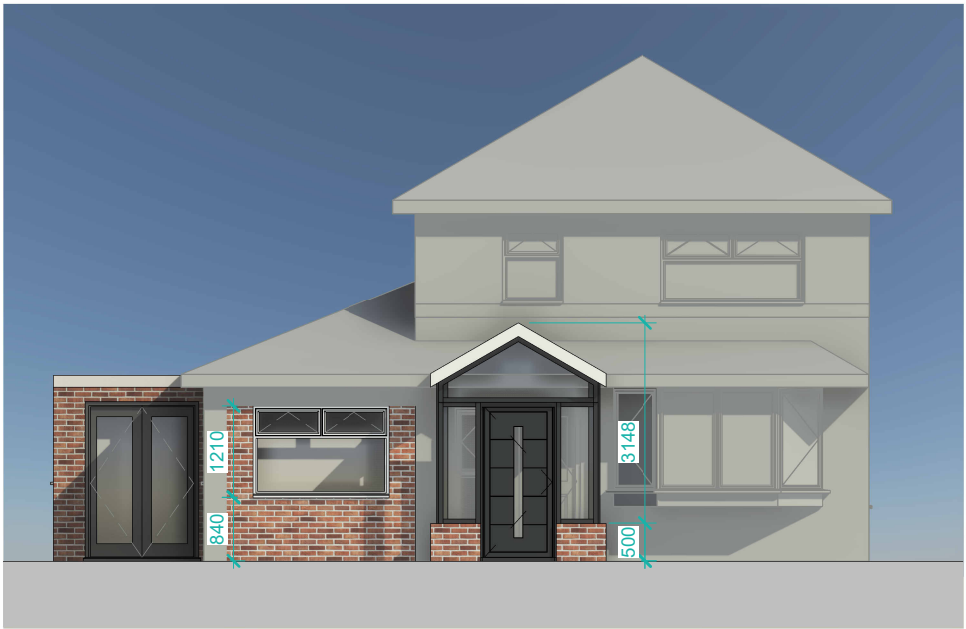


PP Front Elevation
1 : 100



PP Rear Elevation
1 : 100




PP LHS Elevation
1 : 100

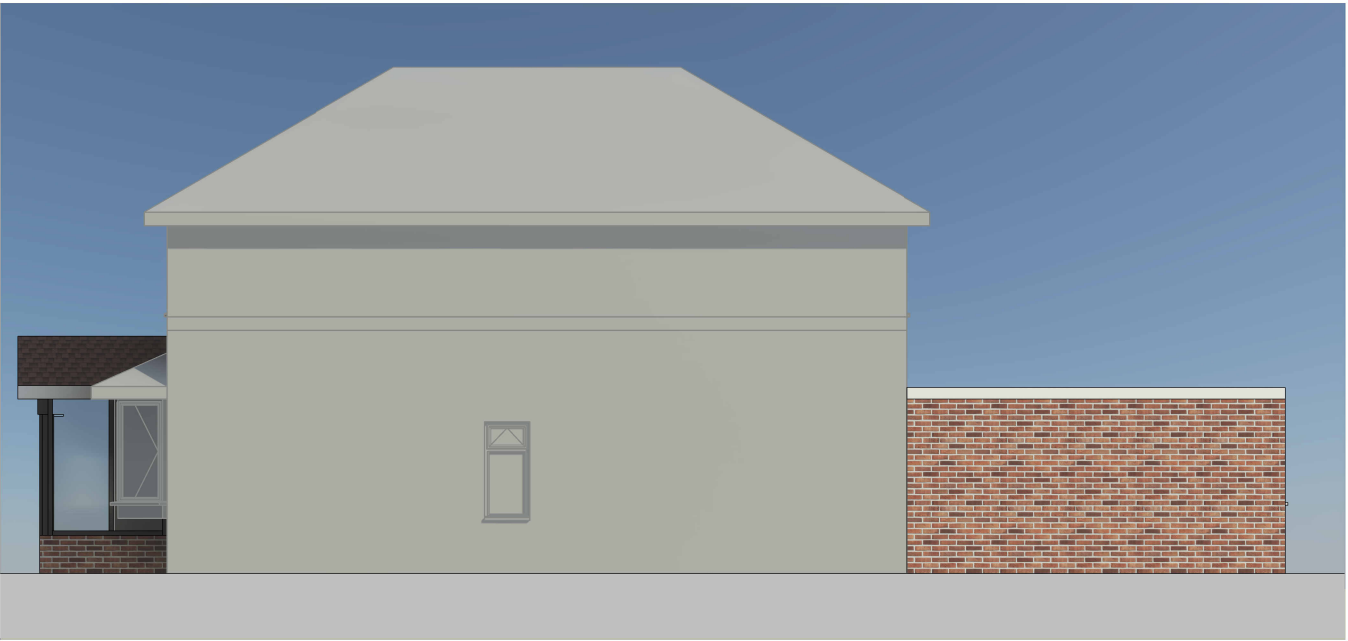


PP RHS Elevation
1 : 100

THIS DRAWING IS THE COPYRIGHT OF MD DESIGN CONSULTANCY. DO NOT SCALE FROM THESE DRAWINGS. ALL LEVELS/DIMENSIONS TO BE CHECKED ON SITE PRIOR TO WORKS COMMENCING. REPORT ALL DISCREPANCIES TO CLIENT/DESIGNER.

 MD DESIGN CONSULTANCY 07728417797 dabeer@mddesigns.co.uk	Proposed Single Storey Rear/Side Extension, Front Porch & Outbuilding 20 Acorn Close, Manchester M19 2HS	Proposed Elevations (DR) A201	Client Name Irtza Zaidi	Rev A	Description Plans Ammended Following Clients Comments	Date 22.02.24
		Project Number 0020	Drawn By MDR	B	Issued For Planning	28.02.24
				C	Revised Application Description	08.03.24
		Revision		C		

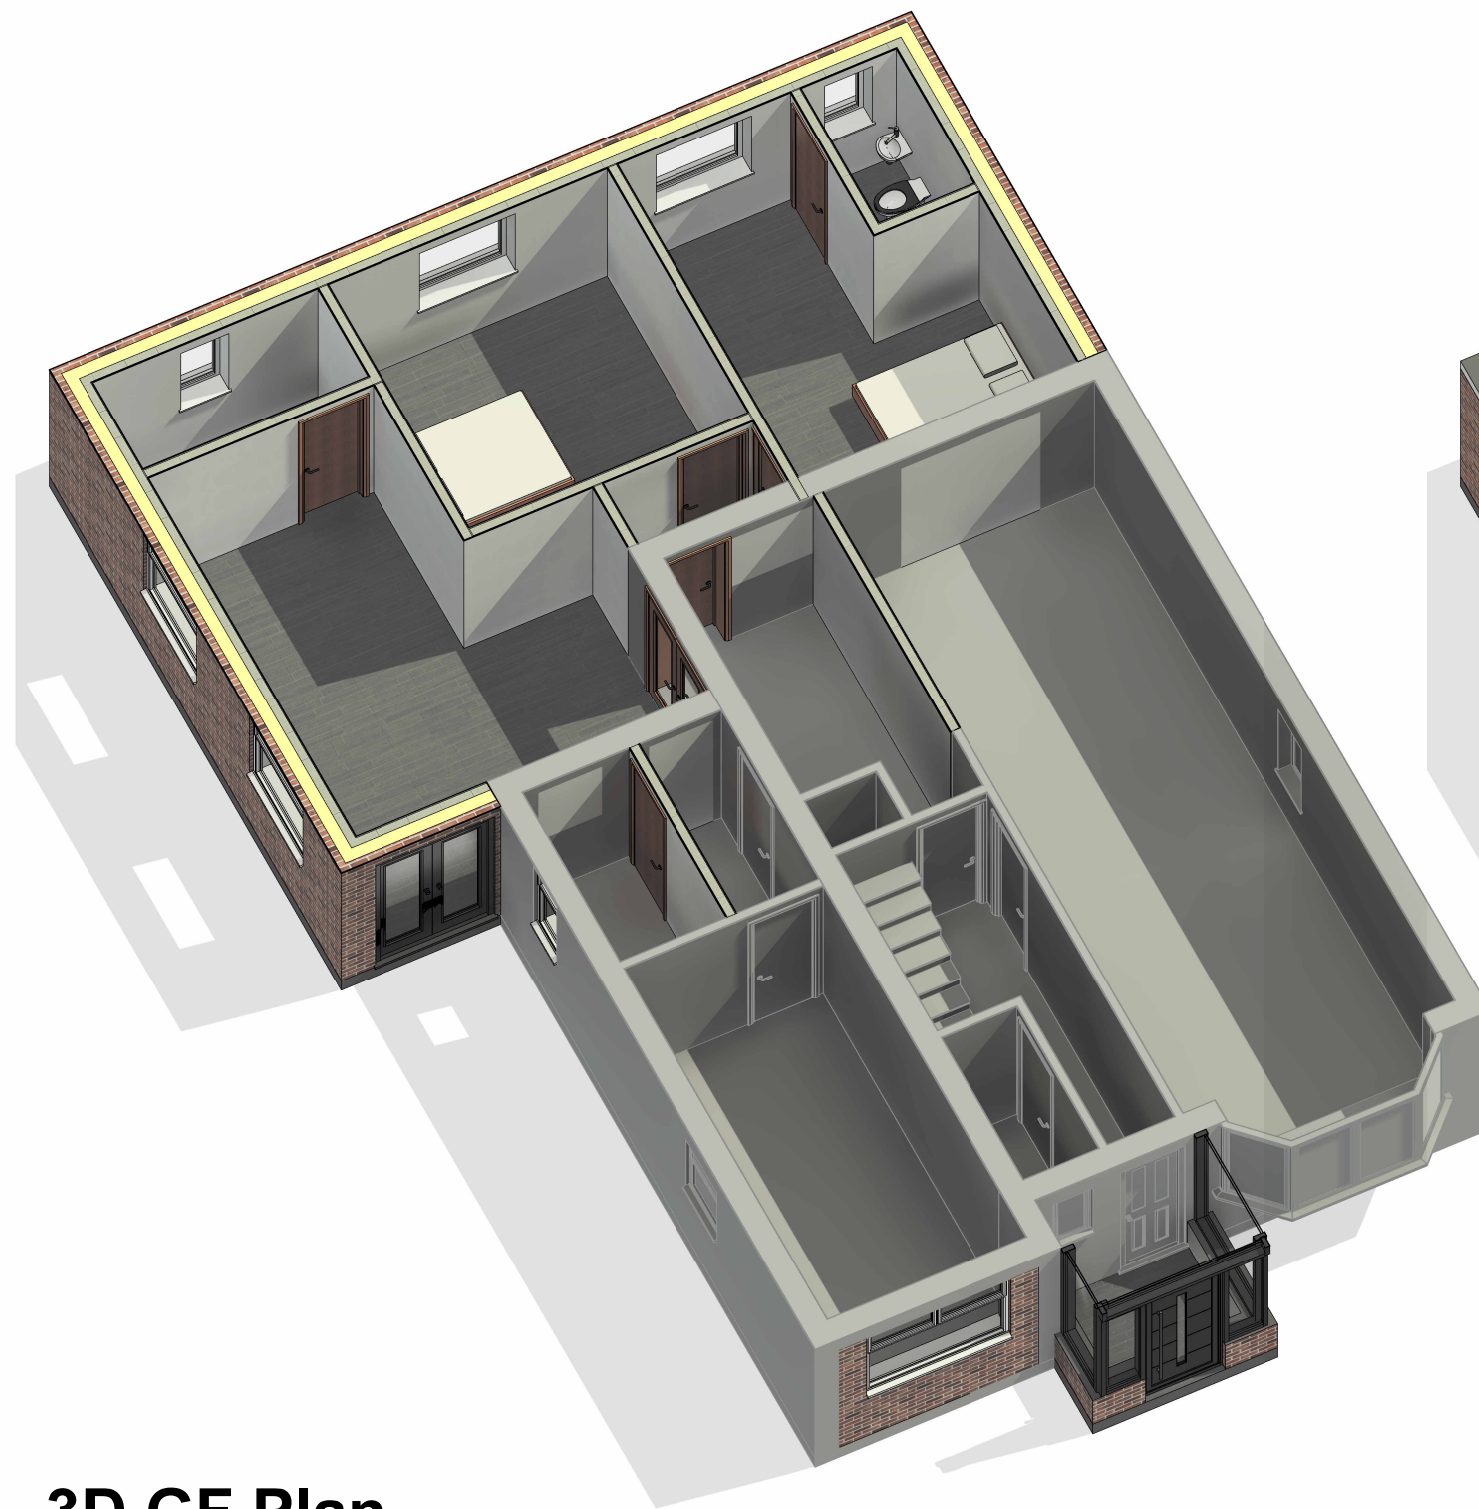


3D GF Plan

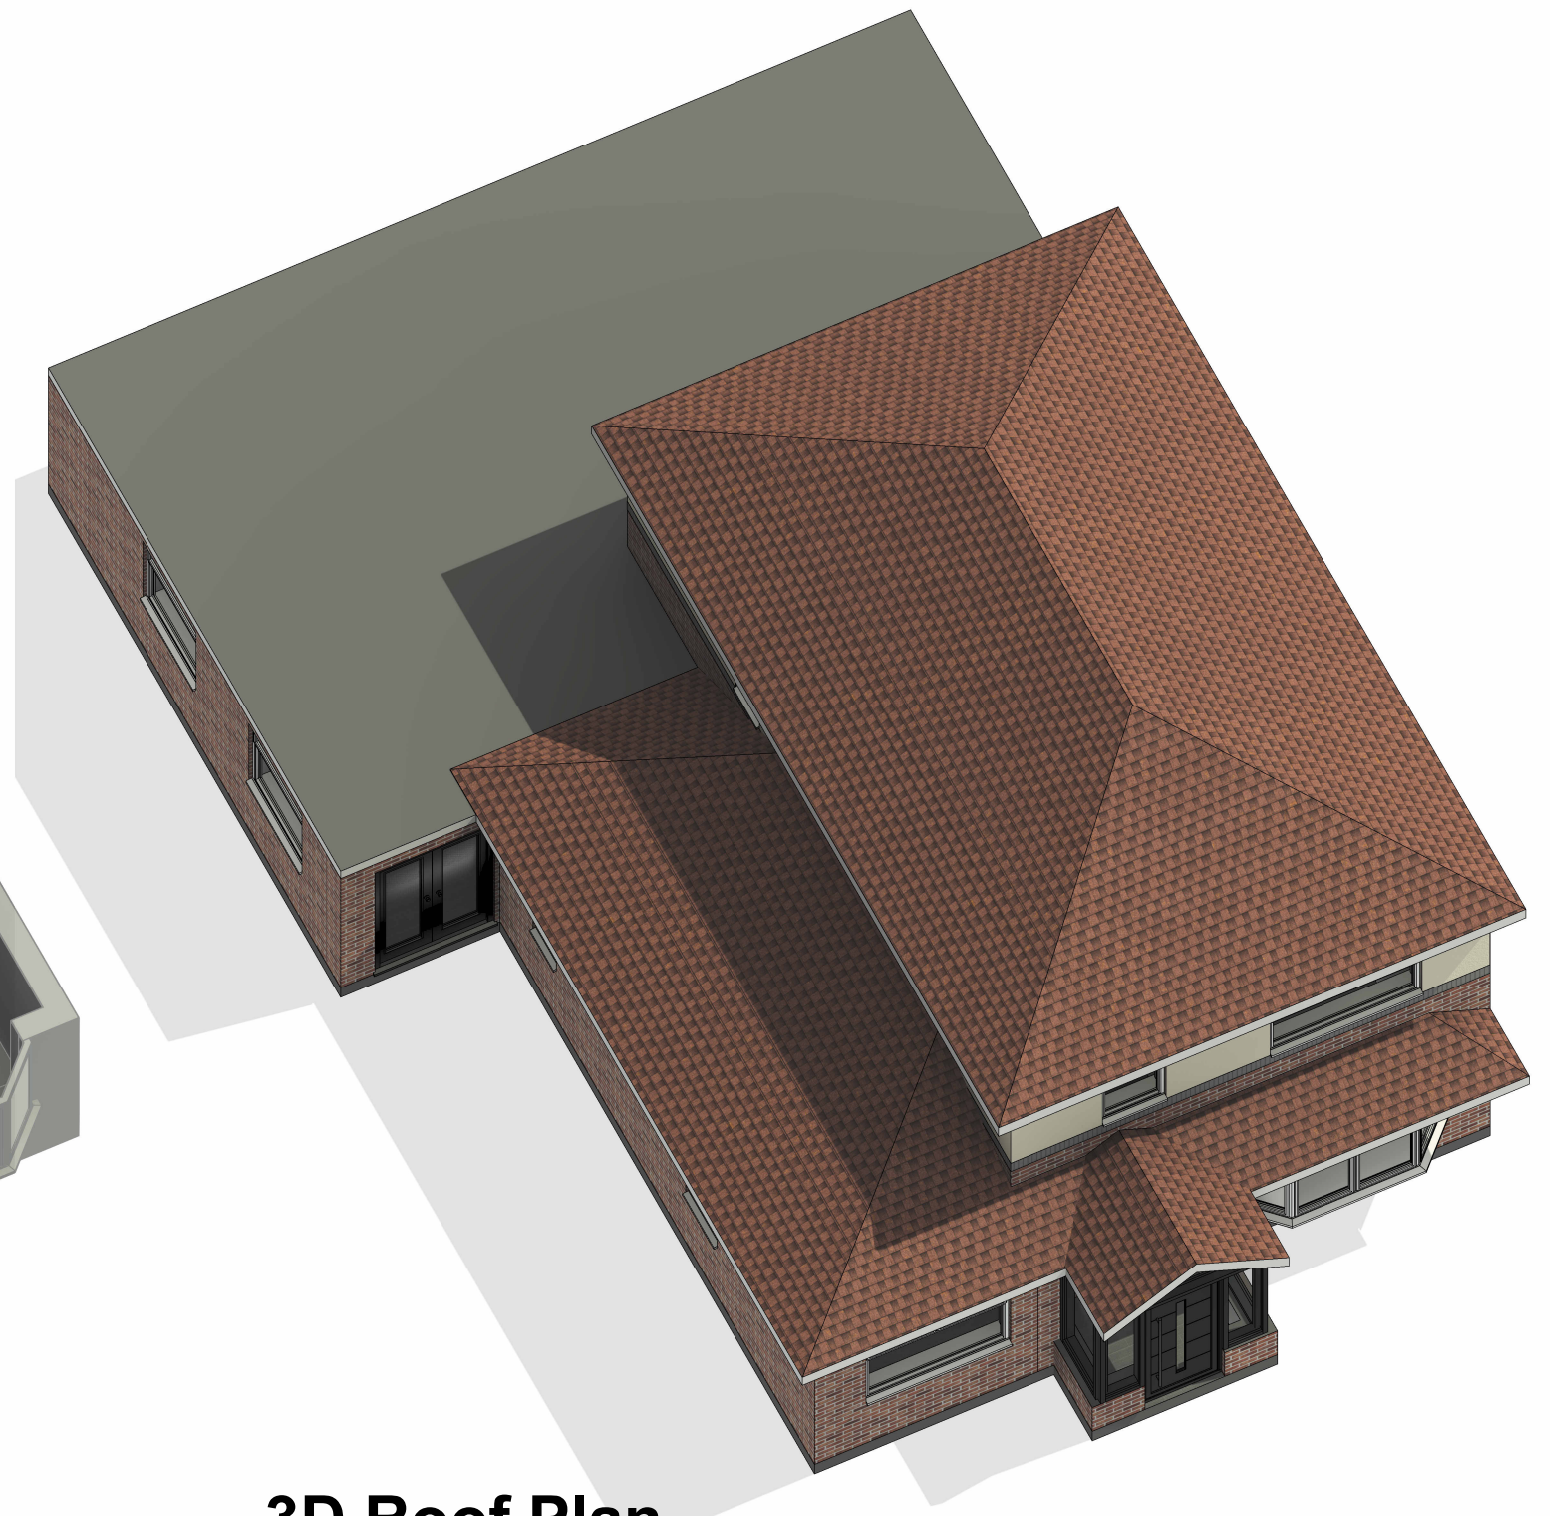


3D Roof Plan

THIS DRAWING IS THE COPYRIGHT OF MD DESIGN CONSULTANCY. DO NOT SCALE FROM THESE DRAWINGS. ALL LEVELS/DIMENSIONS TO BE CHECKED ON SITE PRIOR TO WORKS COMMENCING. REPORT ALL DISCREPANCIES TO CLIENT/DESIGNER.


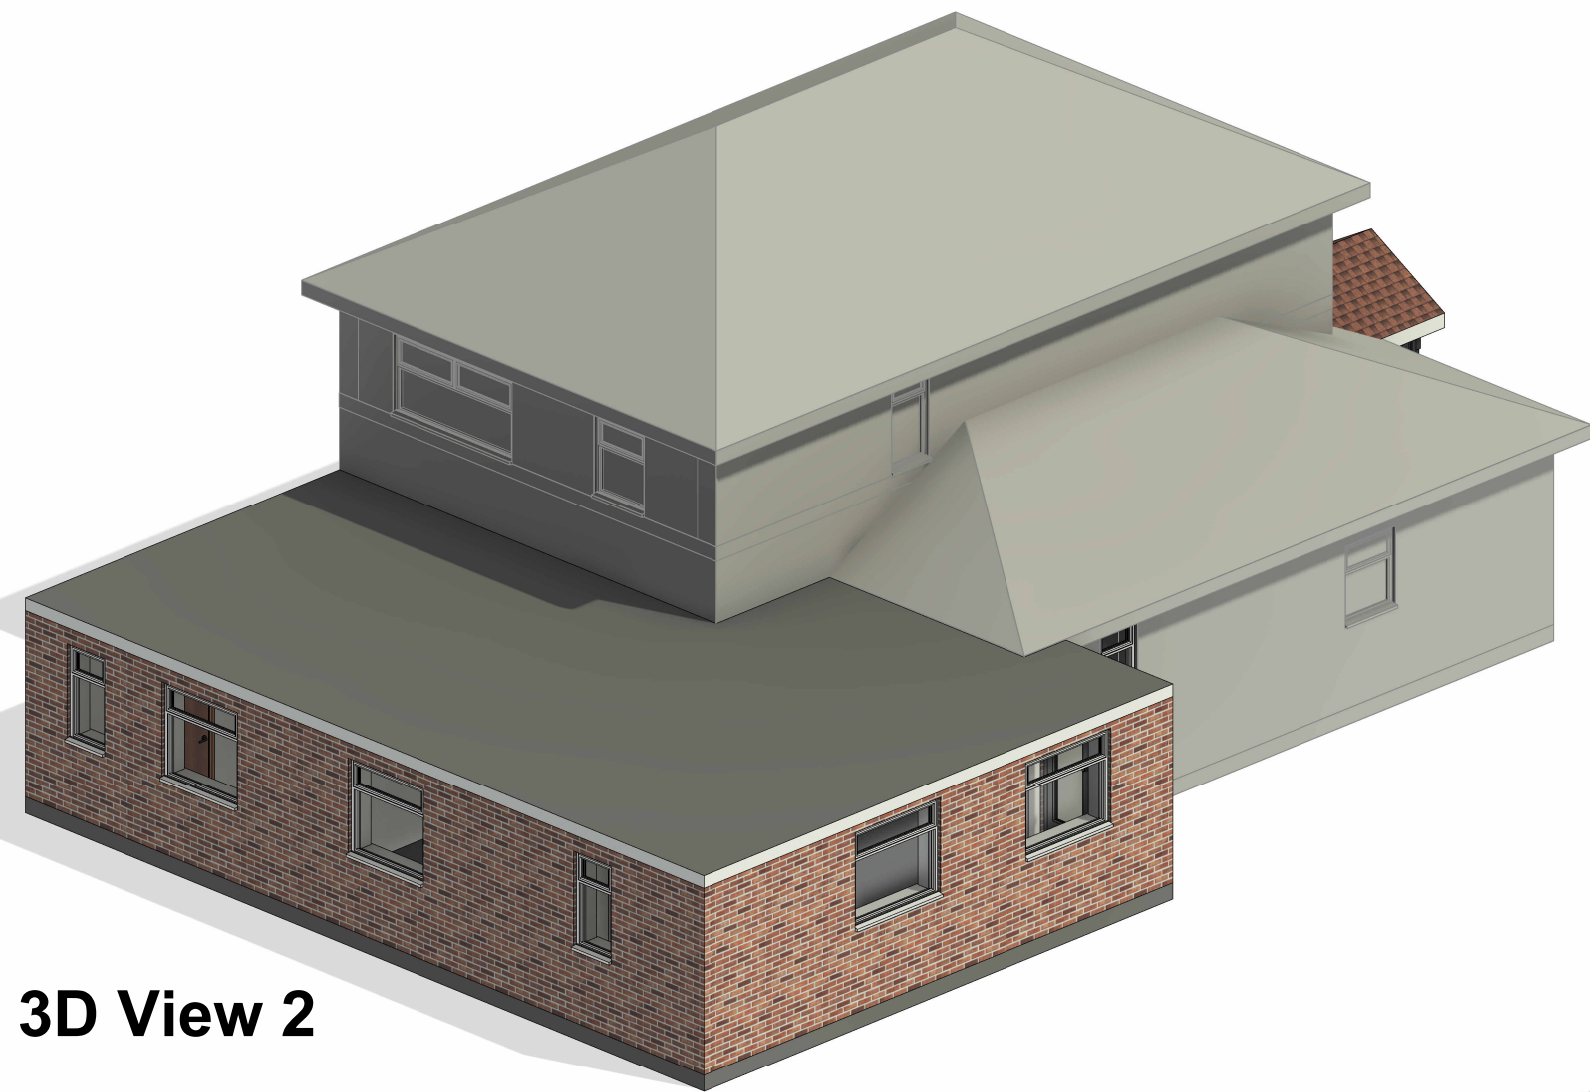


3D View 2

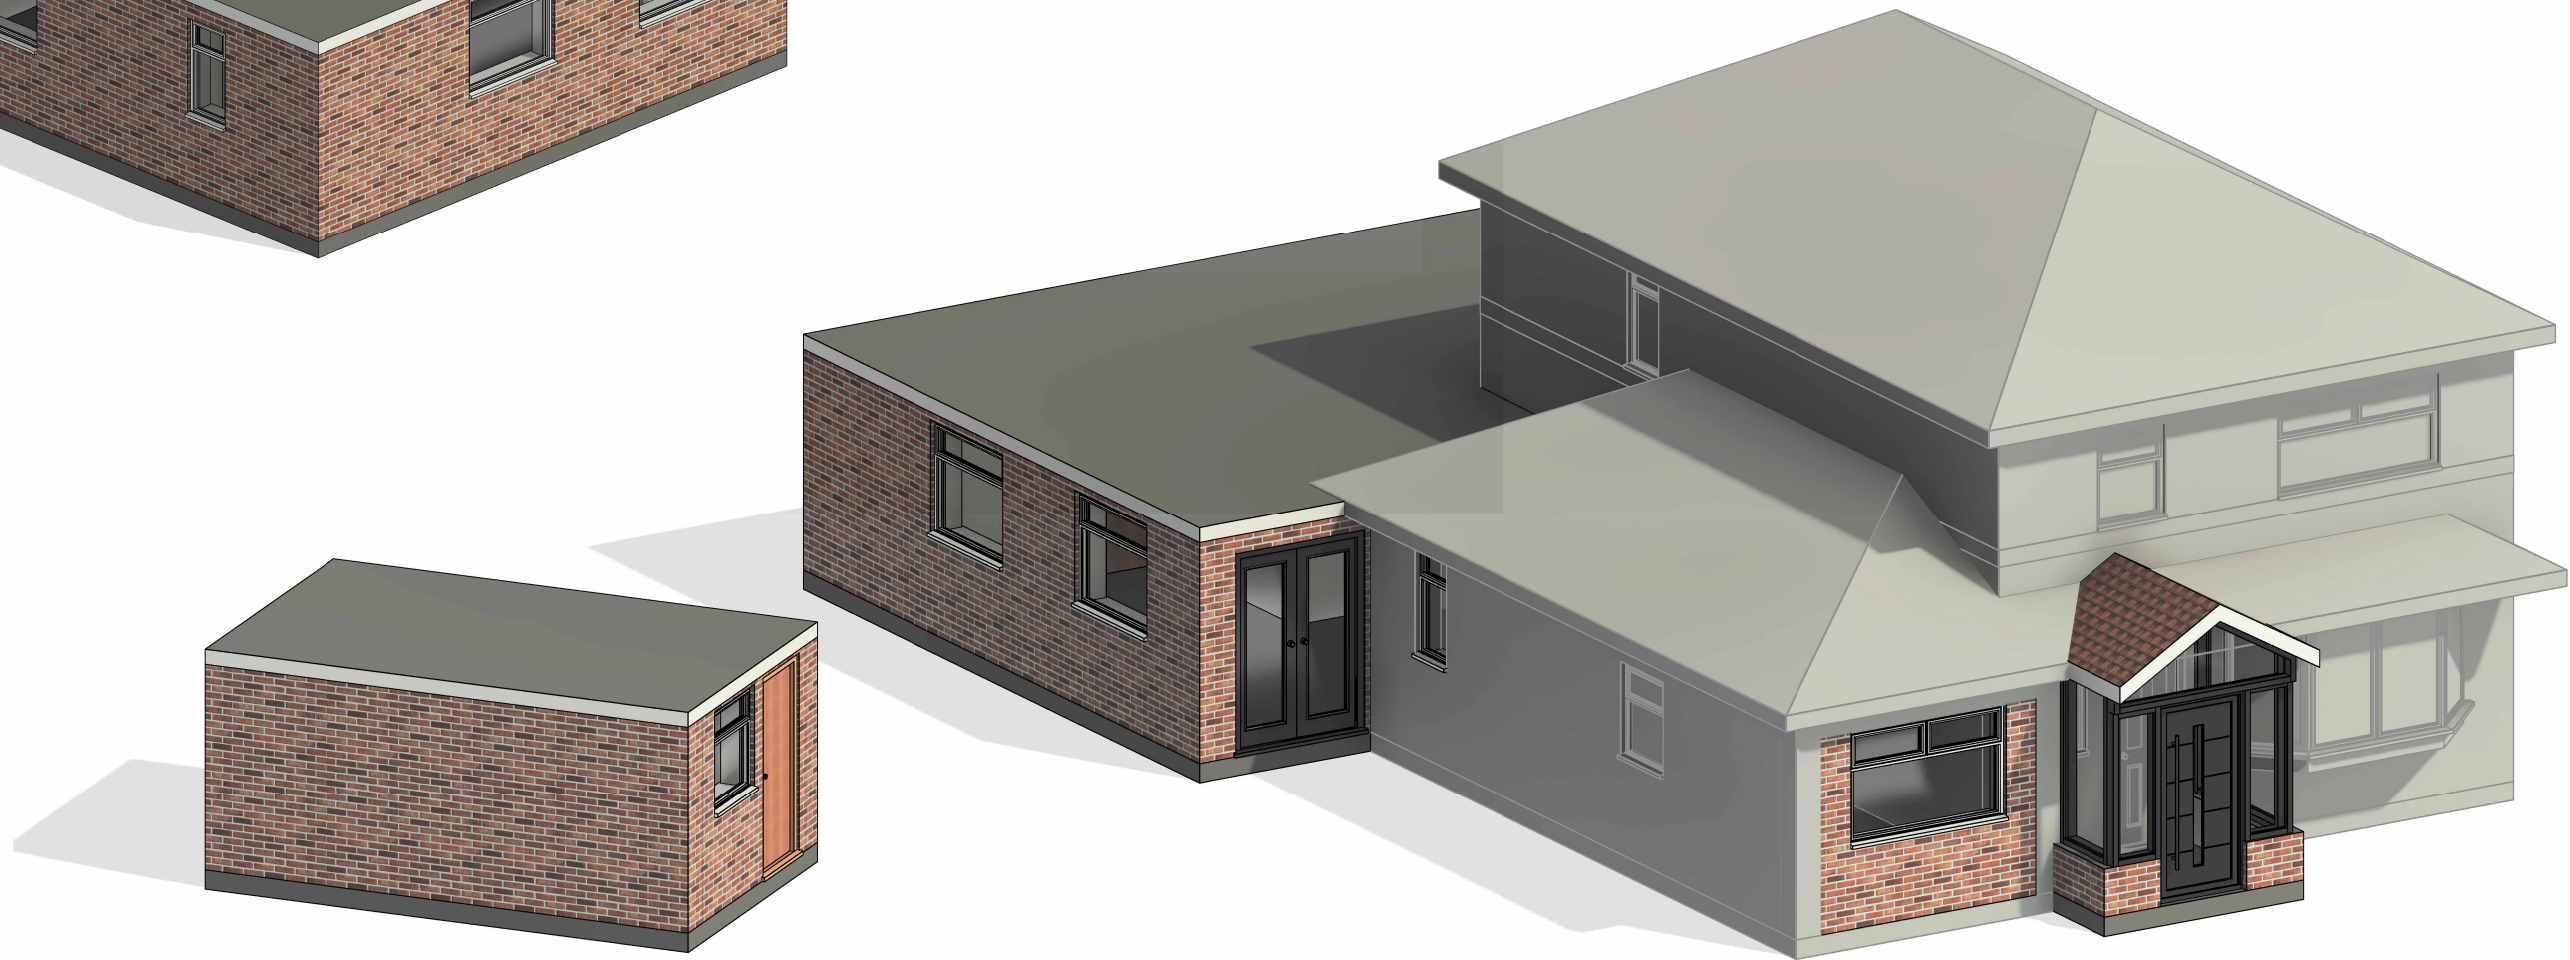


3D View 1

THIS DRAWING IS THE COPYRIGHT OF MD DESIGN CONSULTANCY. DO NOT SCALE FROM THESE DRAWINGS. ALL LEVELS/DIMENSIONS TO BE CHECKED ON SITE PRIOR TO WORKS COMMENCING. REPORT ALL DISCREPANCIES TO CLIENT/DESIGNER.

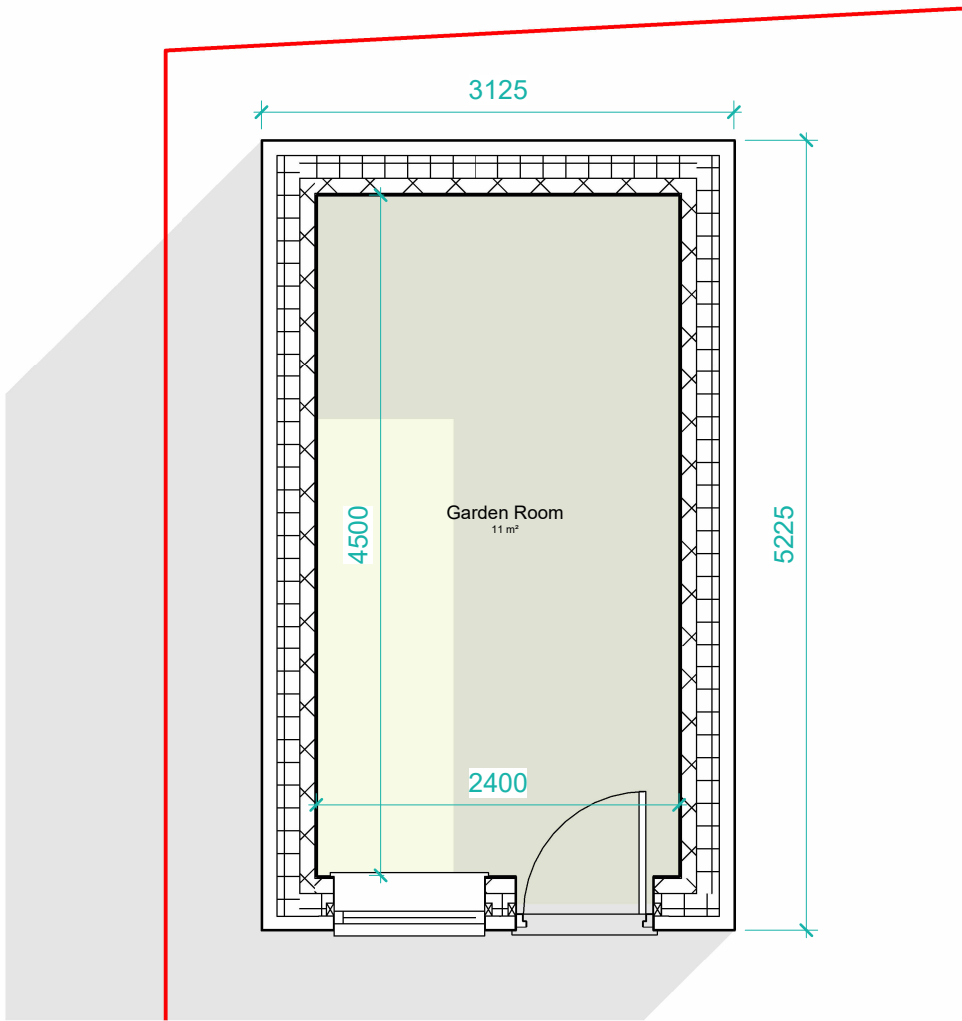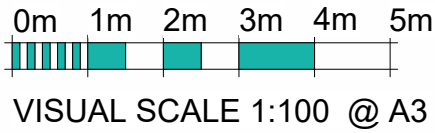


PP Garden Room
1 : 50

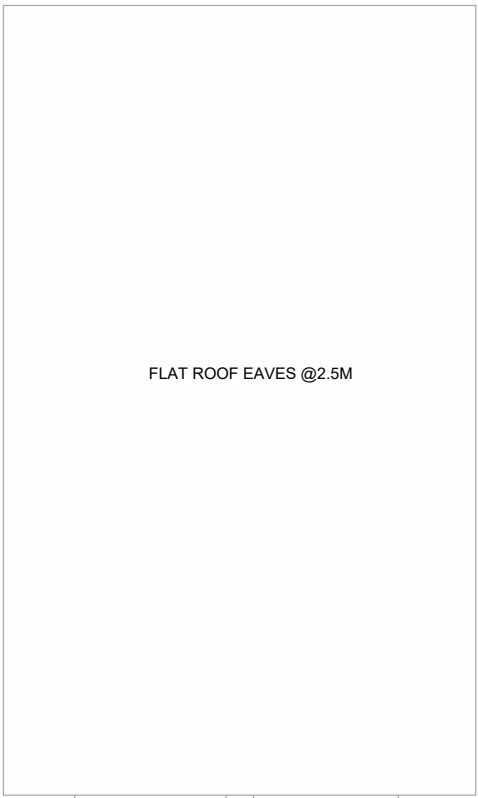


PP GR Roof Plan
1 : 50




PP GR Front Elevation
1 : 100

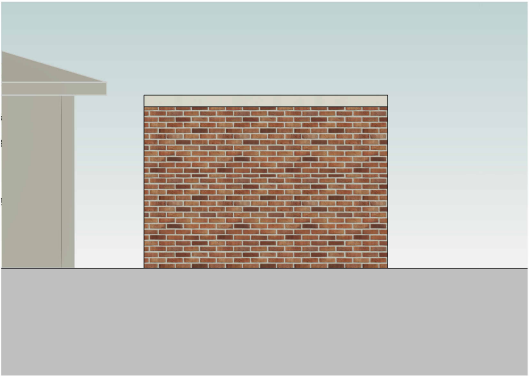

PP GR Rear Elevation
1 : 100

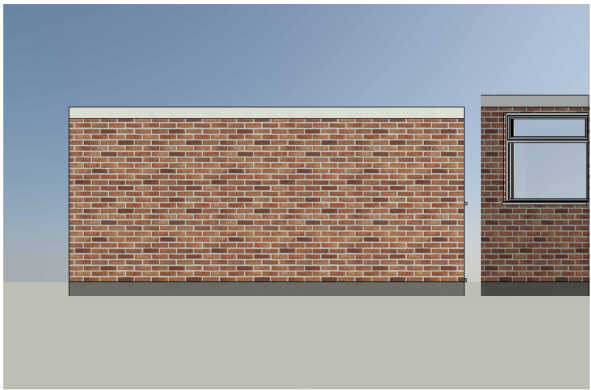


PP GR LHS Elevation
1 : 100

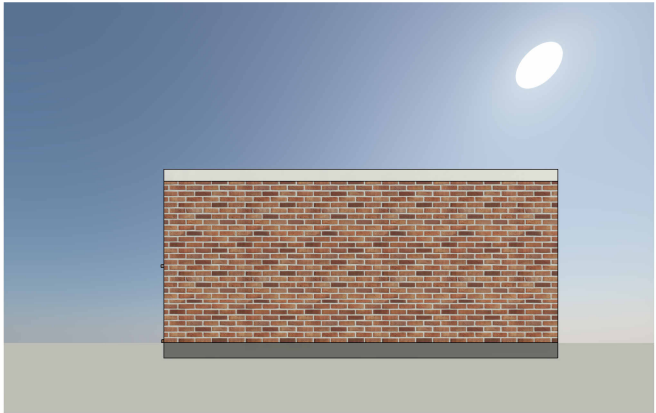

PP GR RHS Elevation
1 : 100



THIS DRAWING IS THE COPYRIGHT OF MD DESIGN CONSULTANCY. DO NOT SCALE FROM THESE DRAWINGS. ALL LEVELS/DIMENSIONS TO BE CHECKED ON SITE PRIOR TO WORKS COMMENCING. REPORT ALL DISCREPANCIES TO CLIENT/DESIGNER.

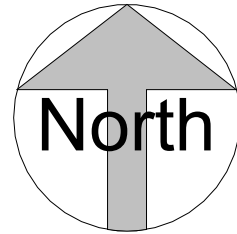

Location Plan
1 : 1250



VISUAL SCALE 1:1250 @ A3

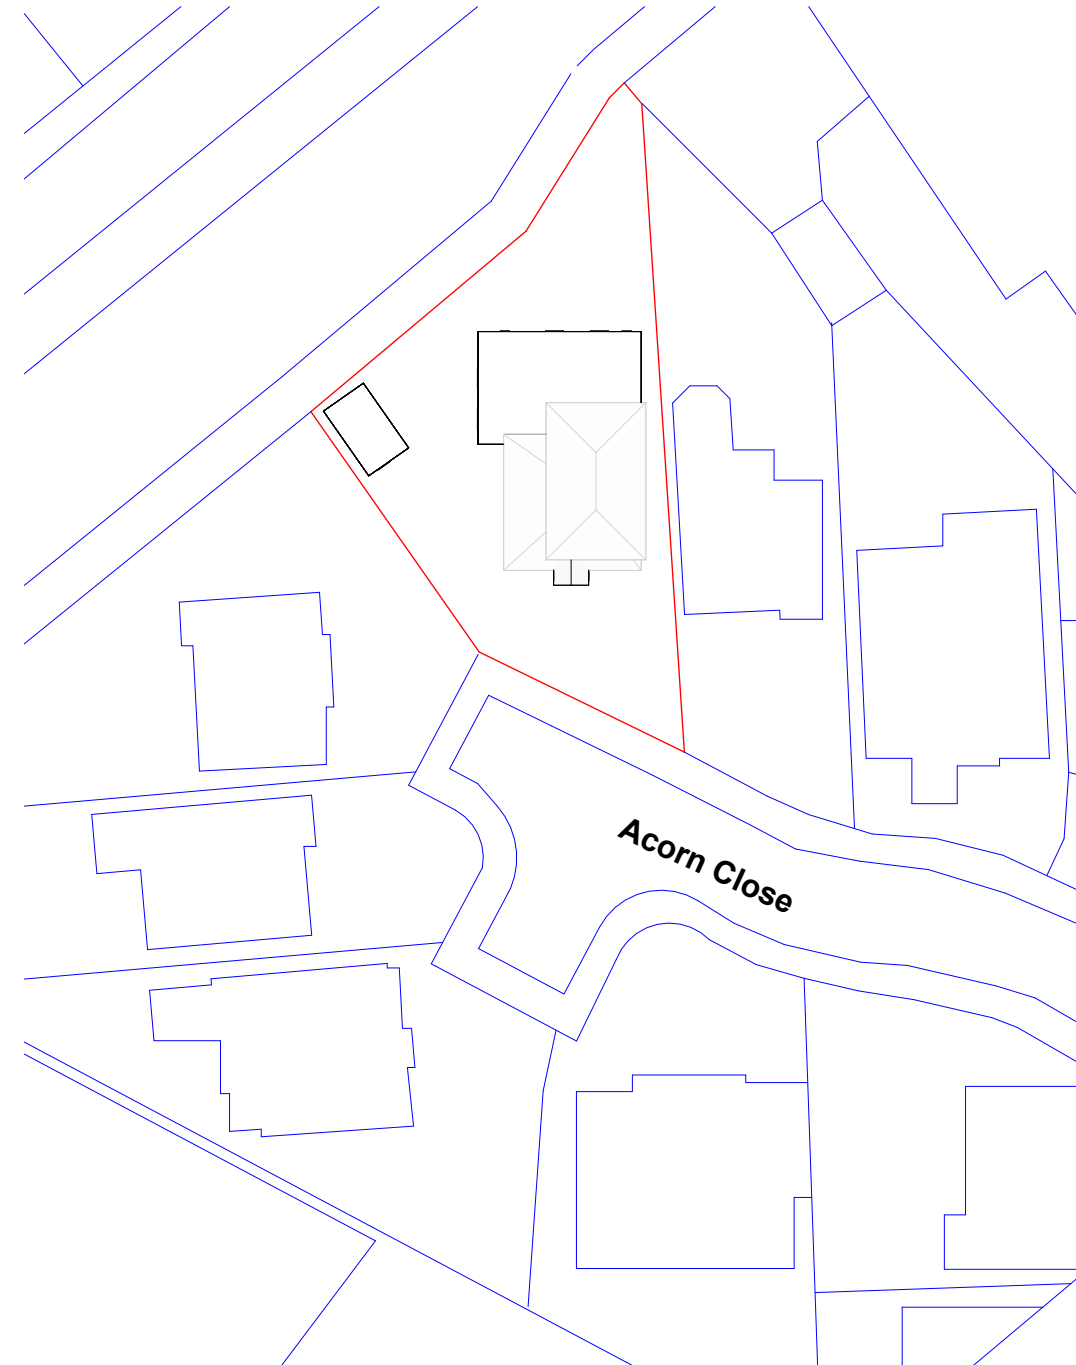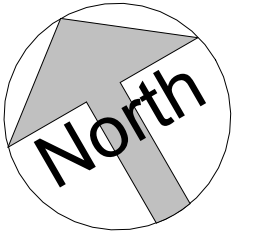

PP Site Plan
1 : 500



VISUAL SCALE 1:500 @ A3

THIS DRAWING IS THE COPYRIGHT OF MD DESIGN CONSULTANCY. DO NOT SCALE FROM THESE DRAWINGS. ALL LEVELS/DIMENSIONS TO BE CHECKED ON SITE PRIOR TO WORKS COMMENCING. REPORT ALL DISCREPANCIES TO CLIENT/DESIGNER.