


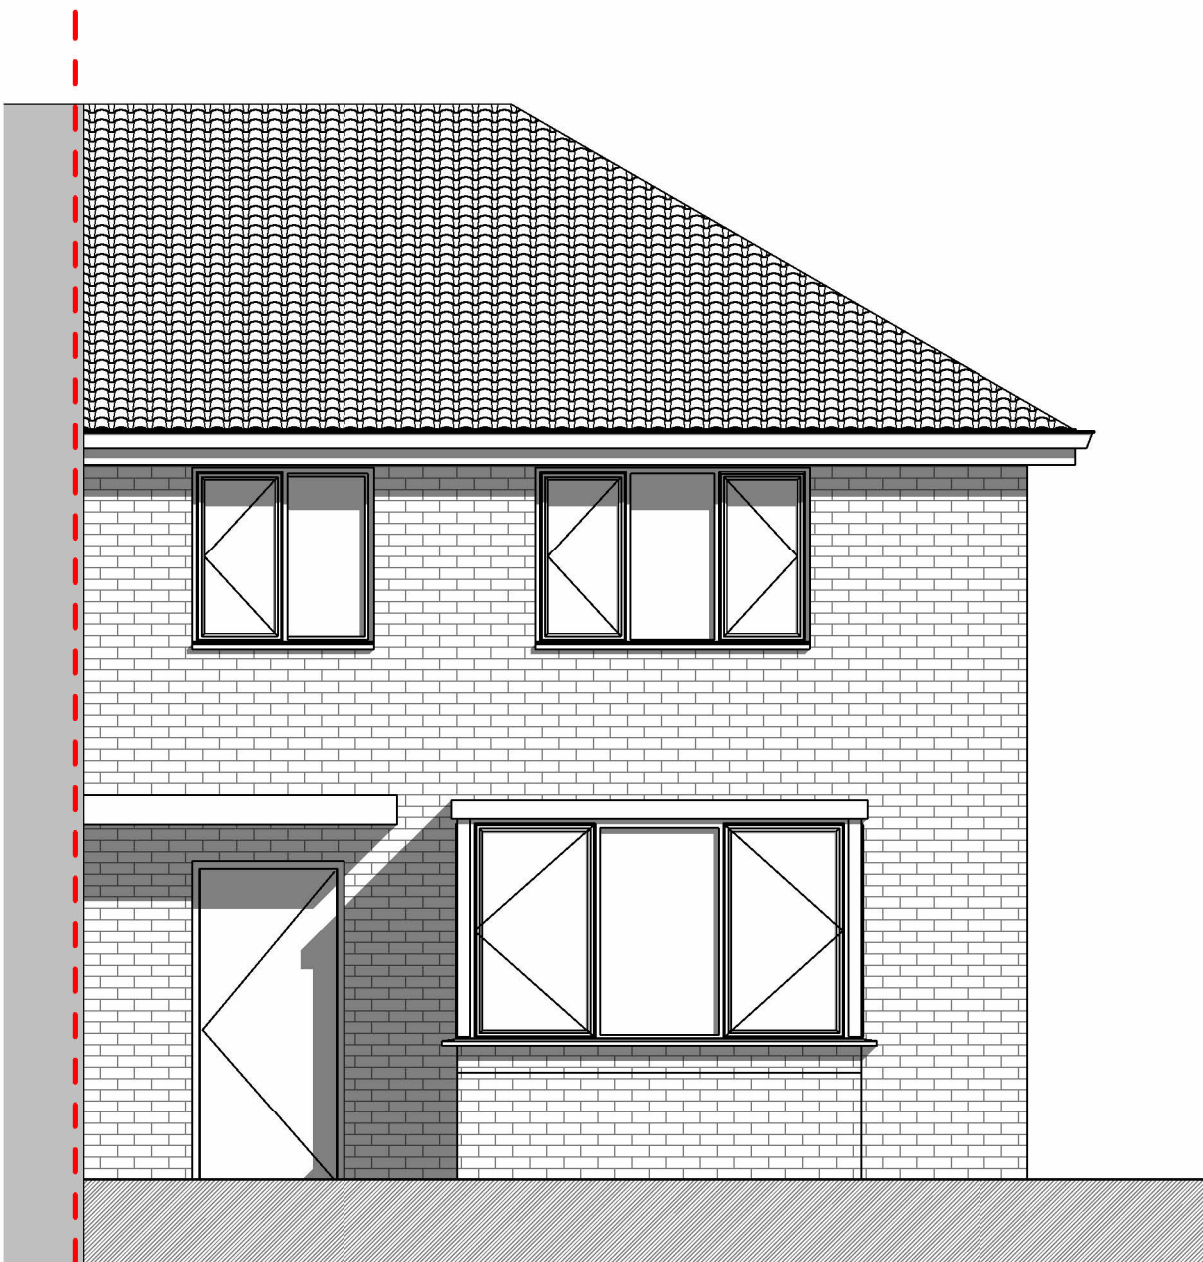
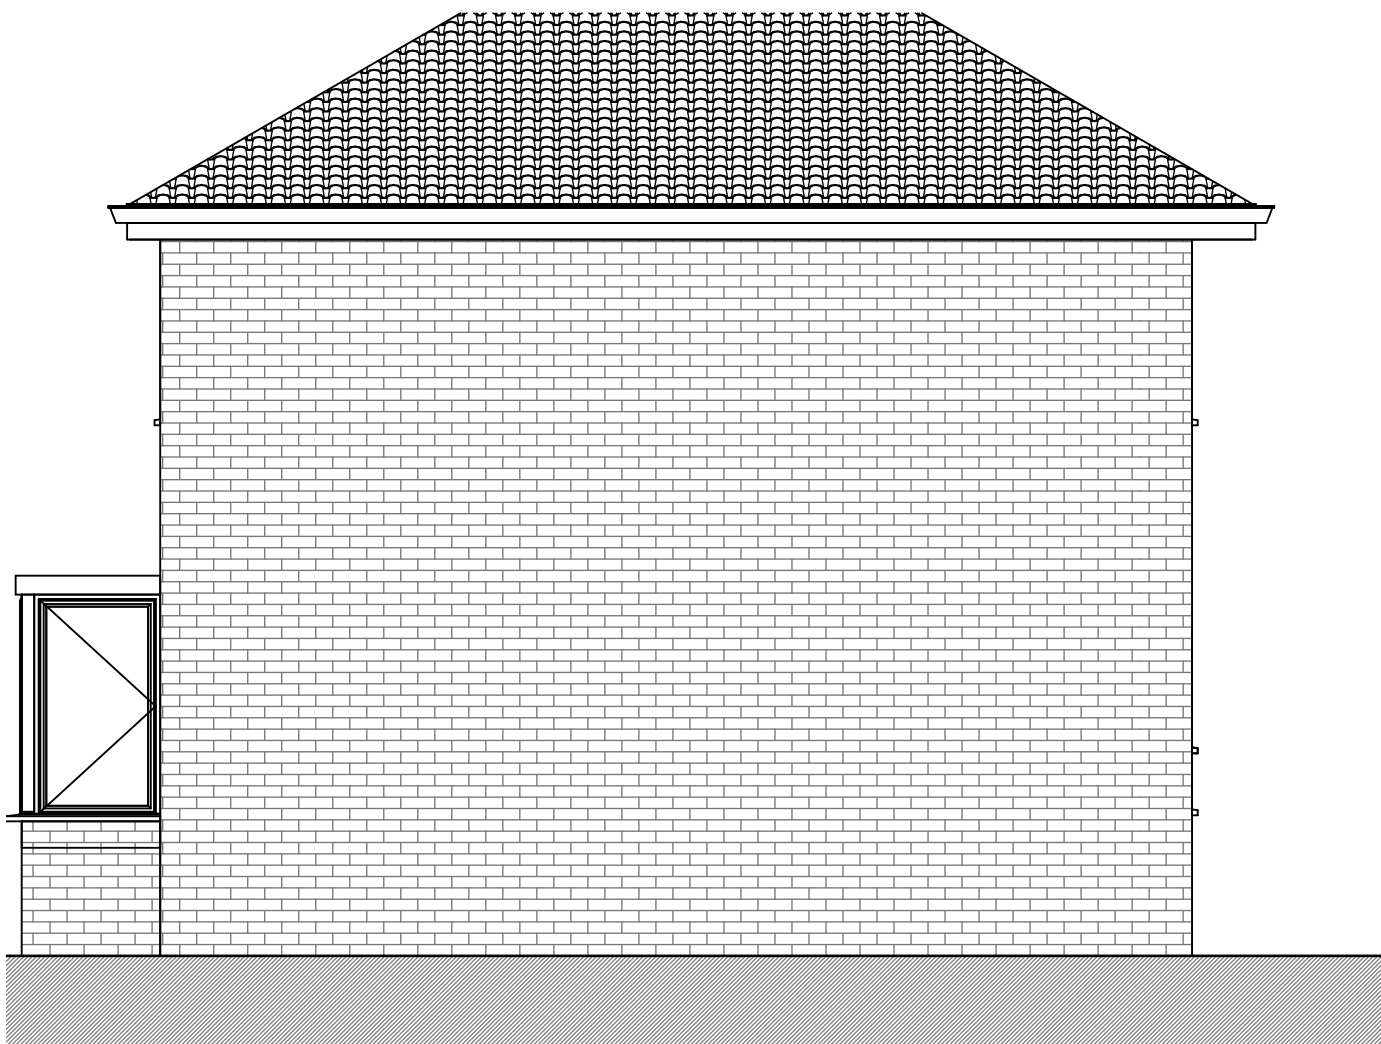


 



Front Elevation
1 : 50

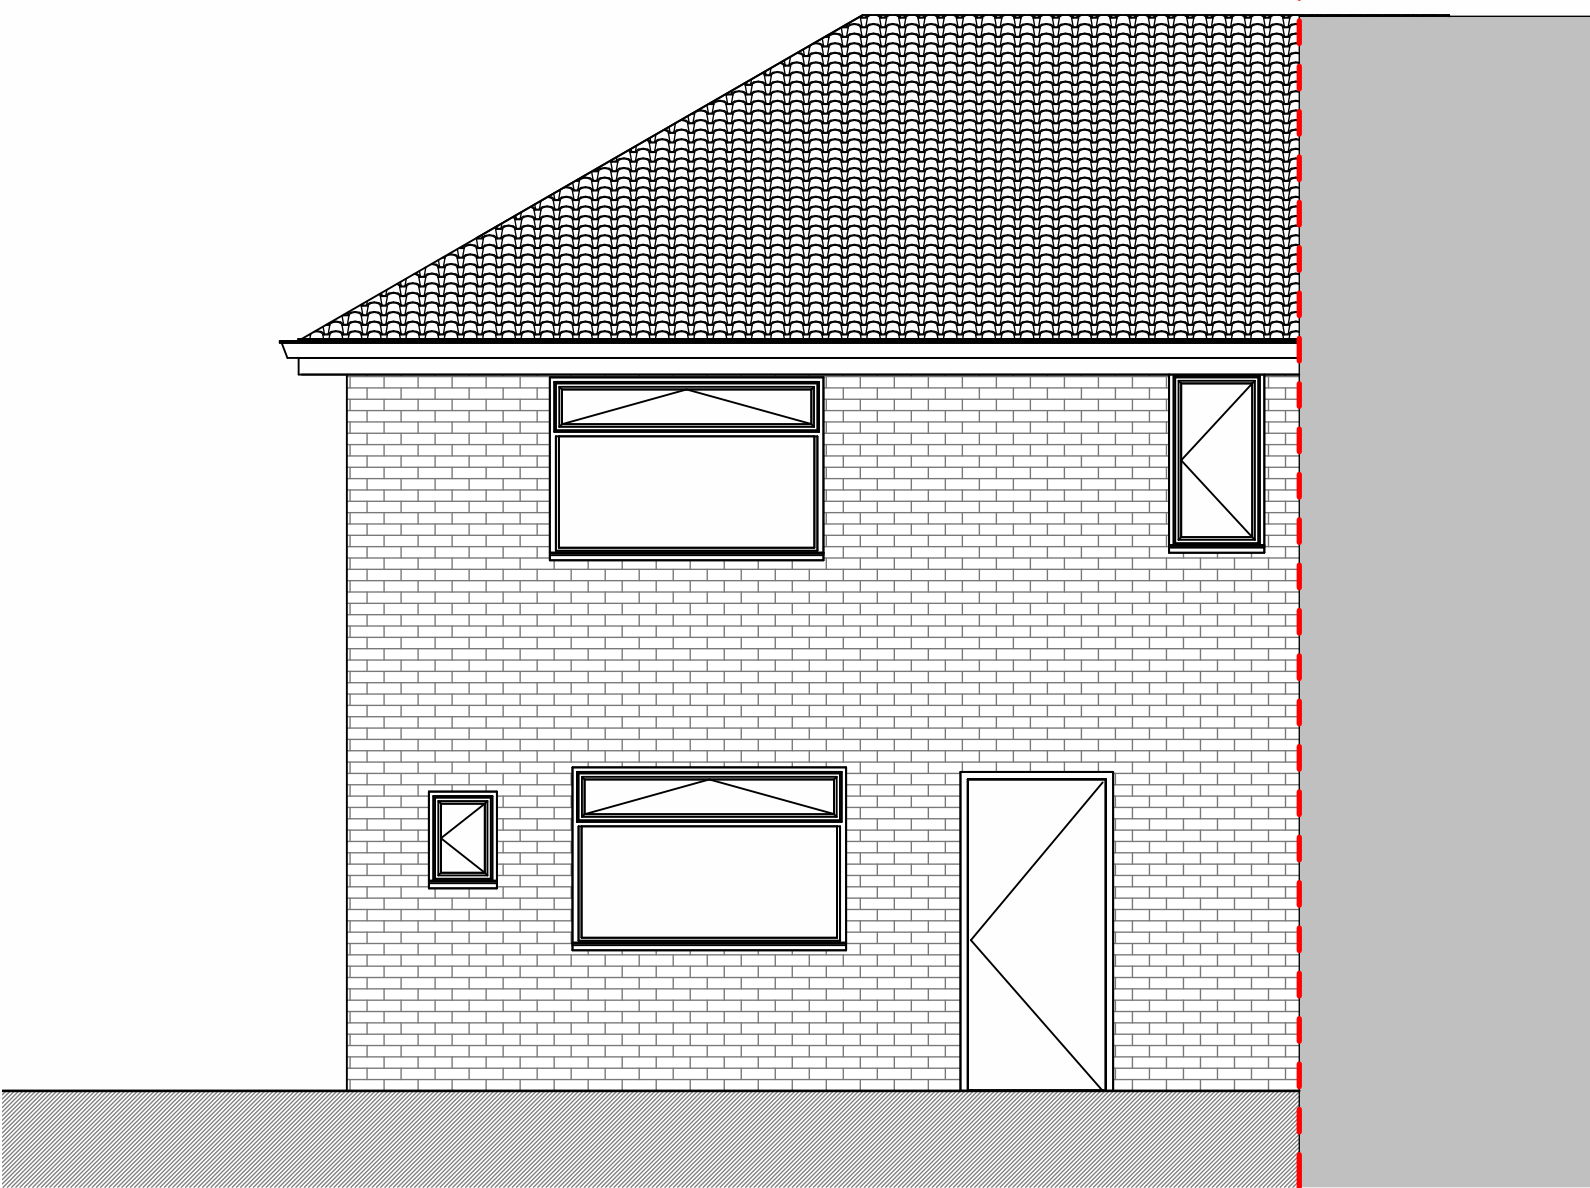



Side Elevation
1 : 50

 



Rear Elevation
1 : 50

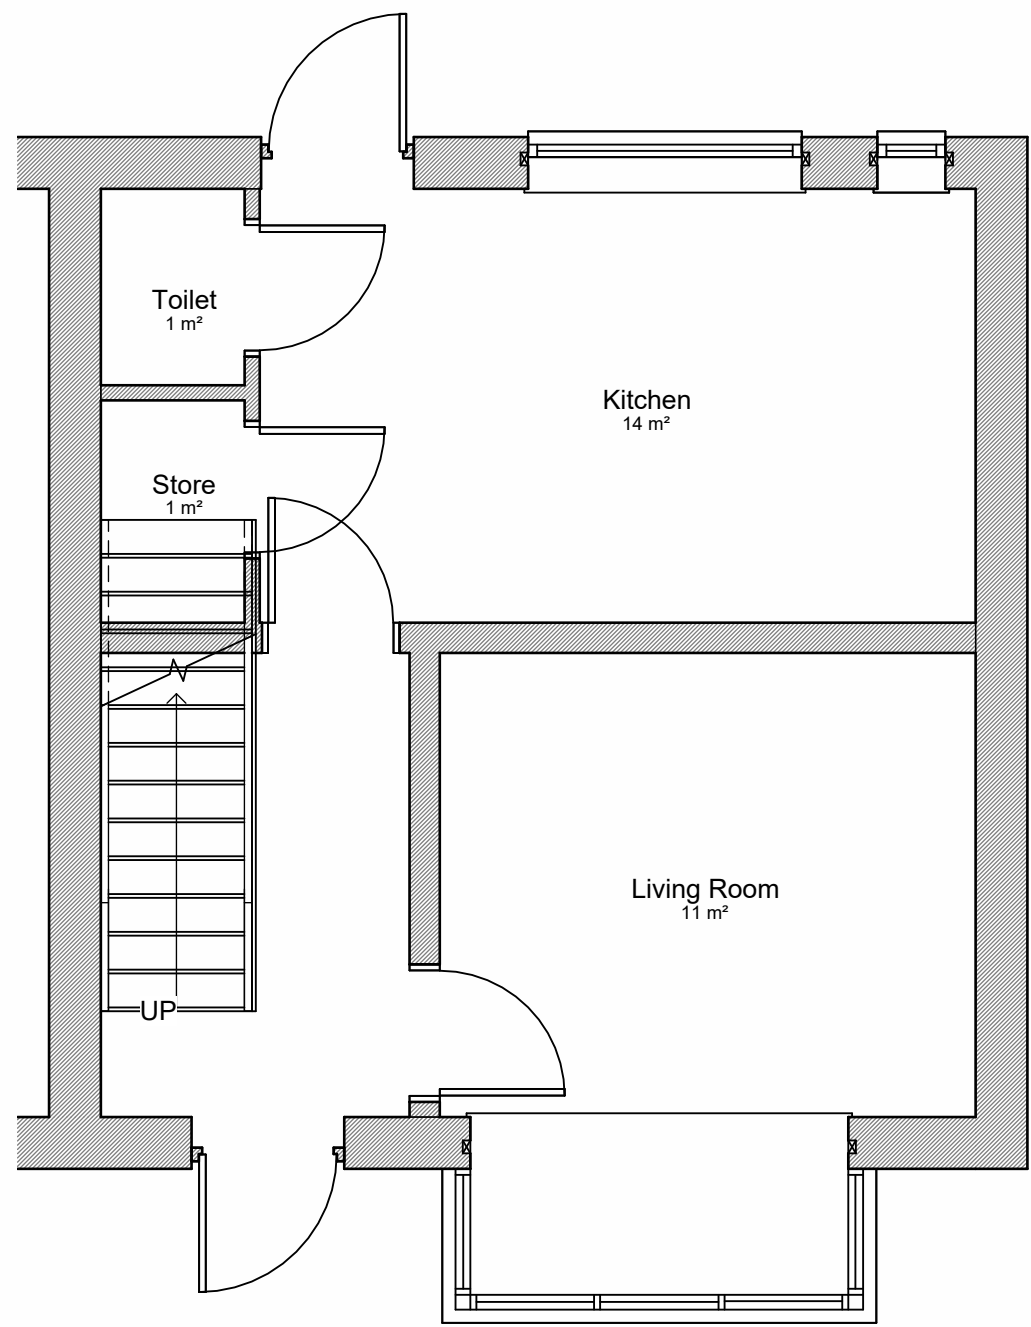 


Ground Floor Plan
1 : 50

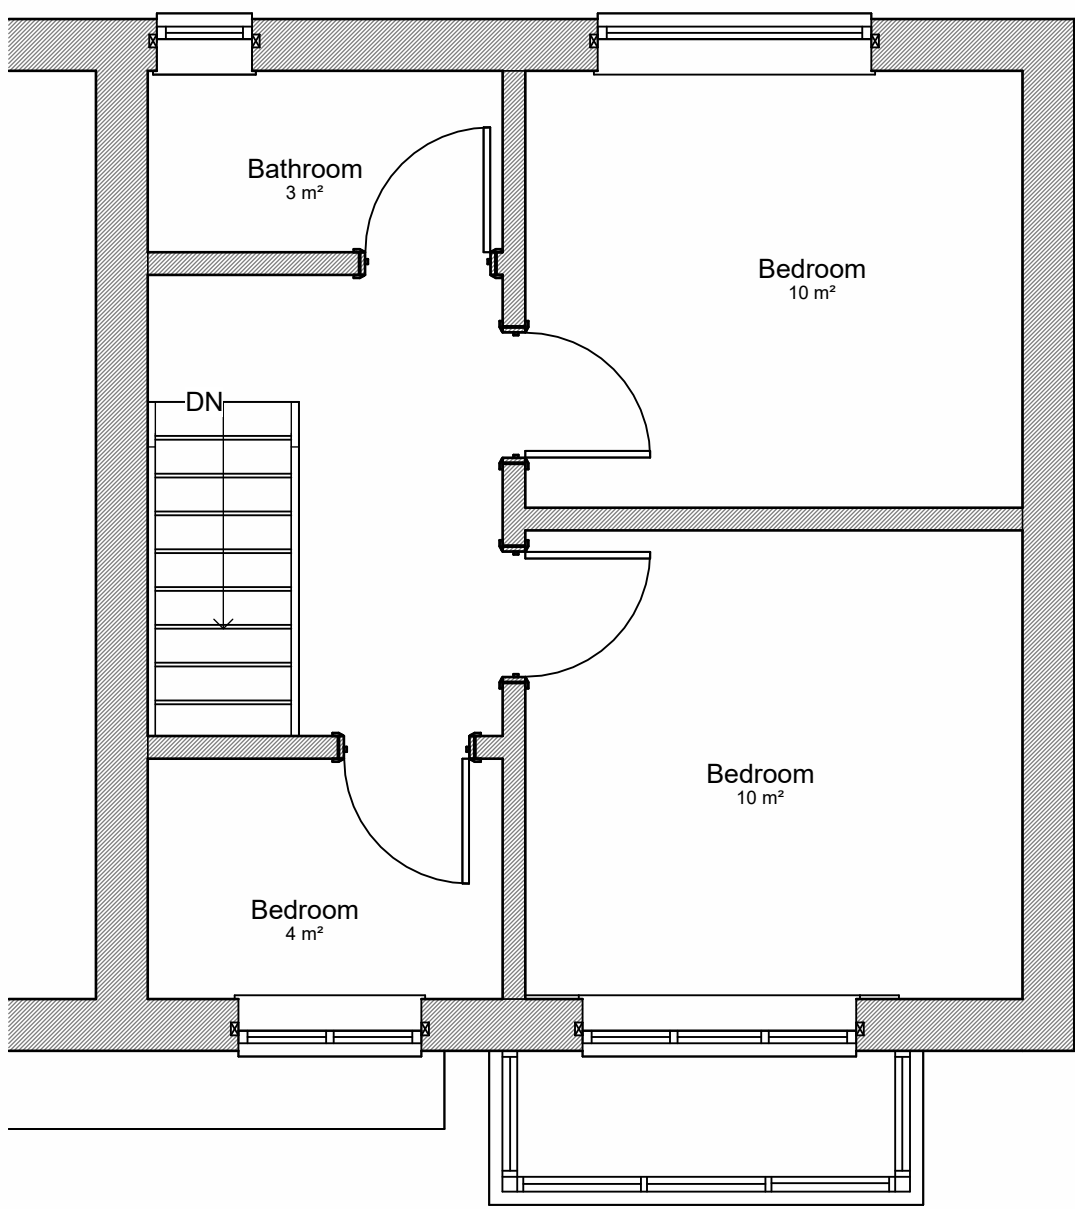 

First Floor Plan
1 : 50

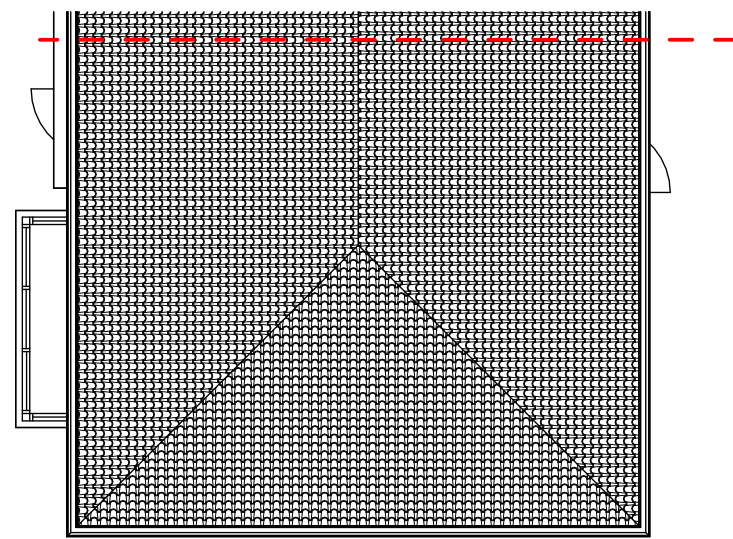 

Roof Plan
1 : 100

 

Revision	Description
Location Mr&Mrs Radeckij 55 Cooper Lane Blackley Manchester M9 6QQ	
Title Existing Plans and Elevations	
Scale As indicated @A1	Drawing No. 24001 P03
Revision	