

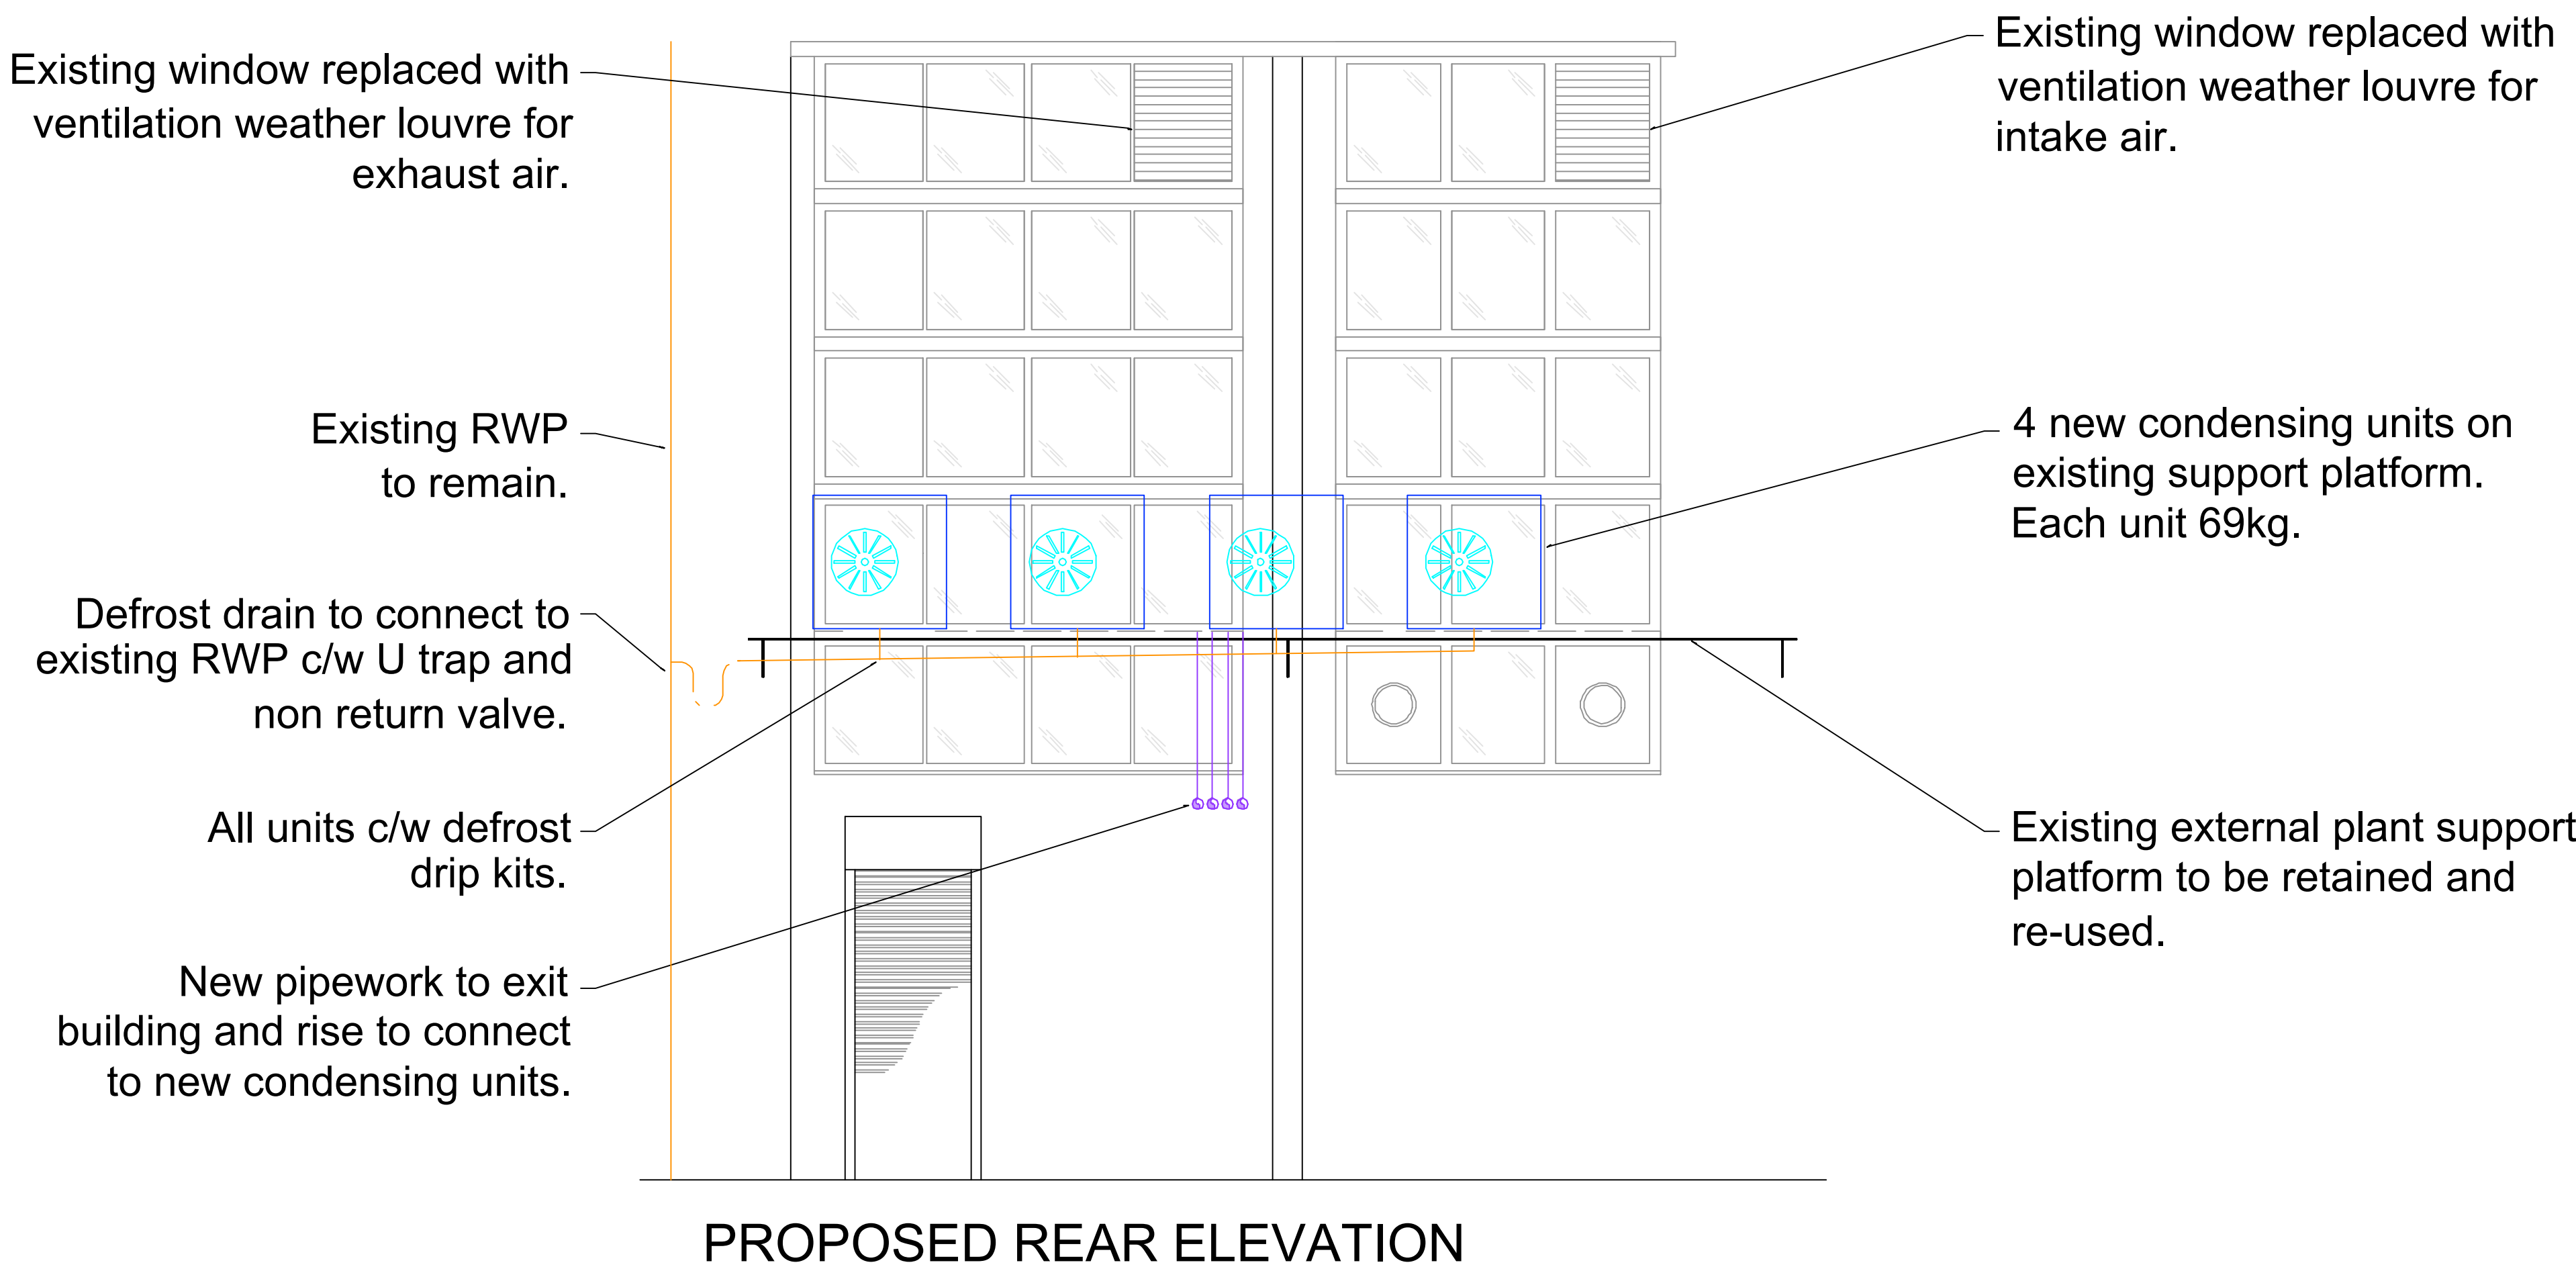
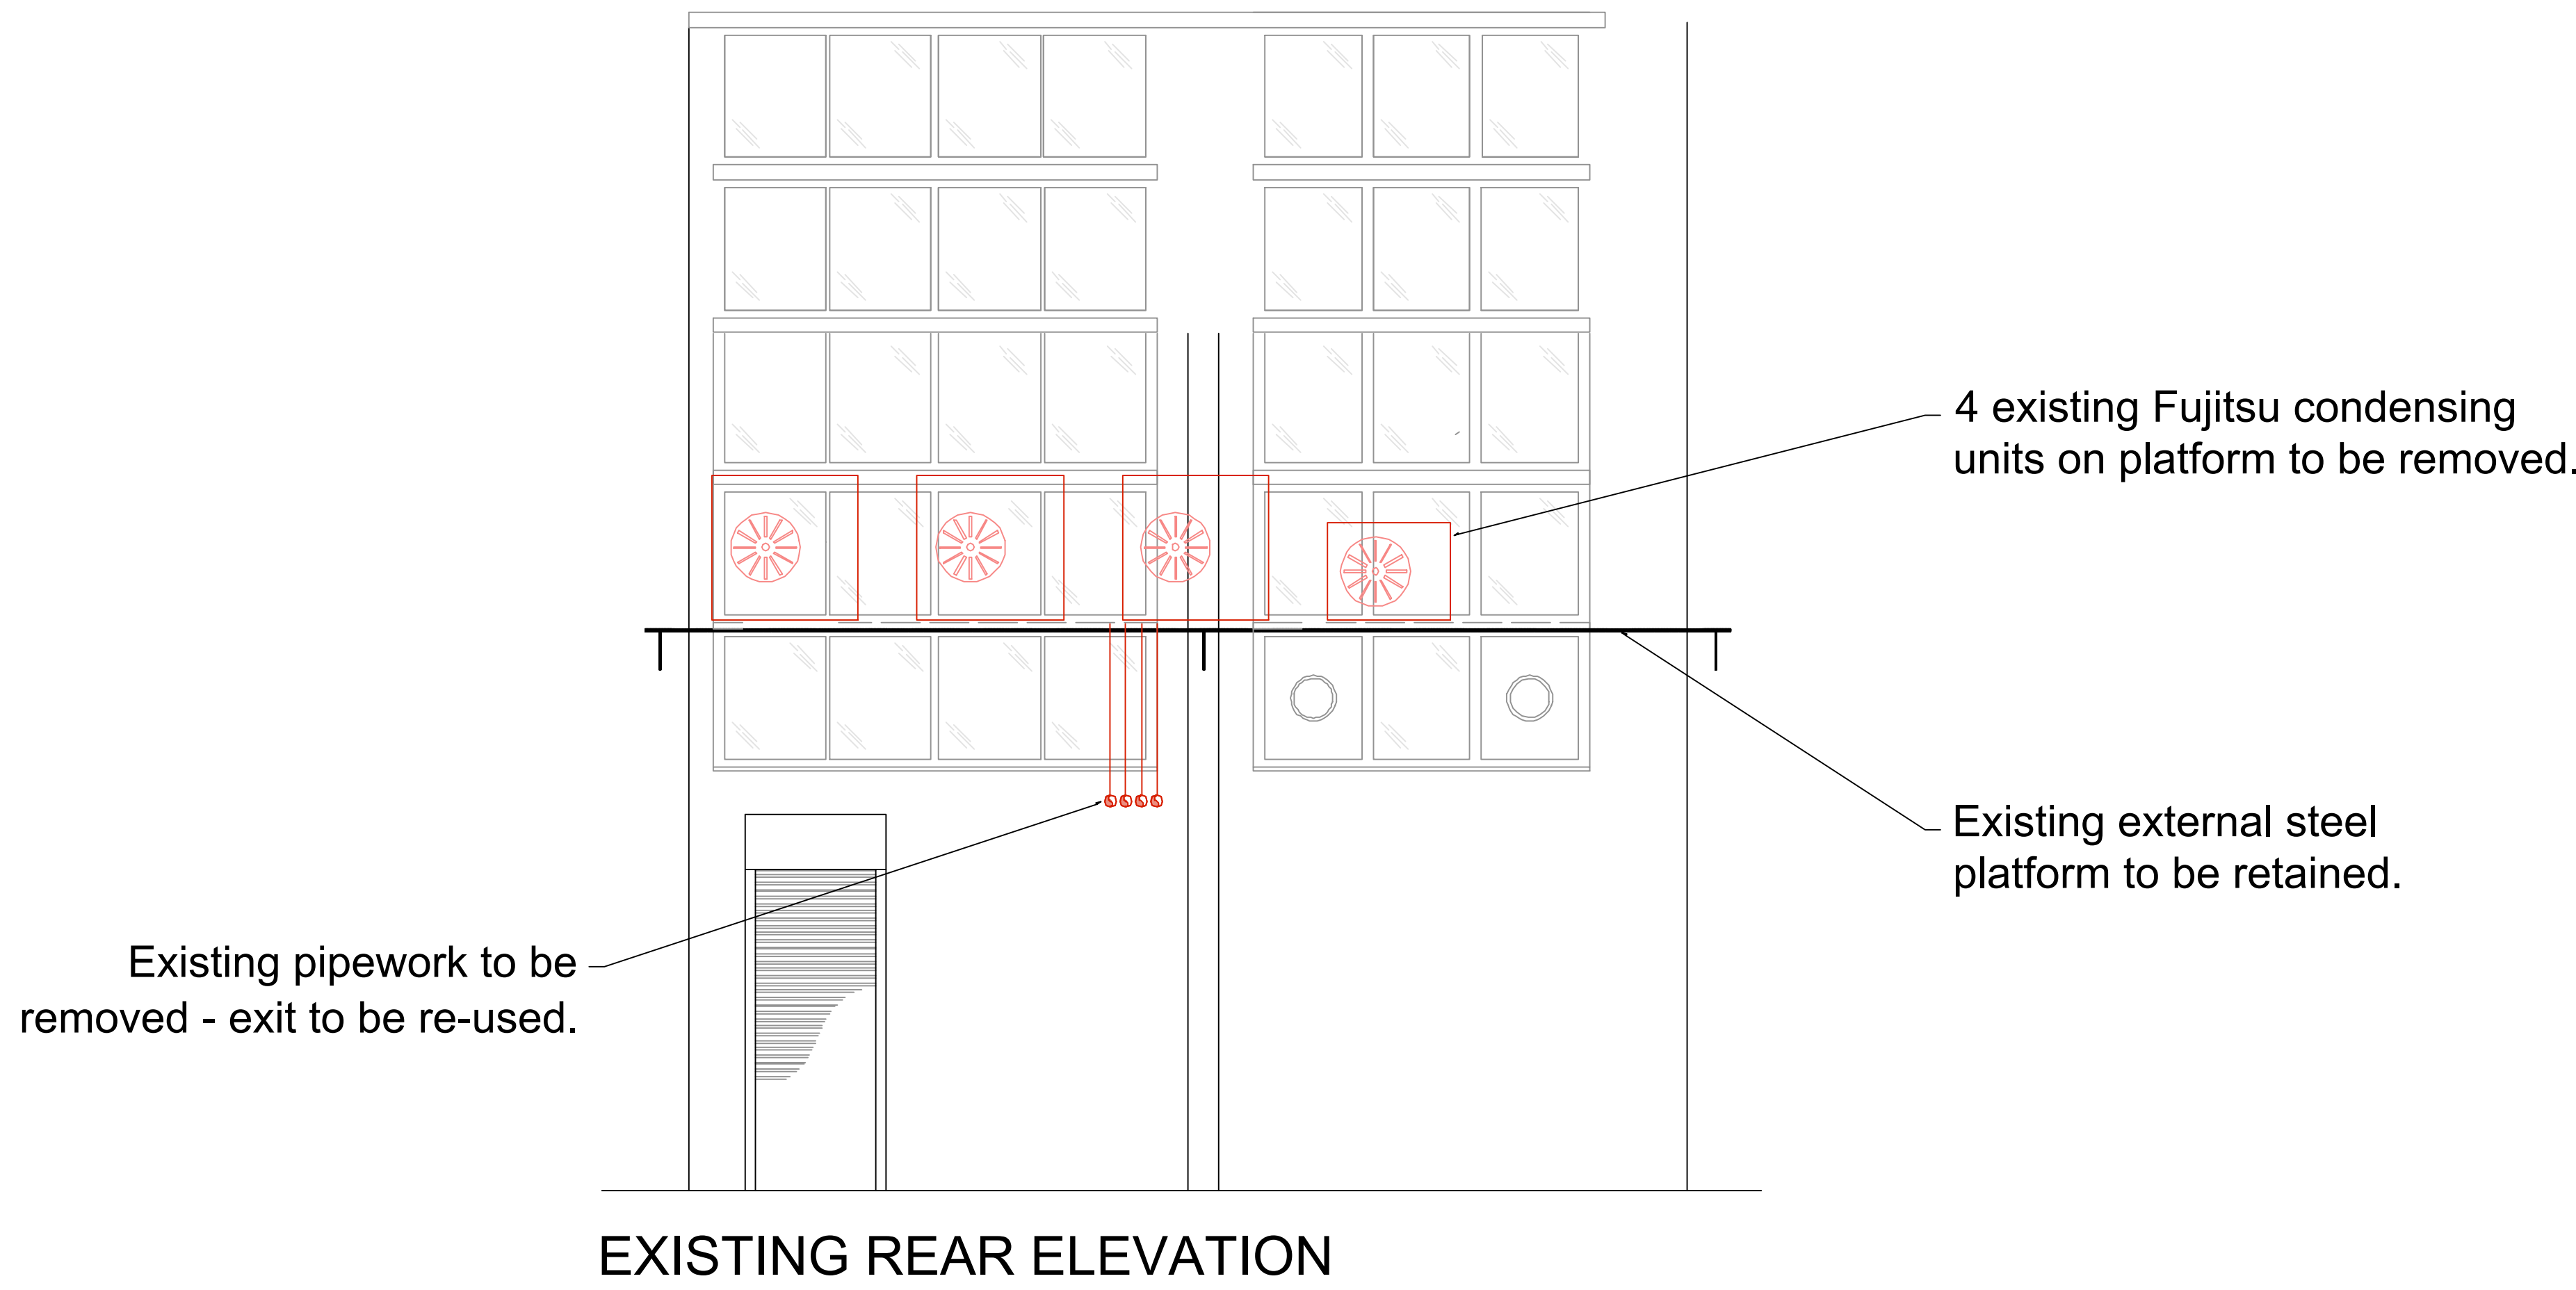


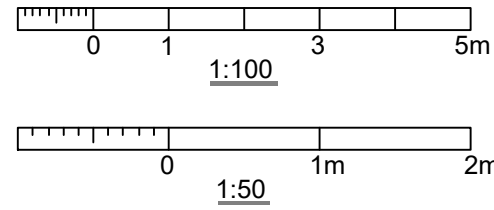

1 Existing And Proposed Rear Elevation
Scale: 1:100

 

C	05/02/24	External elevation modified.		
B	09/01/24	Rear existing and proposed elevations added.		
A	22/10/24	Ducted AC option removed.		

REVISIONS

AKA
Andy Kerr Associates Ltd
20 BURLAND ROAD
WATERSHAYES
MIDDLESEX, M20 9AE
STAFFORDSHIRE
S20 7TD
TEL: No. 01782 655963
MOBILE: No. 07020140669
EMAIL: andy@andykerr.co.uk

JO MALONE
KING STREET
MANCHESTER

PROPOSED HVAC LAYOUT

WORKING

1:100 @ A3	
R.H	D