




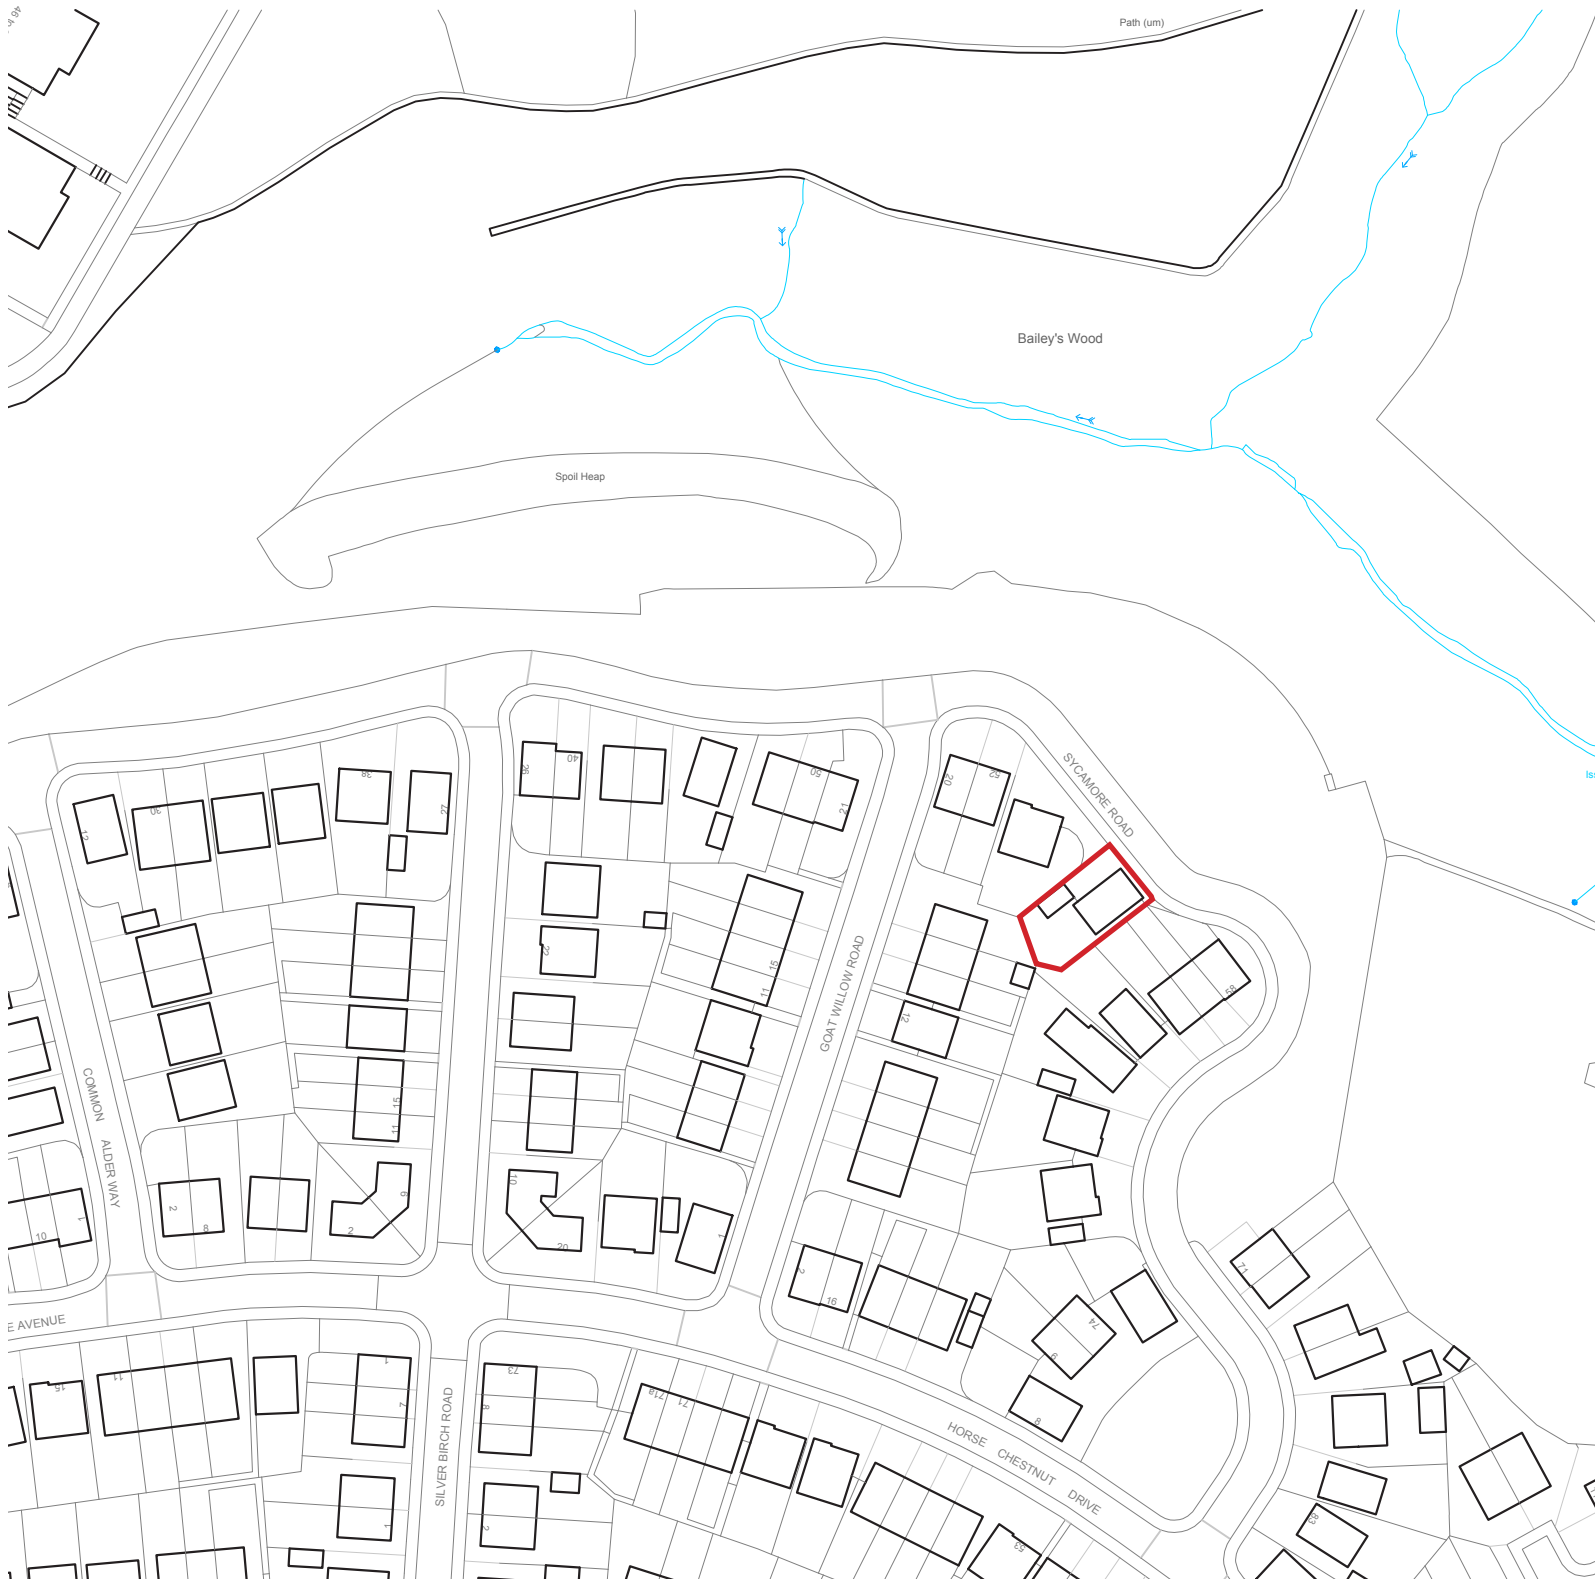

LOCATION PLAN
1:1250 @ A3

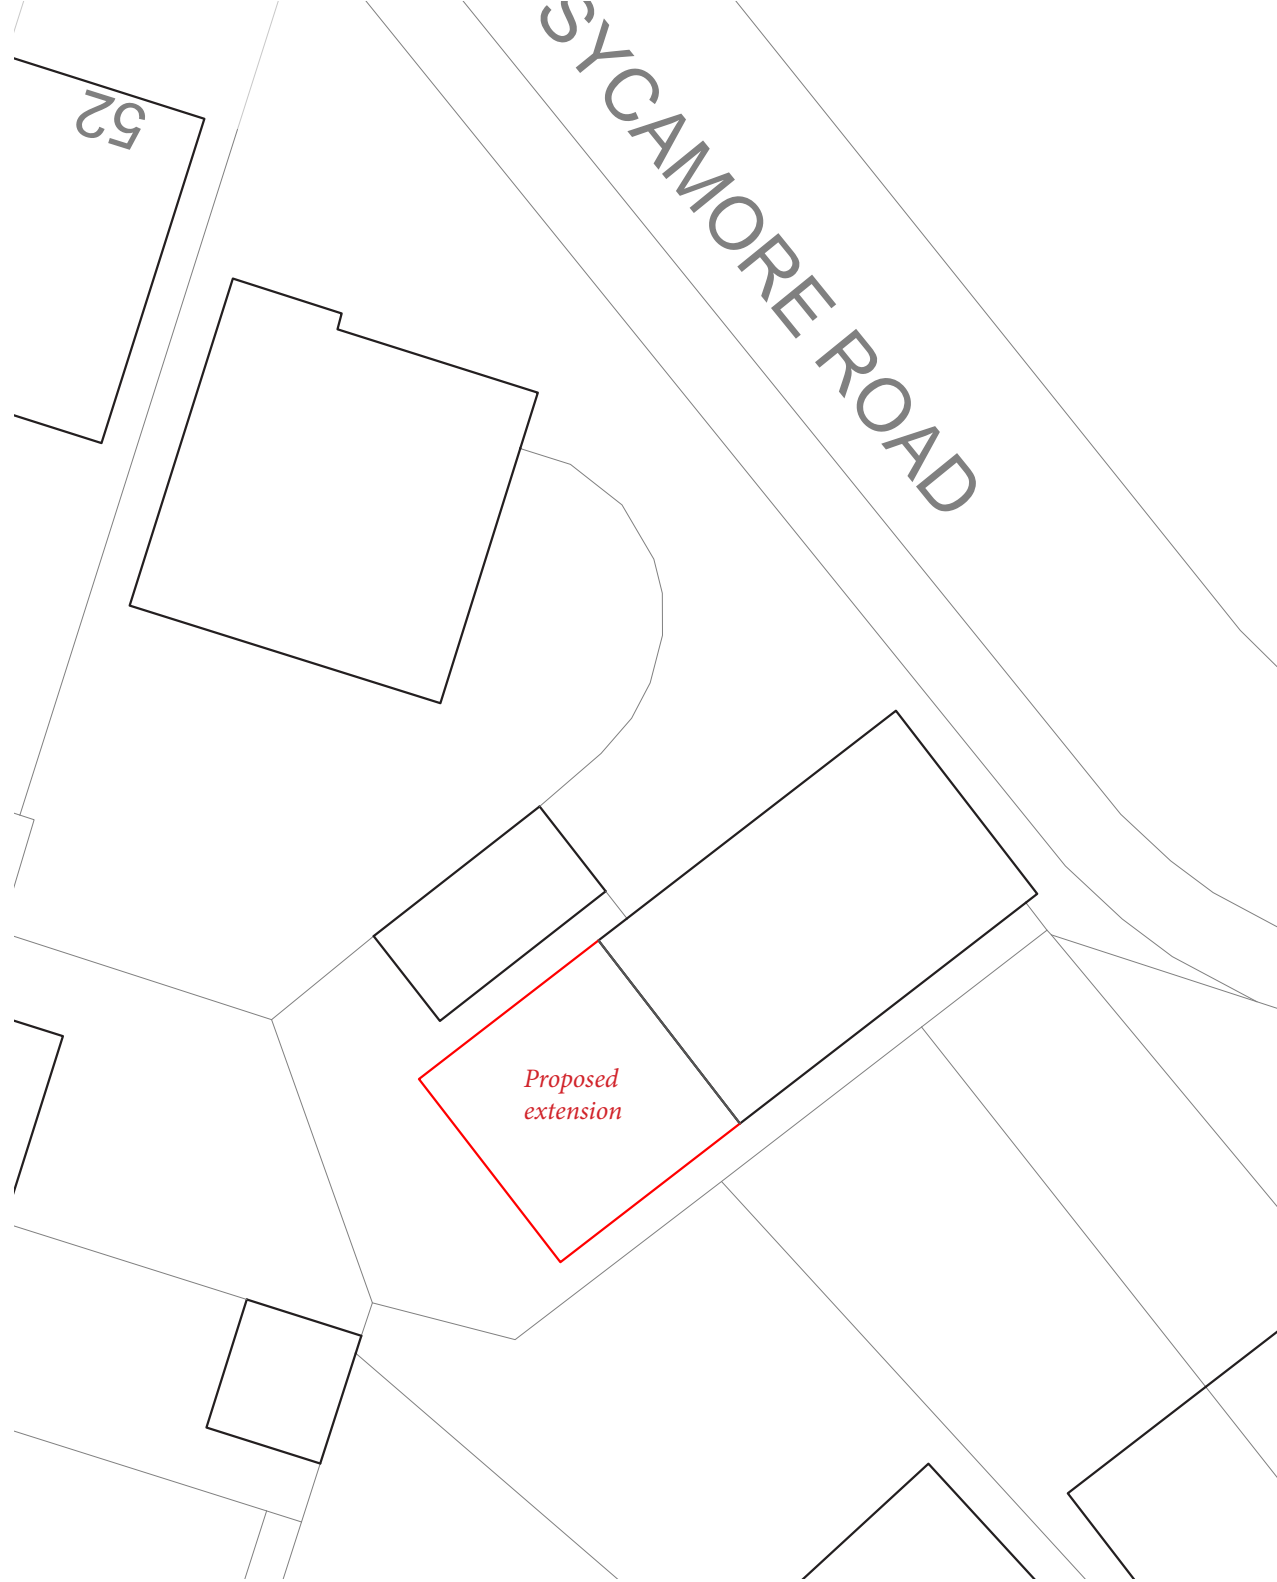

SITE PLAN
1:500 @ A3

 

Dimensioning
Figured dimensions only to be taken from these designs and drawings. Work to annotated dimensions only. All dimensions to be checked on site. Architectural designers to be informed immediately of any discrepancies before work proceeds. Drawings are to be read in conjunction with relevant specifications, structural engineers and service engineers' drawings.

www.saleemarchitects.co.uk
+44 7411 474157

A3



SALEEM
ARCHITECTS

Rev	Date	Description
-	25/02/24	Issued to client for comments

CLIENT:
Property Owner

PROJECT:
56 Sycamore Road
Manchester
M9 7GN

TITLE:
Location Plan & Site Plan

SCALE:
1:250 / 1:200 @ A3

DRAWING NO.
A100

REV:
-

DATE:
Mar 2024