




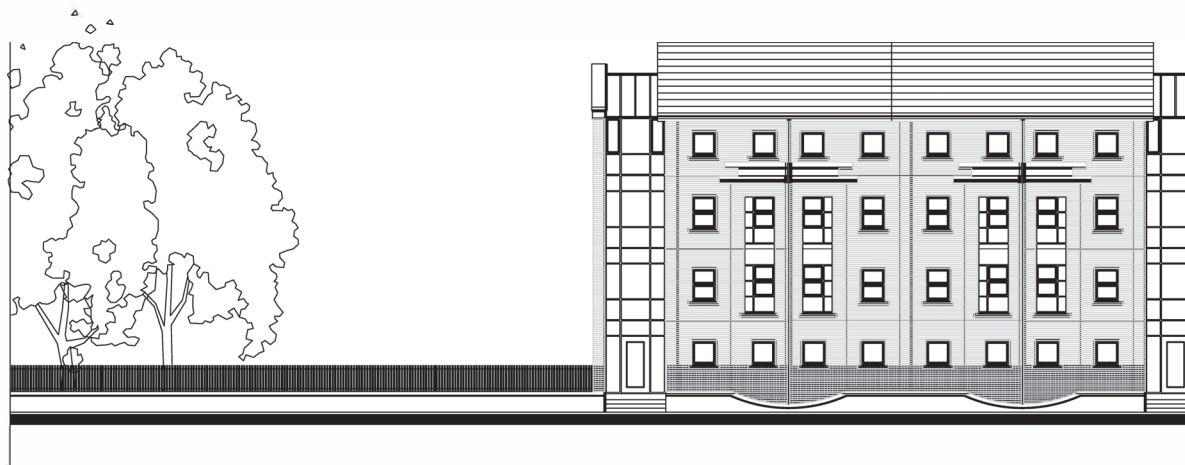

NORTH ELEVATION

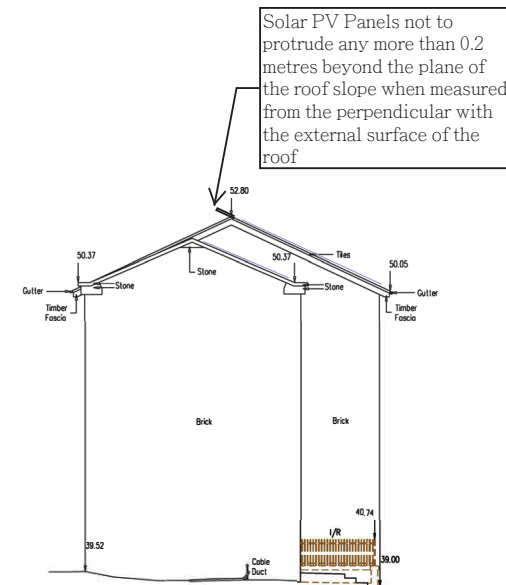

EAST ELEVATION

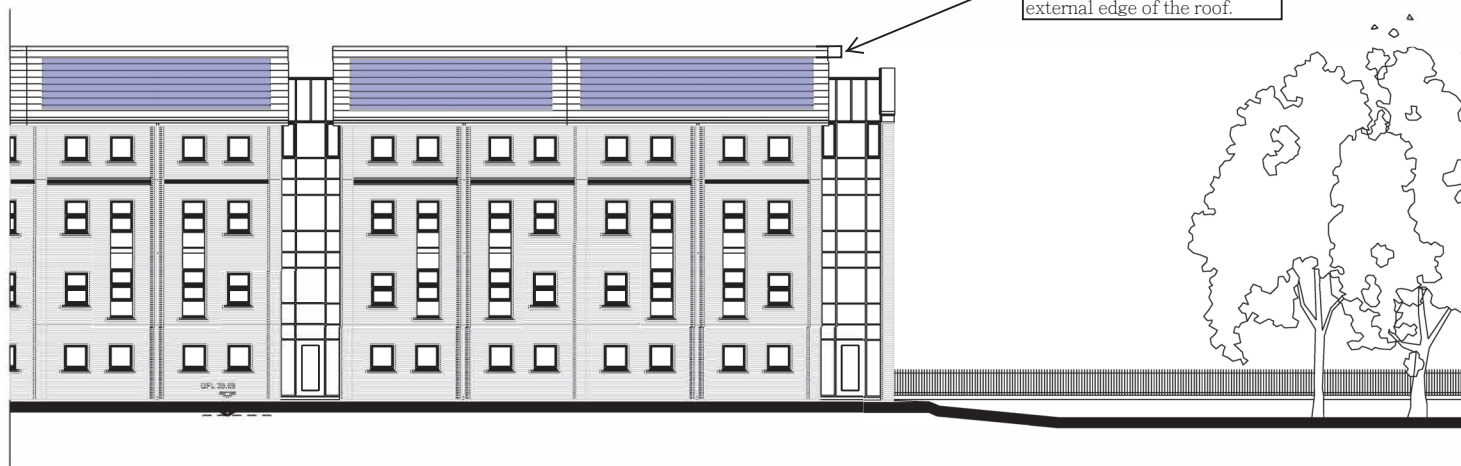

SOUTH ELEVATION

Rev	Date	Revised	Drawn	Checked
Planning				
Project/Client:		Project No:		
Ladybarn House		2511007		
Student Accommodation		Dwg No:		
for		1043		
Acimero Student		Rev:		
Drawing:		Scale:		
Indicative Solar PV		N/A		
Arrangement Plan		Drawn By: Date:		
		OP Jun 24		