

Do not scale this drawing. All Dimensions must be checked on site. This drawing and all details contained hereon are copyright and must not be reproduced without written permission from Extend Your Home.

Planning

REV	DESCRIPTION	AUTH	DATE
/	/	/	/

EXTEND
YOUR HOME




Email: extendyourhome@outlook.com

Address
24 Milford Drive
Levenshulme
Manchester
M28 2SB


DESCRIPTION
Single-Storey Side Extension

DRAWING TITLE
Location Plan / Proposed Site Plan

DATE 11/05/2024	DRAWN	TC
SCALE 1:1250/500	CLIENT	SM
DRAWING NUMBER	REVISION	
01	/	

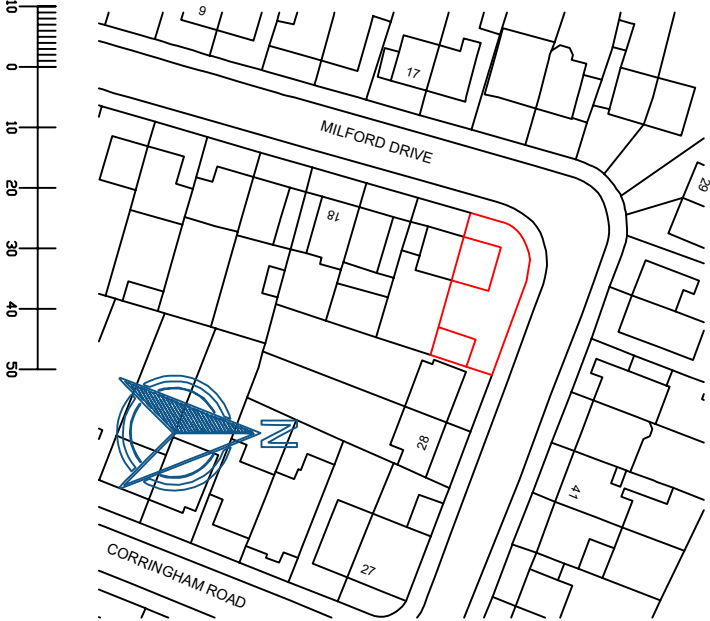

Scale 1:1250

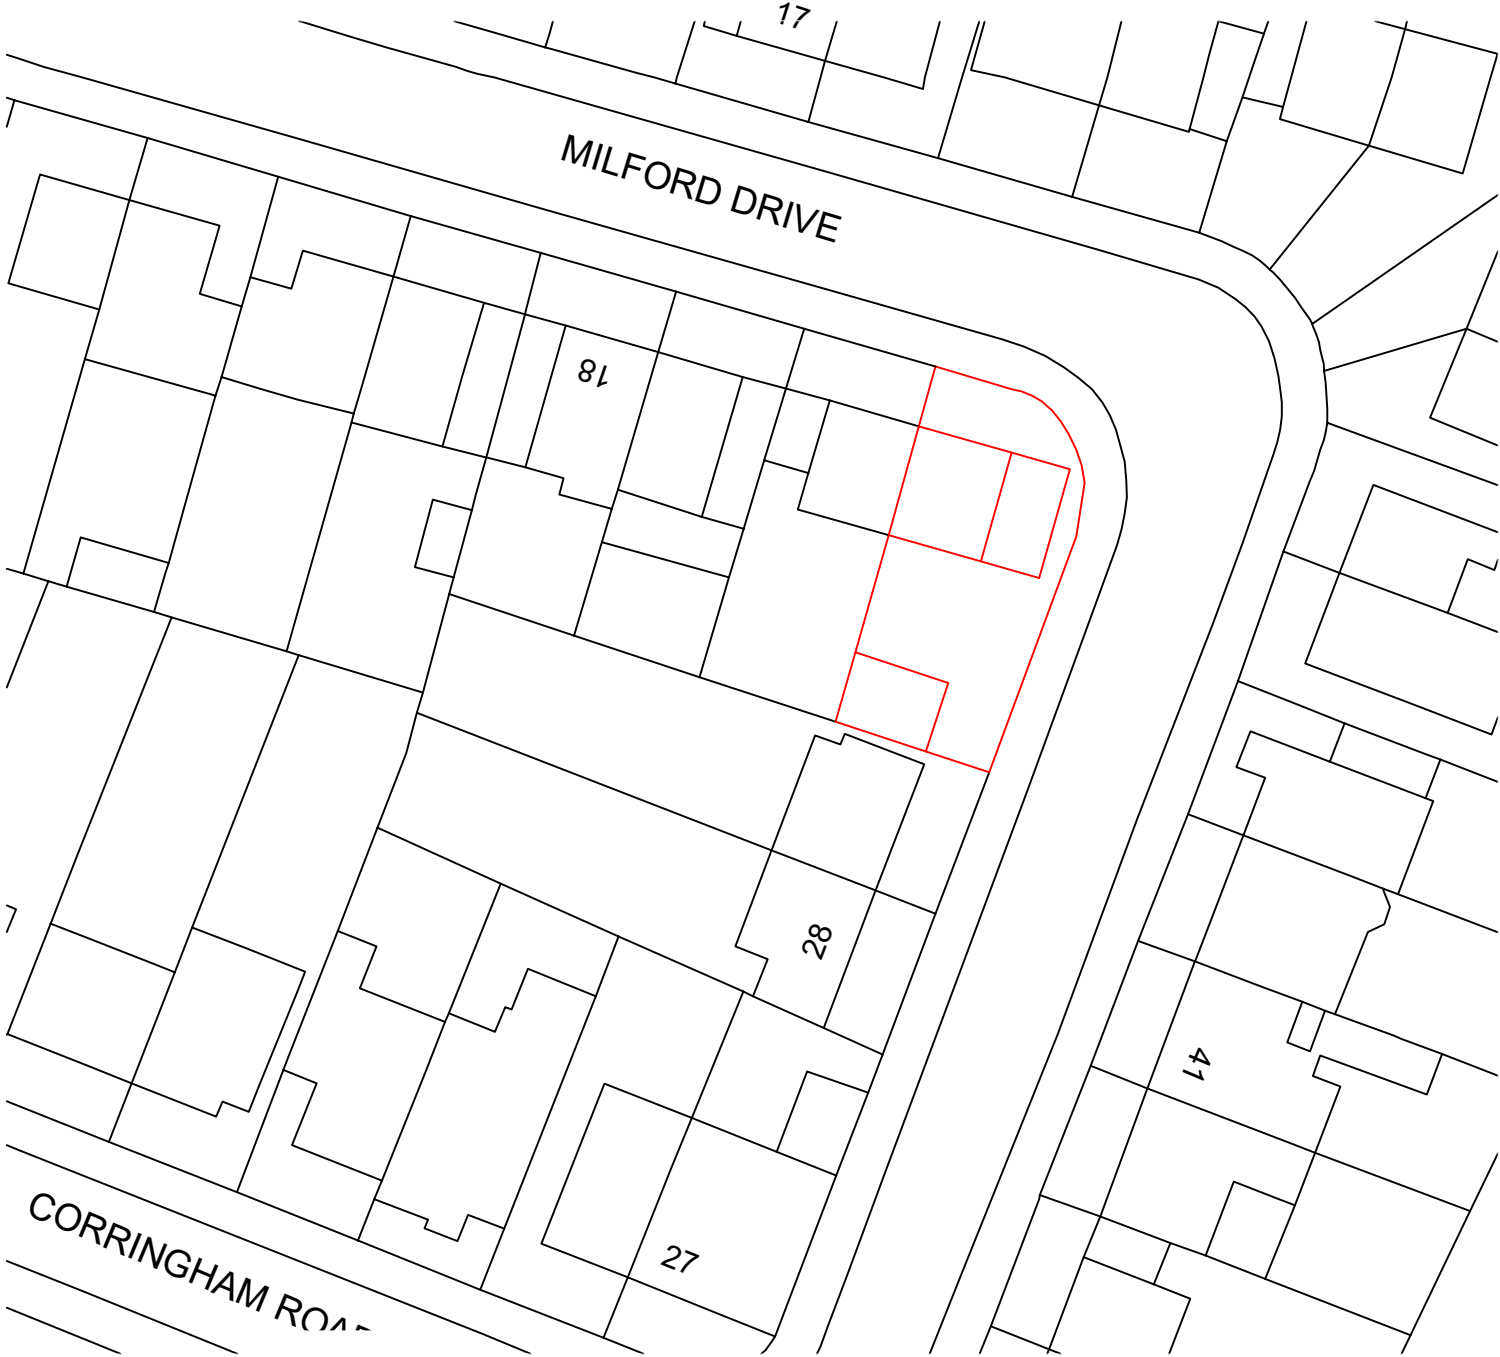

Scale 1:500