

PROJECT REF
23042

DRAWING REF
201

Bluechip Architecture

SCALE
1:50 @ A1


DATE
OCT 23

CLIENT
MR & MRS MATHIESON
155 RYLAND STREET
BESWICK
MANCHESTER
M11 3NA


PROJECT
SINGLE STOREY REAR EXTENSION
TWO STOREY SIDE EXTENSION
INTERNAL REMODELLING

PROPOSED FLOOR PLANS


DRAWING TITLE
PLANNING

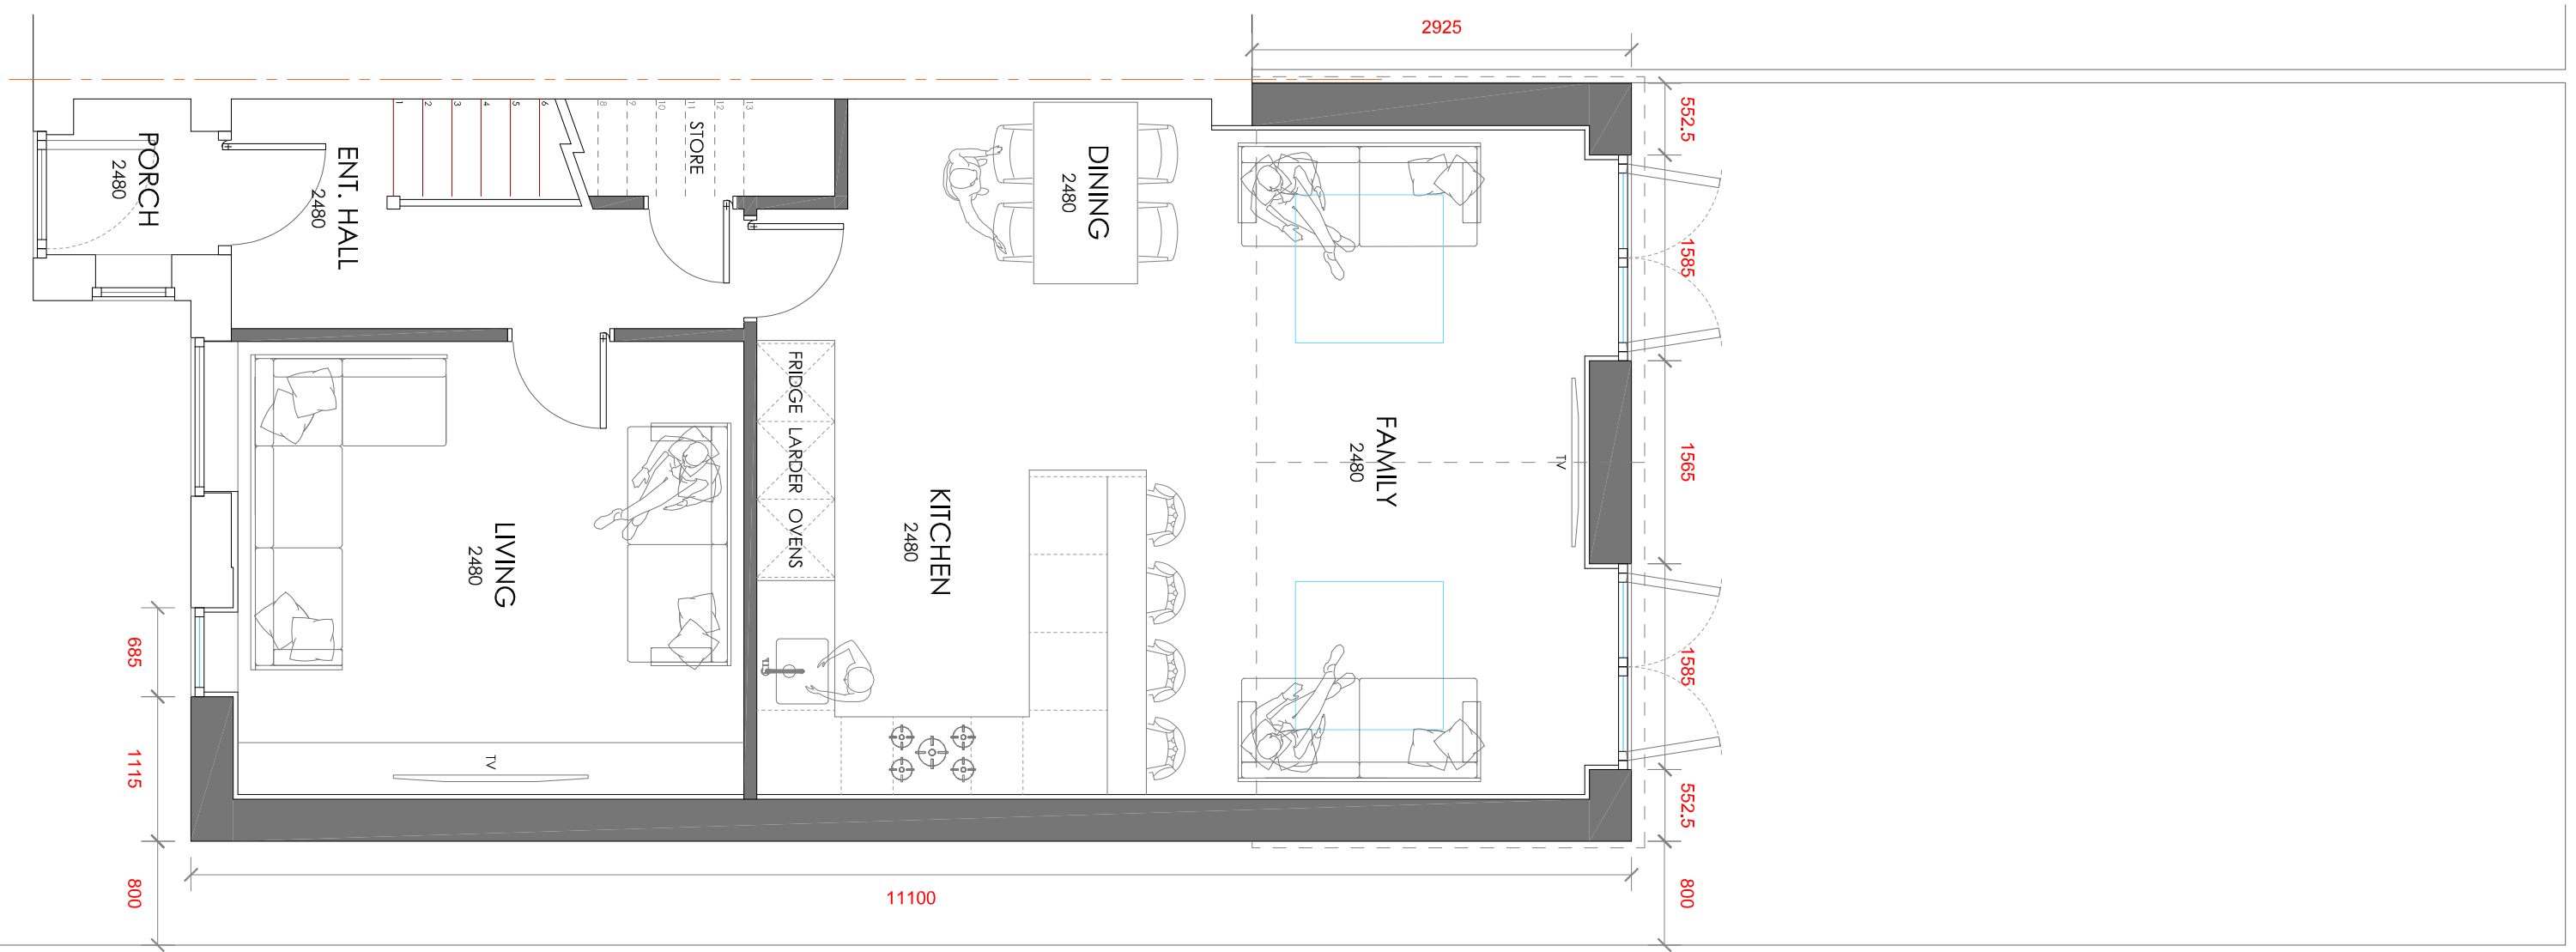


GROUND FLOOR

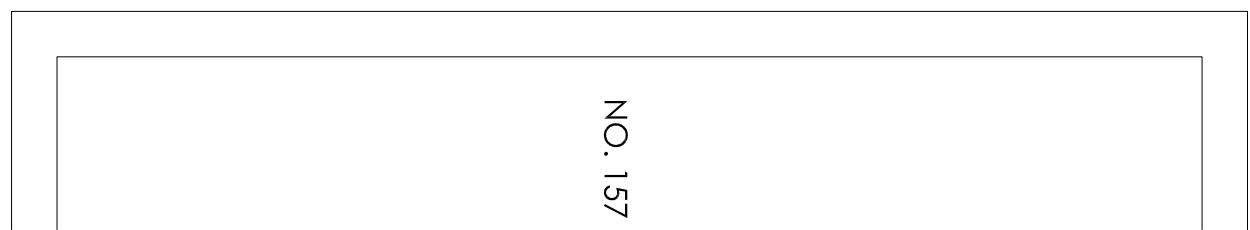


ALLEYWAY

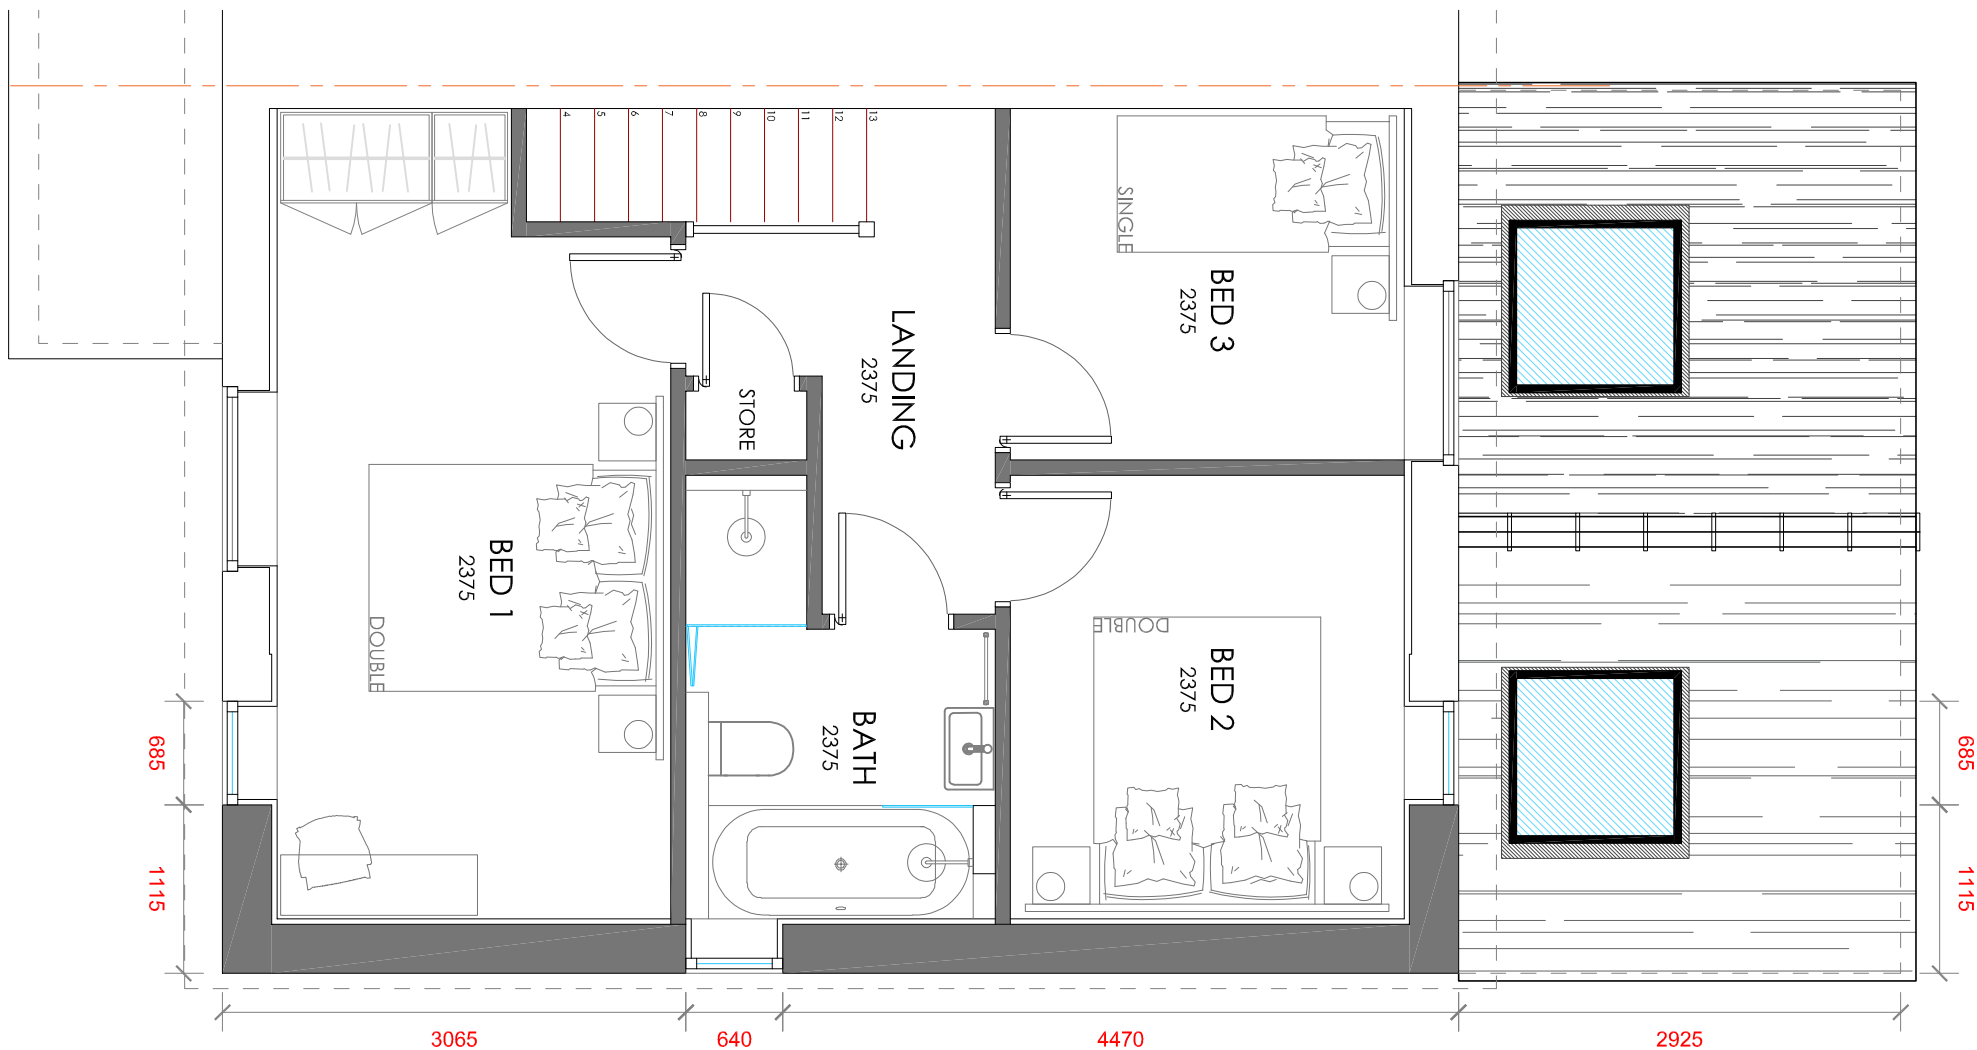

FIRST FLOOR

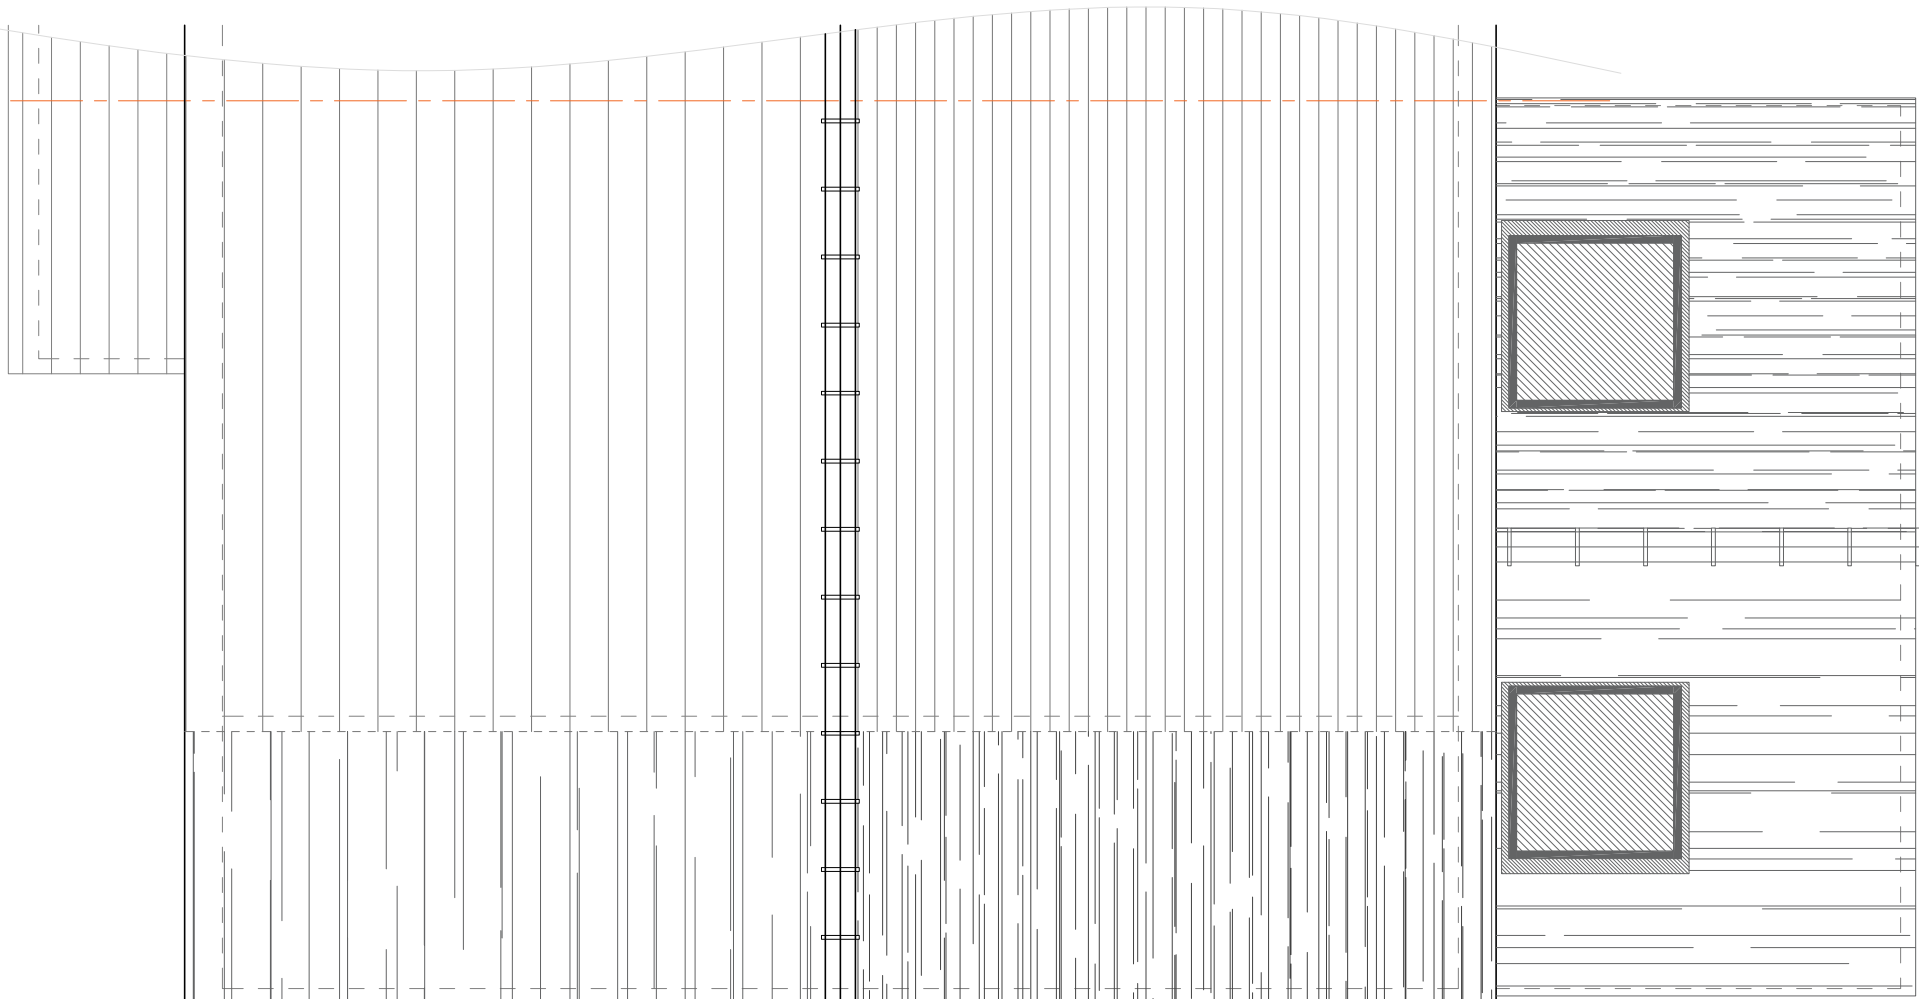

ROOF PLAN

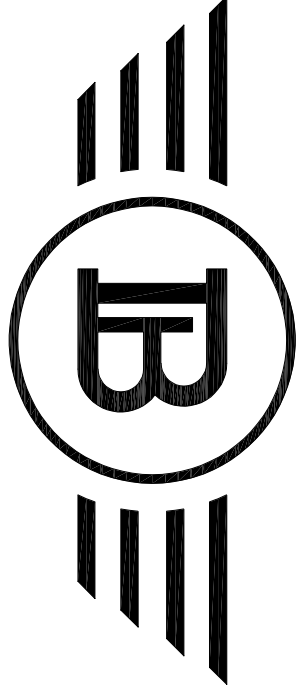

Bluechip Architecture

07999 294 675

DESIGN@BLUECHIP-ARCHITECTURE.CO.UK
WWW.BLUECHIP-ARCHITECTURE.CO.UK

18 BOTANAY ROAD | WORSLEY | MANCHESTER | M40 8JS

COPYRIGHT PROTECTED & ISSUED UNDER LICENSE TO THE CLIENT NAMED
WITHOUT APPROVAL FROM BLUECHIP ARCHITECTURE (2019) LTD.

ISSUED FOR PLANNING APPROVAL

03.01.24