

THIS DRAWING IS FOR
PLANNING APPLICATION
PURPOSES ONLY



Existing East Elevation - to Parrs Wood Road

Datum: 8.00m.




Existing North Elevation - to No. 404 Parrs Wood Road

Datum: 8.00m.



Existing West Elevation - to garden

Datum: 8.00m.

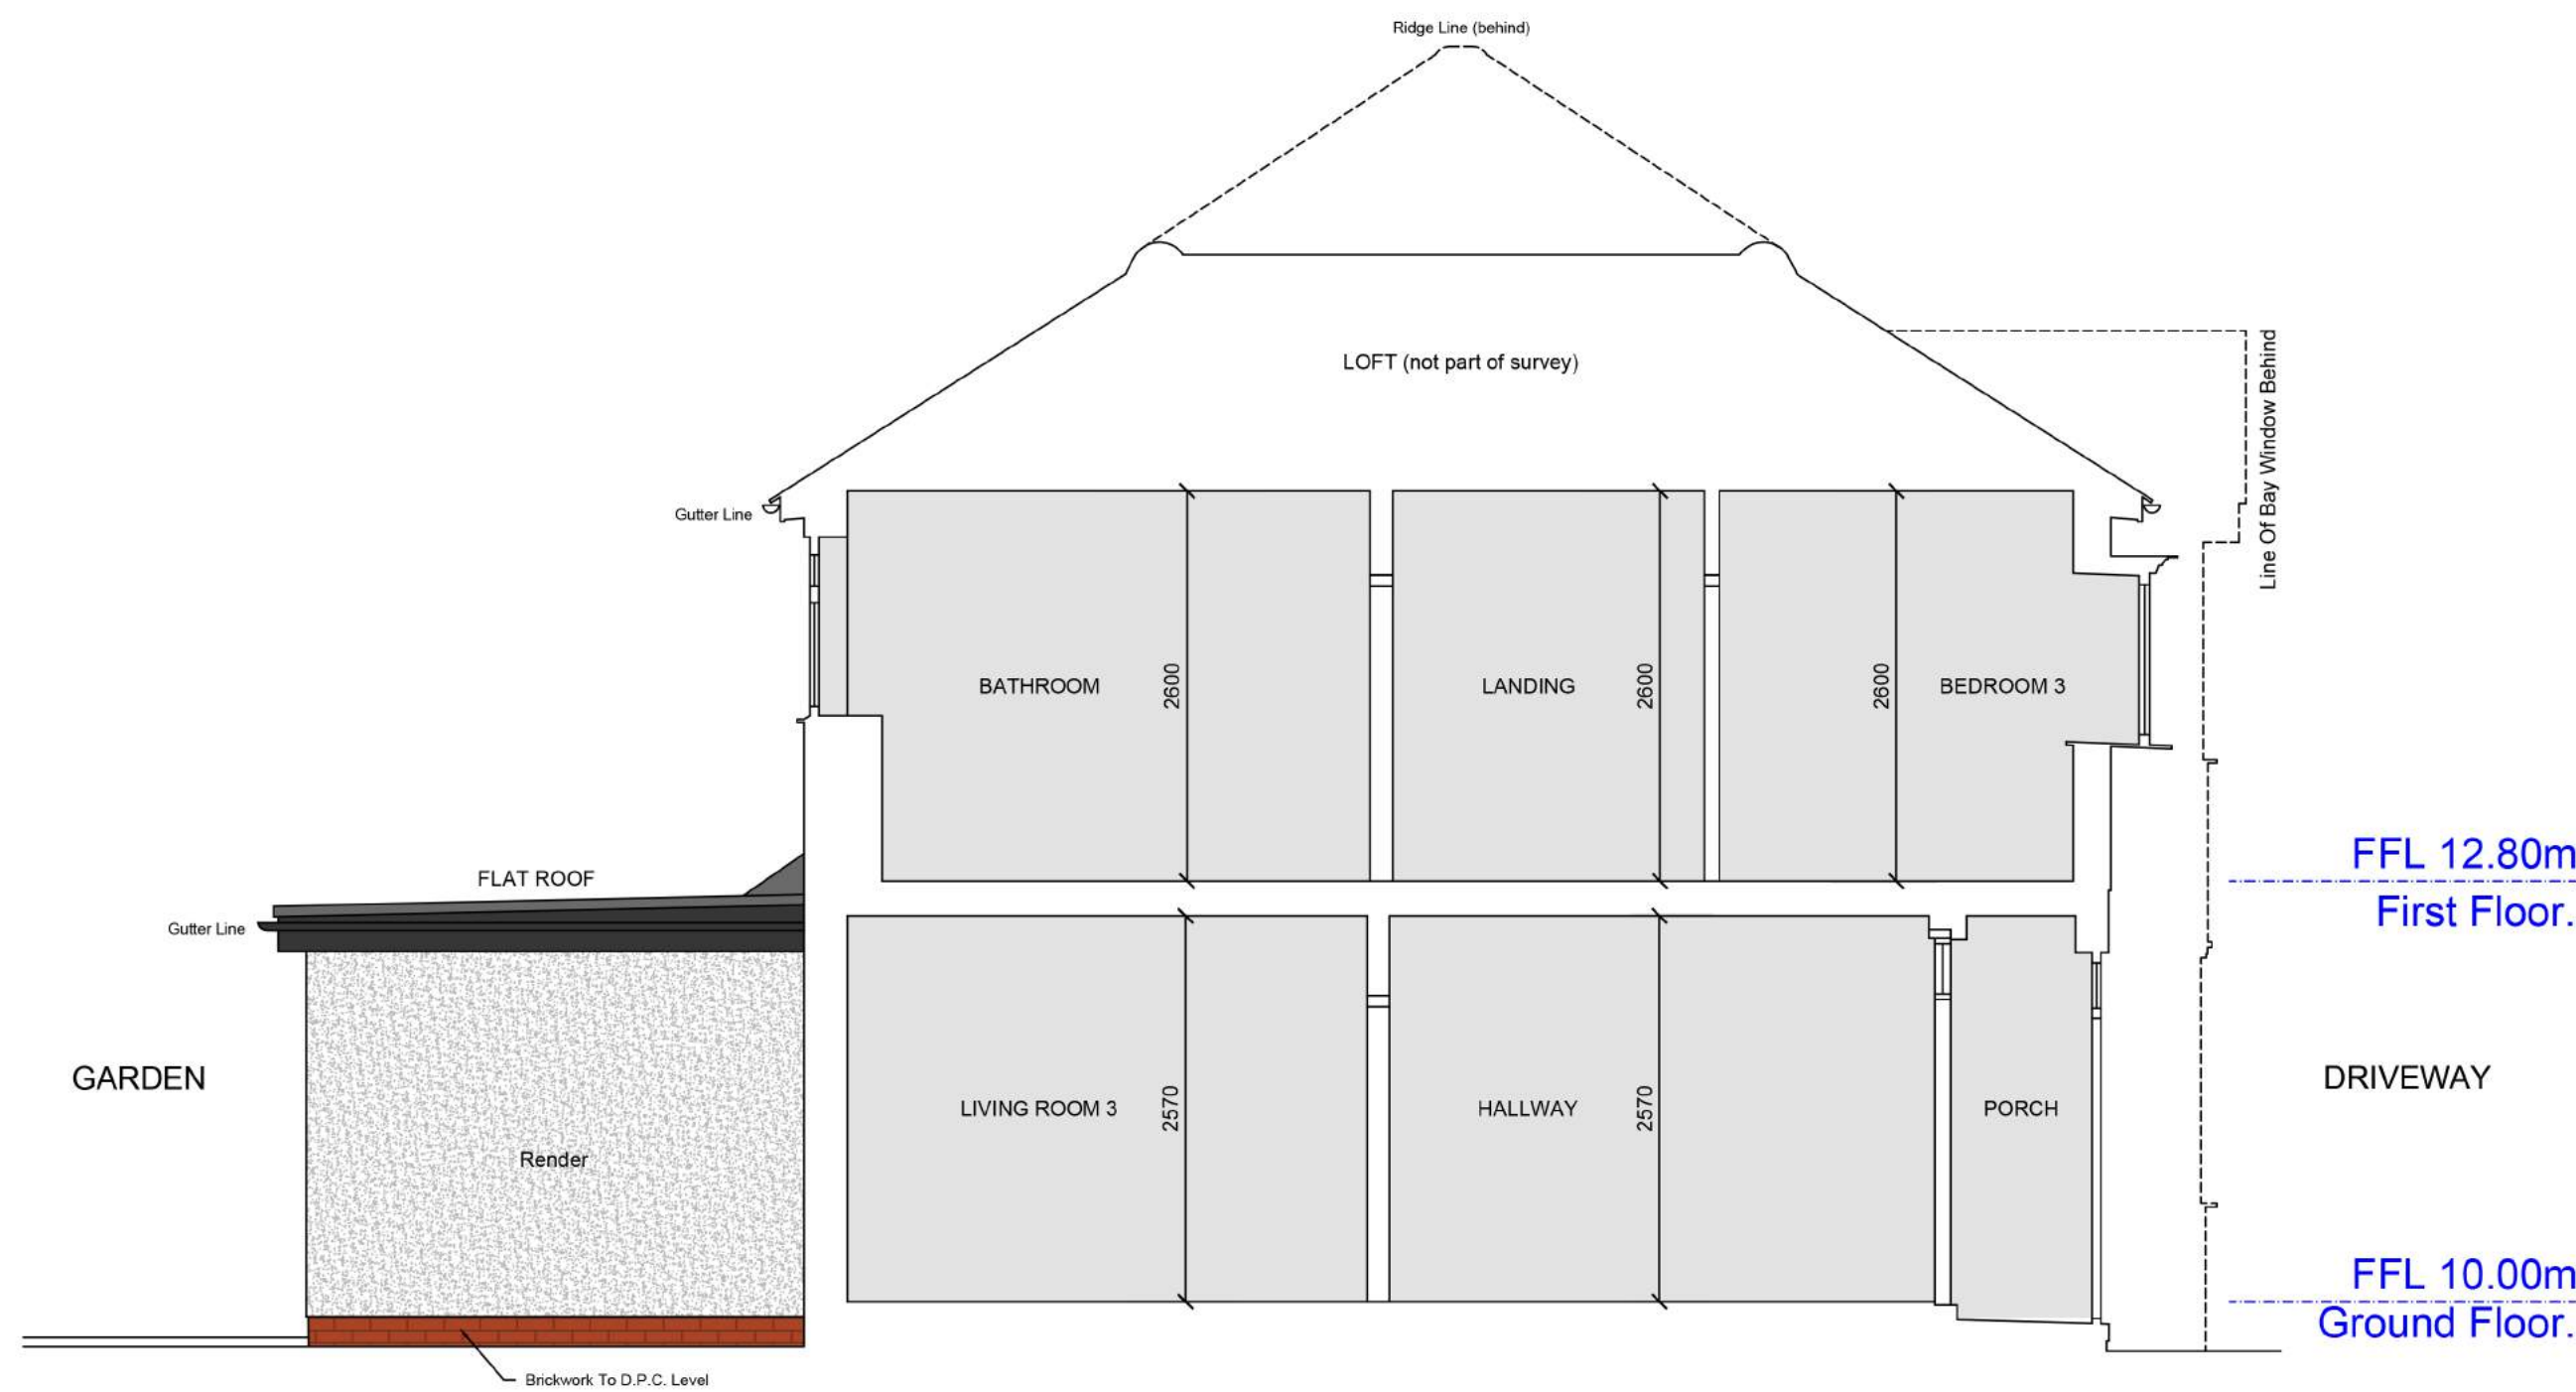

Existing South Elevation & Cross Section - to No. 408 Parrs Wood Road

Datum: 8.00m.

Drawing History:			
Revision	Description	Author	Date
-	Initial Issue	MW	02/04/2024
A	Additional Notation, Colour & Detail	MW	20/05/2024
B	Planning Application	MW	03/06/2024

This drawing is the property of Whitfield Architects and must not be reproduced without prior written agreement. This drawing is provided to scale, for design and cost estimation purposes (not for construction). Any financial decisions relating to this information must make due allowance for dimensional or area variation resulting from the design development and construction processes. We recommend that all dimensions and levels should be cross-checked on site (for construction) and any discrepancies should be reported to Whitfield Architects immediately. Design responsibility cannot be accepted for alteration to (or deviation from) this drawing without the prior acknowledgement of Whitfield Architects. Please email hello@whitfieldarchitects.com with any questions.

Project Title	
406 Parrs Wood Road, M20 5GP	
Drawing Title	
Existing Elevations	
Project No:	G027
Date:	02/04/2024
Drawn:	Mark Whitfield
Scale @ A1:	1:50

Client Name	
R. Carney	
Drawing Number	
P(03)01	
Revision	
B	

