



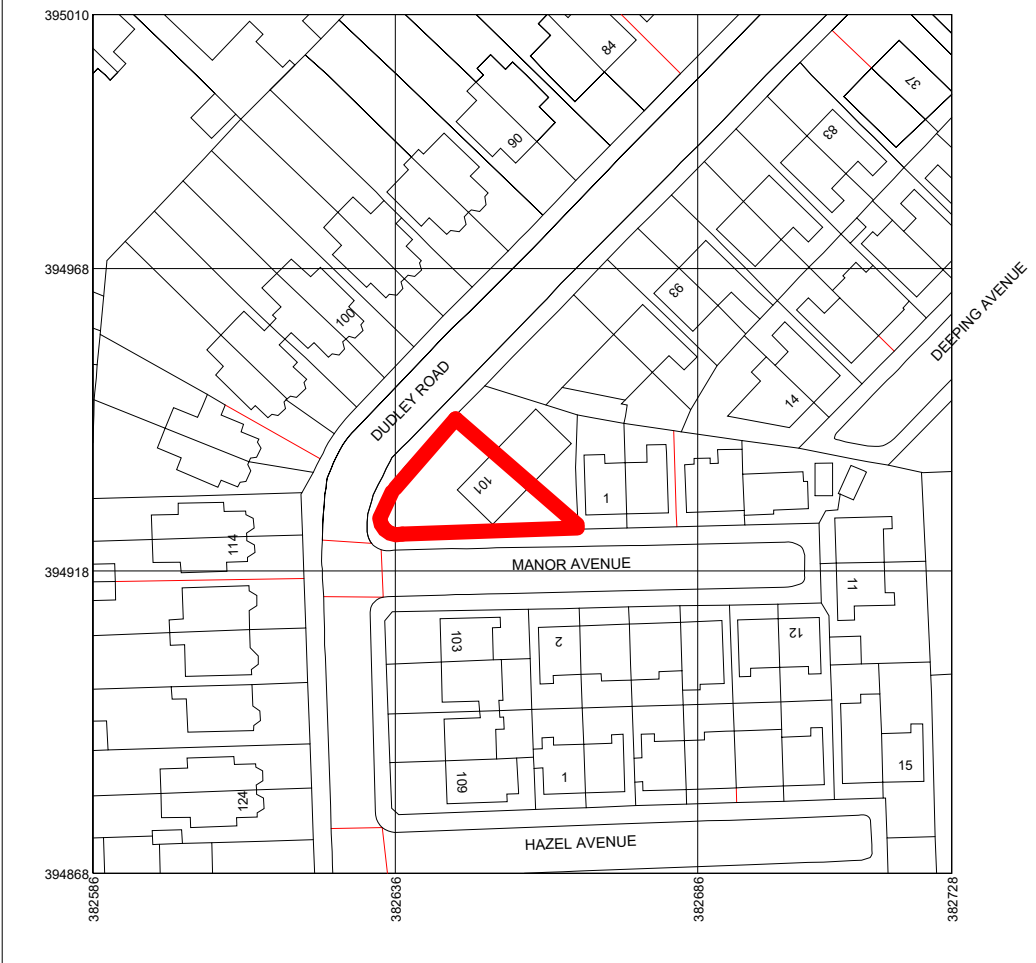

1 LOCATION PLAN
1 : 1250

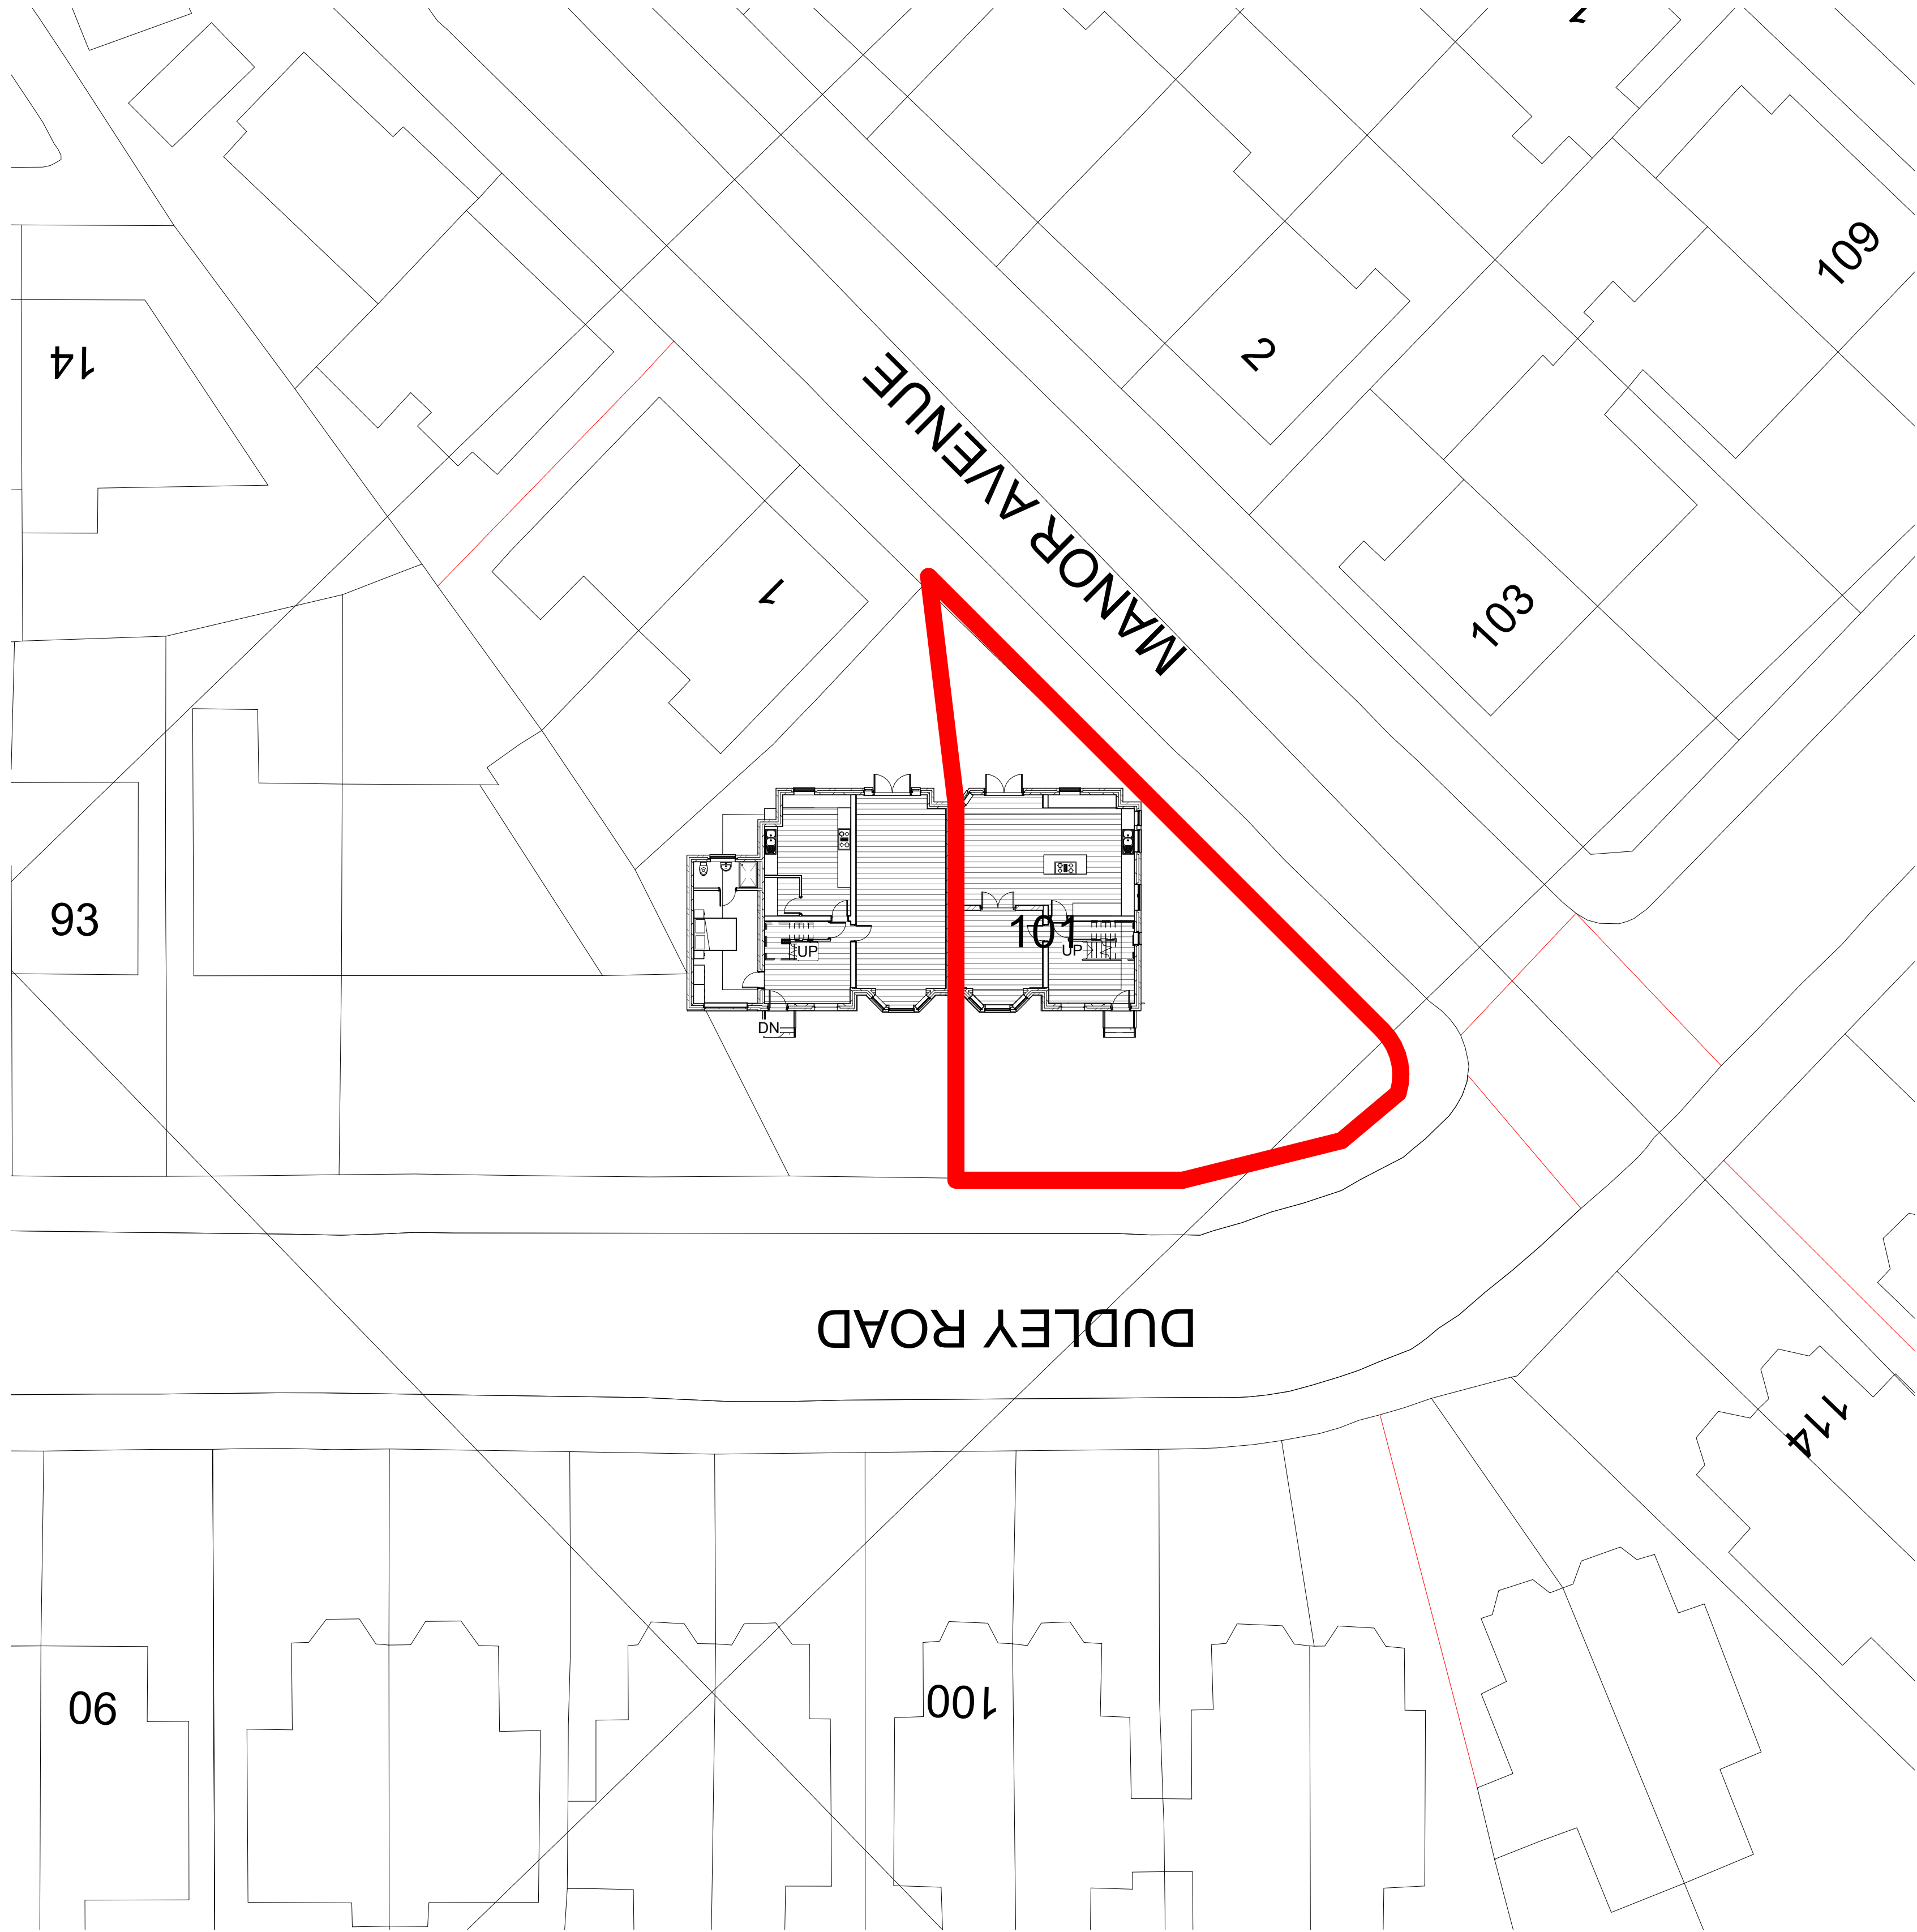

2 SITE PLAN
1 : 200

RED LINE INDICATING SITE BOUNDARY
101 DUDLEY ROAD, WHALLEY RANGE,
MANCHESTER M16 8BW

Rev	Description	Date	Dr by	App by
original by	date created	07/02/22	approved by	NK
NK				



client name	OWNER
project	101 DUDLEY ROAD, WHALLEY RANGE, MANCHESTER M16 8BW
drawing	SITE AND LOCATION PLAN
computer file	plot date
C:\Users\TRAJED\Desktop\NKAR\101 DUDLEY ROAD, MANCHESTER M16 8BW\101 DUDLEY ROAD, LEFT CONVERSION.rvt	
project number	scale
2024.0042.1108	As Indicated @A1
drawing number	rev
A105	issue status

This drawing is to be read in conjunction with all related drawings. All dimensions must be checked and verified on site before commencing any work or producing shop drawings. The originator should be notified immediately of any discrepancy. This drawing is copyright and remains the property of NK Architectural.