


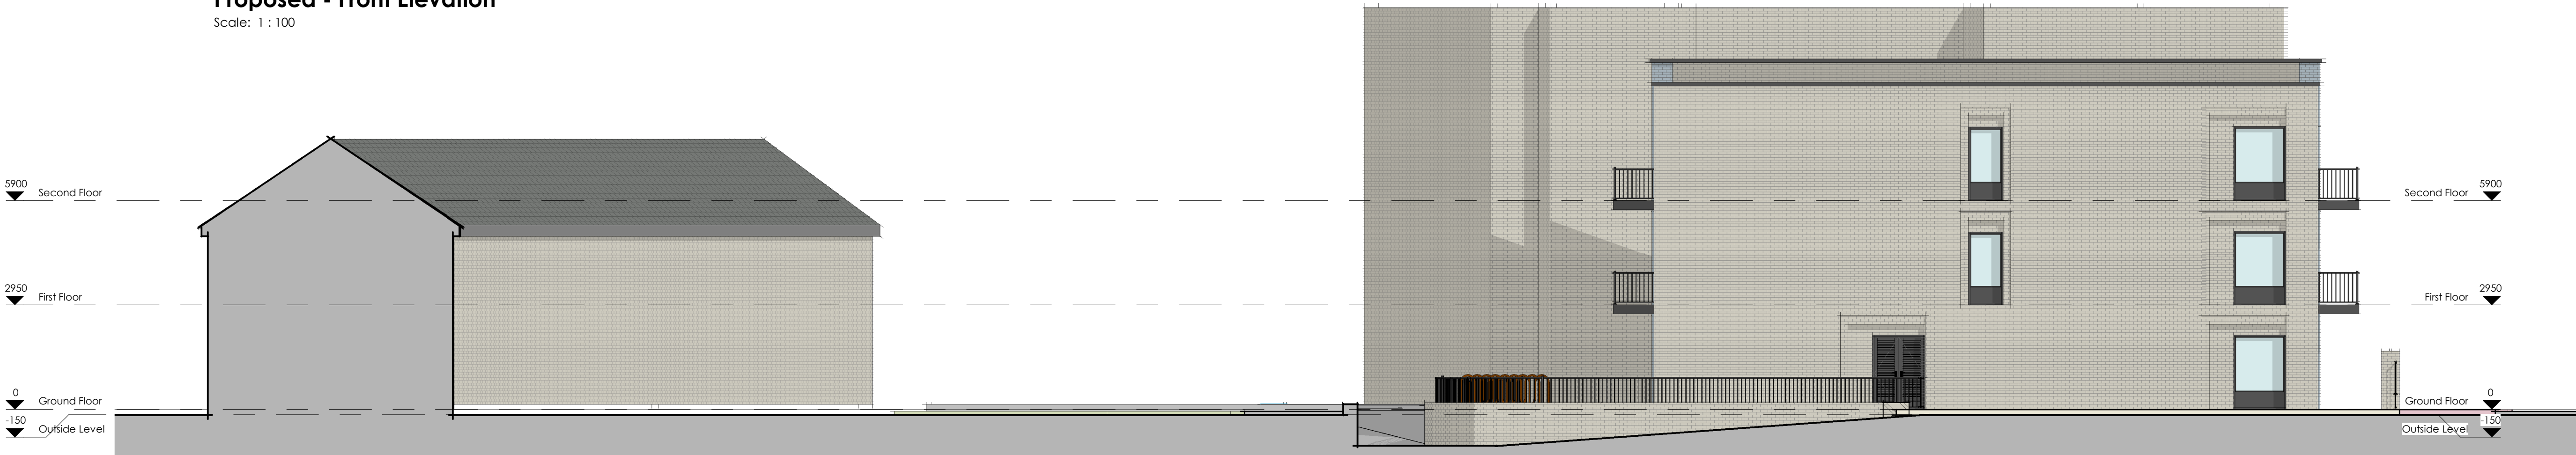

Proposed - Front Elevation

Scale: 1 : 100




Proposed - Side Elevation A

Scale: 1 : 100



Proposed - Rear Elevation

Scale: 1 : 100

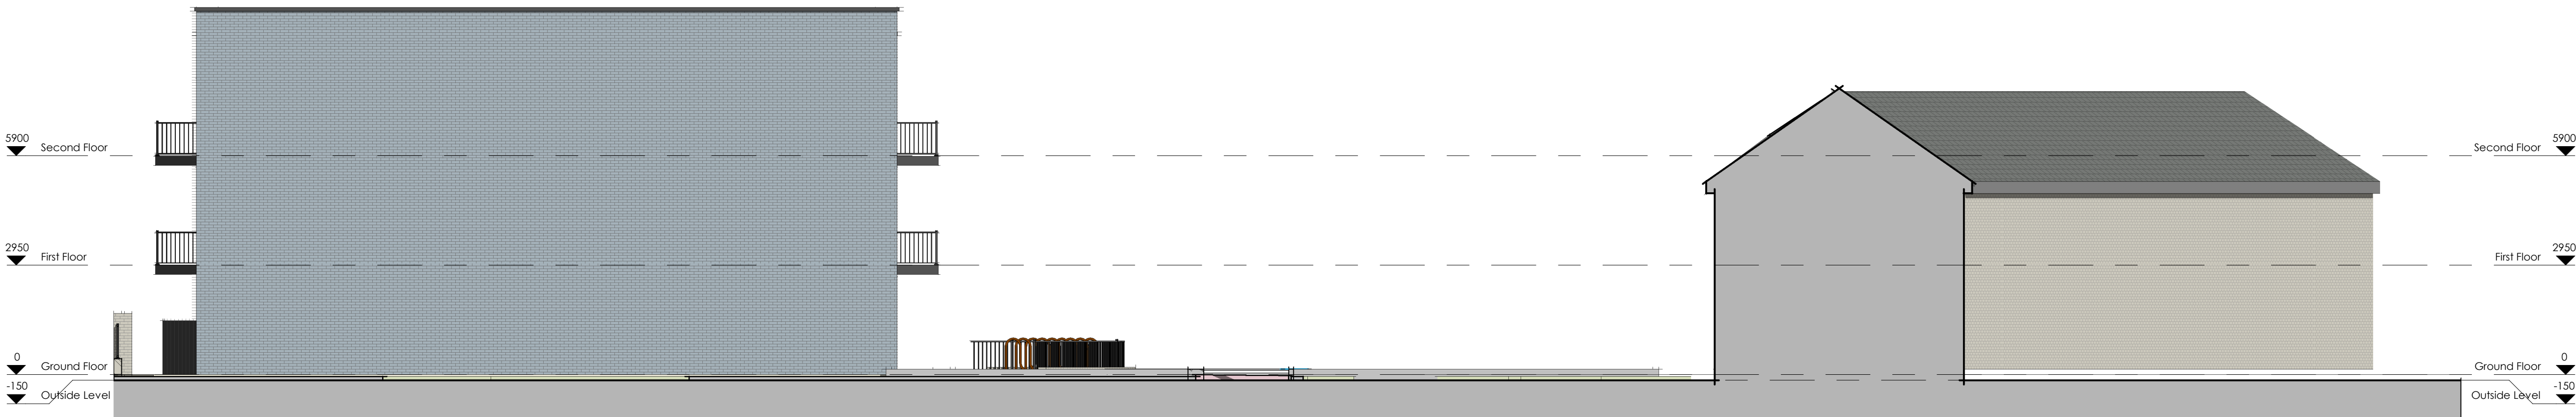

Proposed - Side Elevation B

Scale: 1 : 100

- GENERAL NOTE:
1. UNDER NO CIRCUMSTANCES SHOULD DIMENSIONS BE SCALED FROM THIS DRAWING IF IN DOUBT ASK.
 2. THE DRAWINGS ARE TO BE READ IN CONJUNCTION WITH ALL OTHER RELEVANT DRAWINGS/NOTES/CLARIFICATION. ANY DISCREPANCIES, ERRORS OR OMISSIONS TO BE BROUGHT TO THE ATTENTION OF THE ARCHITECT.
 3. ALL DIMENSIONS ARE TO BE CHECKED PRIOR TO COMMENCEMENT.
 4. THE DRAWING IS THE PROPERTY OF D2 ARCHITECTS AND MUST NOT BE COPIED OR REPRODUCED EITHER IN WHOLE OR IN PART WITHOUT WRITTEN PERMISSION.

Rev:	Description:	Date:
X	First Issue	18.11.22
A	Massing	18.11.22
B	Planning Comm.	07.05.23
C	Planning Info.	04.07.23
D	Client Amend	12.07.23
E	Planning Amend.	21.07.23
F	Planning Amend.	19.08.23
G	Planning Sub.	11.12.23
H	Planning Amend	05.02.24
I	Planning/High	06.02.24

Planning

Scheme Title:
Cleveil Clowns Nursery

Drawing Reference:
Proposed Elevations/Site Sections

Scale @ A1: **1 : 100**
Drawn by: **RAL**
Checked by: **MOH**

Project Number: **6380**
Drawing Number: **PL03**
Revision: **I**

D2
ARCHITECTS

Soughton House
2 Nicholas Street Mews
Chester
Cheshire
CH1 2NS

T: 01244 820 984 / 01824 562012
E: admin@d2architects.co.uk
W: www.d2architects.co.uk