




Do not scale from this drawing. All information should be checked by the contractor on site before commencing work. Any discrepancies should be reported to the Archirama immediately. All rights are reserved and are not transferable. Unauthorised reproductions of this drawing are not permitted.

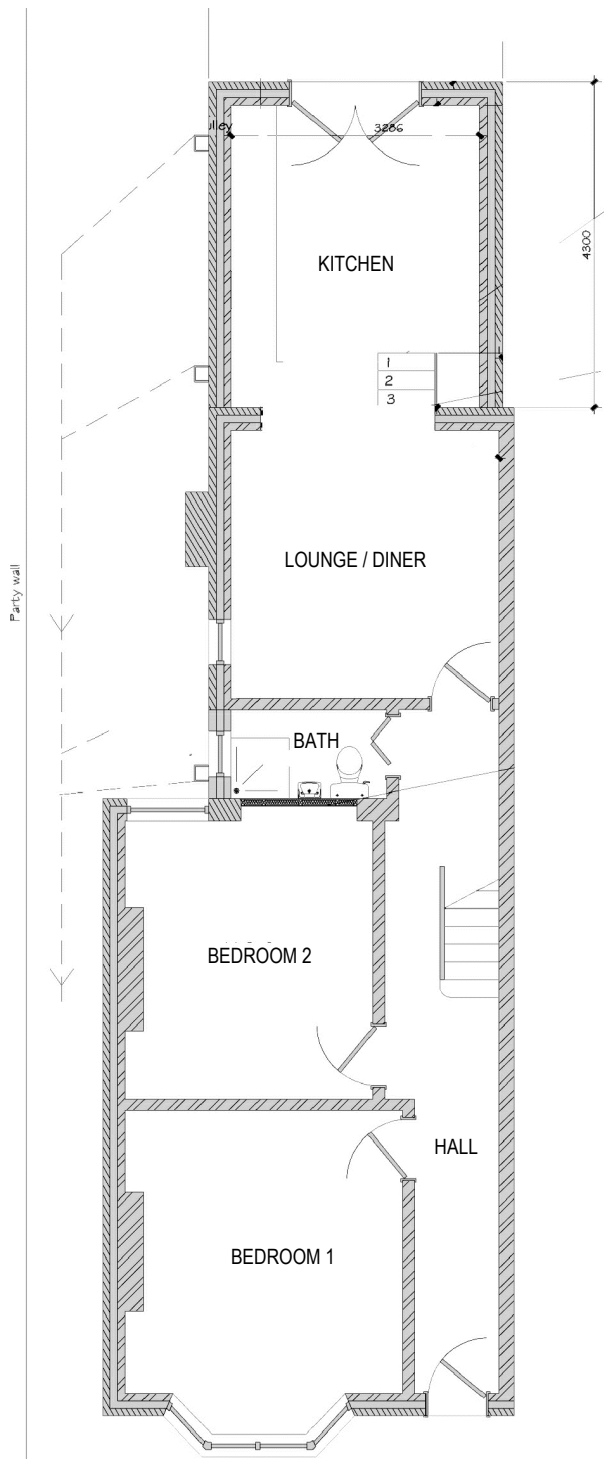

EXISTING GROUND FLOOR

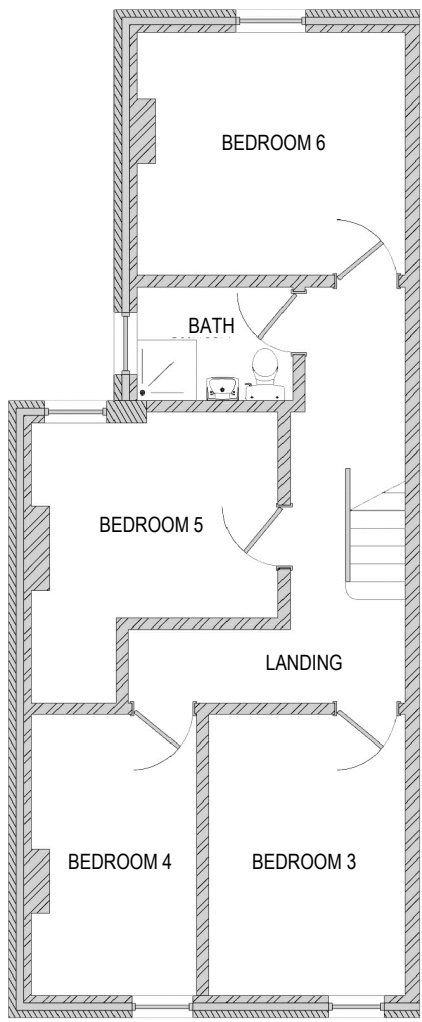

EXISTING FIRST FLOOR

 

archirama

Architecture & project management

Archirama Ltd
3 Park Gate Ave, Withington, Manchester M20 3BZ
Tel: 07976 171 006 email mail@archirama.co.uk

Client Living Smart Property Ltd

Project / Site 58 Ashford Road
Withington, Manchester, M20 3HE

Drawing Title Certificate of Lawful use
Existing floor plans

Drawn By FR 14/03/24
Checked by

Stage Planning
Scale 1 : 100@A4

Drawing No PL01

Revision