




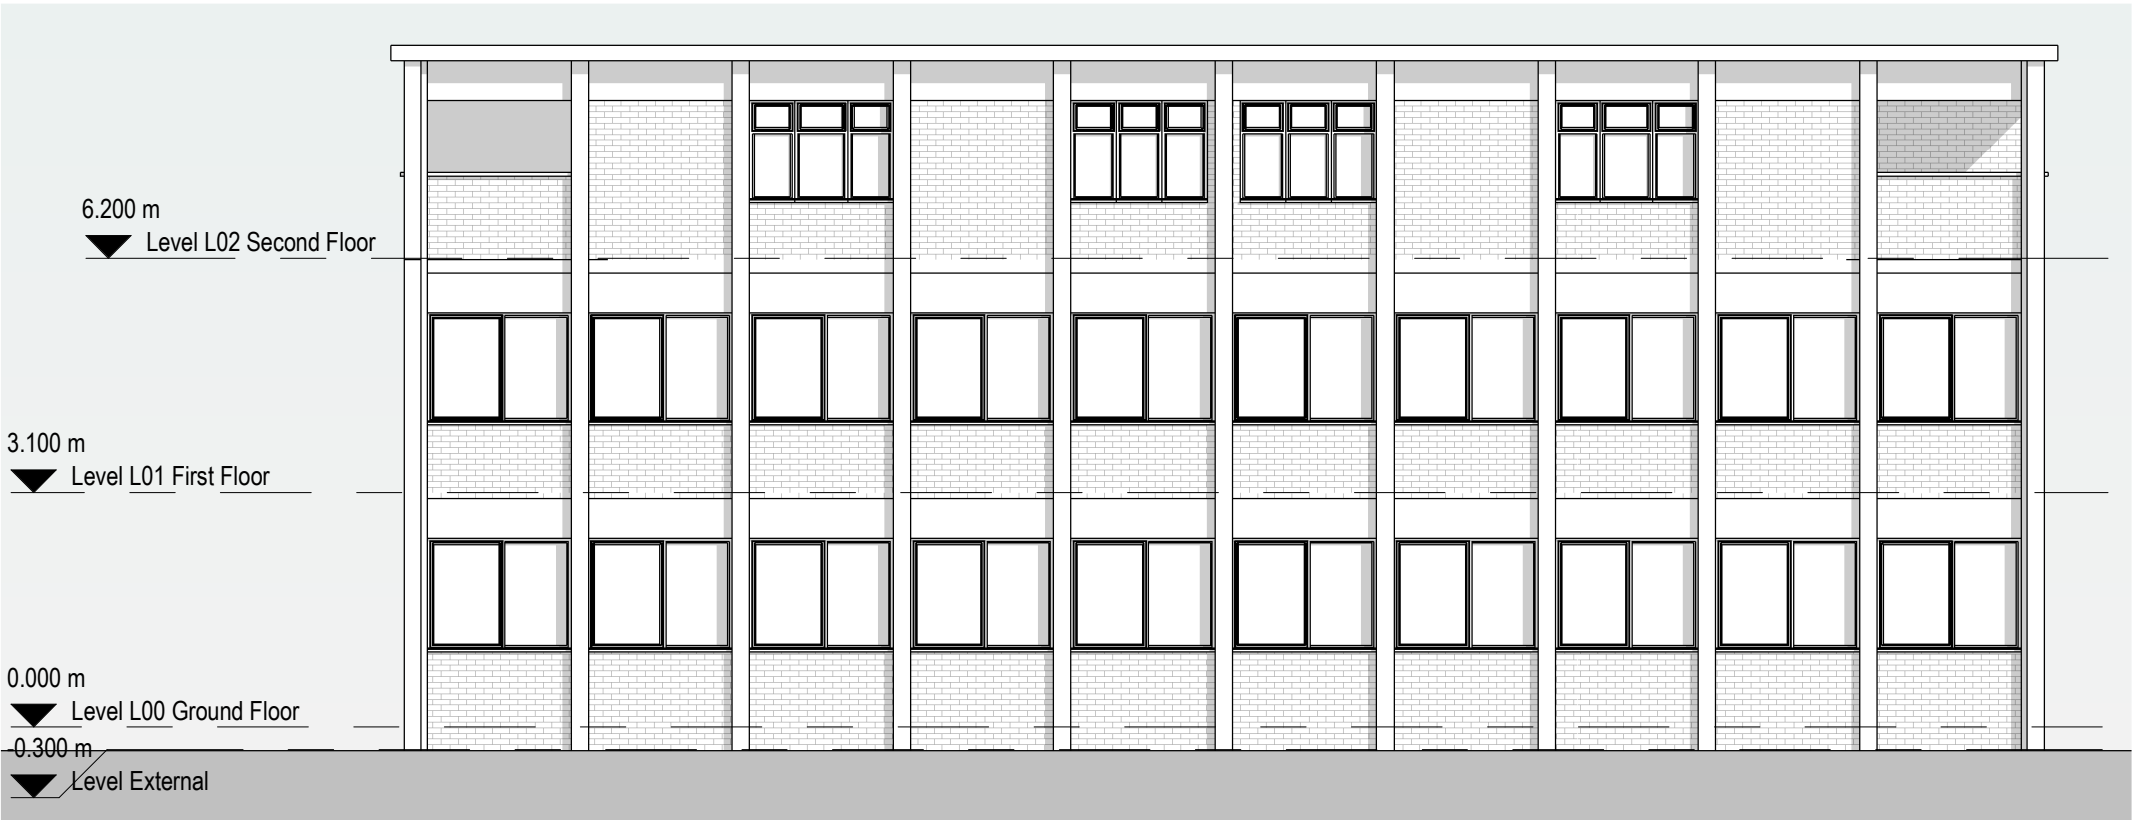

1 **Proposed North Elevation**
1 : 100

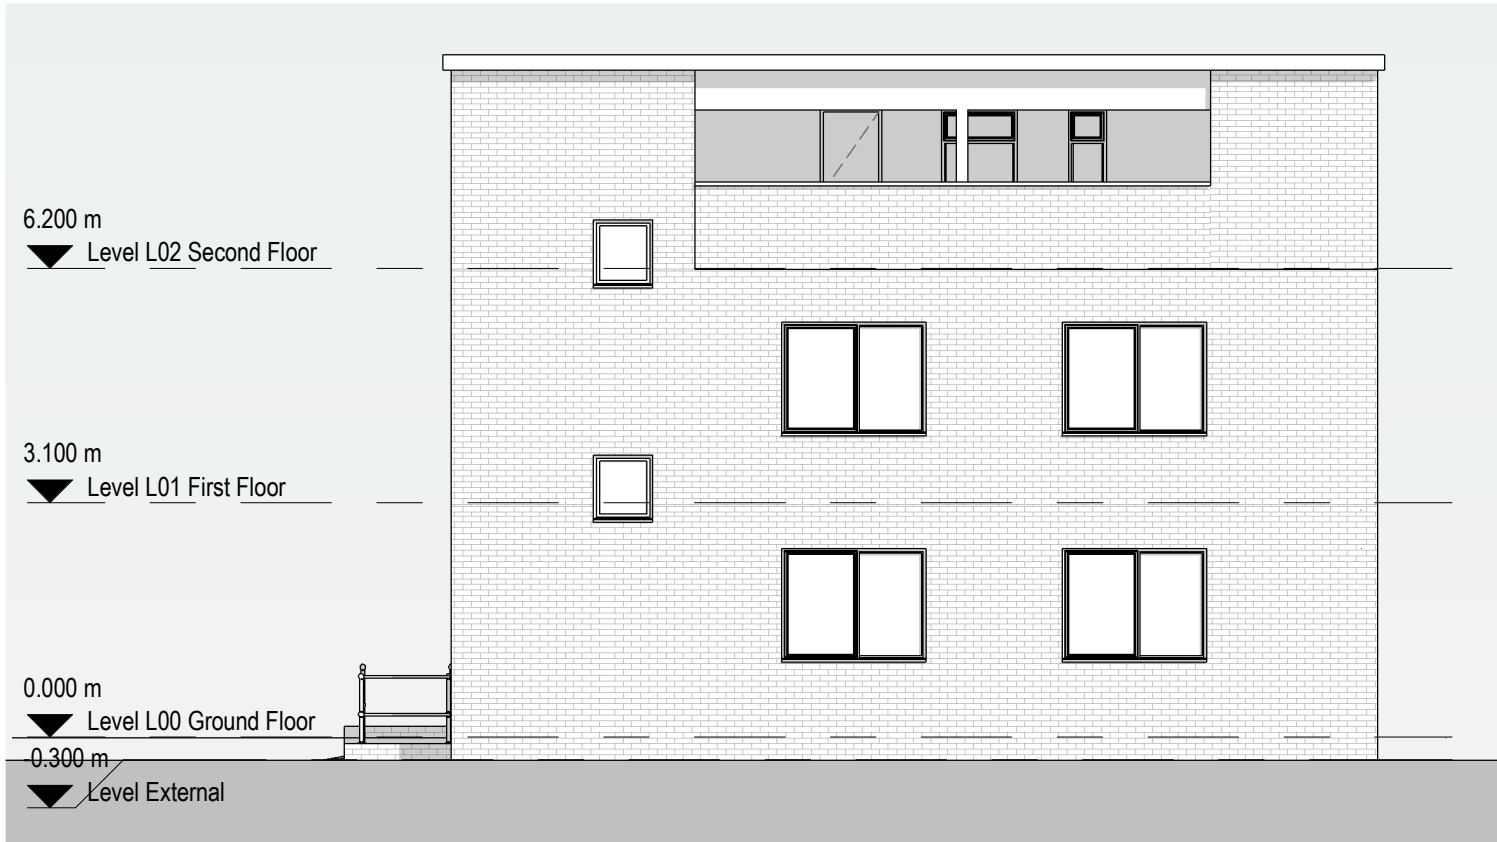

2 **Proposed East Elevation**
1 : 100

 

General Notes

The Architect shall have no responsibility for any use made of this document other than for that which it was prepared and issued.

All dimensions should be checked on site. Do not scale from this drawing

To be read in conjunction with all other Consultant's drawings.

The Architect to be immediately notified of any discrepancies.

Copyright on this drawing retained by the Architect.

P3	08/12/23	AK	SH	Amended Drawings	
P2	07/08/23	AK	SH	Amended Drawings	
P1	28/07/23	AK	SH	Initial Issue	
No.	Date	Dwn	Chk	App	Revision or reason for iss

Client

Stay Inn Hotel

createitstudios
... leave an impression

Create It Studios (NW) Ltd
Universal Square
Devonshire Street North
Manchester
M12 6JH
info@createitstudios.co.uk

Project Title
**166 Plymouth Grove, Manchester M13
0AF**

Scale / North Point

1 : 100

Drawing Title
Proposed Elevations

Drawing Number	Revision
A1507(02)AP006	P3
Drawing Status	
Preliminary	